




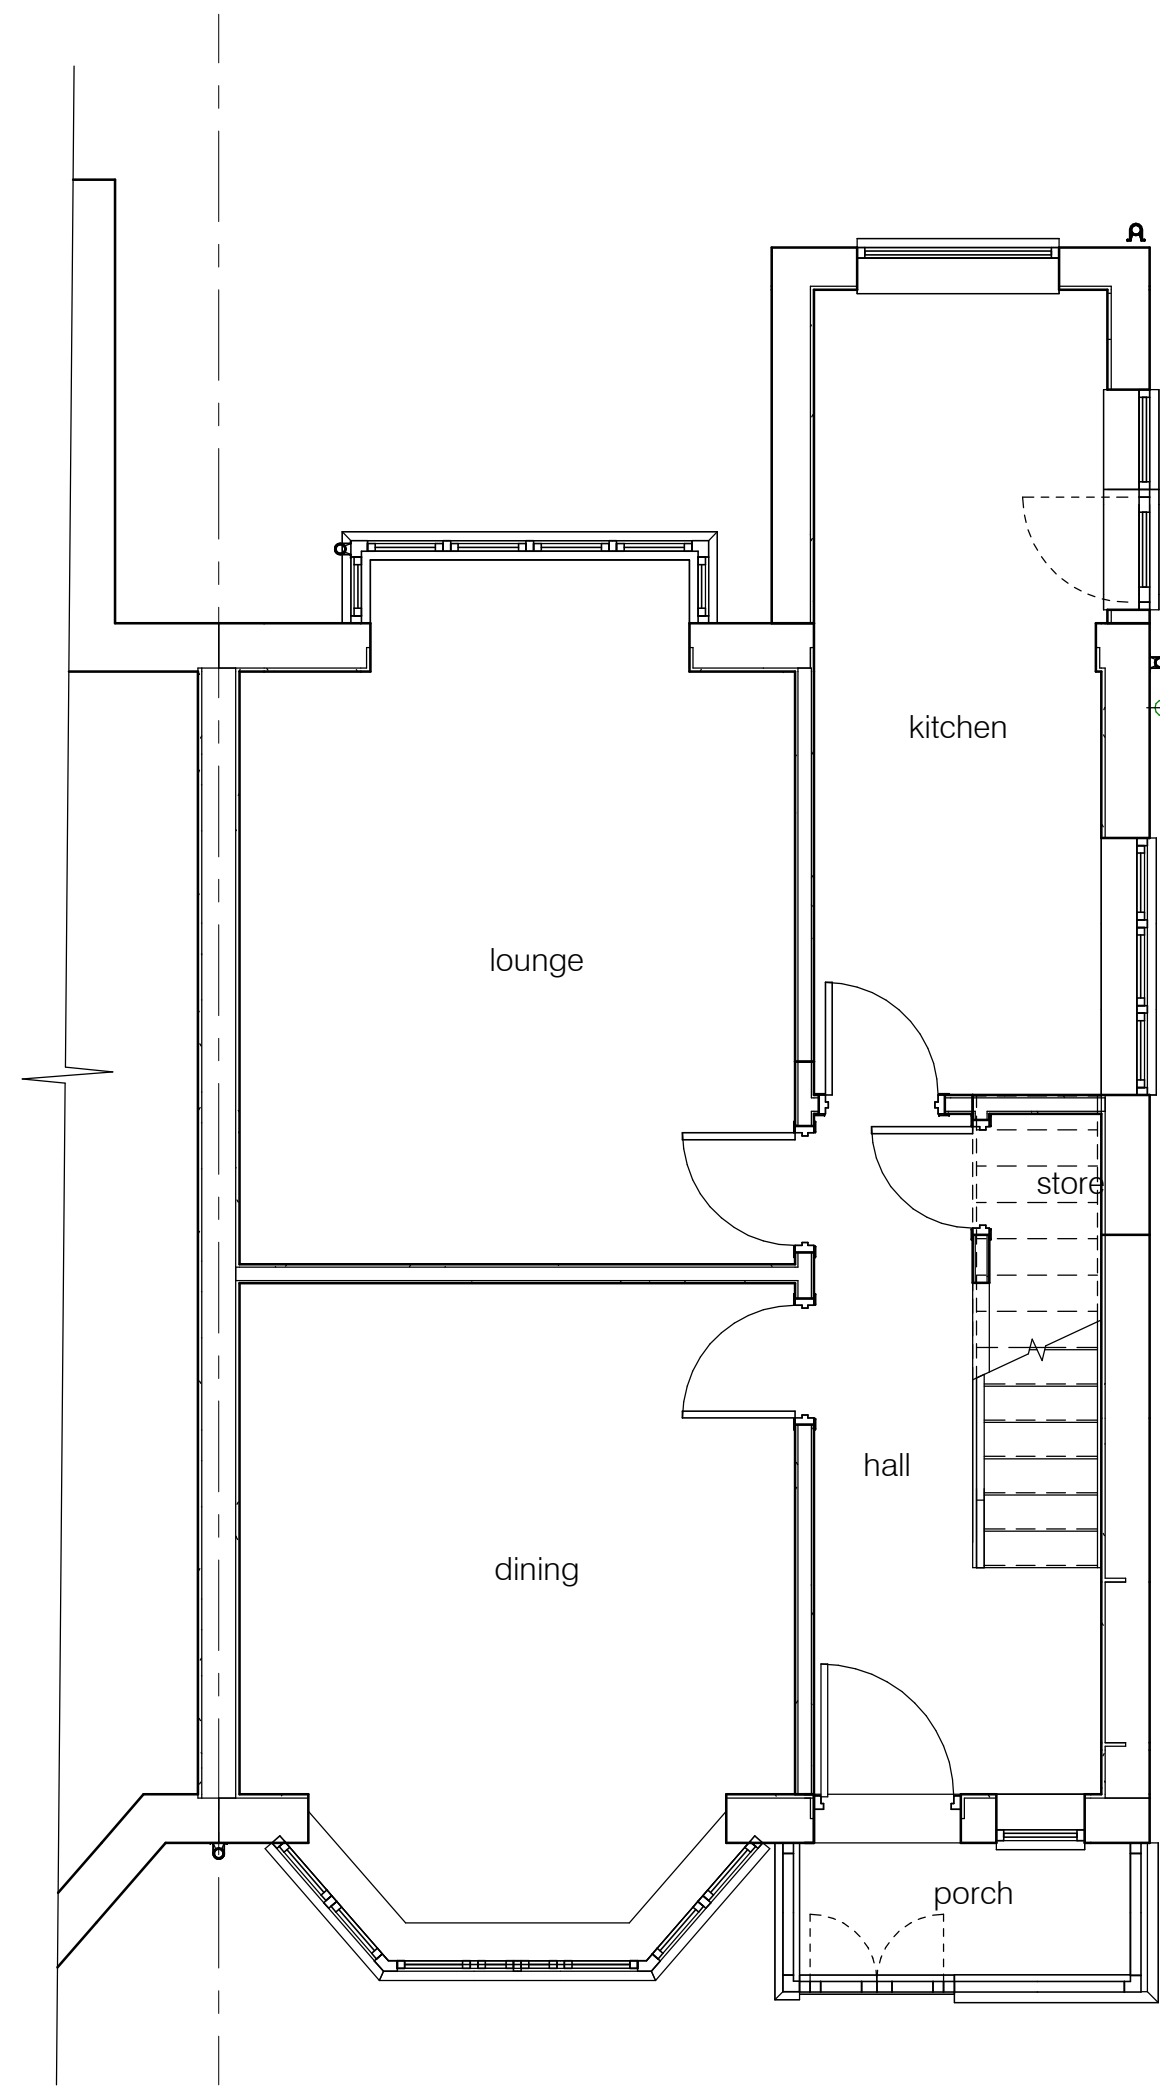

00 existing ground floor
1 : 50

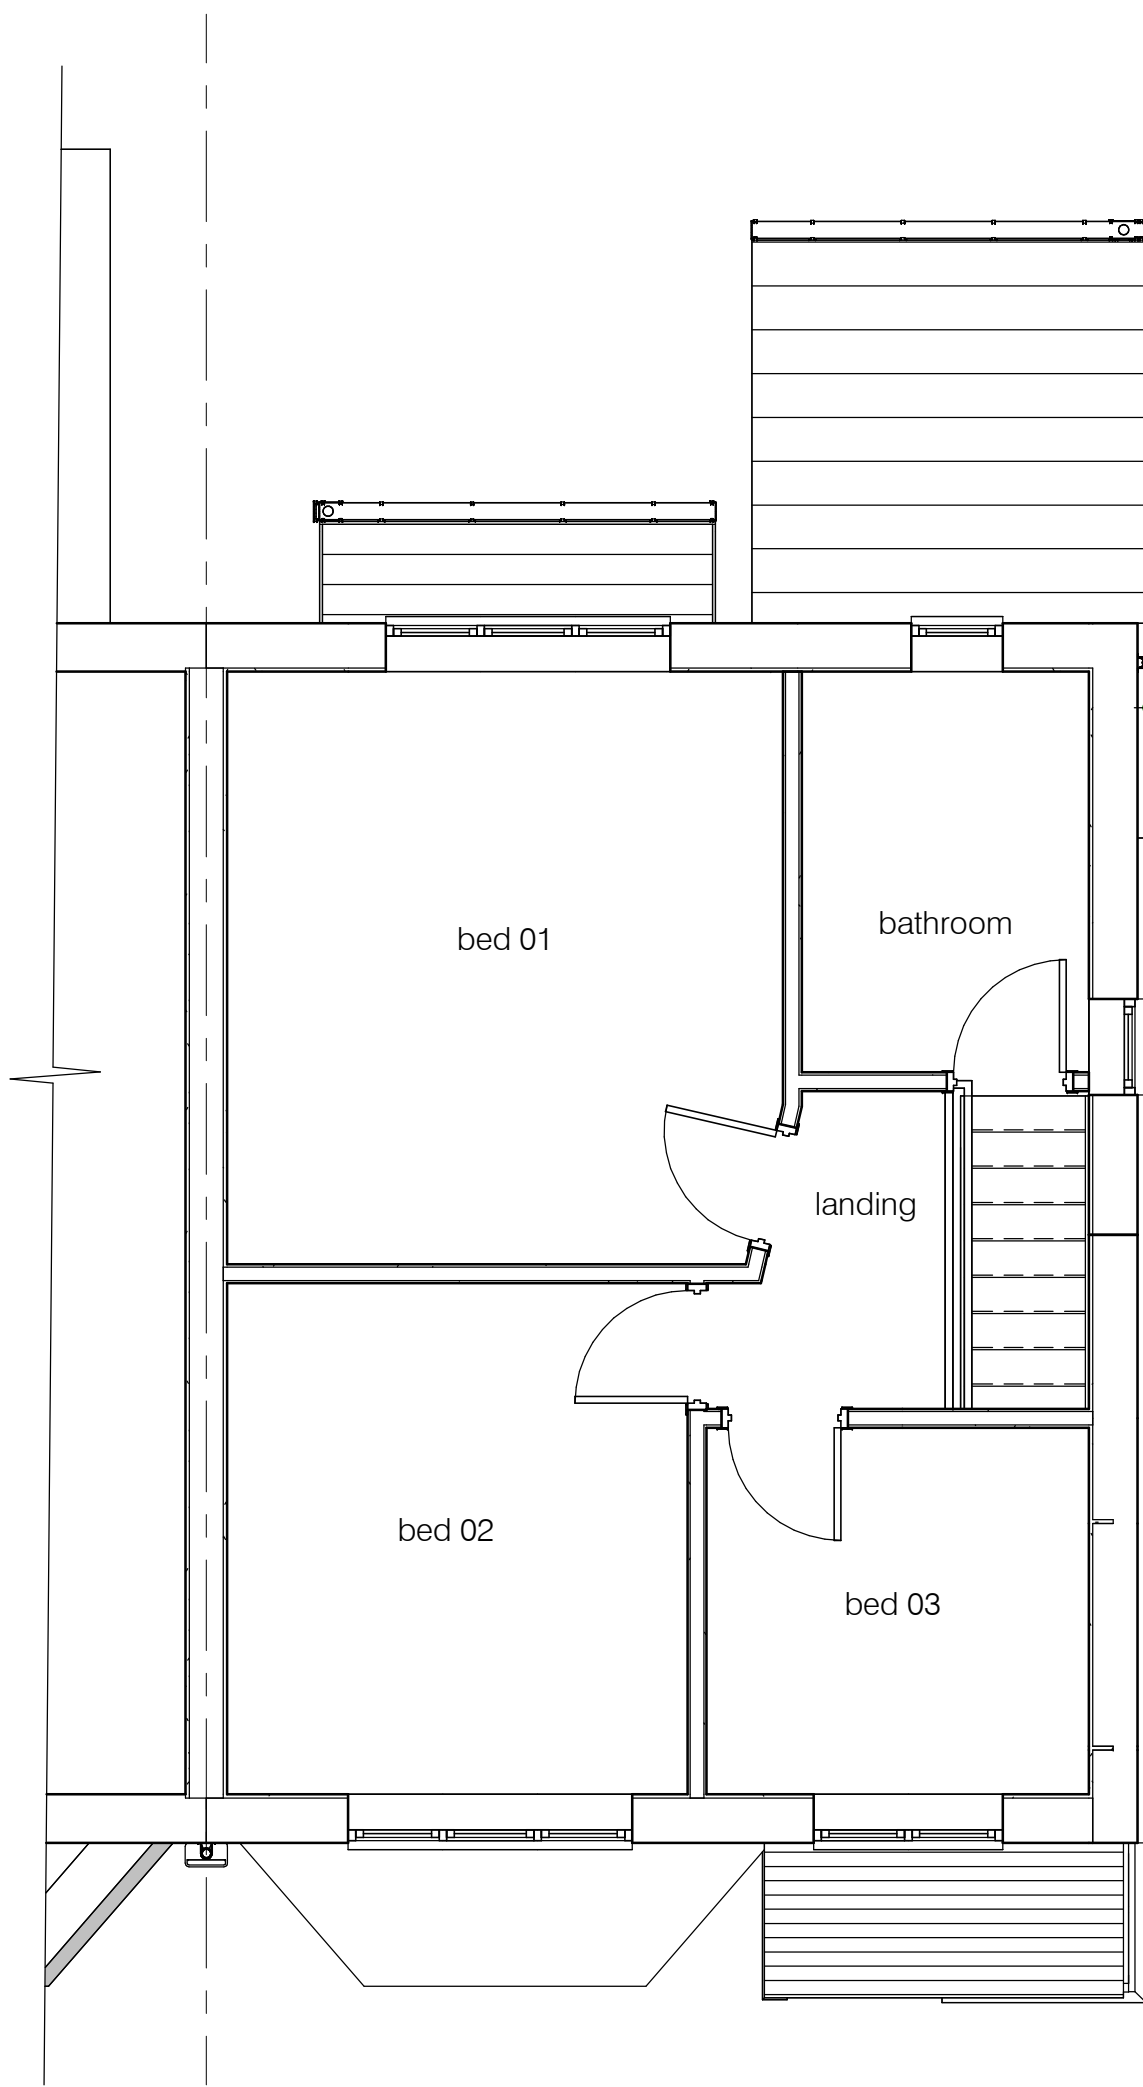

01 existing first floor
1 : 50

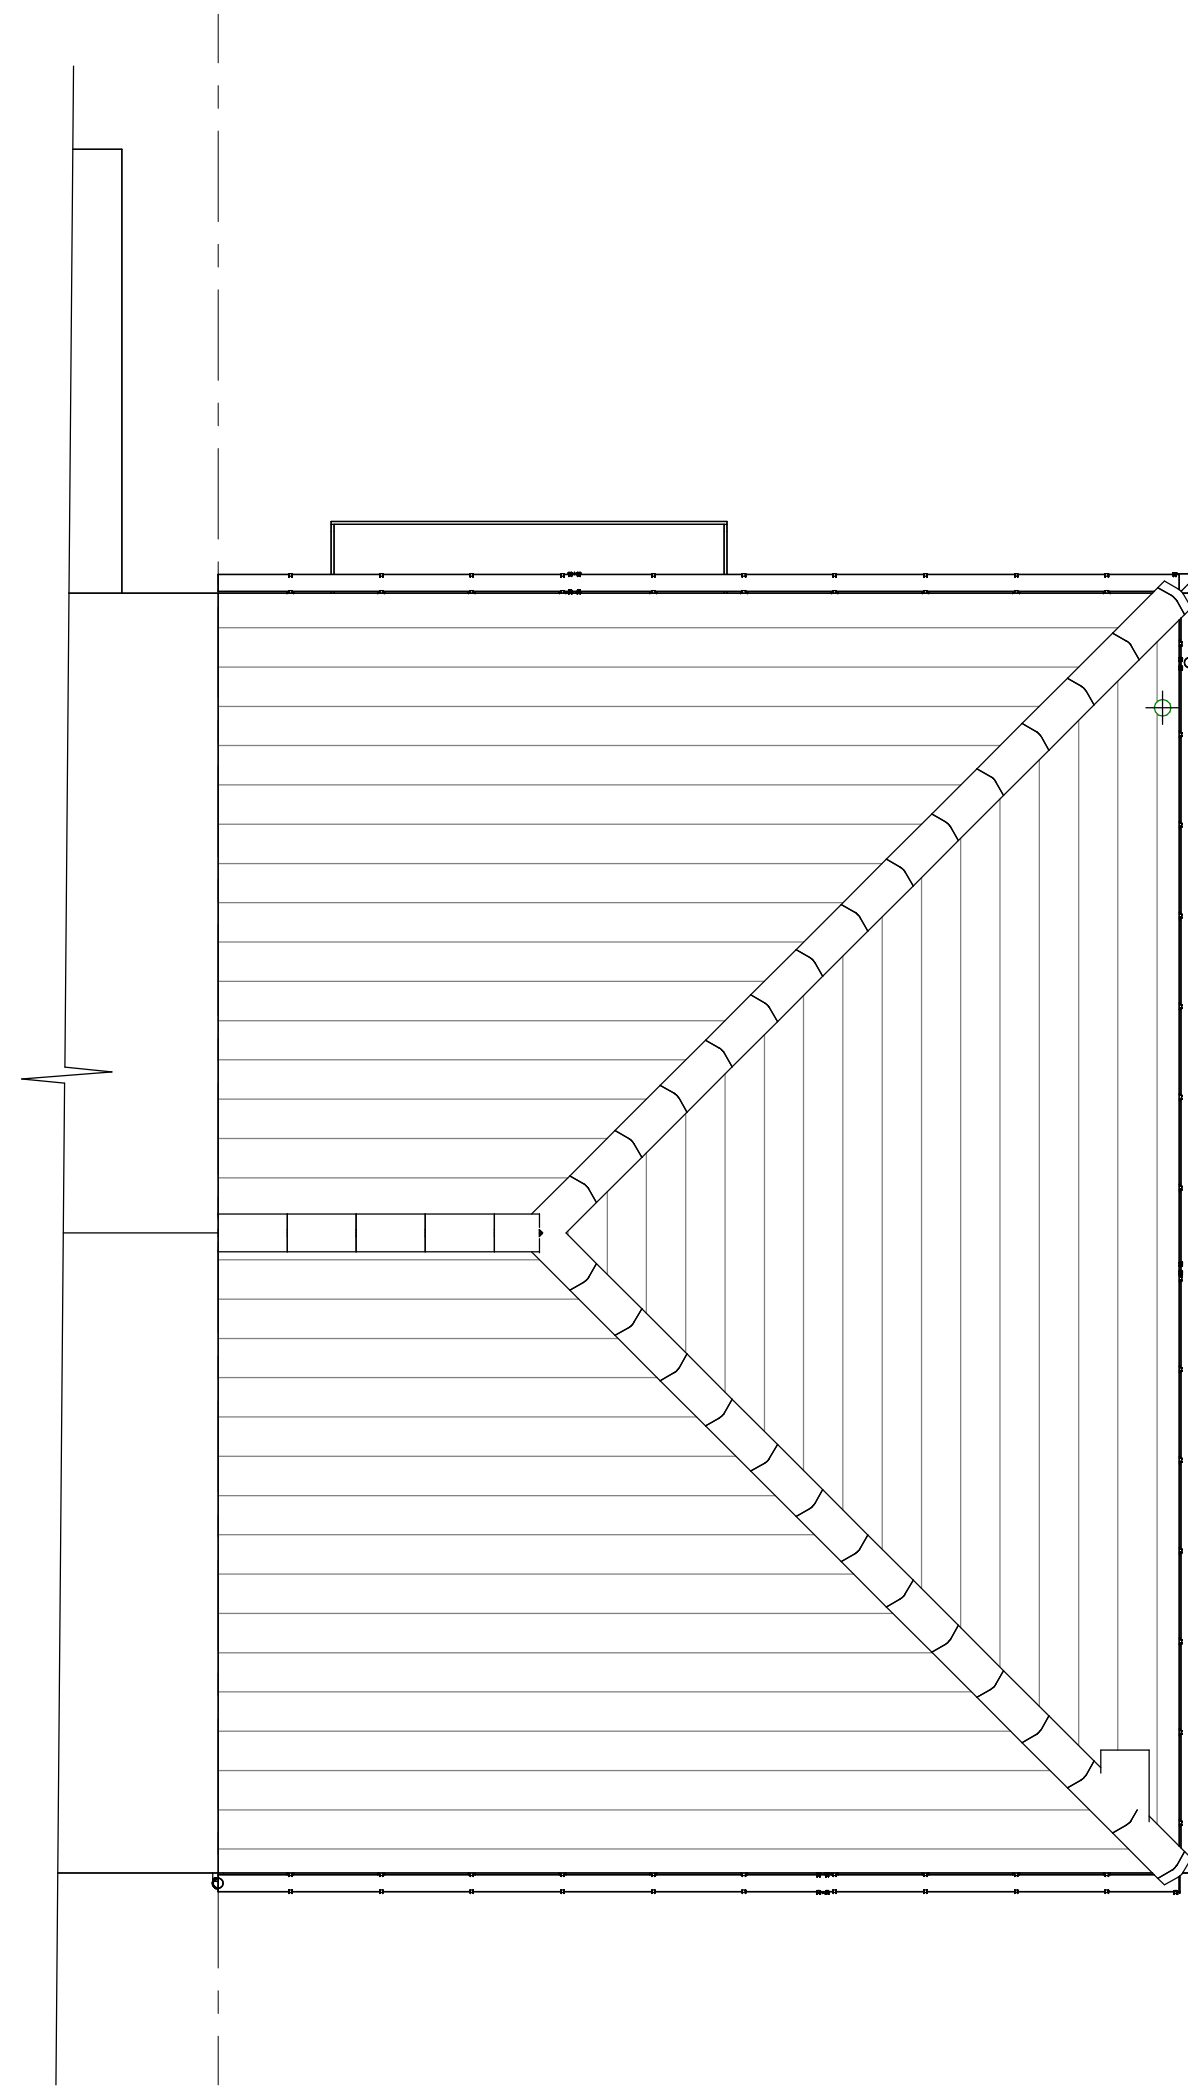

existing roof plan
1 : 50




existing front elevation (north)
1 : 50




existing side elevation (west)
1 : 50




existing rear elevation (south)
1 : 50

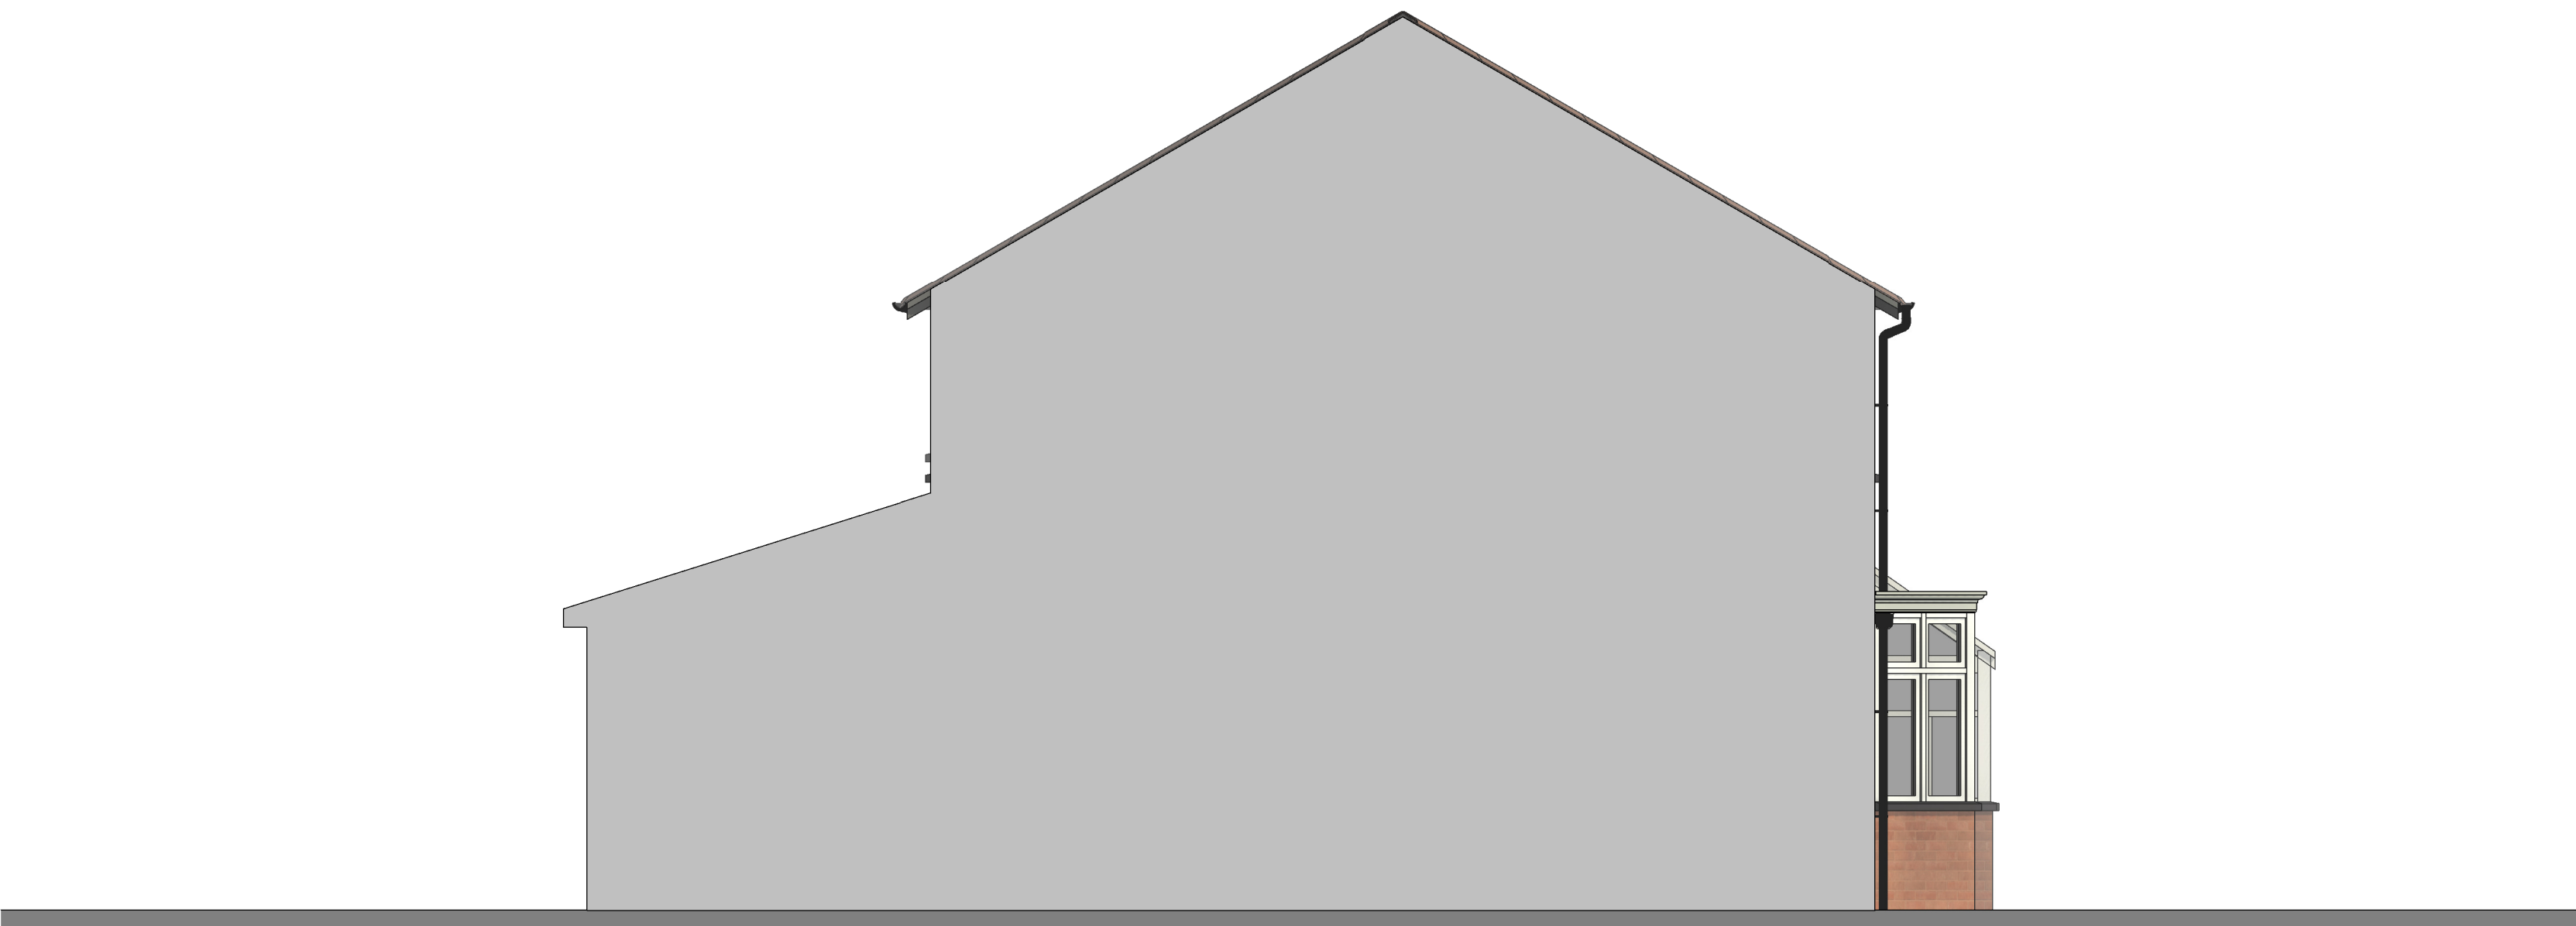

existing side elevation (east)
1 : 50

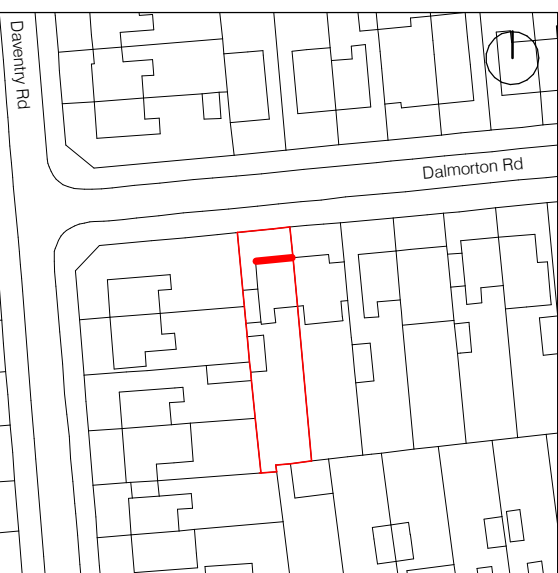

location plan
1 : 1250

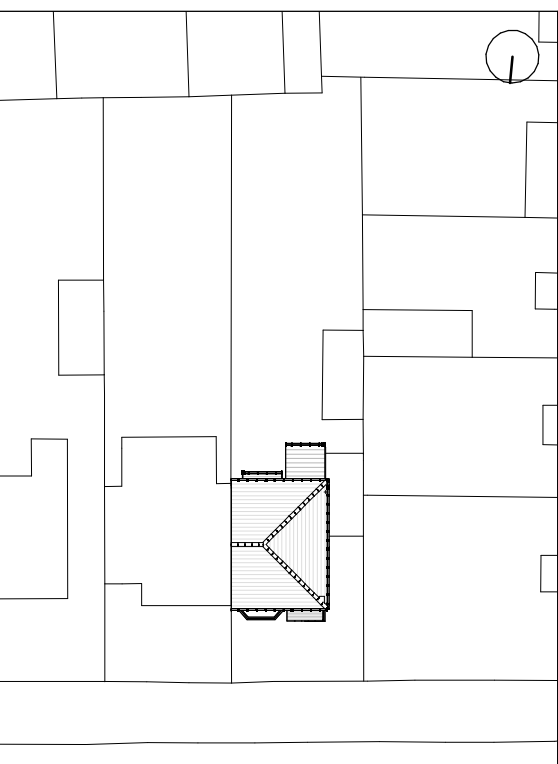

existing site plan
1 : 500

client

APL

drawing title

existing plans & elevations
project

15 Dalmorton Road, Chorlton
project no. drawing no. drawn rev

A1151 A100 skn
scale date stage

As indicated 26.06.23 planning
@ a0

