



DO NOT SCALE this drawing, figured dimensions only are to be used.
This drawing is the sole copyright of PARKdesigned.
Any discrepancies between this drawing and other information should be reported to the Architect.
THE BOUNDARY SHOWN IS BASED ON INFORMATION SUPPLIED BY OTHERS, NOT PARKdesigned, ALL BOUNDARIES TO BE VERIFIED ON SITE. MODIFICATIONS TO THIS DRAWING TO BE MADE SOLELY ON ORIGINAL MAGNETIC MEDIA, AND MAY ONLY BE CARRIED OUT BY PARKdesigned.

REV:	DATE:	DESCRIPTION:	BY:	RVW:
A	31.08.22	Updated further to 24.08.22 site visit.	MA	EP
B	24.02.23	Historical, existing mechanical equipment and pipework shown dotted (indicatively).	MA	EP

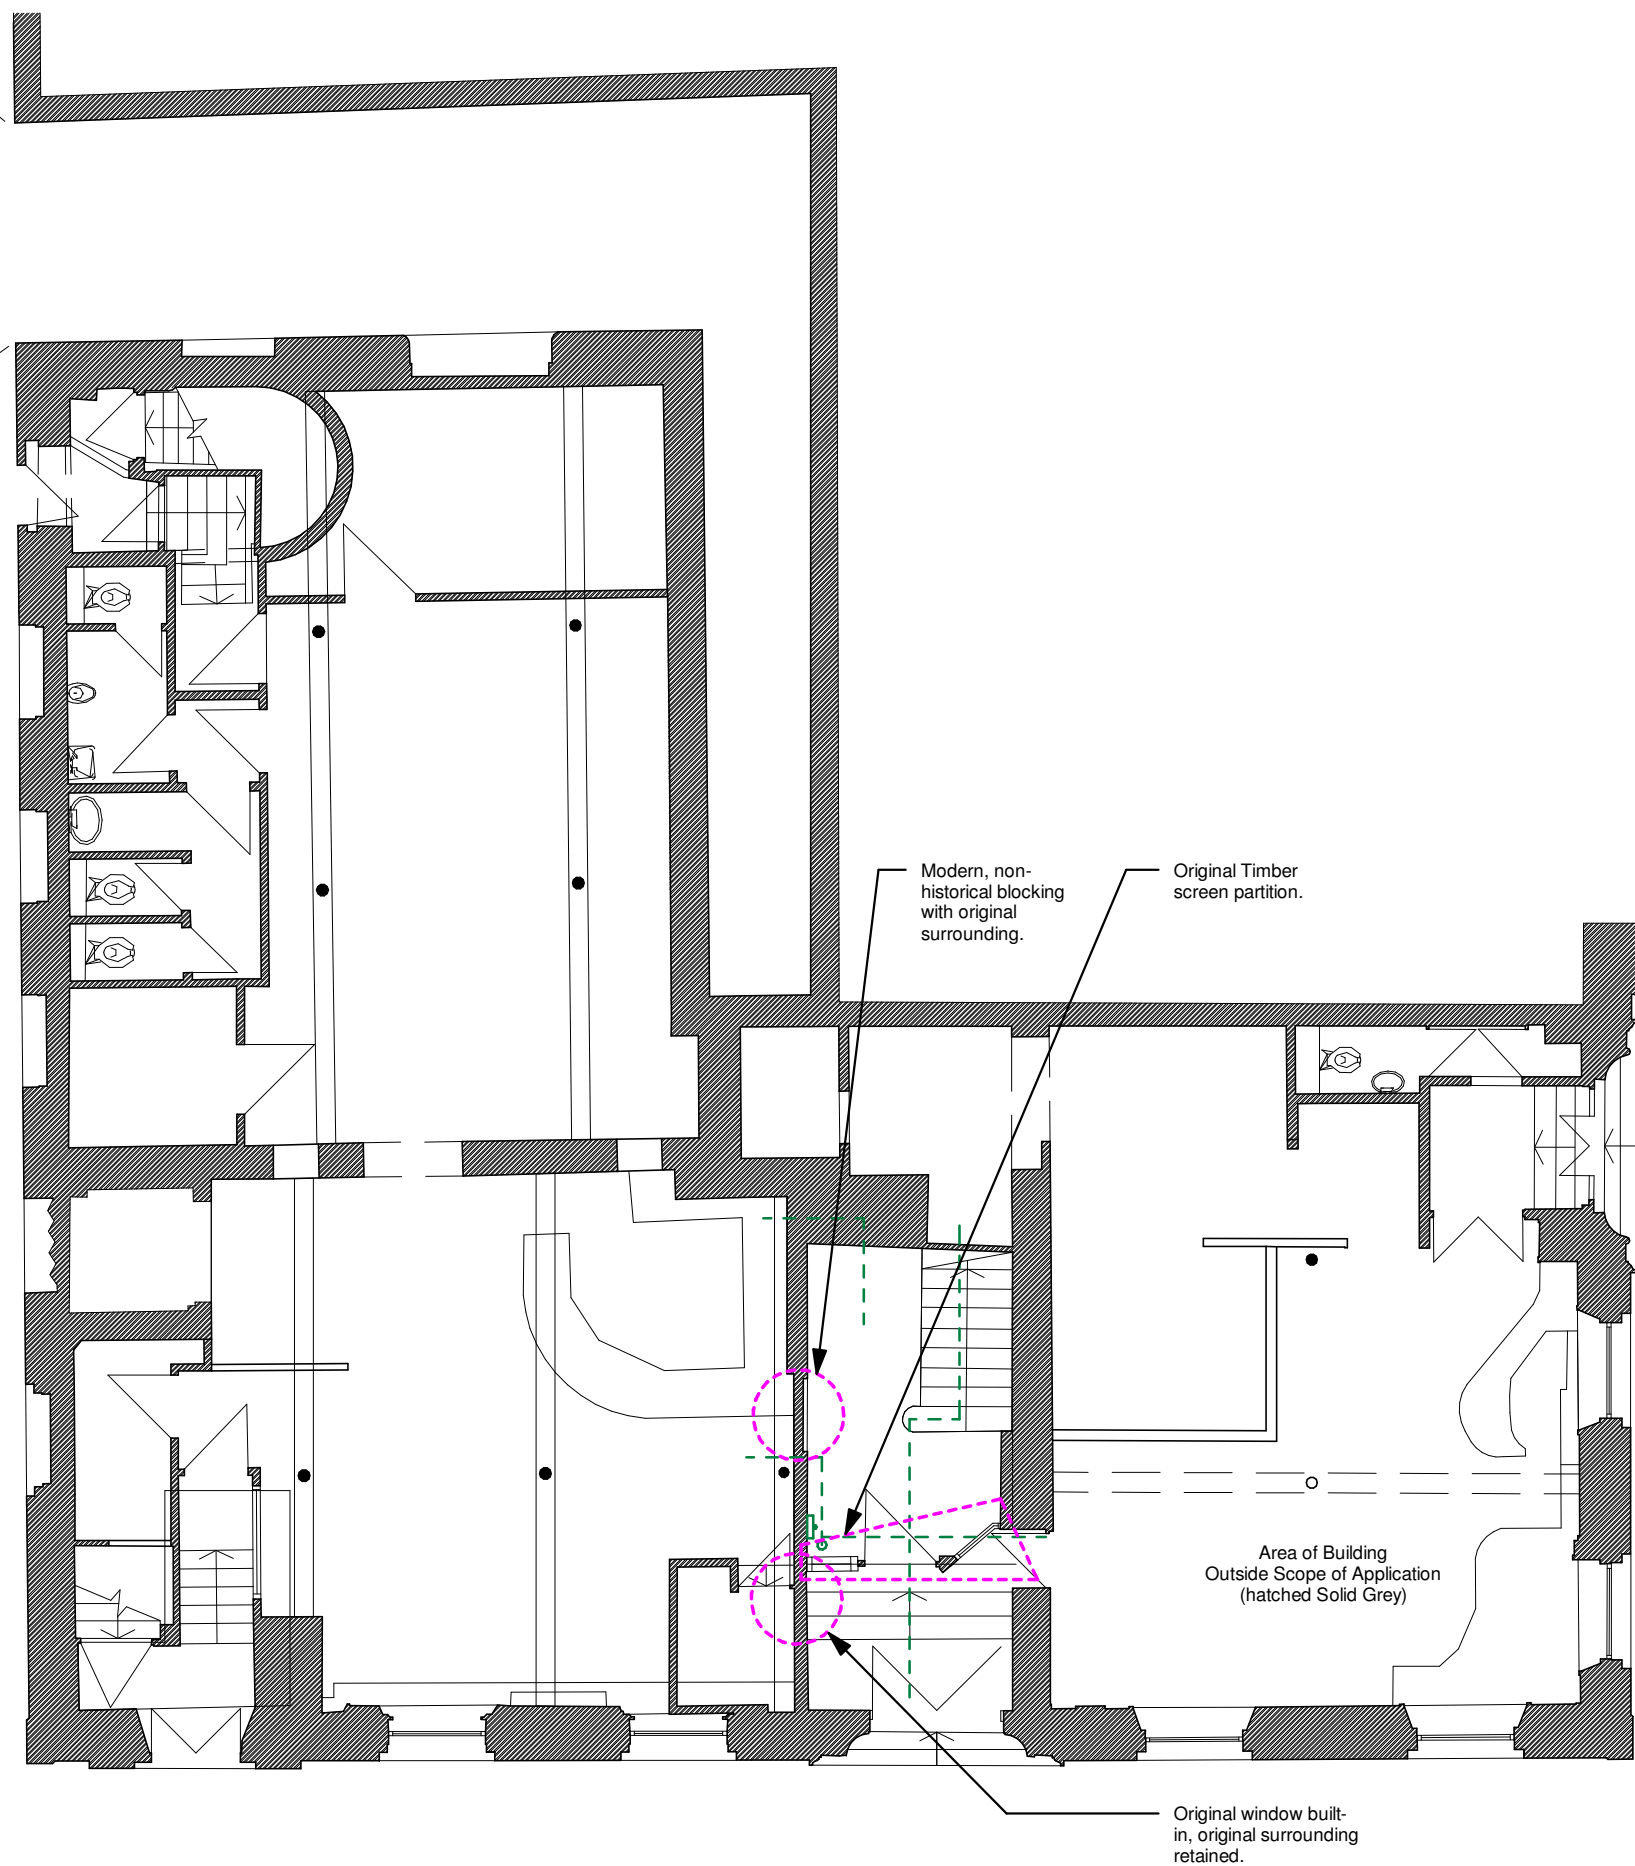

Existing Ground Floor Plan

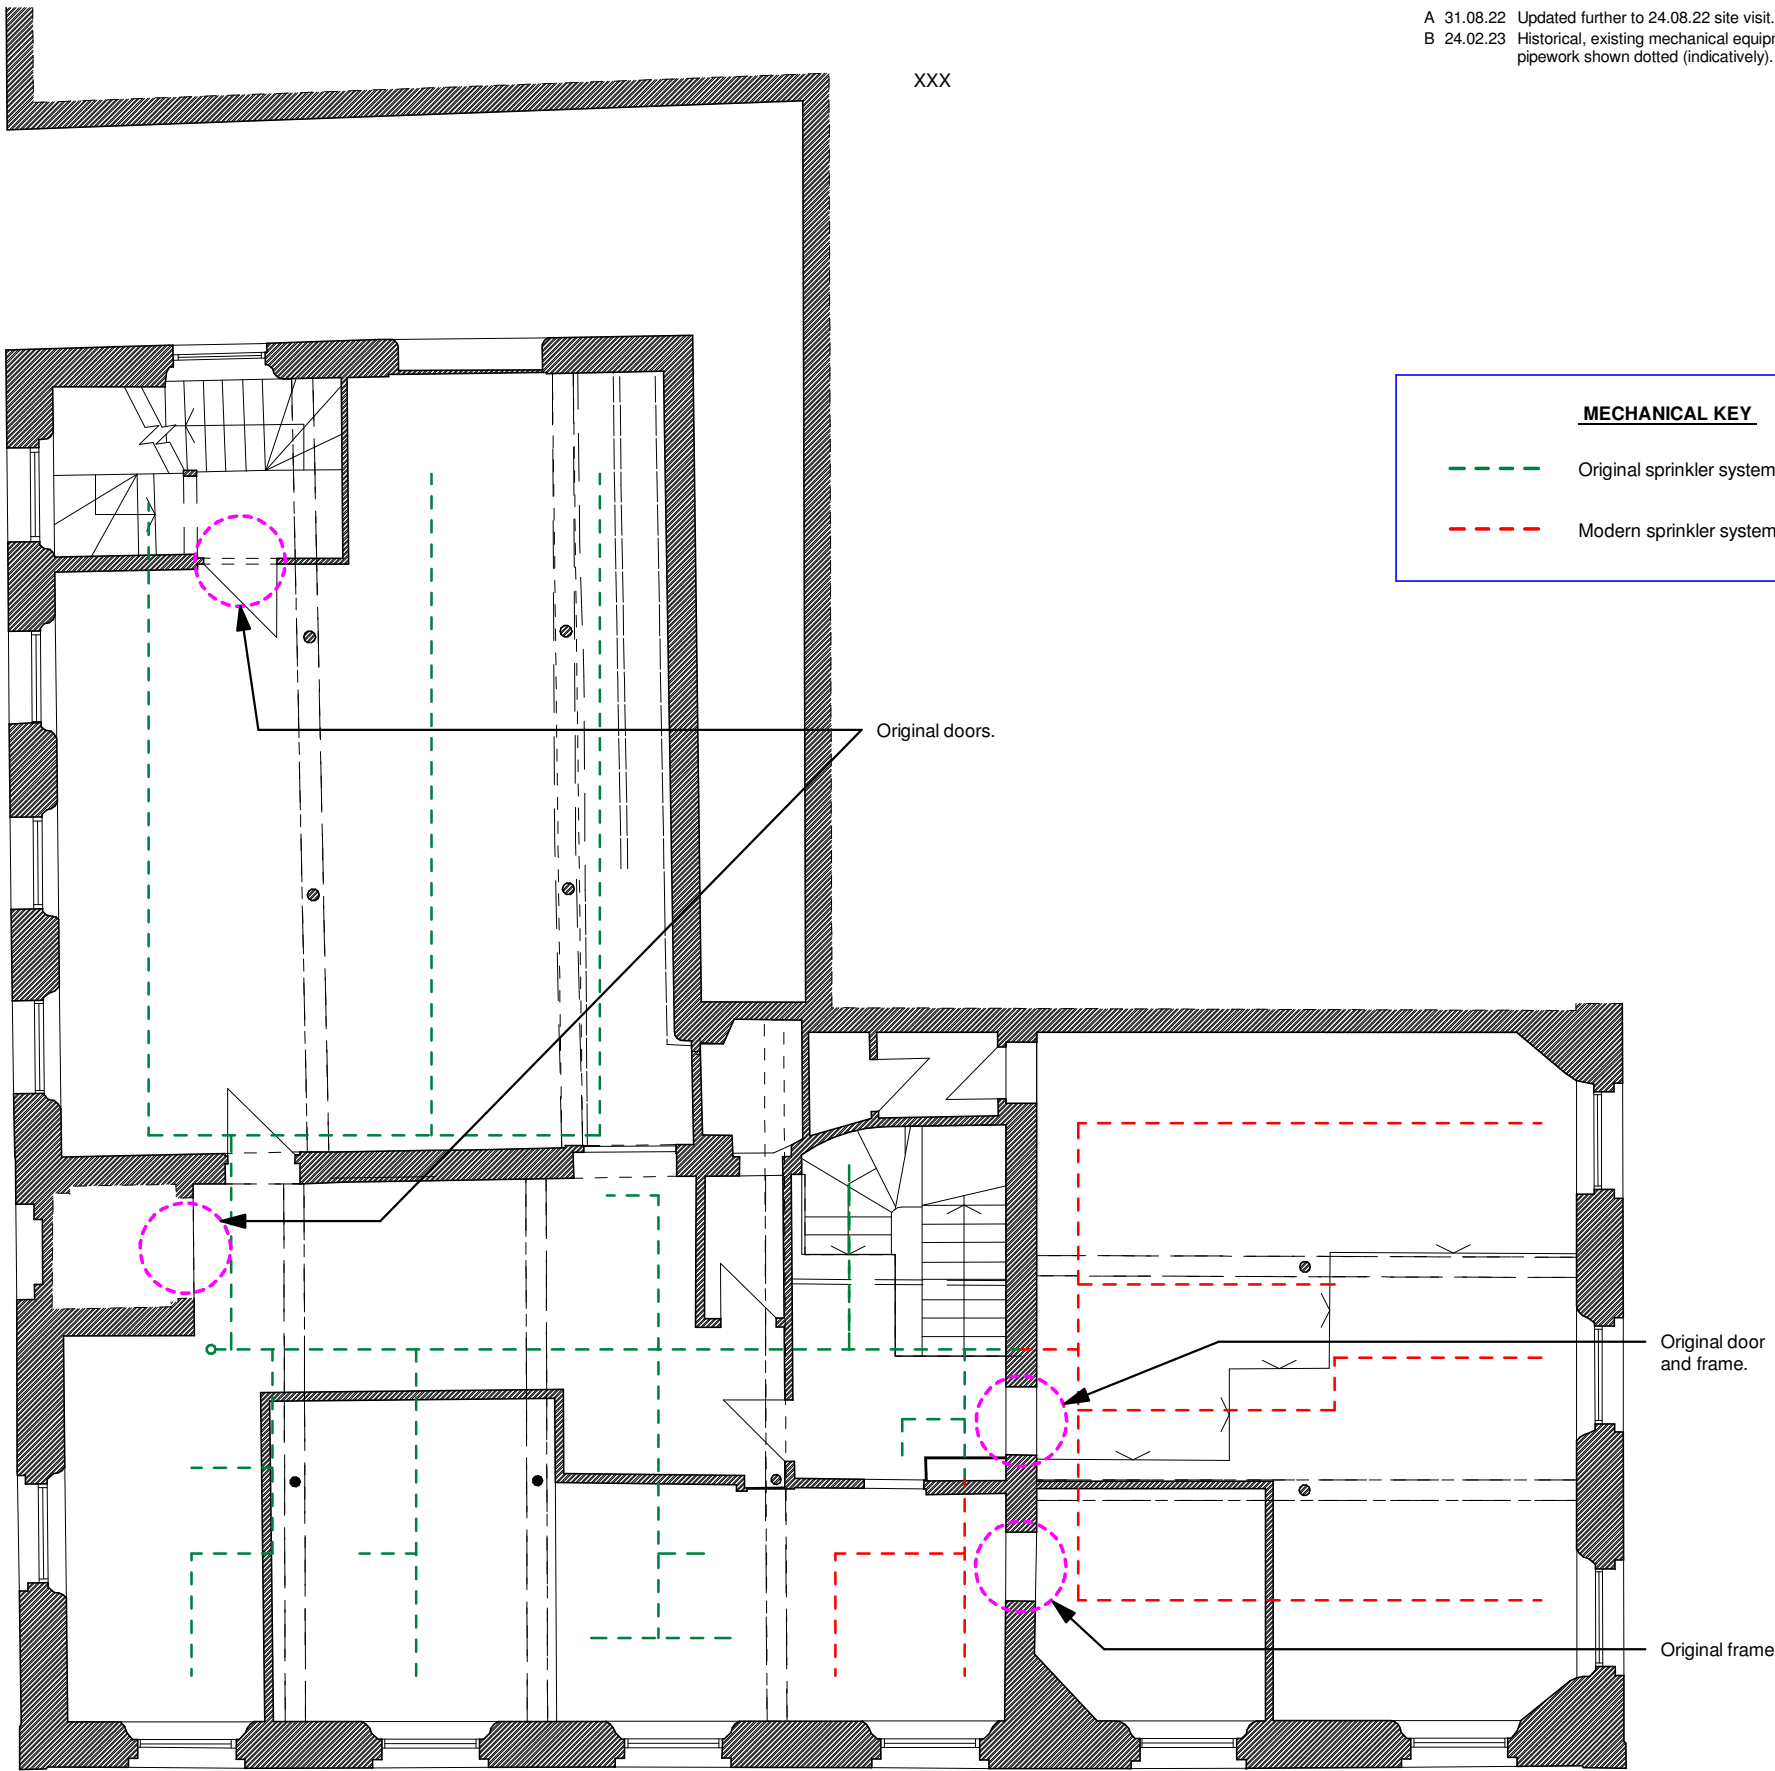

Existing First Floor Plan

PARKdesigned
architects

Leeds: The Loft, 13 Carlton Mills, Armley, LS12 2QG	Tel: 0113 819 8057	
London: Hamilton House, Mabledon Place, Bloomsbury, WC1H 9BB	E-mail: info@parkdesigned.com	
Client:	Date:	Scale:
T&M Investment	March 2022	As indicated A1
Project Name:	Drawn:	Reviewed:
34 Charlotte Street	JAH	JAH
Drawing Title:	Drawing No:	Revision:
Existing Plans - Sheet 1	020	B
Drawing Status:	Project No:	
Preliminary	2022.04	