
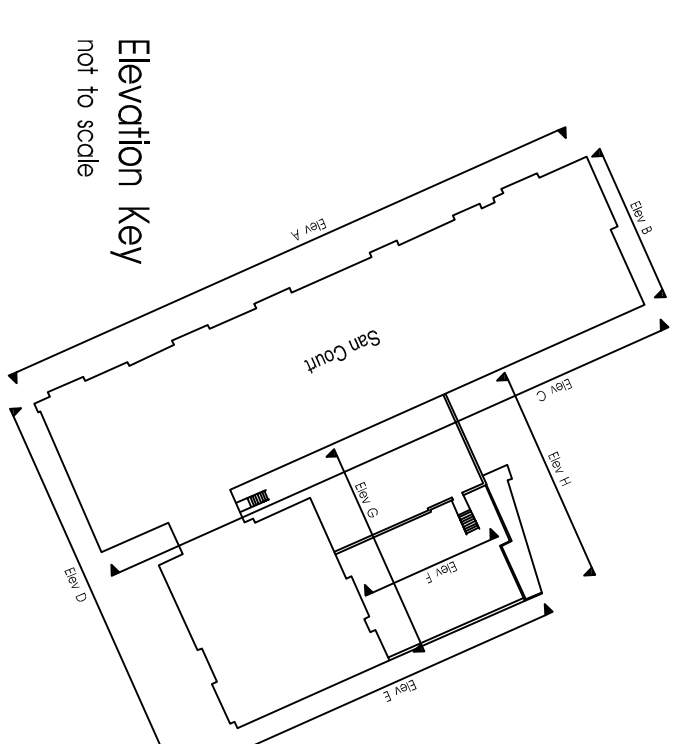


- do not scale dimensions from this drawing
- all dimensions to be checked on-site and discrepancies to be reported to the architects

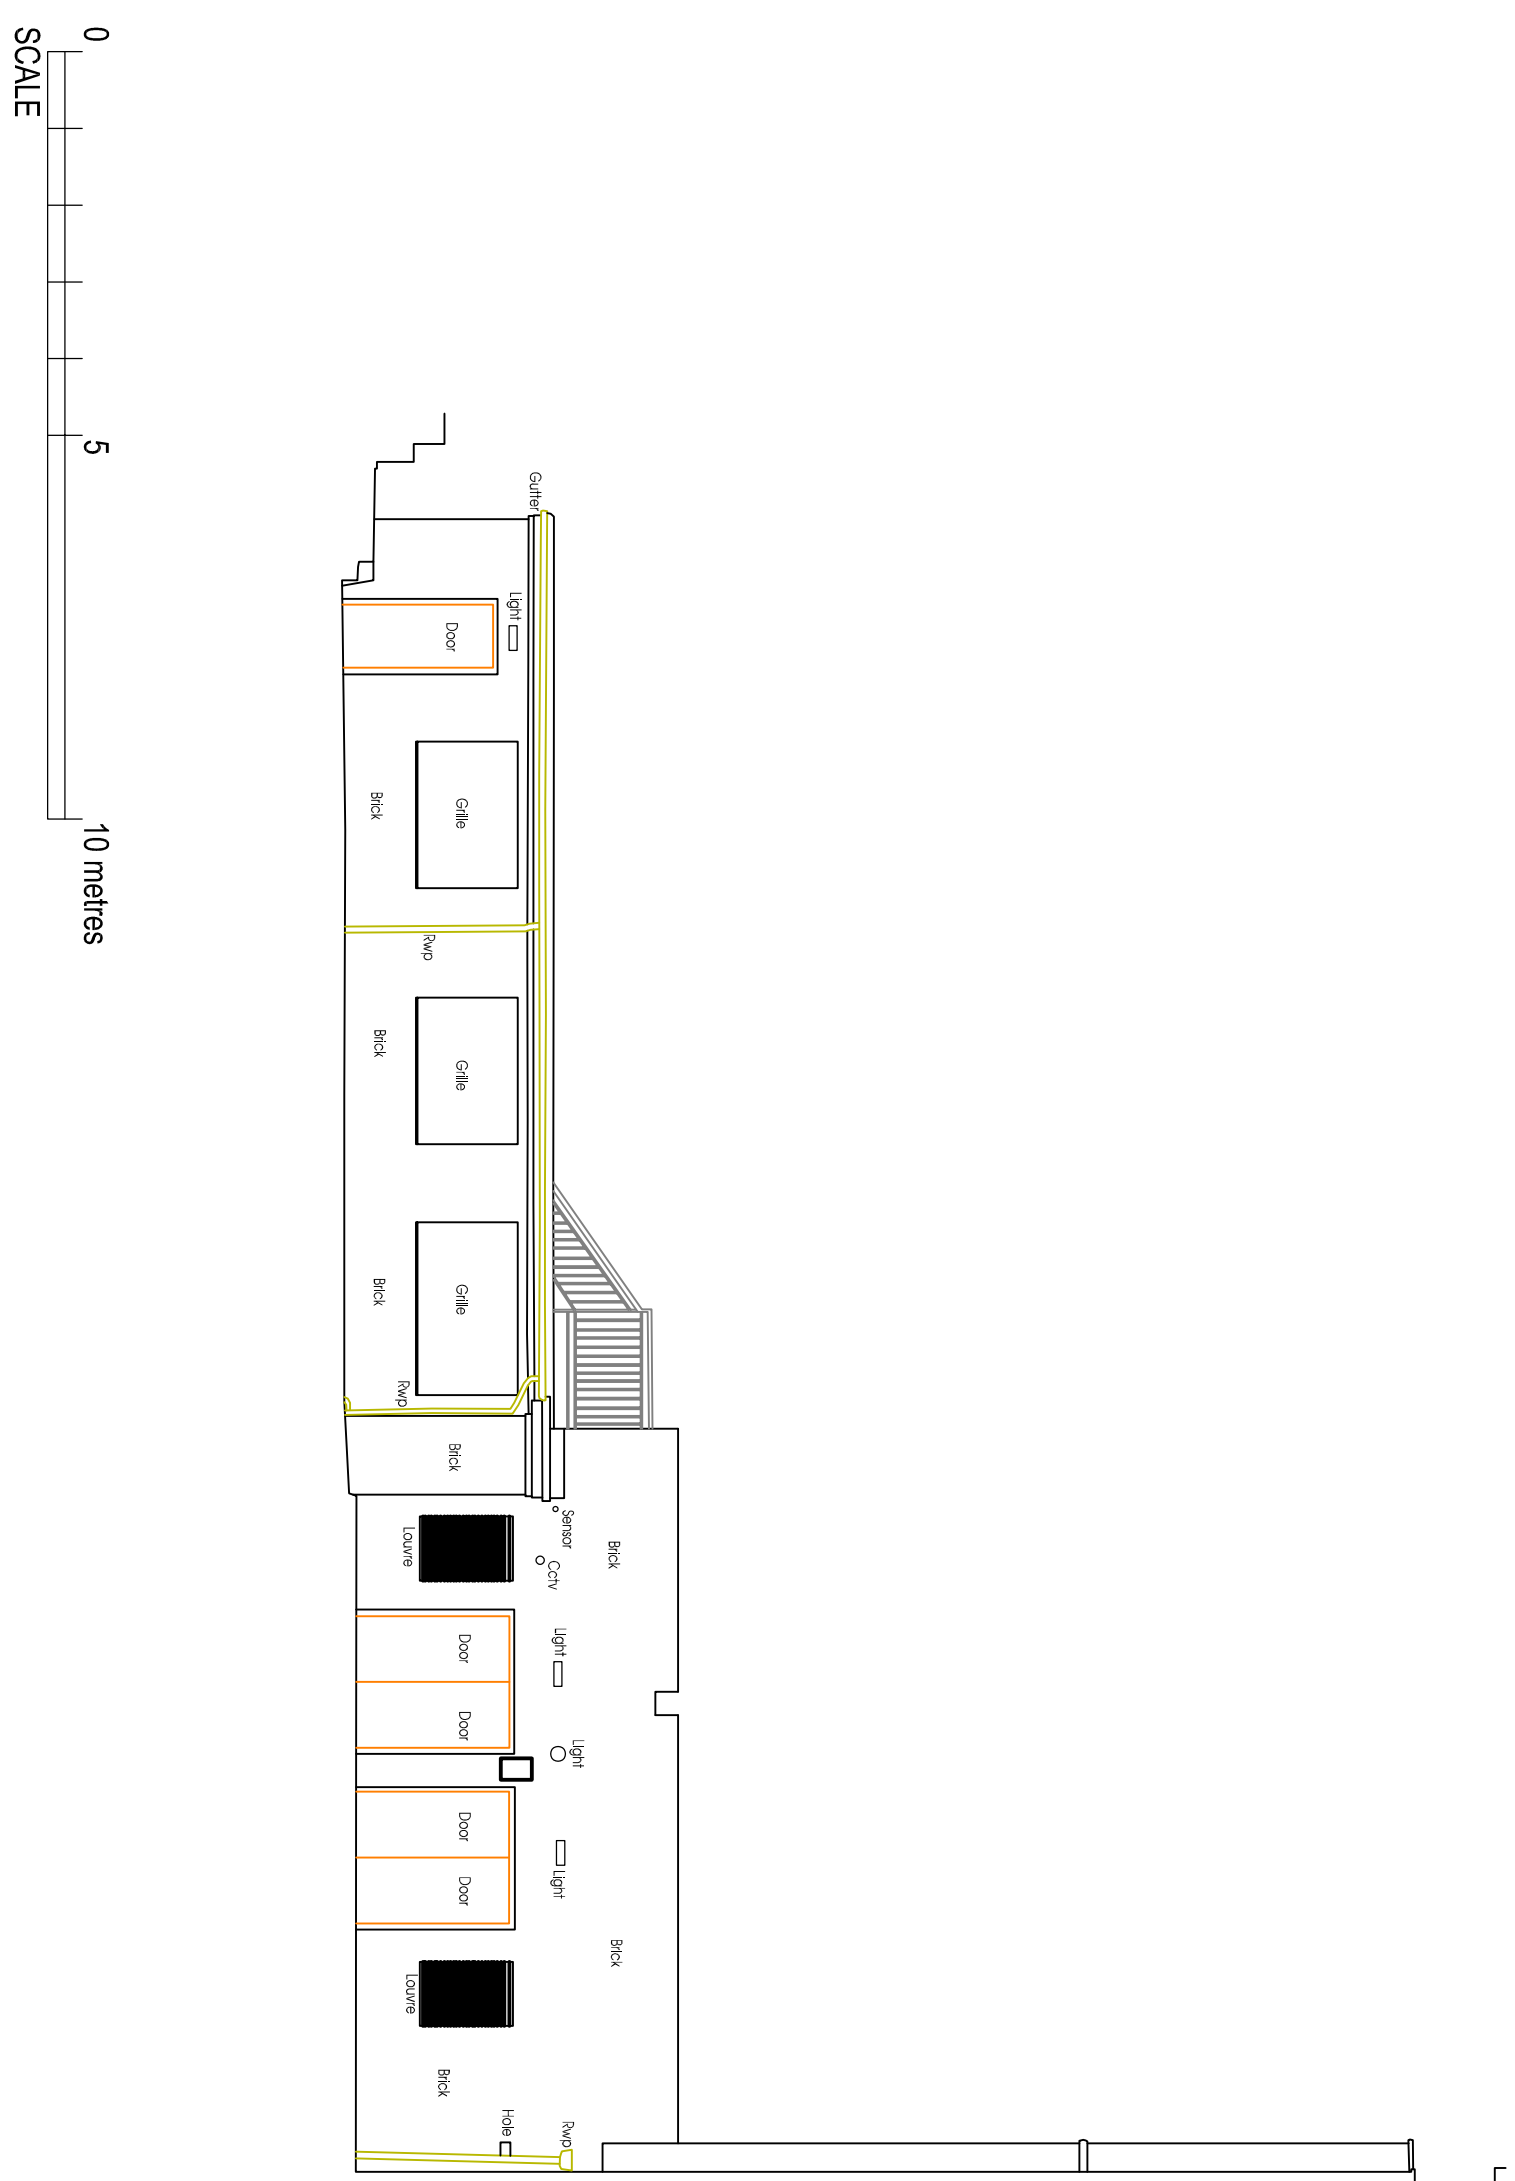

Elevation Key
not to scale

client	Eamrar Developments UK Ltd.		
project	San Court, 25 to 33 Wilmslow Road, Rusholme, Manchester, M14 5EB		
title	Part North Elevation (Elevation H)		
drawing number	3453.08	revision	
scale	1:100 A1	date	
drawn by	RH/MLHS	status	

fisk
& associates
architects