



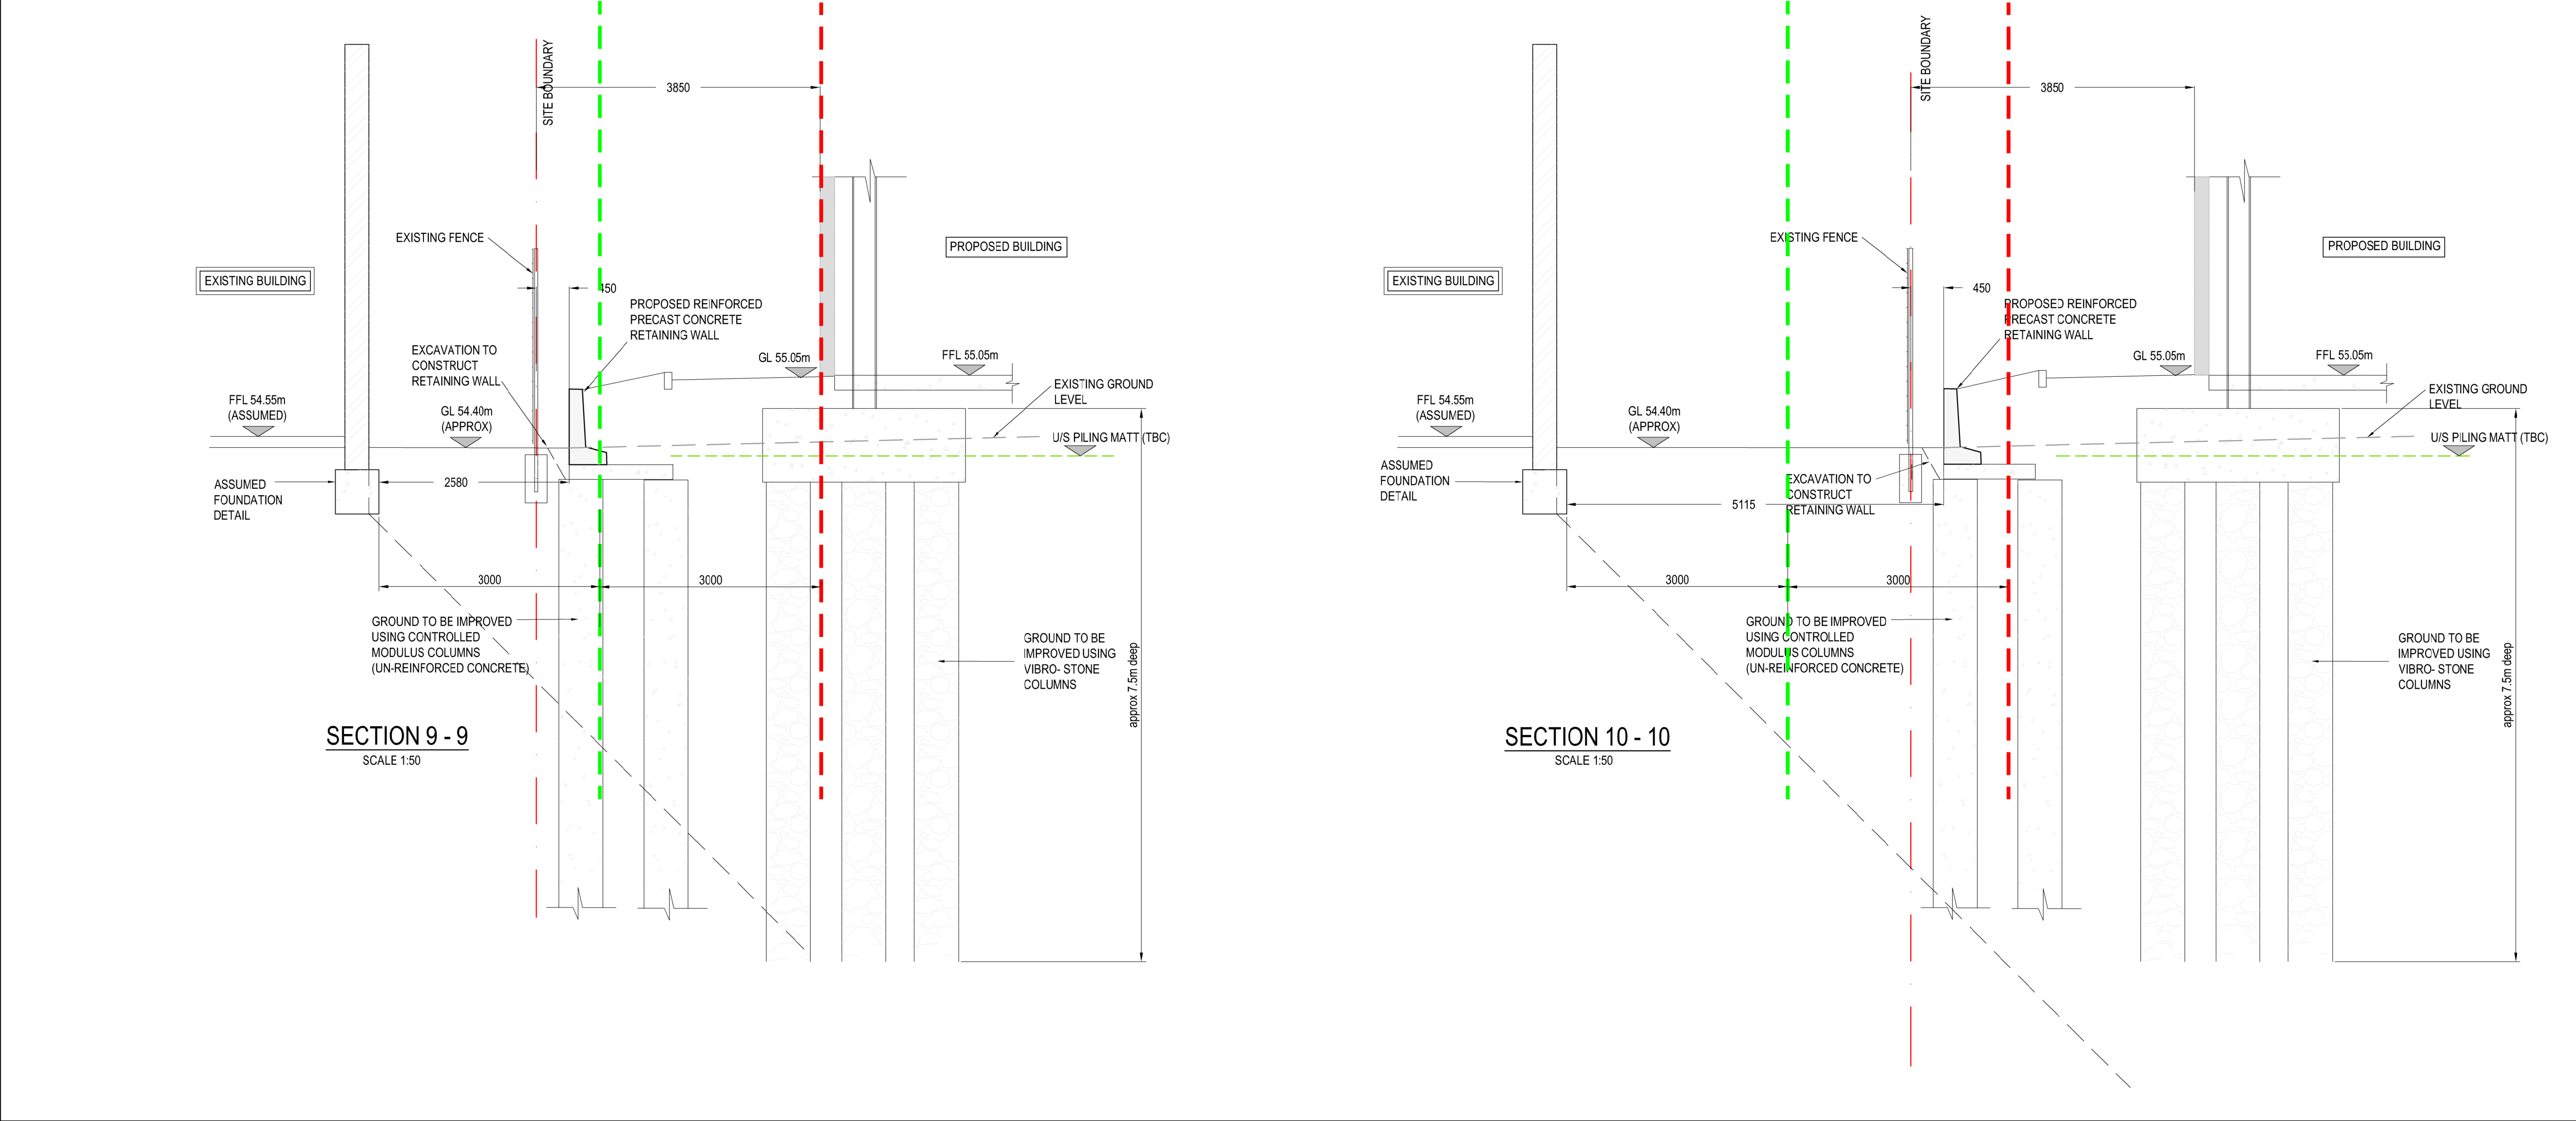

- GENERAL NOTES:**
1. THIS DRAWING IS TO BE READ IN CONJUNCTION WITH ALL OTHER RELEVANT DRAWINGS AND SPECIFICATIONS.
 2. DO NOT SCALE FROM THIS DRAWING. ANY AMBIGUITIES, OMISSIONS AND ERRORS ON THIS DRAWING SHALL BE BROUGHT TO THE ENGINEERS ATTENTION IMMEDIATELY. ALL DIMENSIONS MUST BE VERIFIED ON SITE.
 3. ALL LEVELS ARE IN METRES ABOVE ORDINANCE DATUM UNLESS NOTED OTHERWISE.
 4. ALL DIMENSIONS ARE IN METRES UNLESS NOTED OTHERWISE.
 5. PROPOSED FINISHED FLOOR LEVELS (FFL) ARE INDICATIVE ONLY AND WILL BE CONFIRMED DURING DETAILED DESIGN
 6. ALL INFORMATION SUBJECT TO FINAL DESIGN

LEGEND

P05	SECTIONS UPDATED	16/06/23	PM	VC
P04	VIBRO AND CMC COLUMNS UPDATED	19/05/23	PM	VC
P03	CMC ADDED	29/07/22	DFK	VC
P02	DIMENSIONS ADDED	27.07.22	DFK	VC
P01	DRAFT ISSUE FOR COMMENT	26.07.22	DFK	VC
Rev:	Description:	Date:	By:	Chkd:

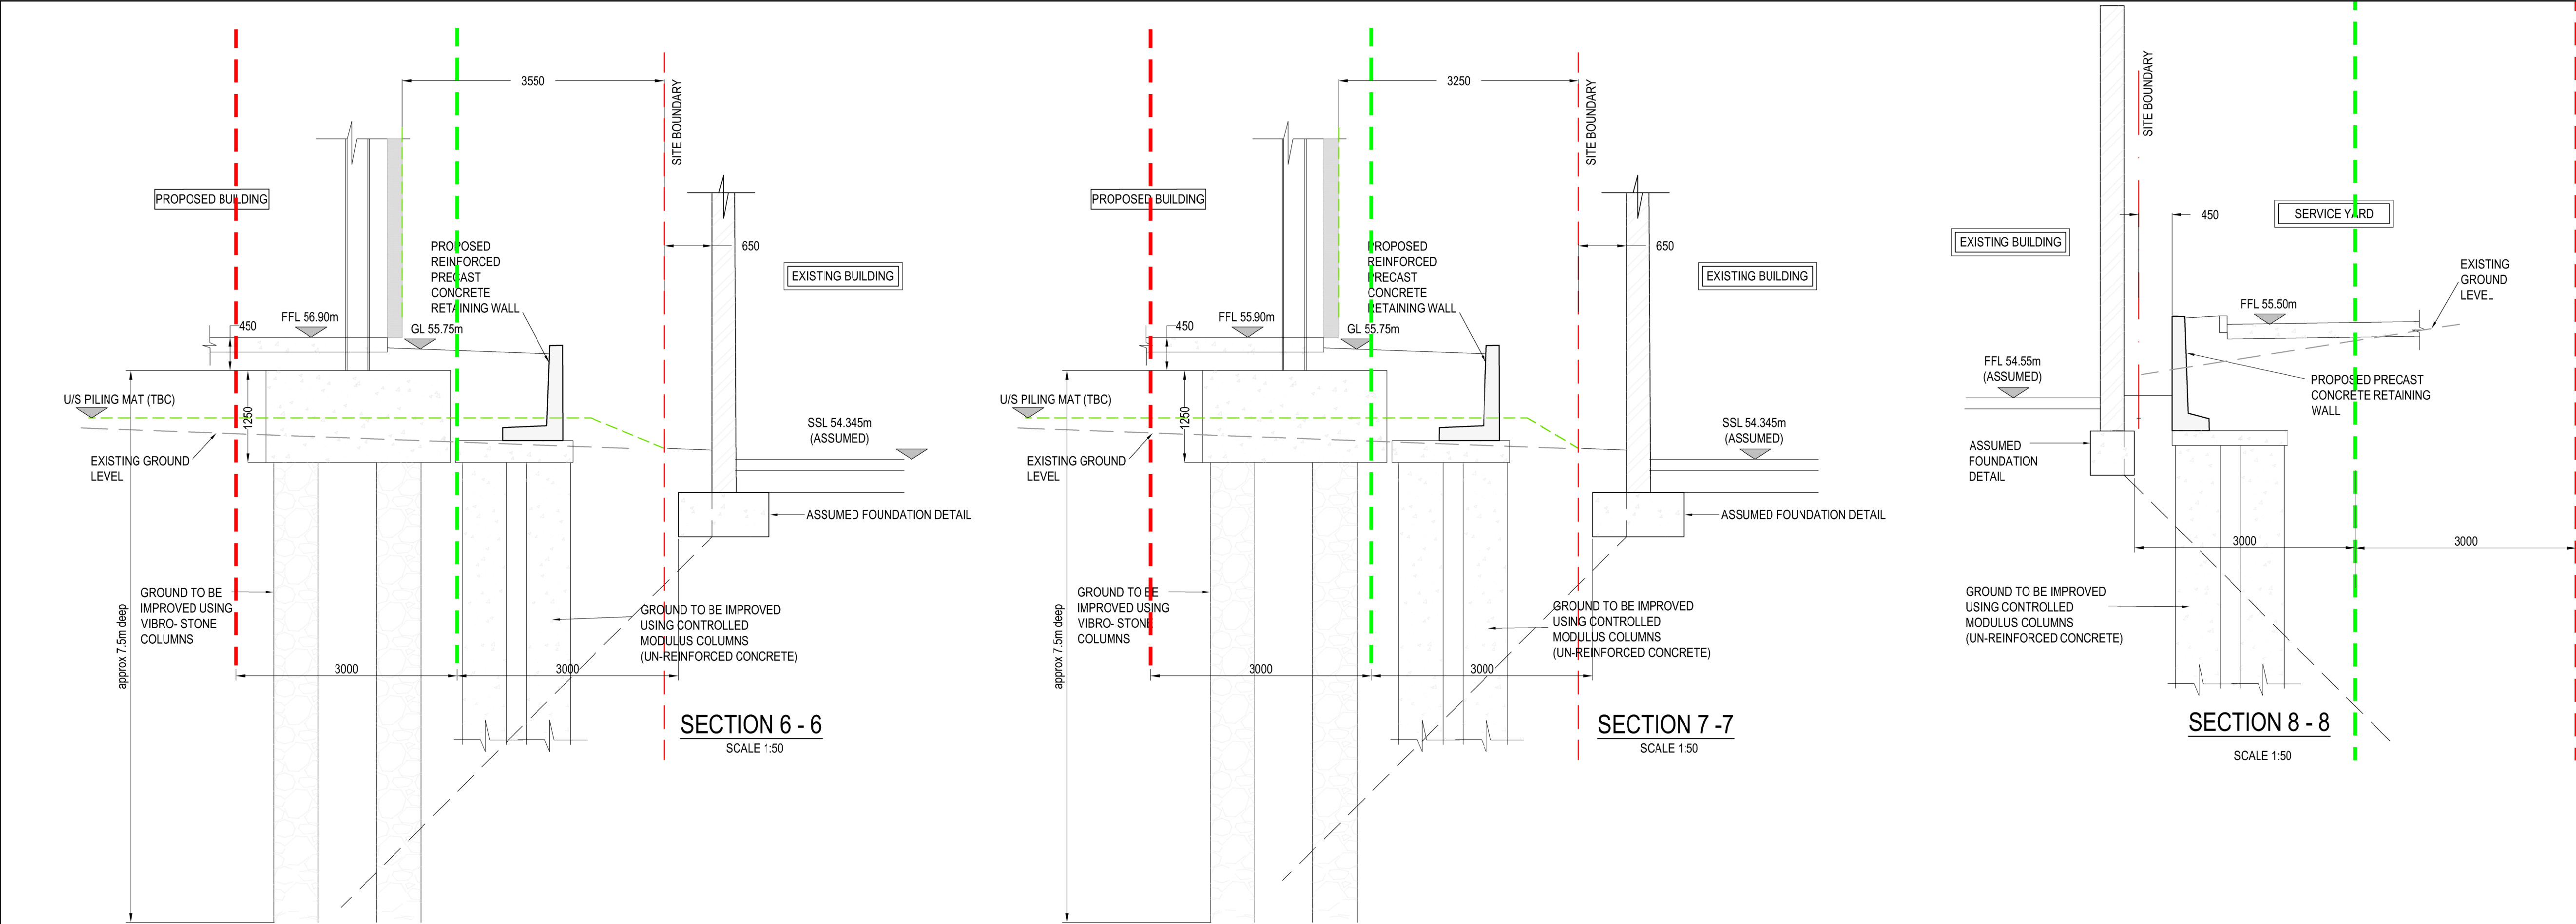

Merchant Exchange, 17-19 Whitworth Street West, Manchester, M1 5WG
0161 236 2354
manchester@curtins.com
www.curtins.com

Civils & Structures • Transport Planning • Environmental • Infrastructure • Geotechnical • Conservation & Heritage • Principal Designer
Birmingham • Bristol • Cambridge • Cardiff • Douglas • Dublin • Edinburgh • Glasgow • Kendal • Leeds • Liverpool • London • Manchester • Nottingham

Status: **SUITABLE FOR INFORMATION** **S2**

Project: **ELIZABETH STREET, CHEETHAM HILL**

Orig Title: **PARTY WALL SECTIONS SHEET 2 OF 3**

Drawn By	Designed By	Checked By
DFK	VC	VC
Date	JULY '22	Scales @ A1 1:50
Project No - Originator - Function - Spatial - Form - Discipline - Number		Revision
080139 - CUR - XX - XX - DR - S - 1002		P05