

1 0 1 2 3 4 5
SCALE
1: 100 m




Extent of balcony
decking to be removed

Existing Facing Materials




Timber balcony decking
(TO BE REMOVED)

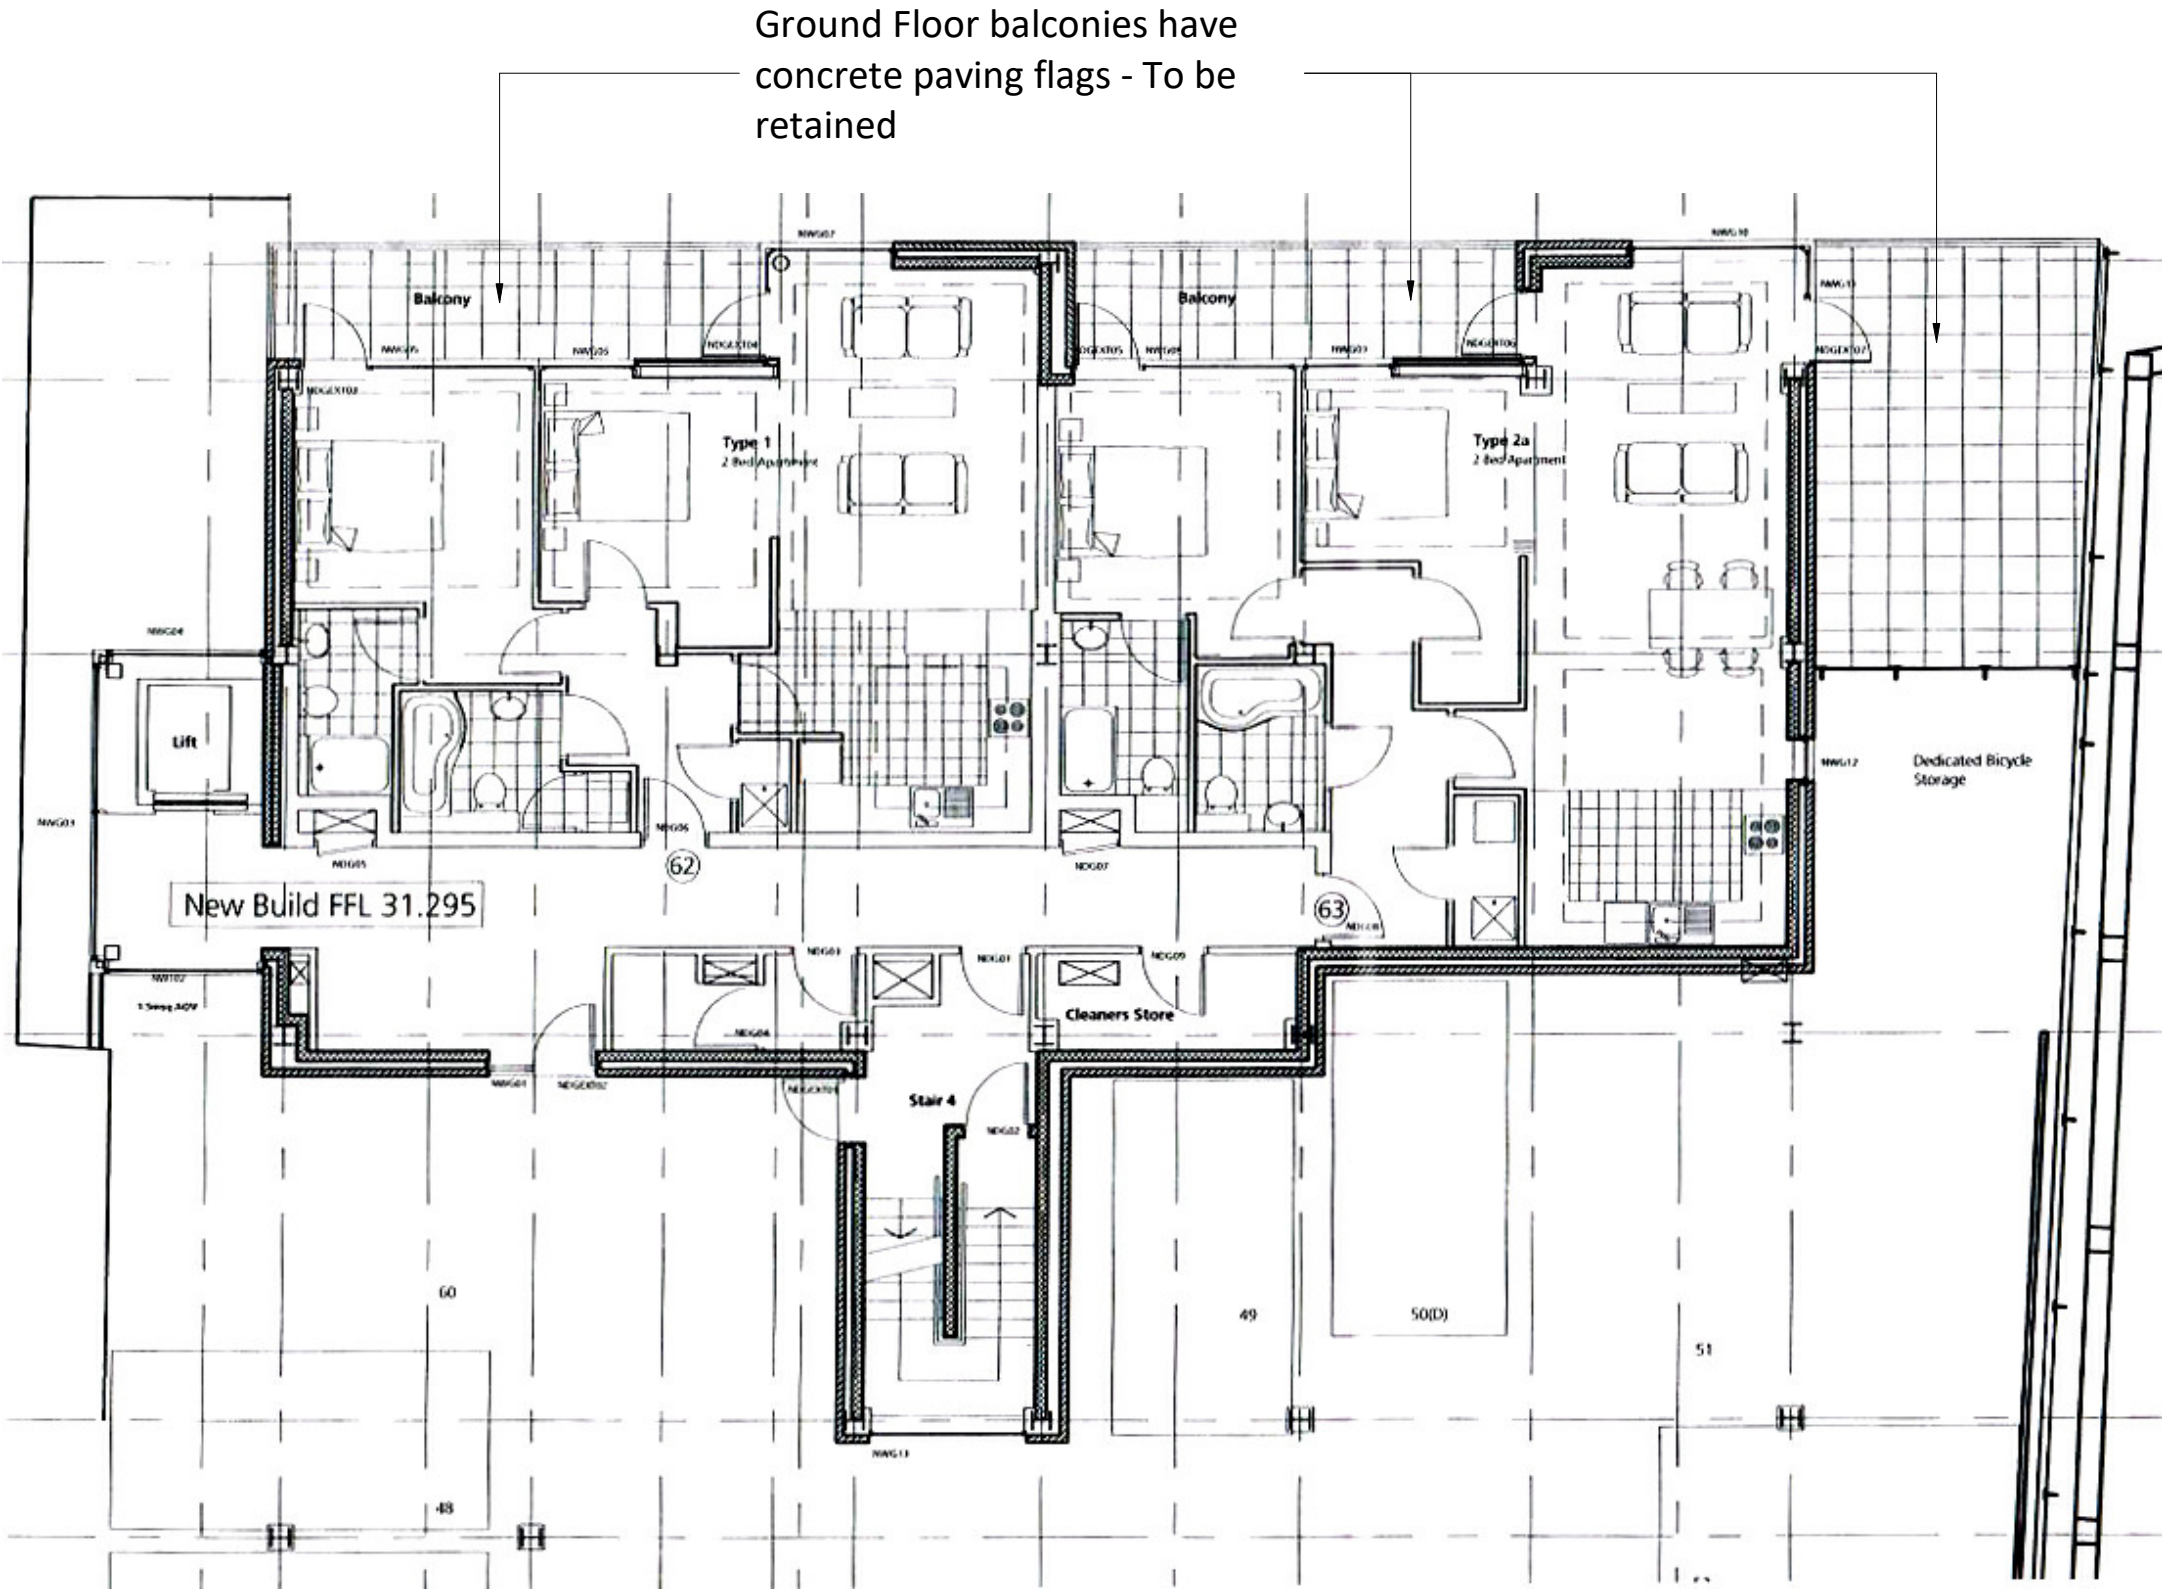


00 Ground Floor - GA Plan Existing
1 : 100



01 First Floor - GA Plan Existing
1 : 100

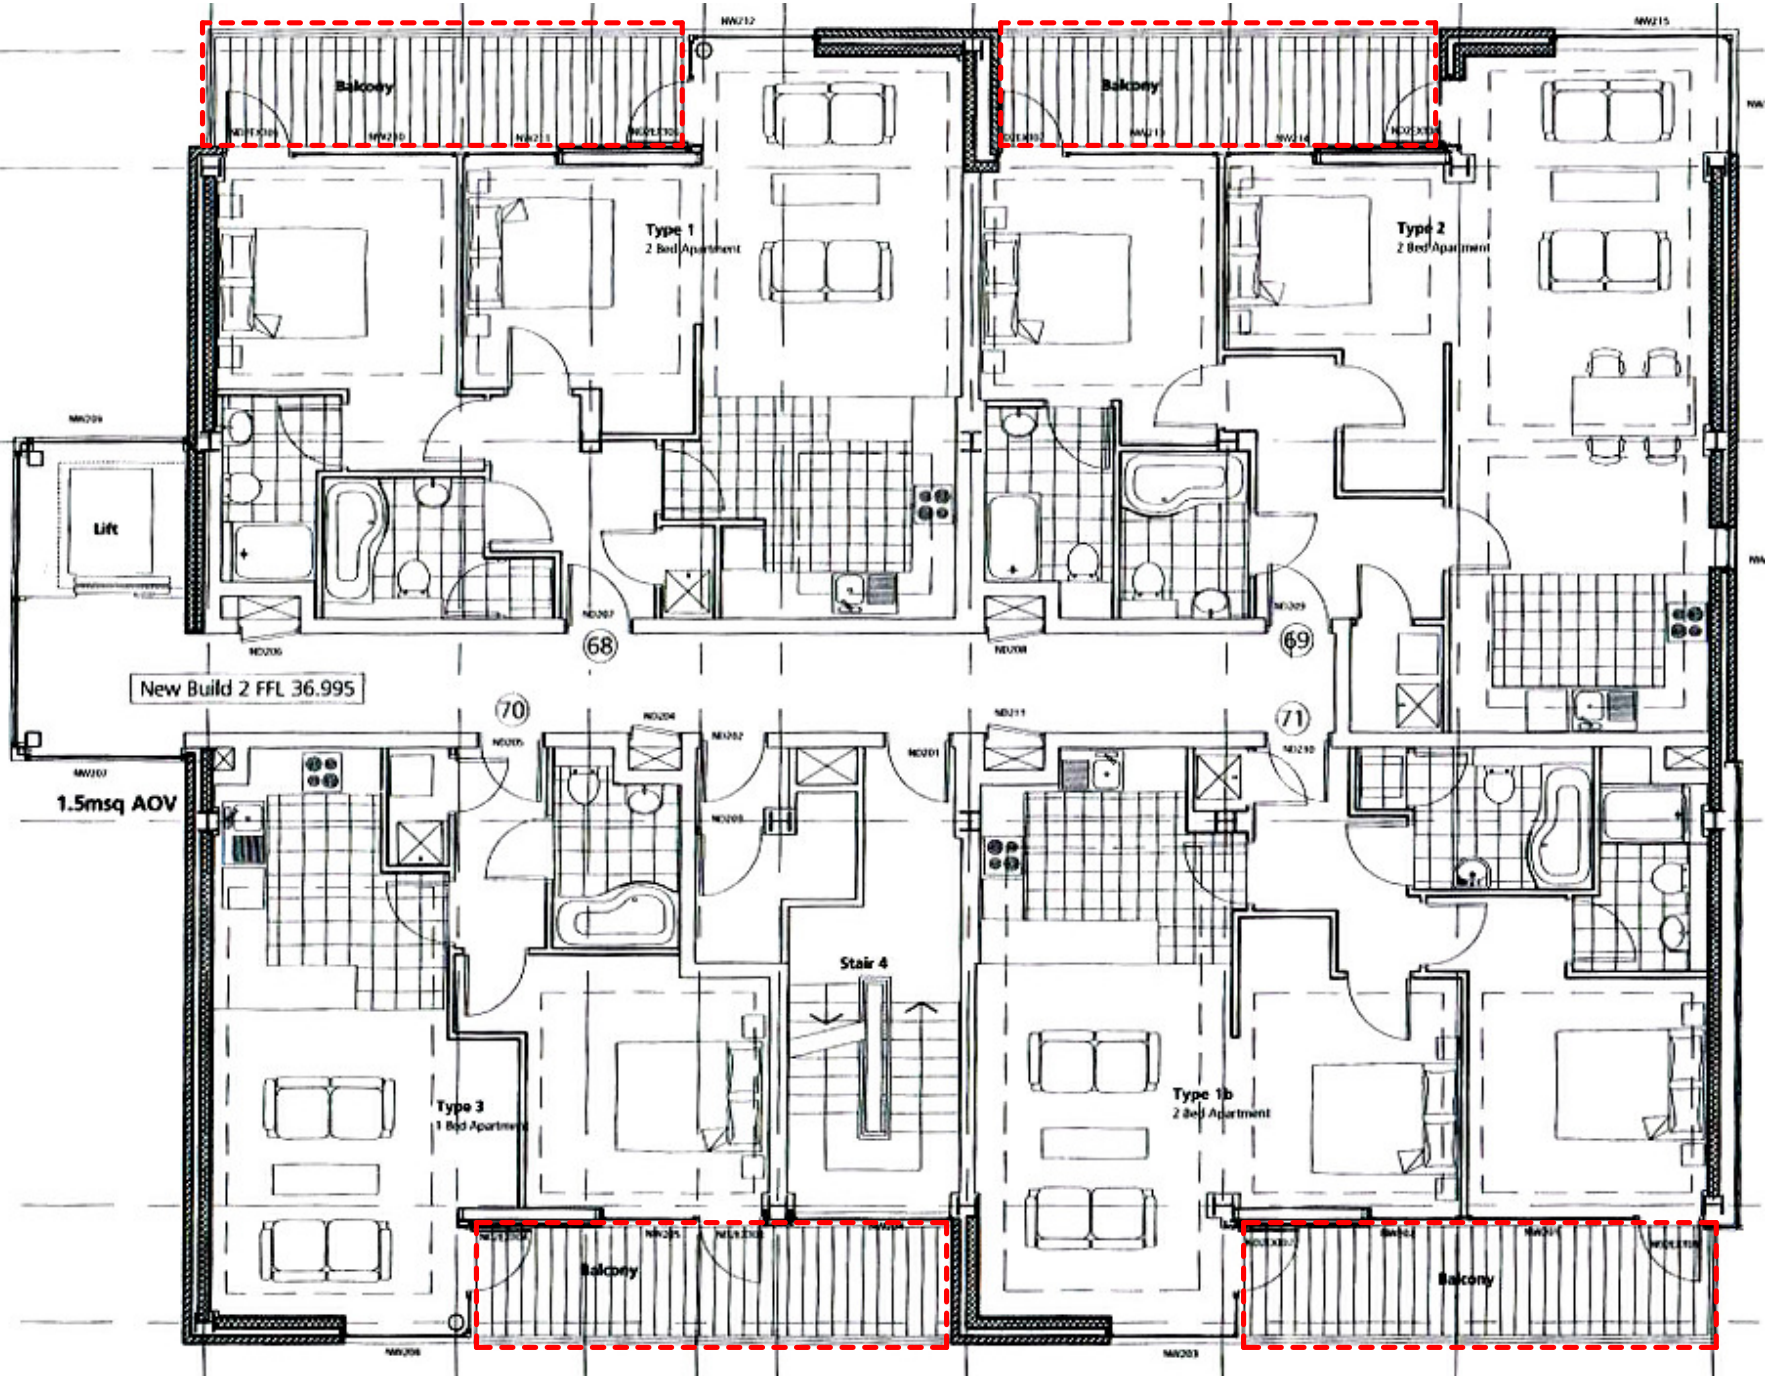

02 Second Floor - GA Plan Existing
1 : 100

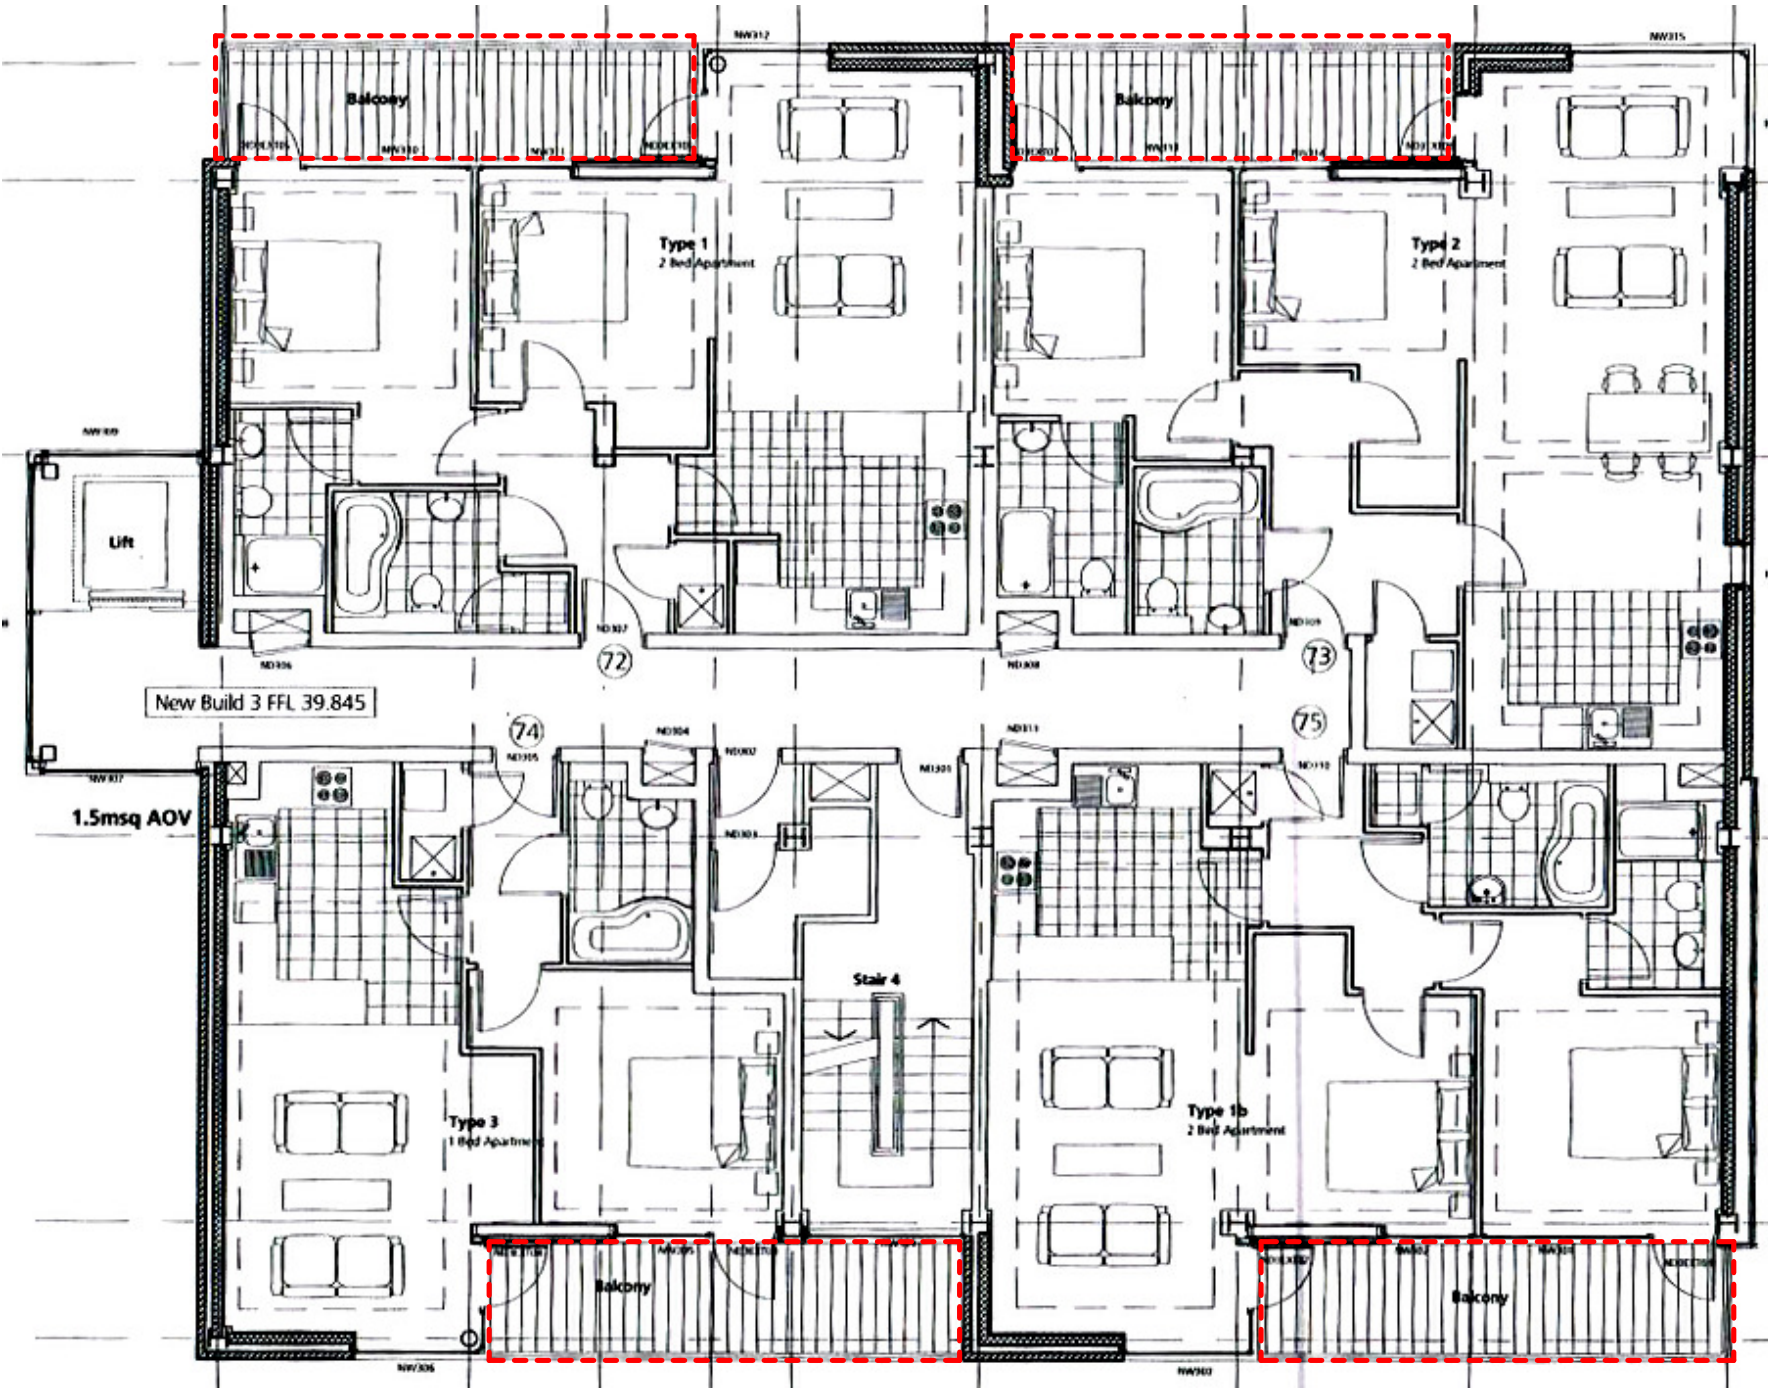

03 Third Floor - GA Plan Existing
1 : 100

1	06/09/23	TP	Materials key amended
Rev	Date	Int	Description



CLIENT:
Intelligent FS

PROJECT:
Worsley Mill, Blantyre St, Manchester

DESCRIPTION:
Floor Plans as Existing (Sheet 1 of 2)

PURPOSE OF ISSUE:
Planning

DRAWN BY: CHECKED DATE: SCALE @ A1:
TTP LB 29/08/23 1 : 100

JOB NO: STATUS CODE: DRAWING NO: REV
4297 S2 105 1

FILE IDENTIFIER:
WM-BTP-00-ZZ-DR-A-4297__105.1