

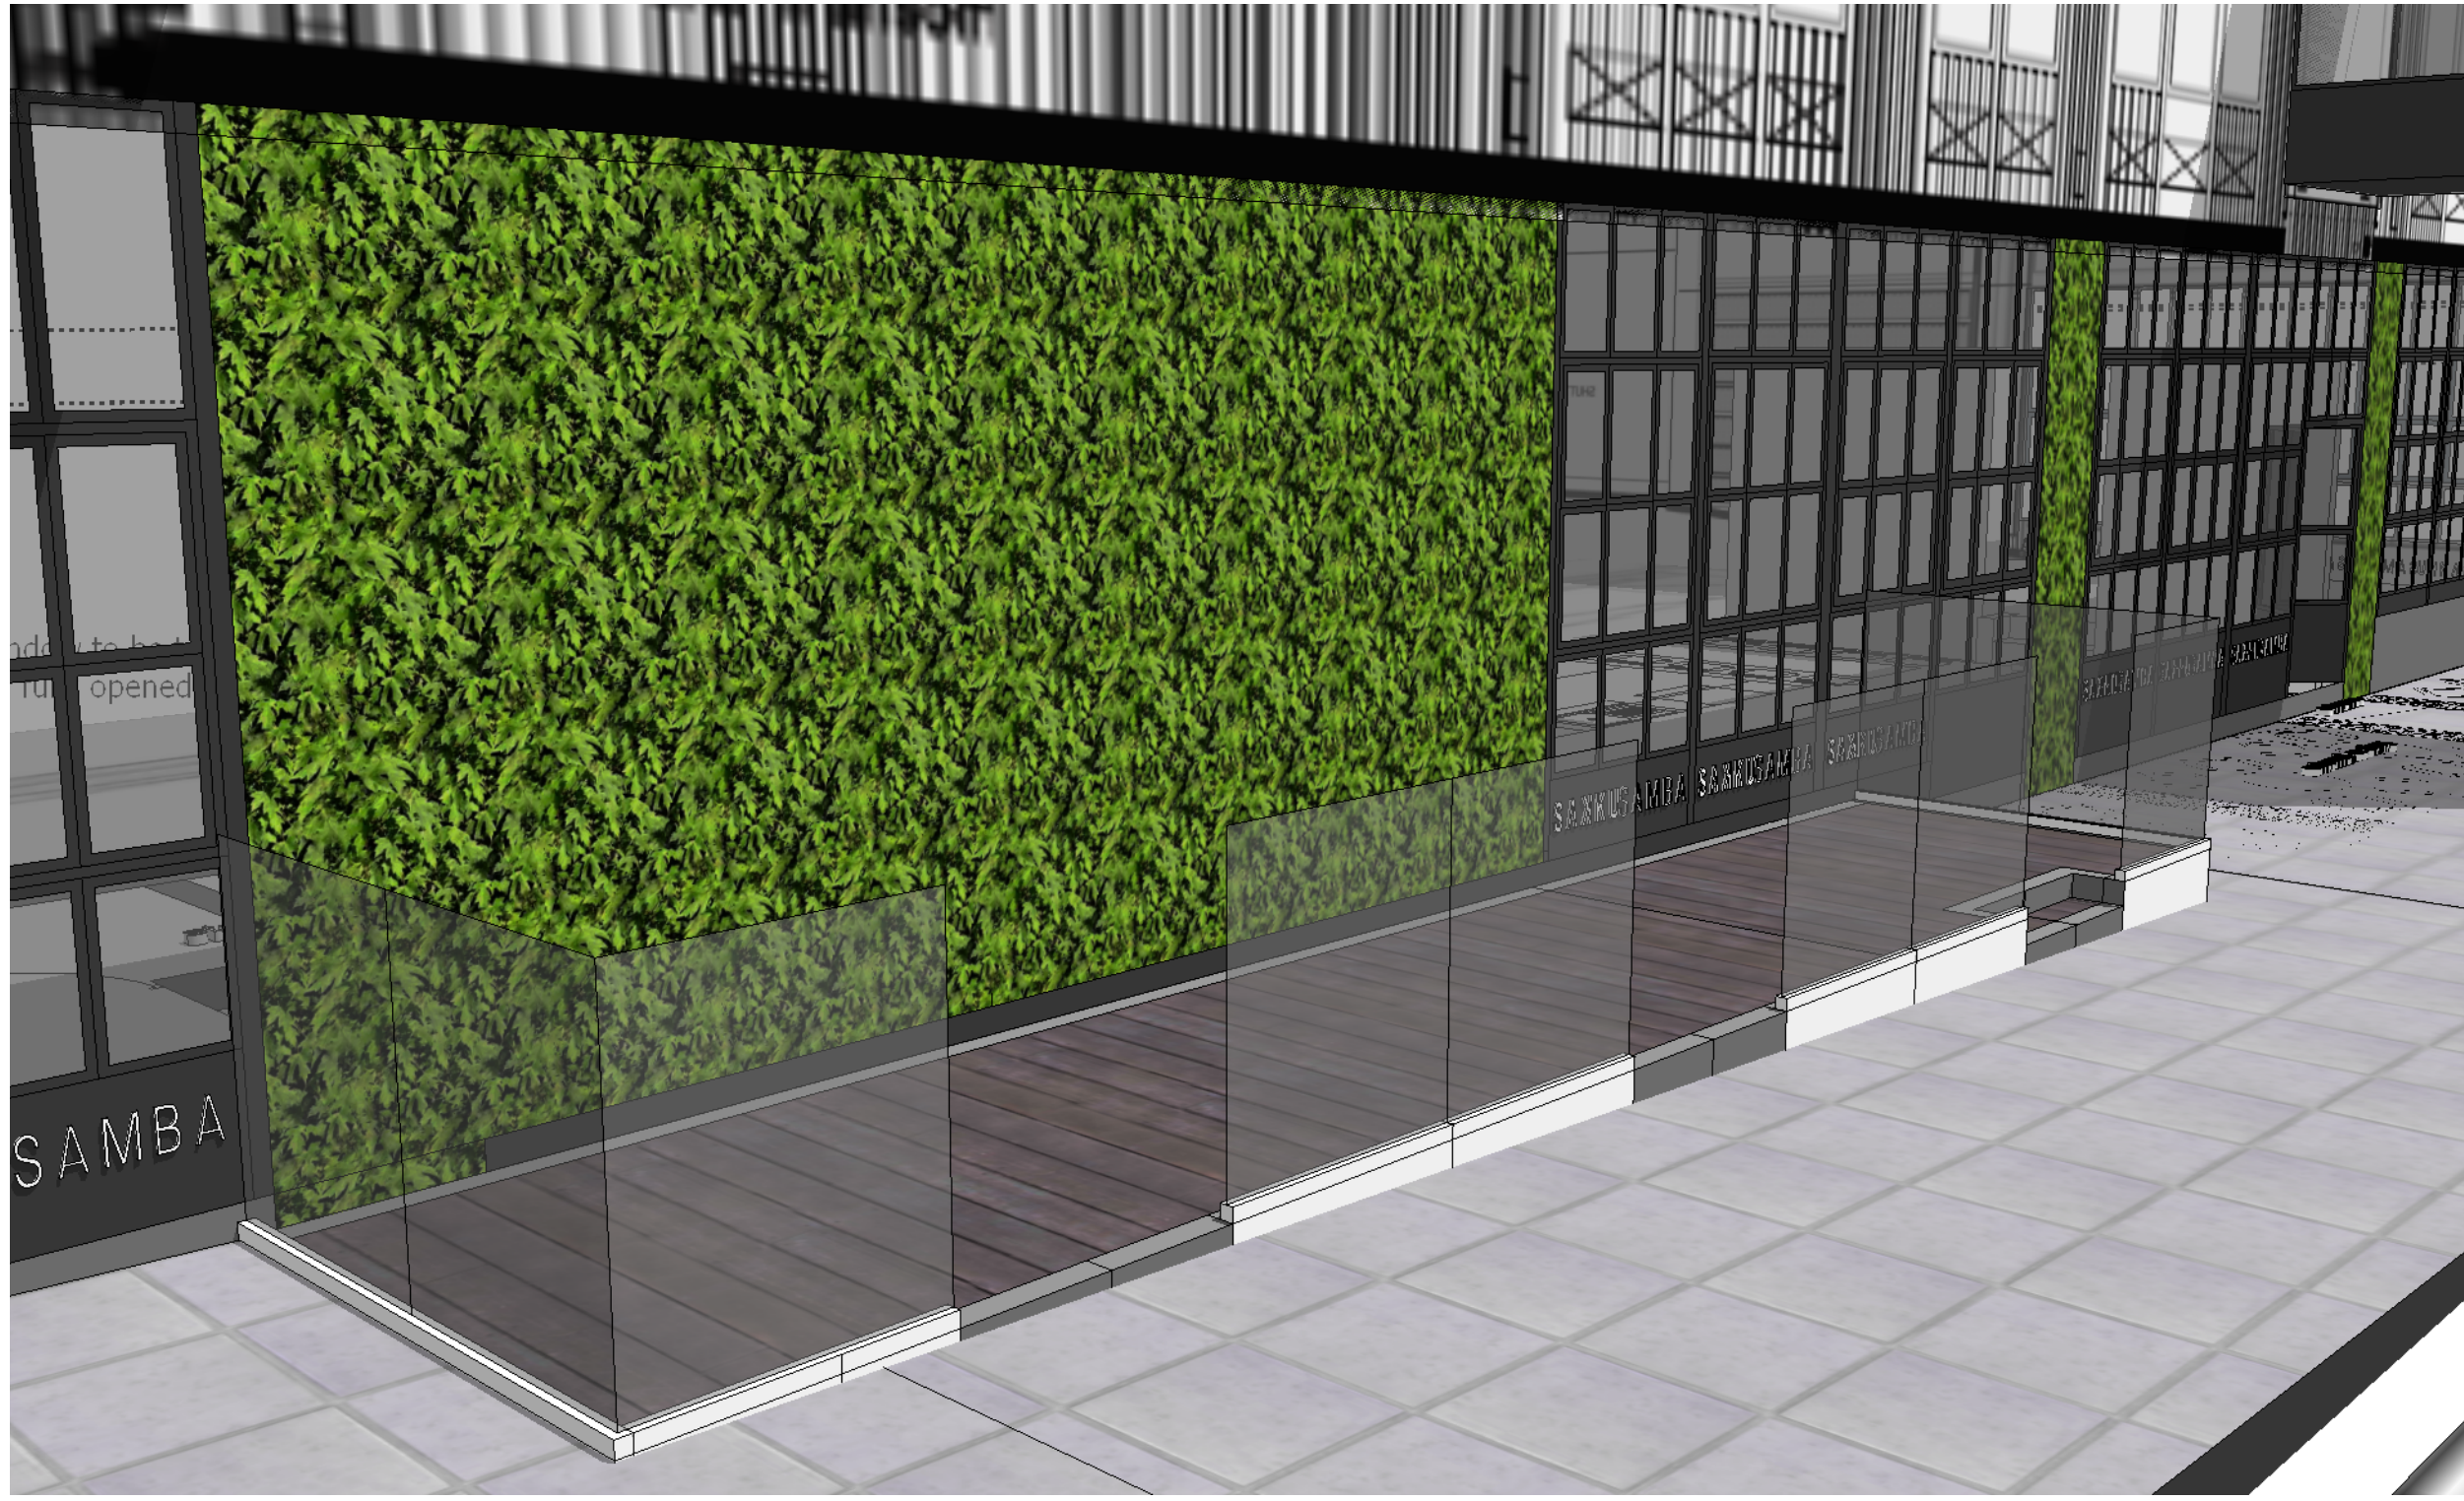


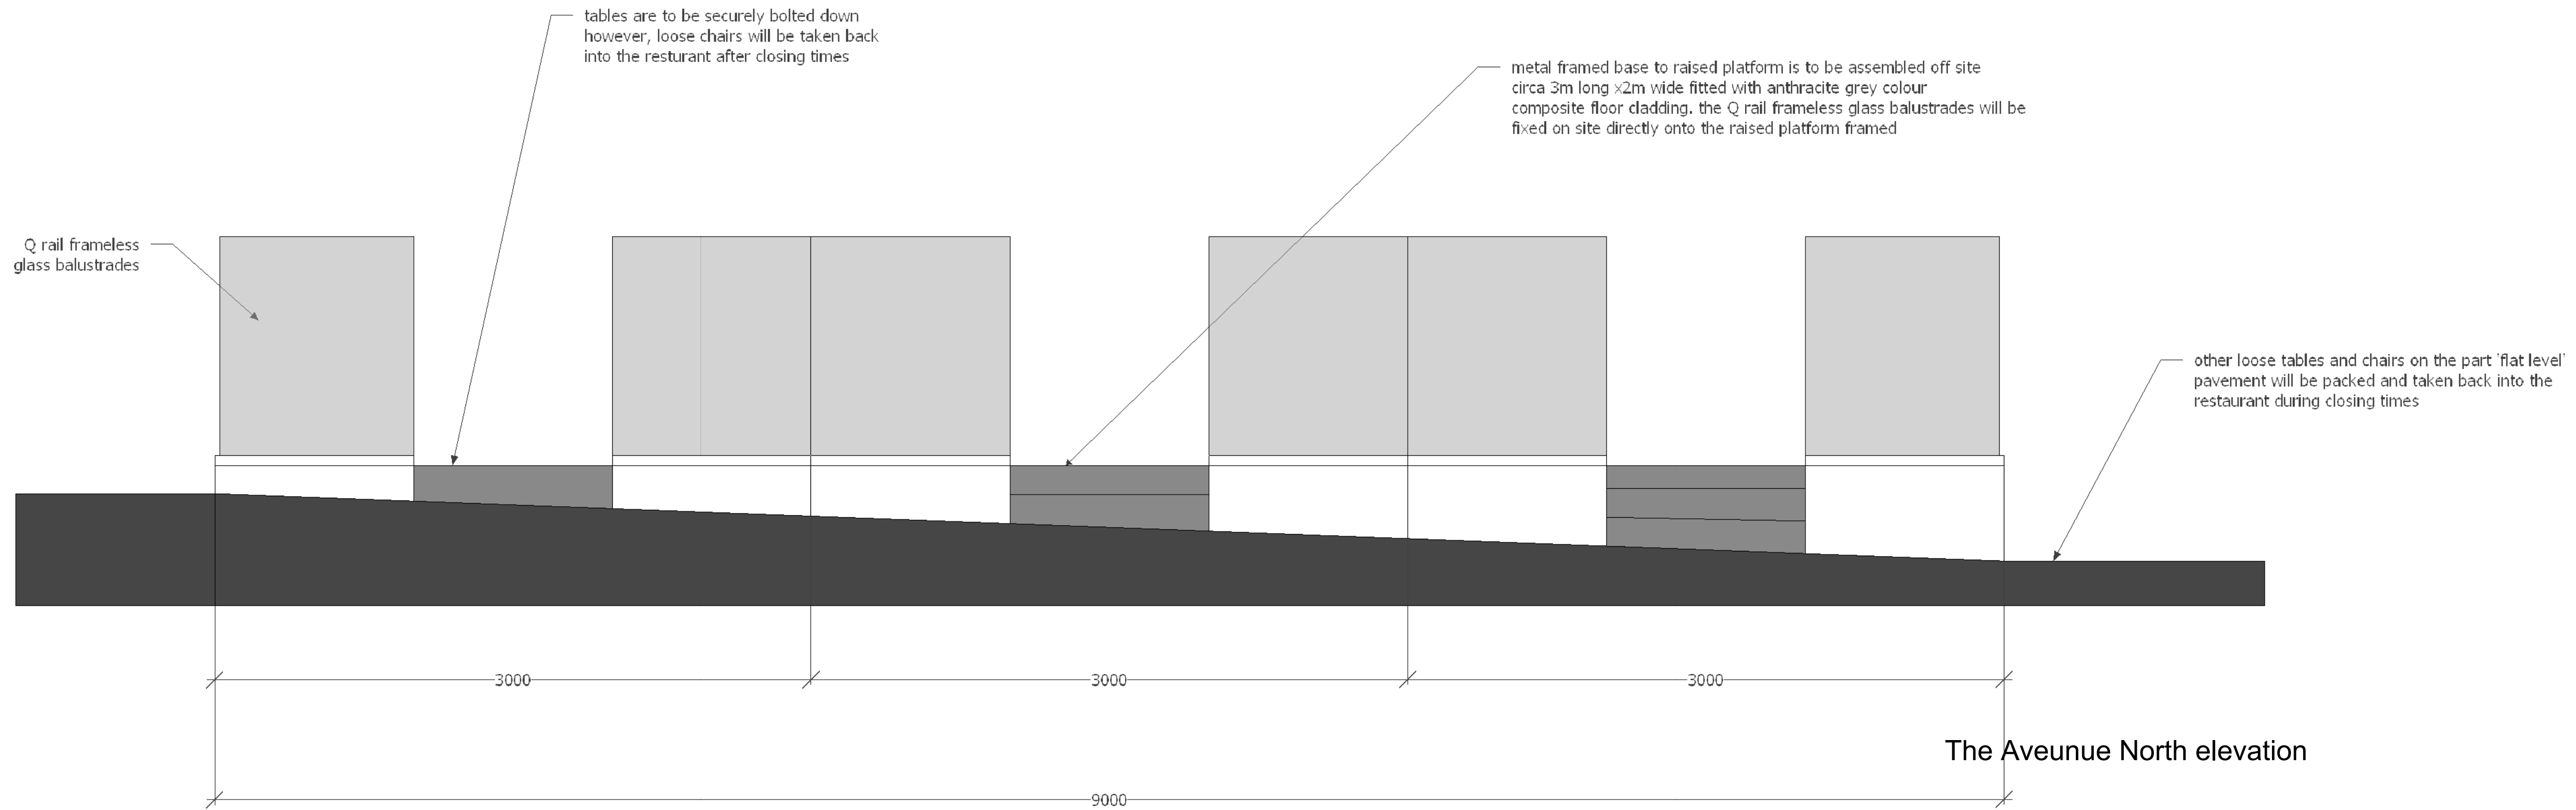

The Avenue North aerial

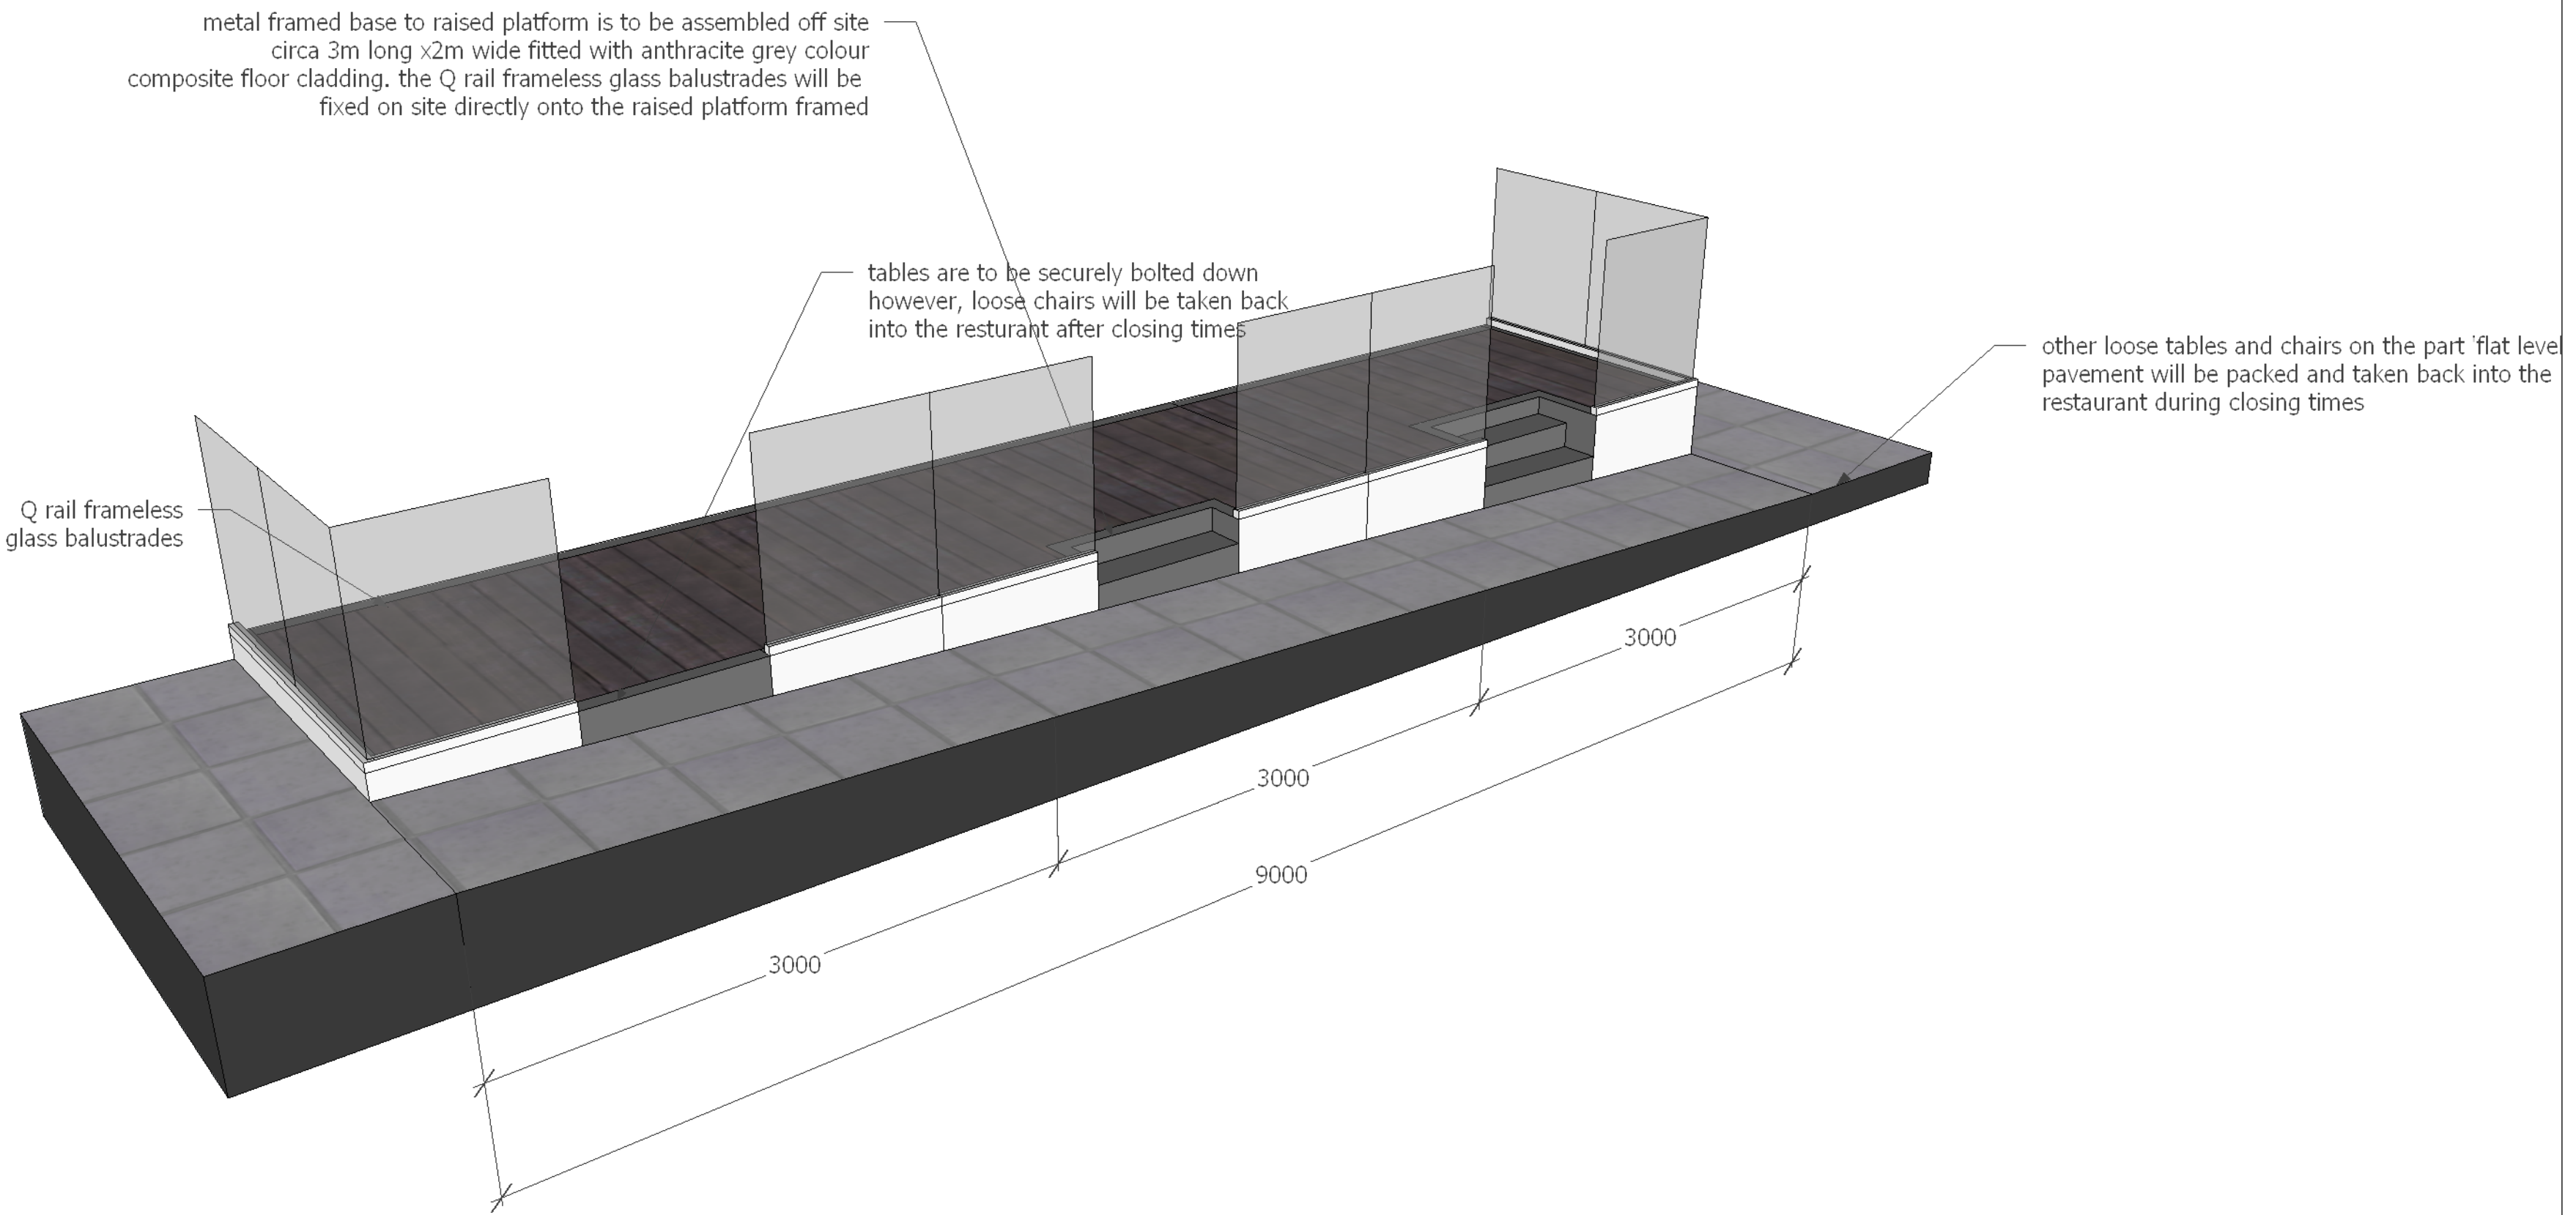

The Avenue North elevation

revisions
A 13-9-2023
the raised platform base will be in metal structure rather than timber

 **Jade3 Architecture Ltd**
Jade3 Architecture Ltd, Studio 12, Silver Street, Wakefield WF1 1UY
Cellphone : 07535 740097 www.jade3architecture.co.uk

Sakkusamba restaurant
Manchester House
The Avenue North
Spinningfields
Manchester

Project No. 2021 Enquiry 11	Project Title the avenue north elevation of the raised deck	Reviewed By MC	Scale 1:20@A1 size	Date 26/08/2023
-----------------------------------	--	-------------------	-----------------------	--------------------

Drawn No. 102	Reviewed Title A	Revision A
------------------	---------------------	---------------

Important Notice
Do not scale off this drawing. Critical dimensions should be checked on site prior to works commencing. Dimensional conflicts should be brought to the company's attention as soon as they become apparent. Failure to do so could render the contractor liable for subsequent losses. Copyright in this drawing and any work executed from this drawing remains the property of Jade3 Architecture Ltd.

© Copyright Jade3 Architecture Ltd.