

Notes:


This Drawing is to be read in conjunction with all relevant Architect's Engineer's and specialists' drawings and specifications.

Do not scale from this drawing in either paper or digital form. Use written dimensions only.

SDS to leave solid stub only, exiting tank for connection by others.

All external Manholes, Access Points, Junctions & Pipe are shown for guidance only and not part of the SDS program unless otherwise agreed.

-	ISSUED FOR CONSTRUCTION	22.08.23
CG	SP	
B	MANHOLE UPDATE	22.08.23
CG	SP	
A	REDESIGN AS PER LATEST DWG	17.08.23
CG	RJ	
-	ISSUED FOR APPROVAL	10.07.23
CG	SP	
Rev	Comments	Date
		DRW/CHK

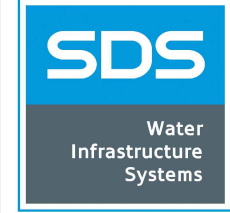

Clearwater House
Castlemills
Biddisham
Somerset
BS26 2RE
+44 (0)1934 751303


sdslimited.com

Project
ELIZABETH STREET
CHEETHAM HILL

Client
TRITON CONSTRUCTION

Title
ATTENUATION TANK 1 DETAIL

Scale	NTS	Date	10.07.23
Drawing No	E144522_01	Rev	B

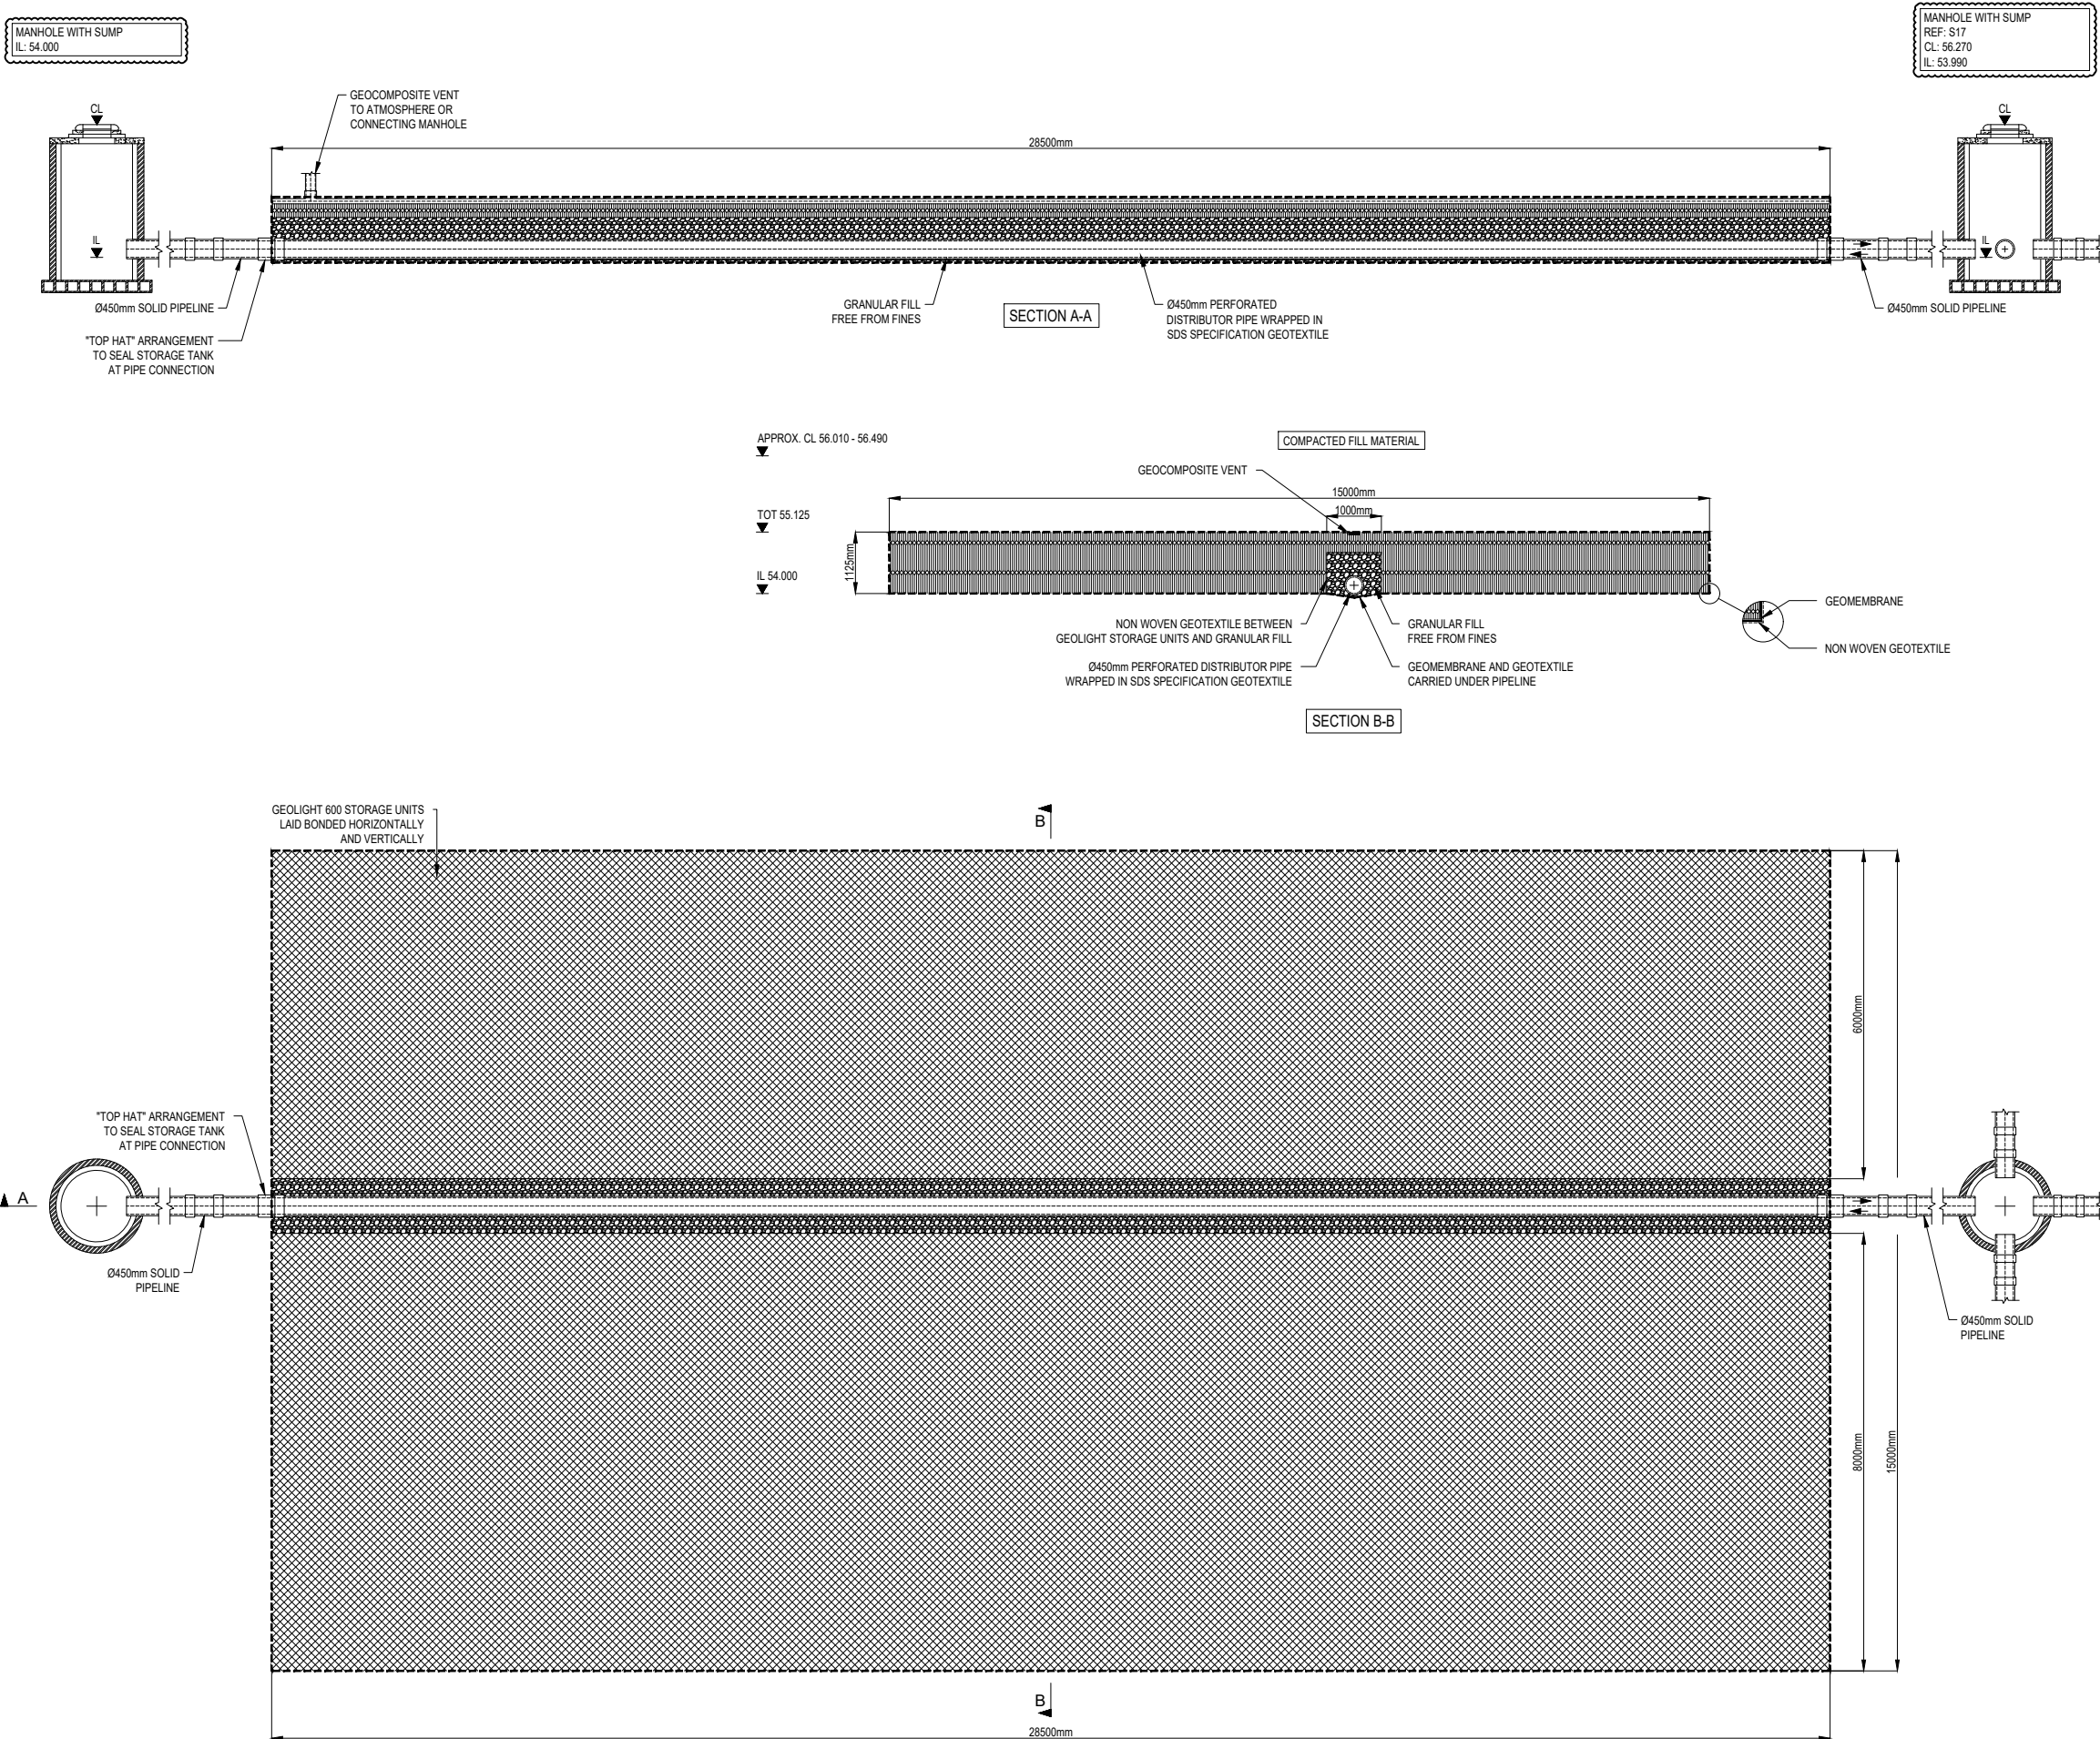

REFERENCE DRAWINGS:			
Drawing Number	Revision	Drawing Title	Date
080139-CUR-XX-XX-D-C-92500	C01	PROPOSED DRAINAGE LAYOUT	-