


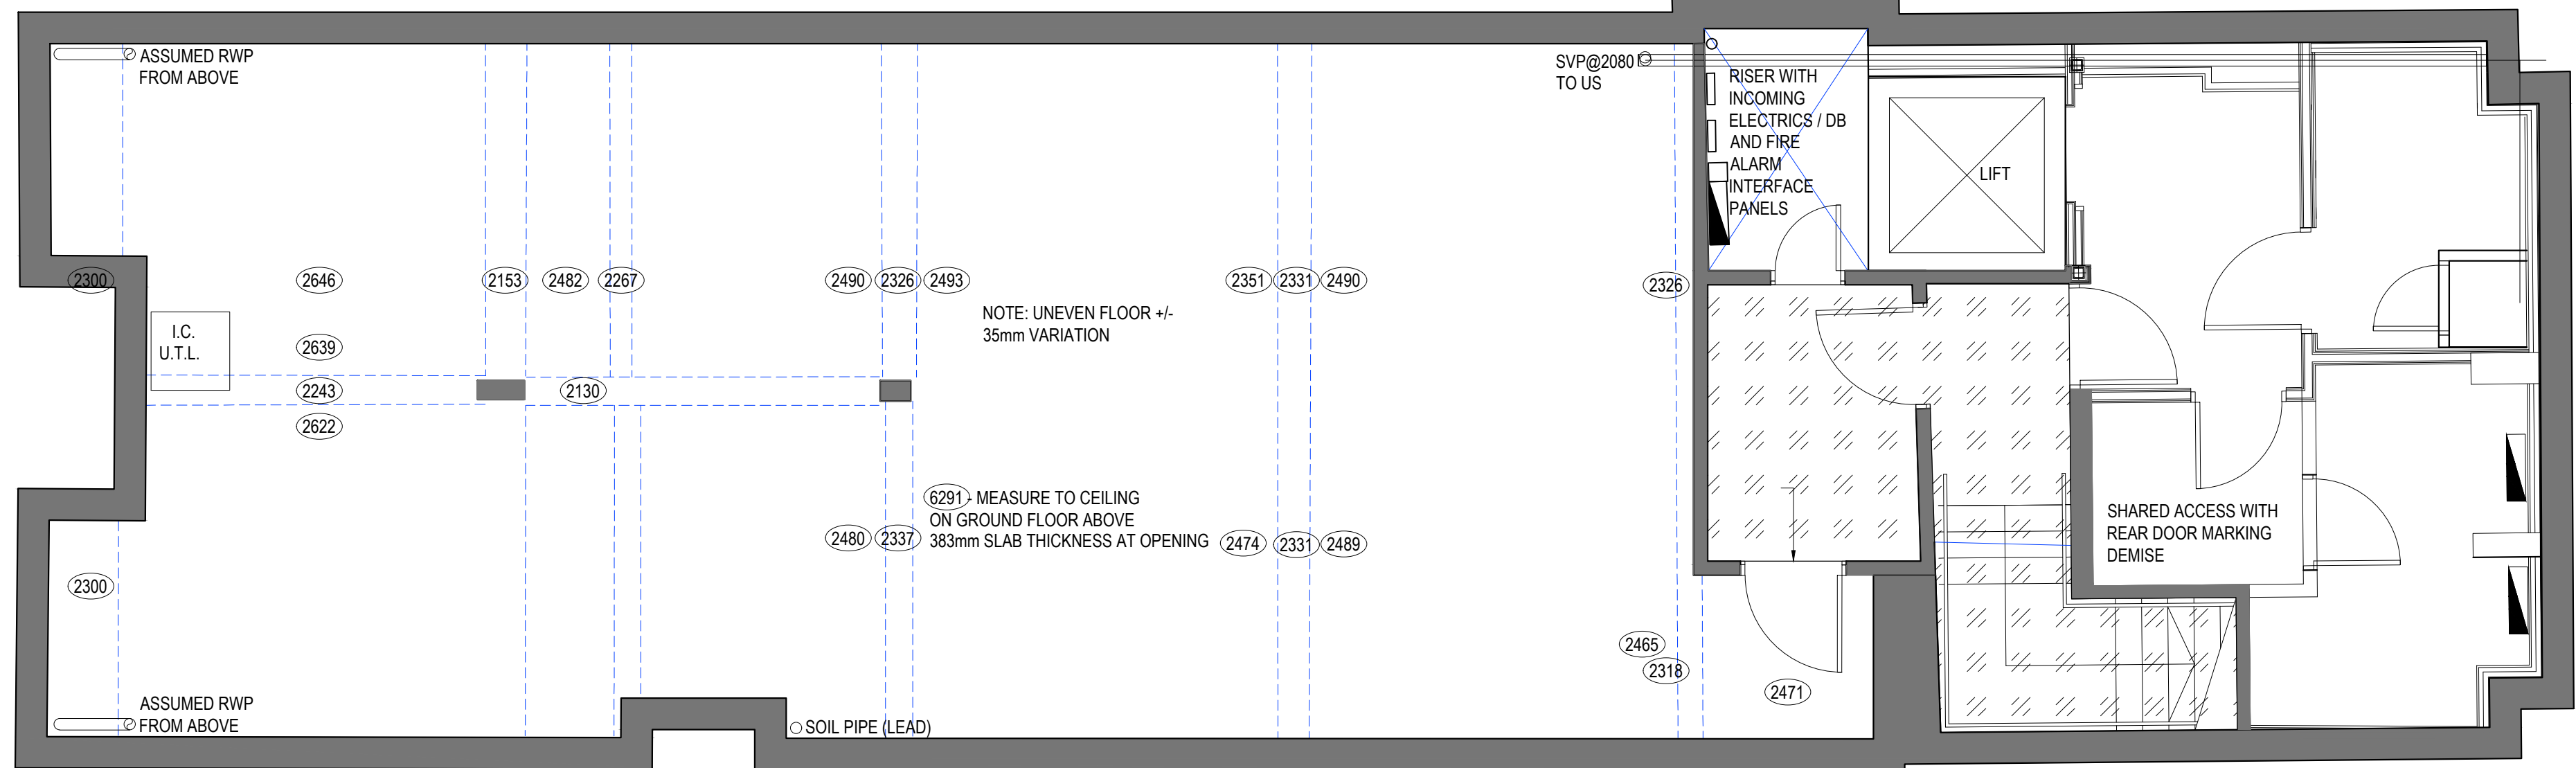


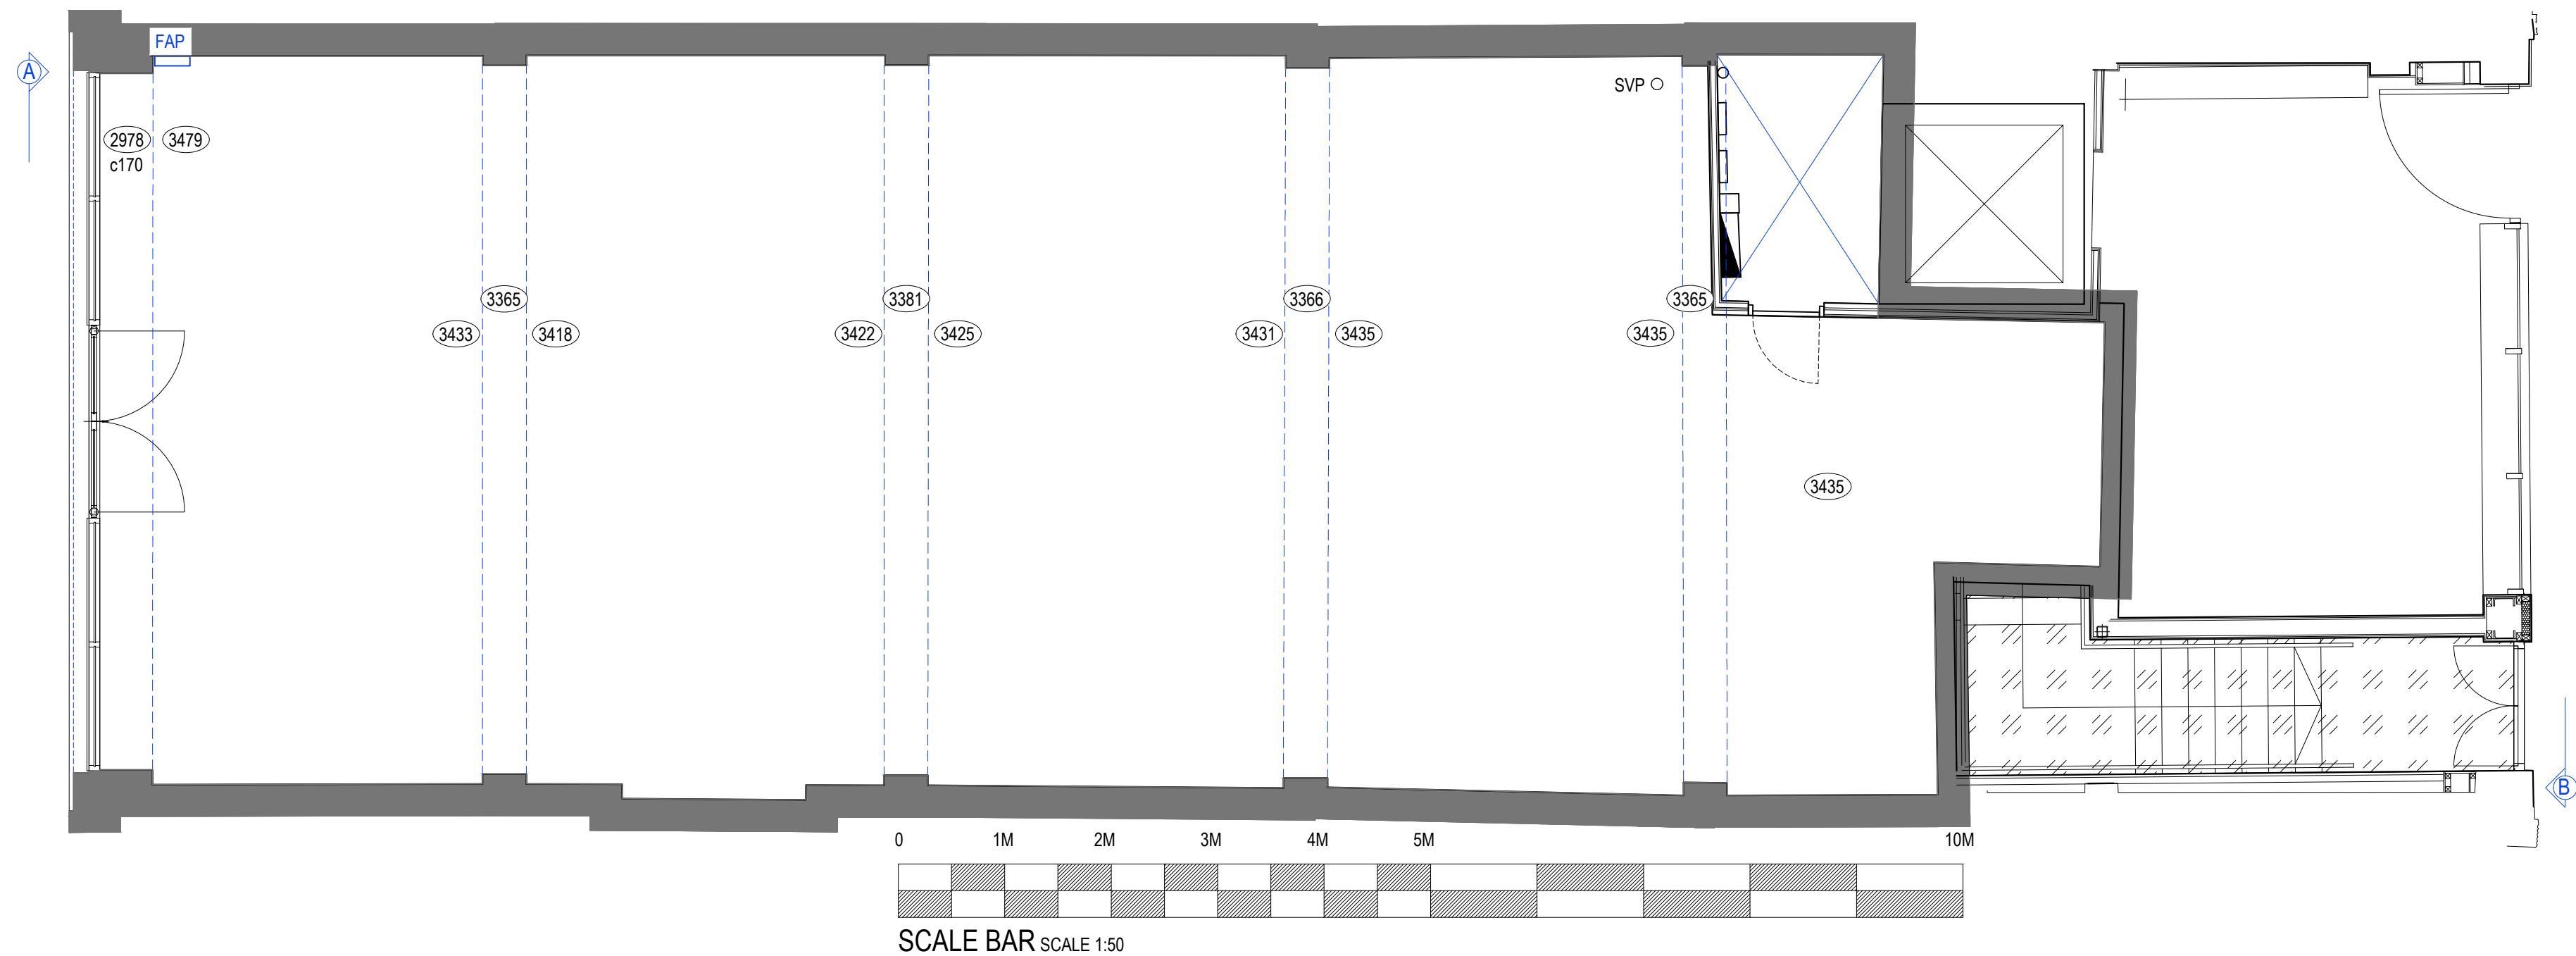


ELEVATION A - SCALE 1:50

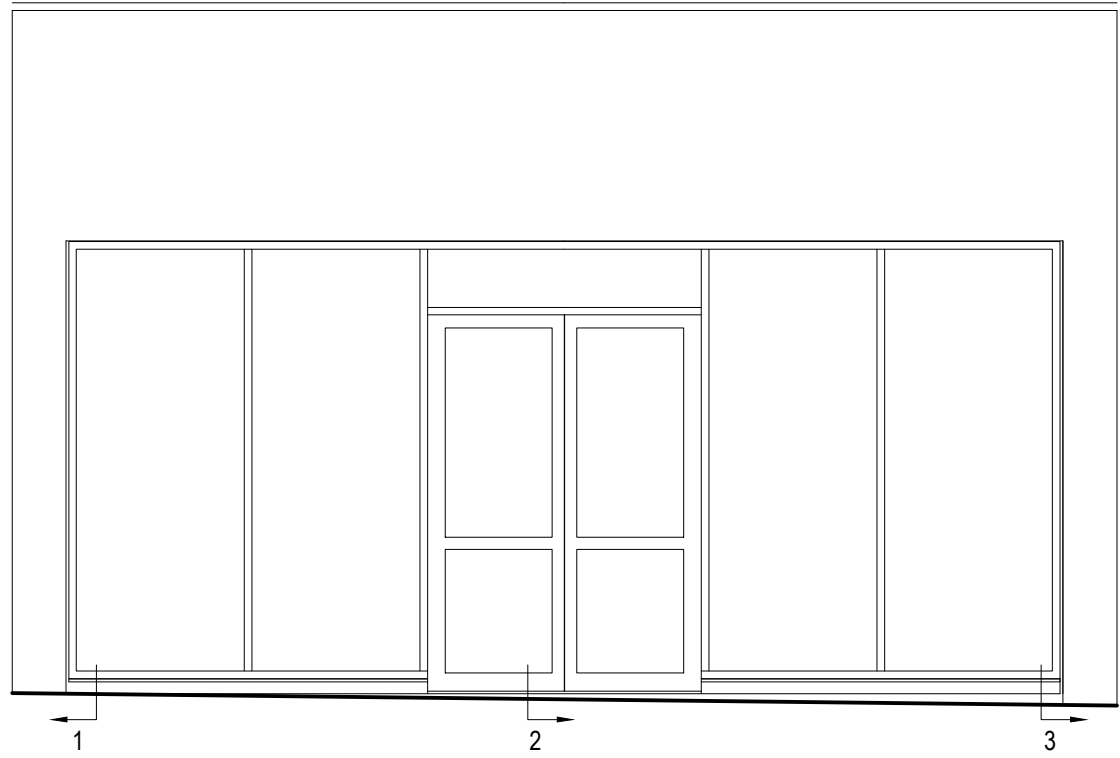

ELEVATION B - SCALE 1:50

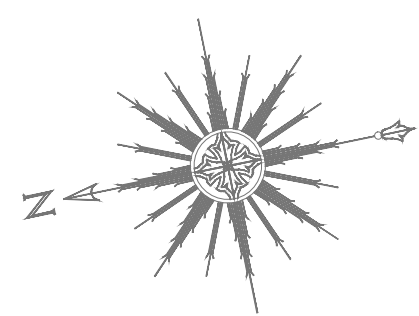


SHOPFRONT ELEVATION
SCALE 1:50

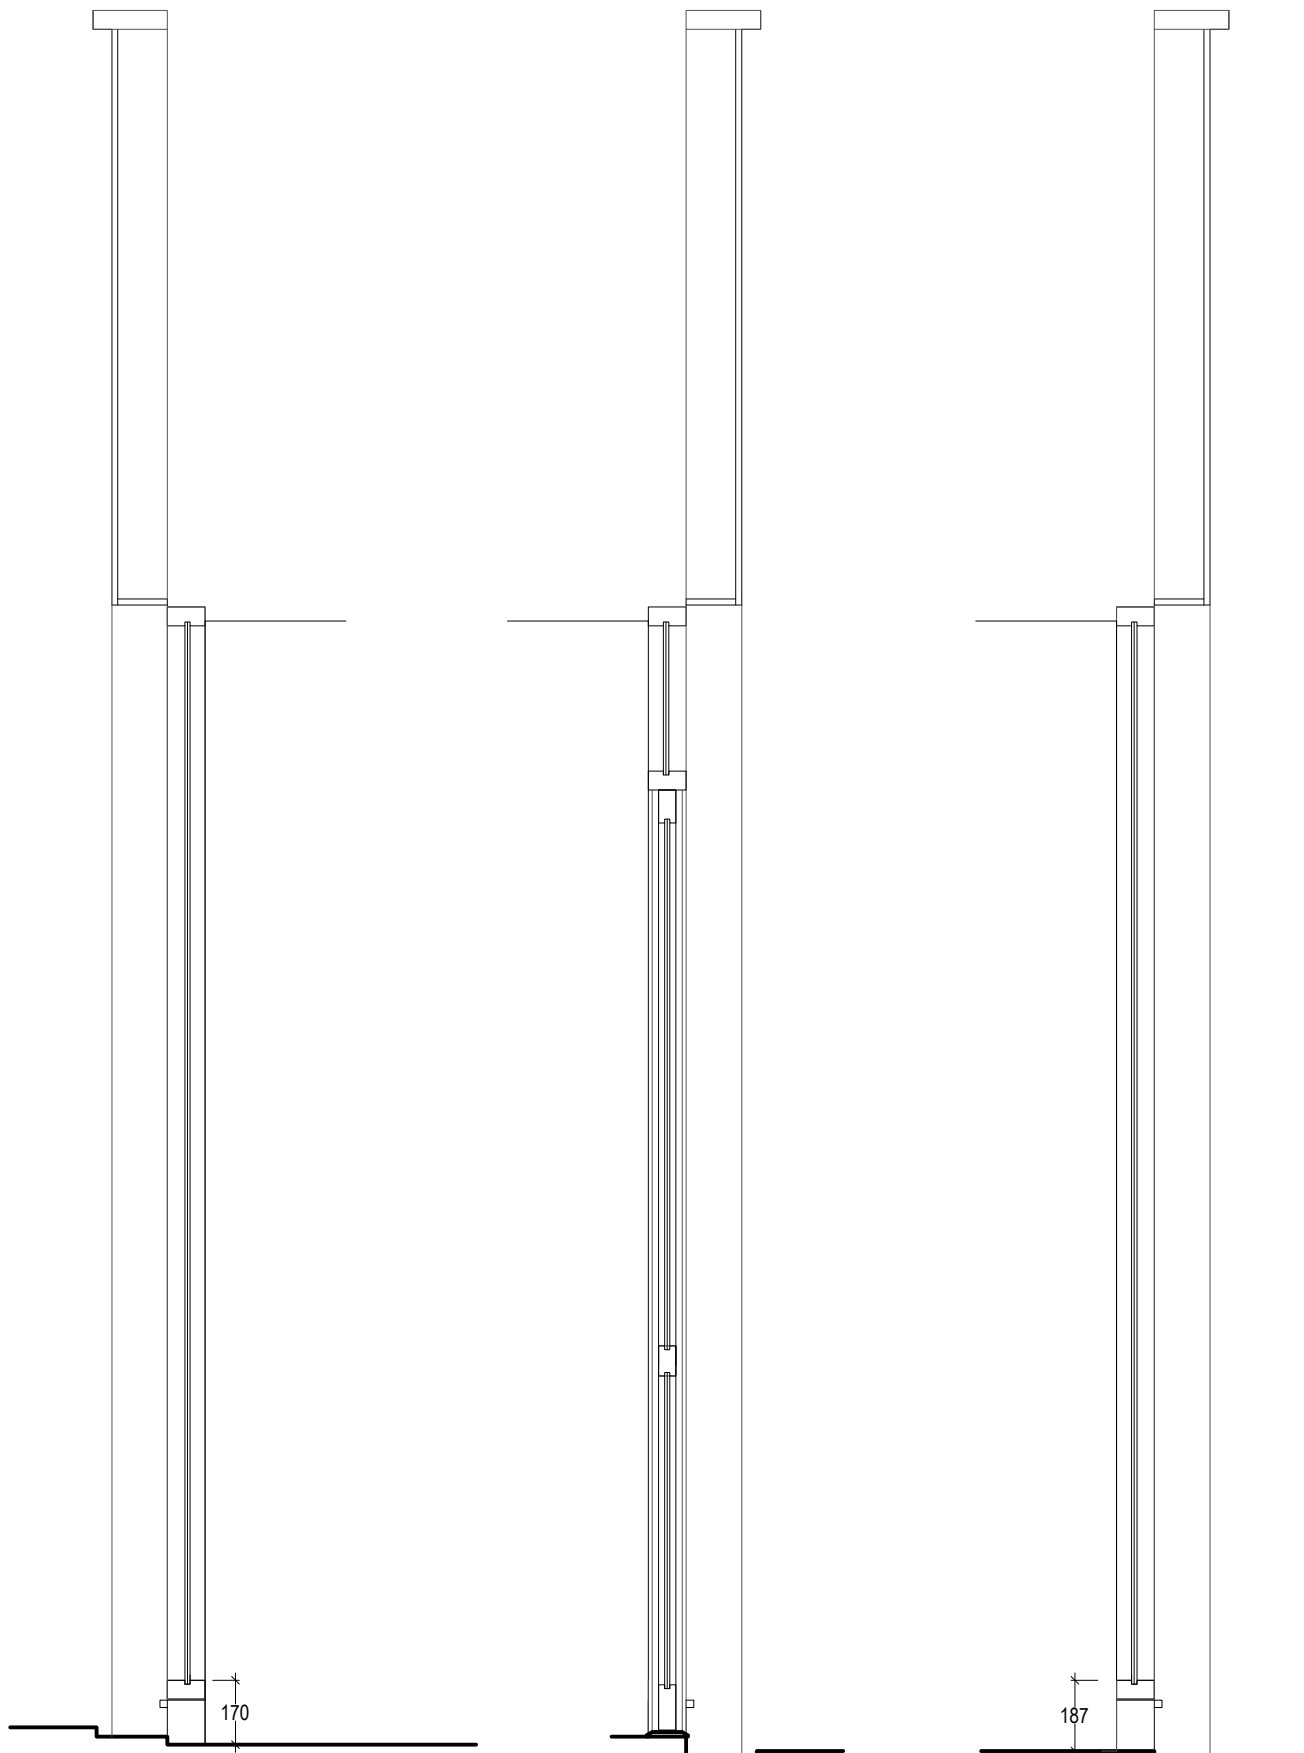

SECTION - 1
SECTION - 2
SECTION - 3
SHOPFRONT SECTIONS - Existing
SCALE 1:20

NOTE: LANDLORD TO PROVIDE A LEVEL THRESHOLD AND LINE AND LEVEL INTERNAL FLOOR FINISH. ALL WORKS T.B.C. PRIOR TO PRE-START. THIS WILL REQUIRE A REDUCTION OF THE INTERNAL FLOOR LEVEL BY 71mm AND THE EXISTING DOOR THRESHOLD ALTERED TO SUIT.

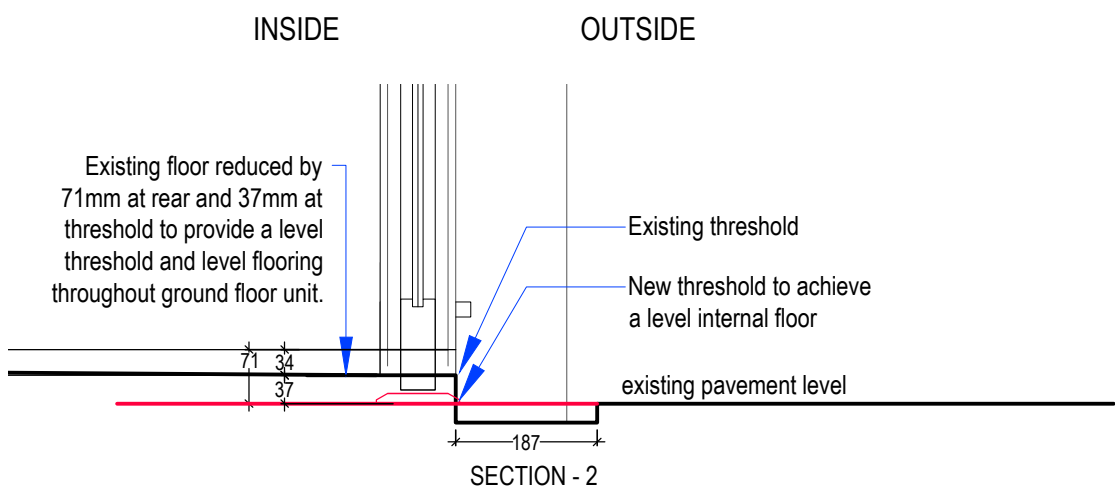

se|a DESIGN GROUP

Client:	TOWNHOUSE
Project:	Manchester 34 King Street
Drq title:	Existing Plans & Elevations
Scheme:	TOWNHOUSE
Scale:	1:20/1:50@A1
Date:	08.08.23
Drq No:	223172/3.0
Drq by:	JJ
Rev:	SJ
Rev by:	

SEA Design Group, Unit 13D Princes Drive, Kenilworth, Warwickshire CV8 2FD UK
Email: office@seadesigngroup.com
Telephone: +44 (0)1926 864440