




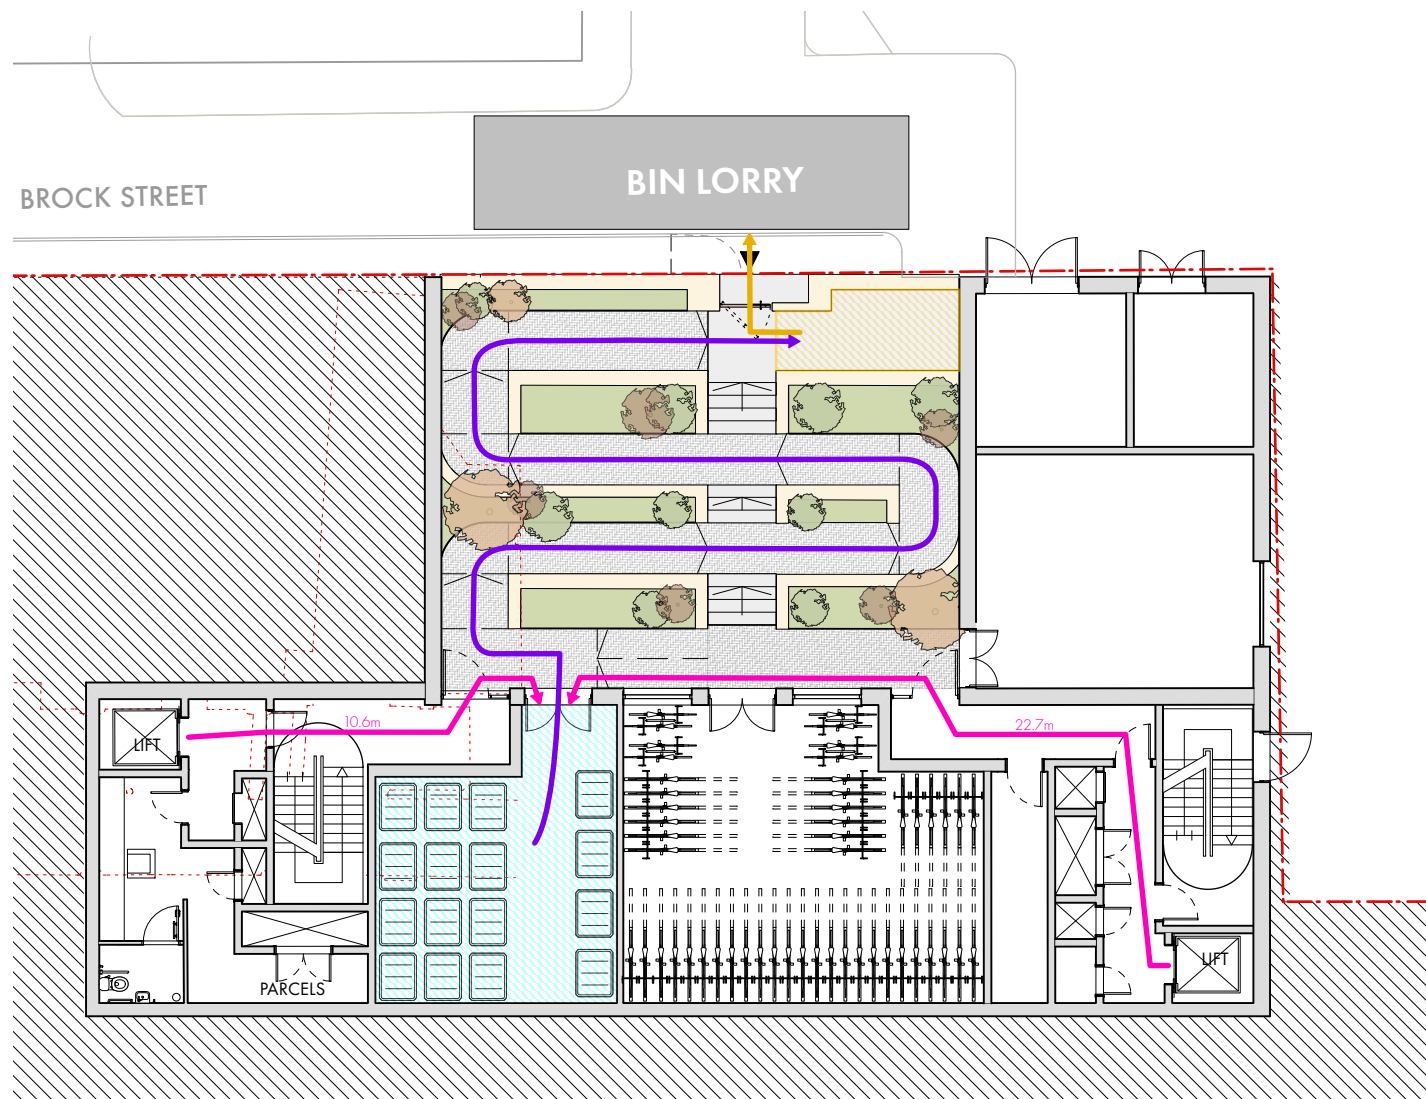

PROPOSED GA LOWER GROUND FLOOR PLAN

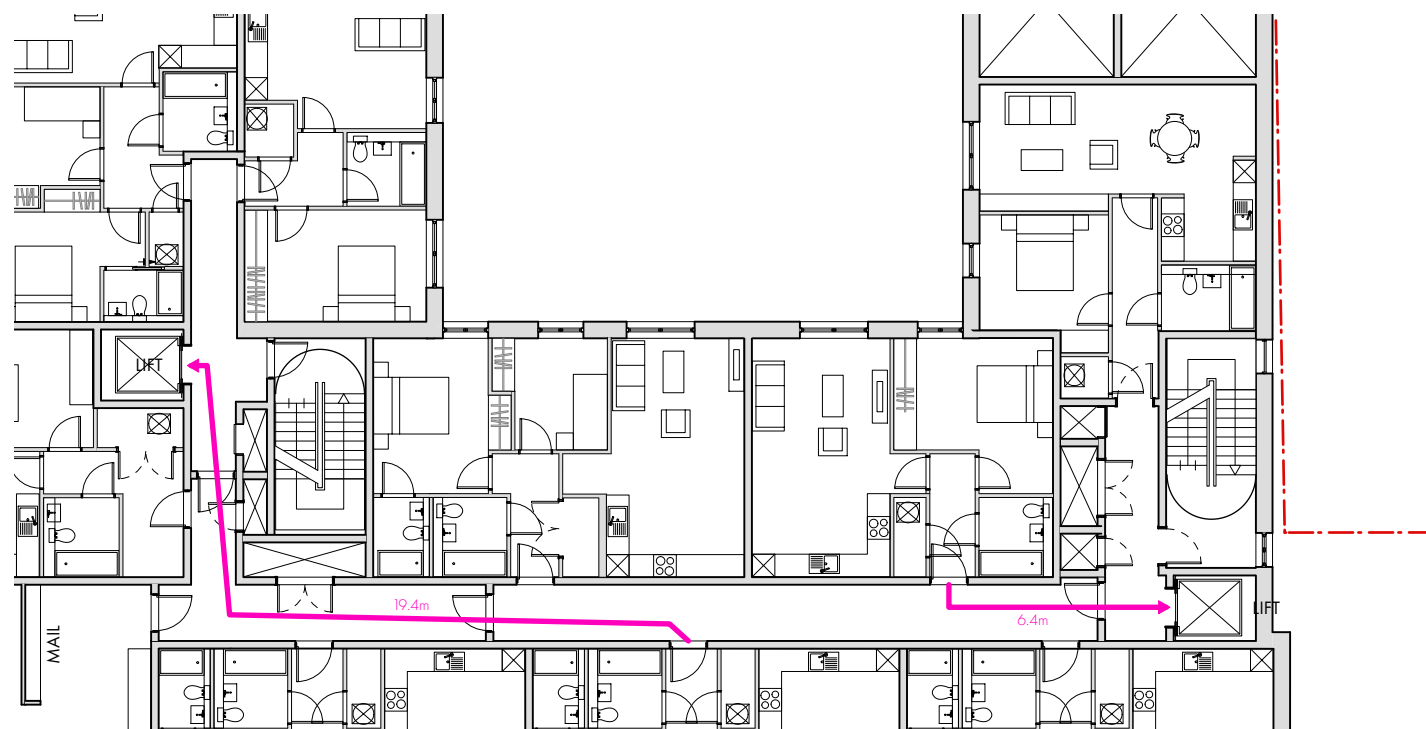


PROPOSED TYPICAL UPPER FLOOR PLAN

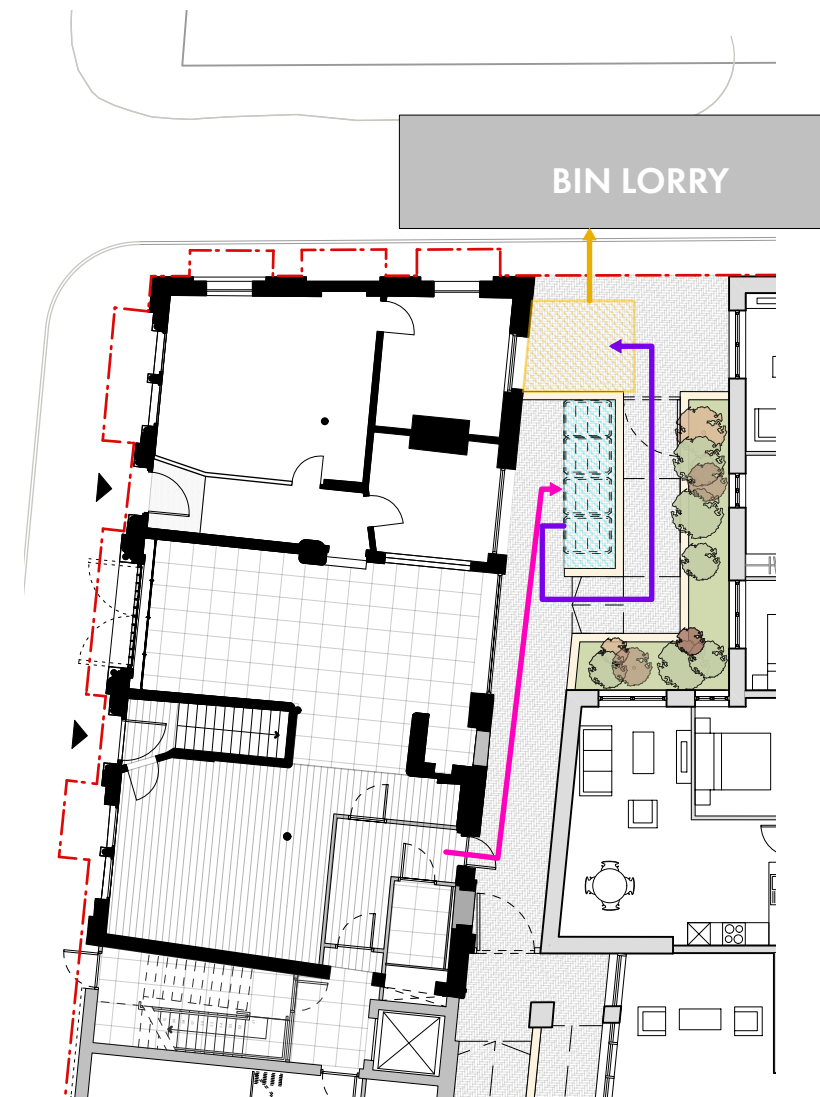

PROPOSED COMMERCIAL BIN COLLECTION

KEY

 

DESIGNATED SECURE REFUSE STORAGE AREA LOCATED IN LOWER GROUND FLOOR OF NEW APARTMENT BLOCK. OR COMMERCIAL BIN STORE LOCATED IN SECURE COURTYARD TO REAR OF SHOWROOM



REFUSE COLLECTION POINT - LOCATED WITHIN DEVELOPMENT CURTILAGE TO PREVENT OBSTRUCTION OF HIGHWAY AND PARKING



ROUTE FOR RESIDENTS TO DISPOSE OF WASTE IN REFUSE CHUTE IN BIN STORE OR COMMERCIAL TENANTS TO TAKE TO BIN STORE



ROUTE FOR MANAGEMENT COMPANY TO TAKE REFUSE CONTAINERS TO COLLECTION POINT



CONTAINER COLLECTION BY COLLECTION CREW

REFUSE MANAGEMENT STRATEGY

OMIArchitects

PROJECT Laystall St
DATE SEPT' 20
SCALE 1:200
DWG No. 1383 / L 0110

PROPOSED REFUSE STRATEGY
WASTE MANAGEMENT PLAN