



Prop. Front Elevation
1 : 50




Ex. Roof room
5600



Ex. Level 1
2800



Ex. Level 0
0

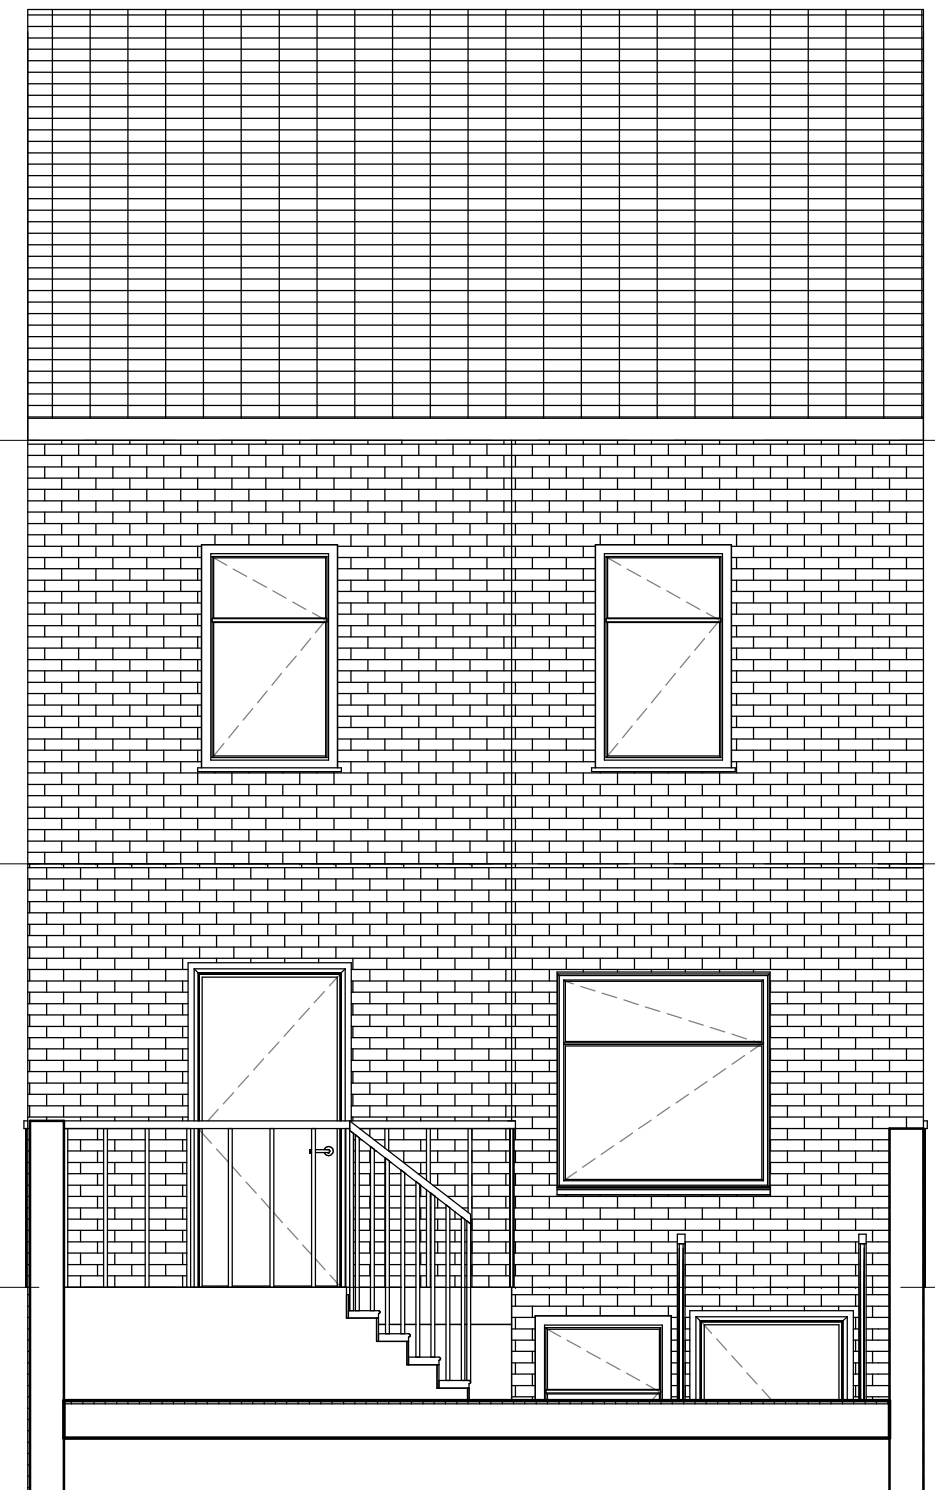

Peop. Back elevation
1 : 50

No.	Description	Date



9 Stocks Street, Manchester, M8 8GW
cta.design@hotmail.com
M: +447414534365

STATUS

PURPOSE OF ISSUE
Planning

PROJECT

1019 Rochdale Rd.

SHEET

Proposed Elevations

CLIENT

Mr. Nasser

Date
21/06/2023

Project number
019

Scale (@ A3)
1 : 50

Drawn by
Author
Checked by
Checker

DRAWING NUMBER
A105

REV