


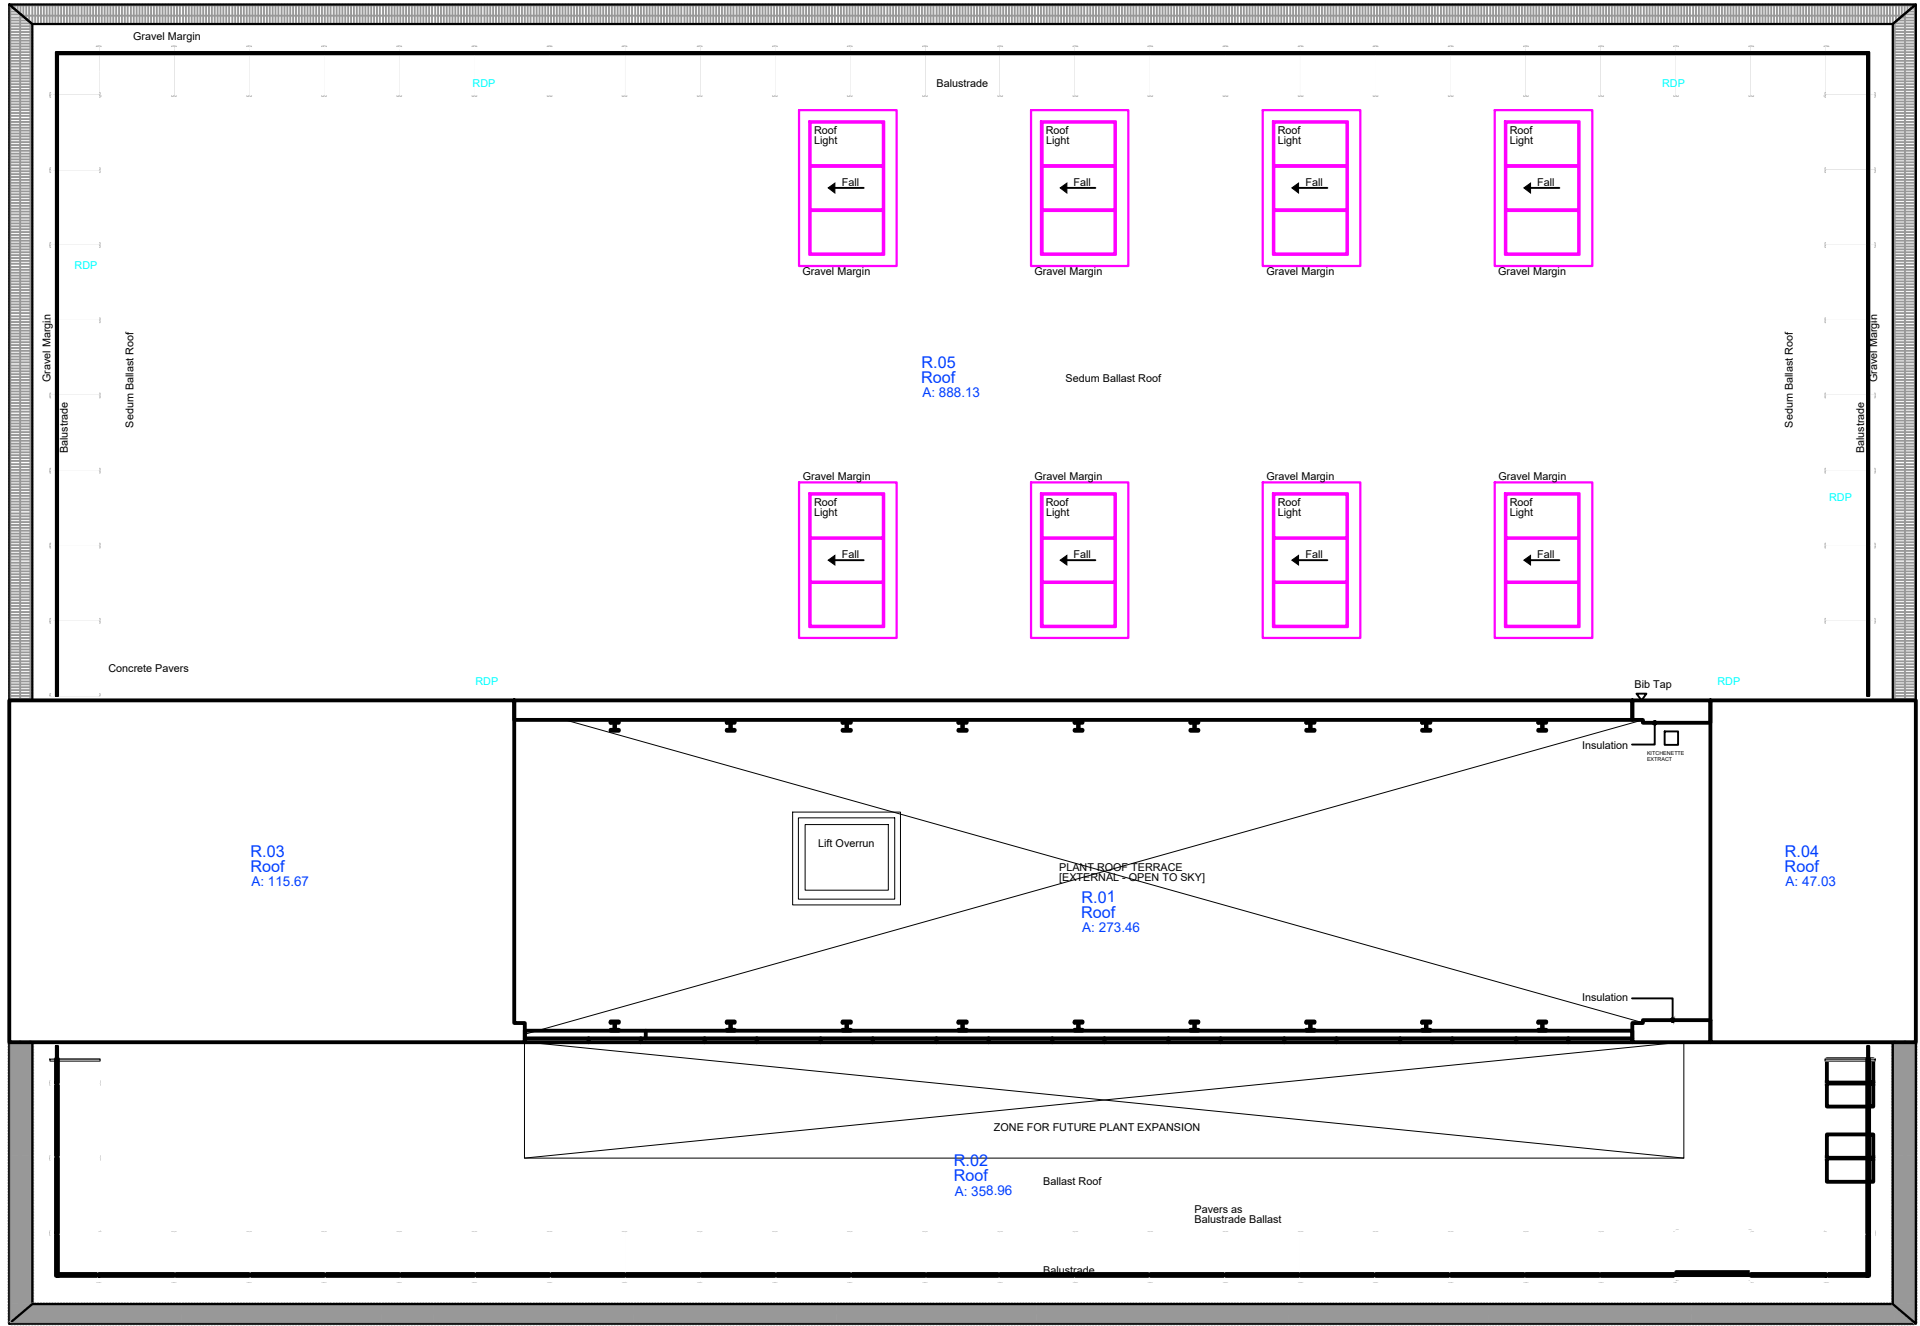

CAUTION

No Personnel Are To Attempt To Access The Roof Without First Obtaining Both A Full Task Related Risk Assessment And A Permit To Work, Both Of Which Shall Be Issue By Either The Contract Administrator Or The Supervising Officer.

-  Ventilation cowl to extract fan
-  Vent Pipe
-  Rainwater outlet
-  GRP Skylight

Main Building
Roof
GEA: 1683.25 GIA:
TRA: NIA:

Rev.	Description	Check	Drawn	Date	Rev.	Description	Check	Drawn	Date
00					00				
00					00				
00					00				
00					00				

Notes:

Site:	Manchester Campus
Property:	Students Union
Drawn:	JJ
Scale:	1:100 @ A1 1:200 @ A3
Date:	05/09/2014

Title:	Roof Plan
Filename:	1179B-MMU-ZZ-RF-DR-Z-0001
Project No.:	MICAD Layout
Revision:	00