




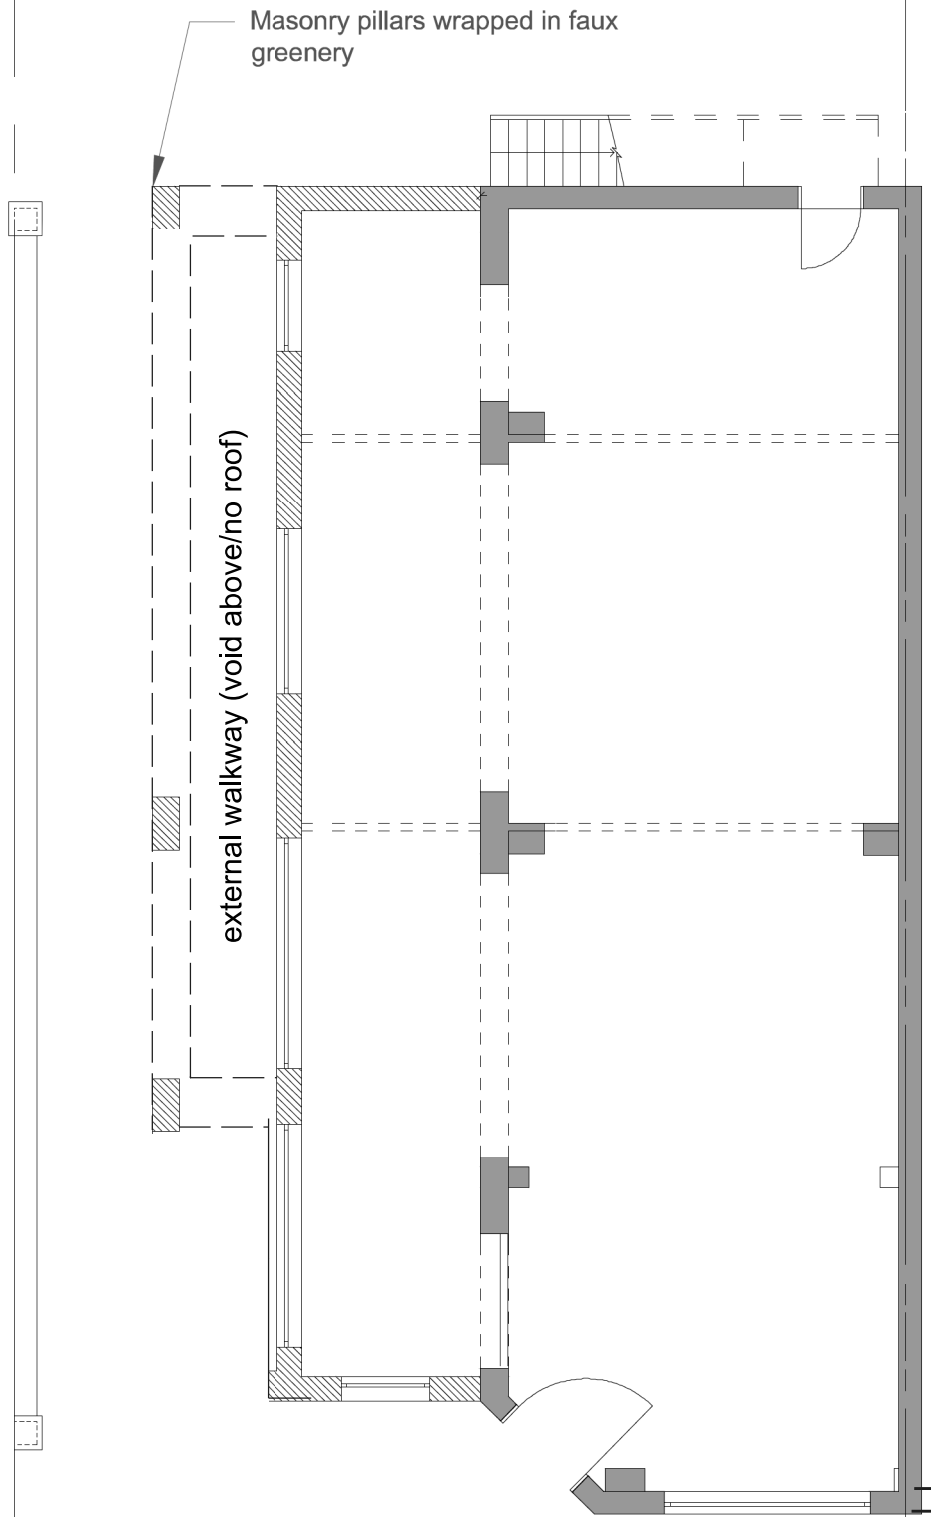

Proposed Floor Plan
1:100

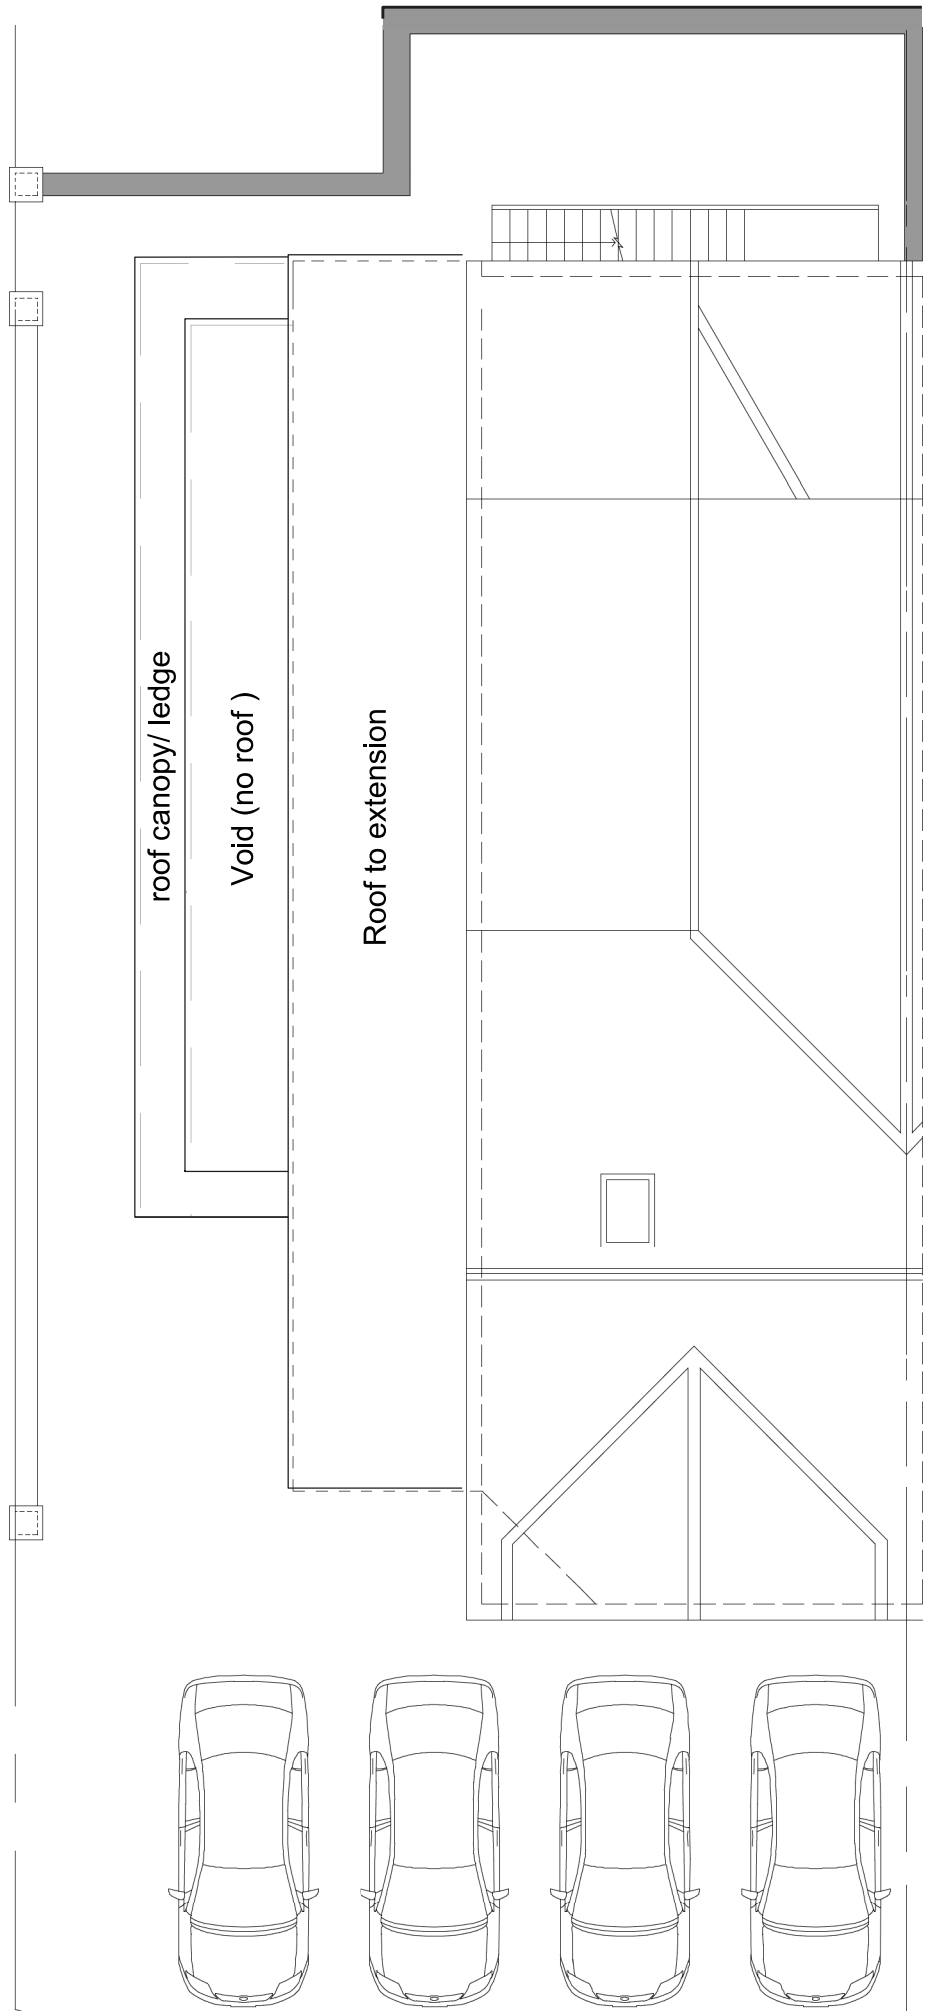

Proposed Site Plan
1:00

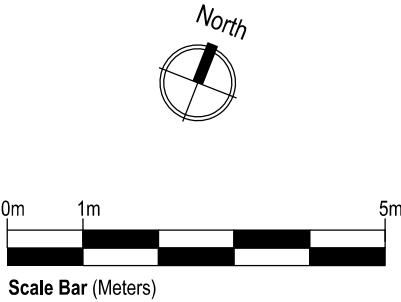

No	Prep	Date
Amendments		

LCA Architecture
& Planning

Email: lx.chowdhury@gmail.com
Tel: 07563 952231

Project
1 Meldon Road
Manchester
M13 0TZ

Title
**Proposed Site Plan
& Floor Plan**

Job No. 2316 Drawing No. PL.05

Amendment: Scale @A3: 1/100

Status
For planning approval only

Auth. CL Date. Nov, 2023