






01 Location Plan
Scale 1:1250

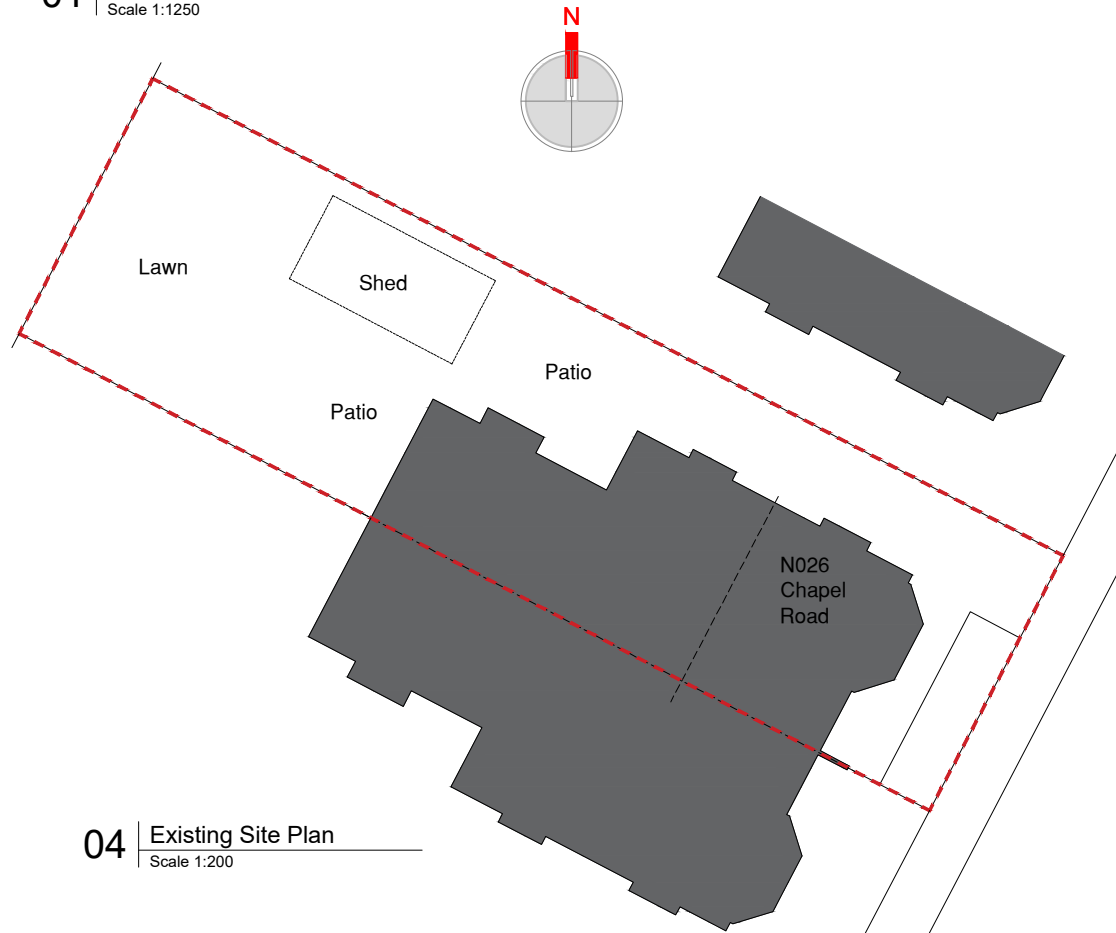

04 Existing Site Plan
Scale 1:200

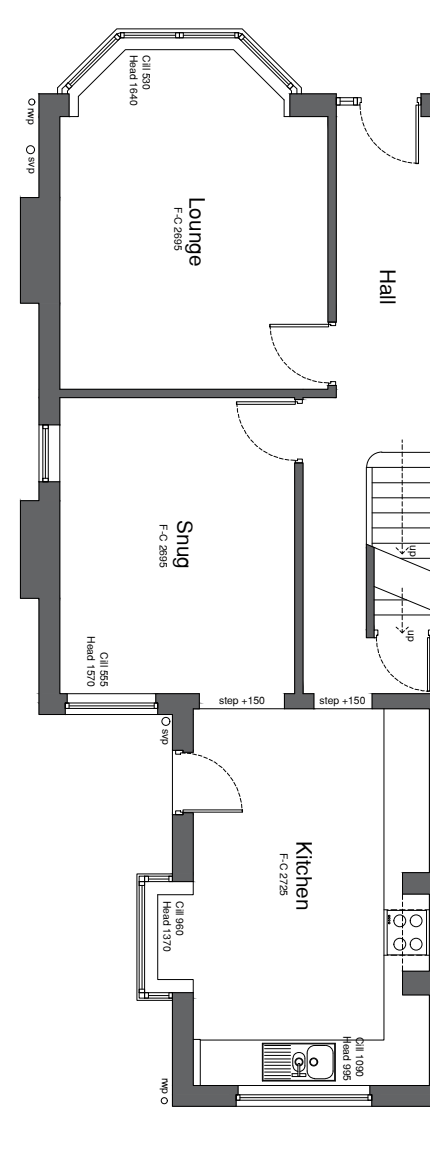

02 Existing Ground Floor Plan
Scale 1:100

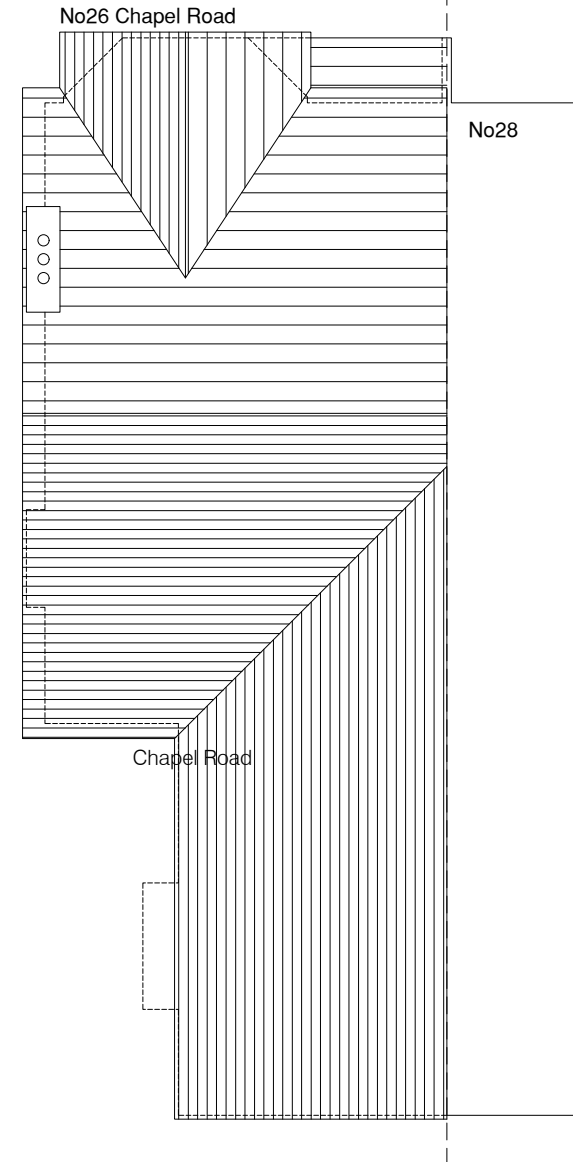

03 Existing Roof Plan
Scale 1:100

- NOTES
- All dimensions and levels are to be checked on site. Any discrepancies are to be reported to the 'UP Architecture Ltd' before any work commences.
 - This drawing shall not be scaled to ascertain any dimensions. Work to figured dimensions only.
 - This drawing shall not be reproduced without express written permission from 'UP Architecture Ltd'.
 - Title overlay drawings and ownership boundaries are produced using all reasonable endeavors. UP Architecture Ltd cannot be responsible for the accuracy or scale discrepancy of base plans supplied to them.

EXISTING PLANS

0 20m 50m
Scale 1-1250

0m 1m 2m 5m
Scale 1-100

0 1m 2m 5m 10m
Scale 1-200



Job No DWG No Rev
23-31 (03)01 P01