


Elevations
1:100

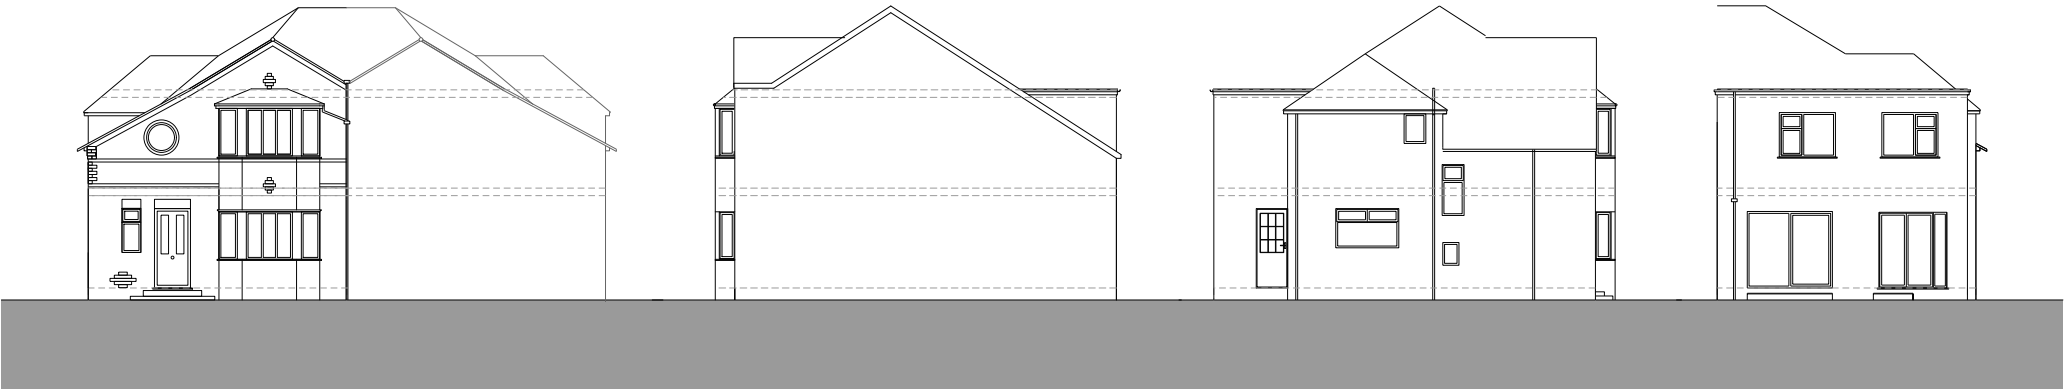


Front

RHS


LHS

Rear


Ground Floor Plan
1:50

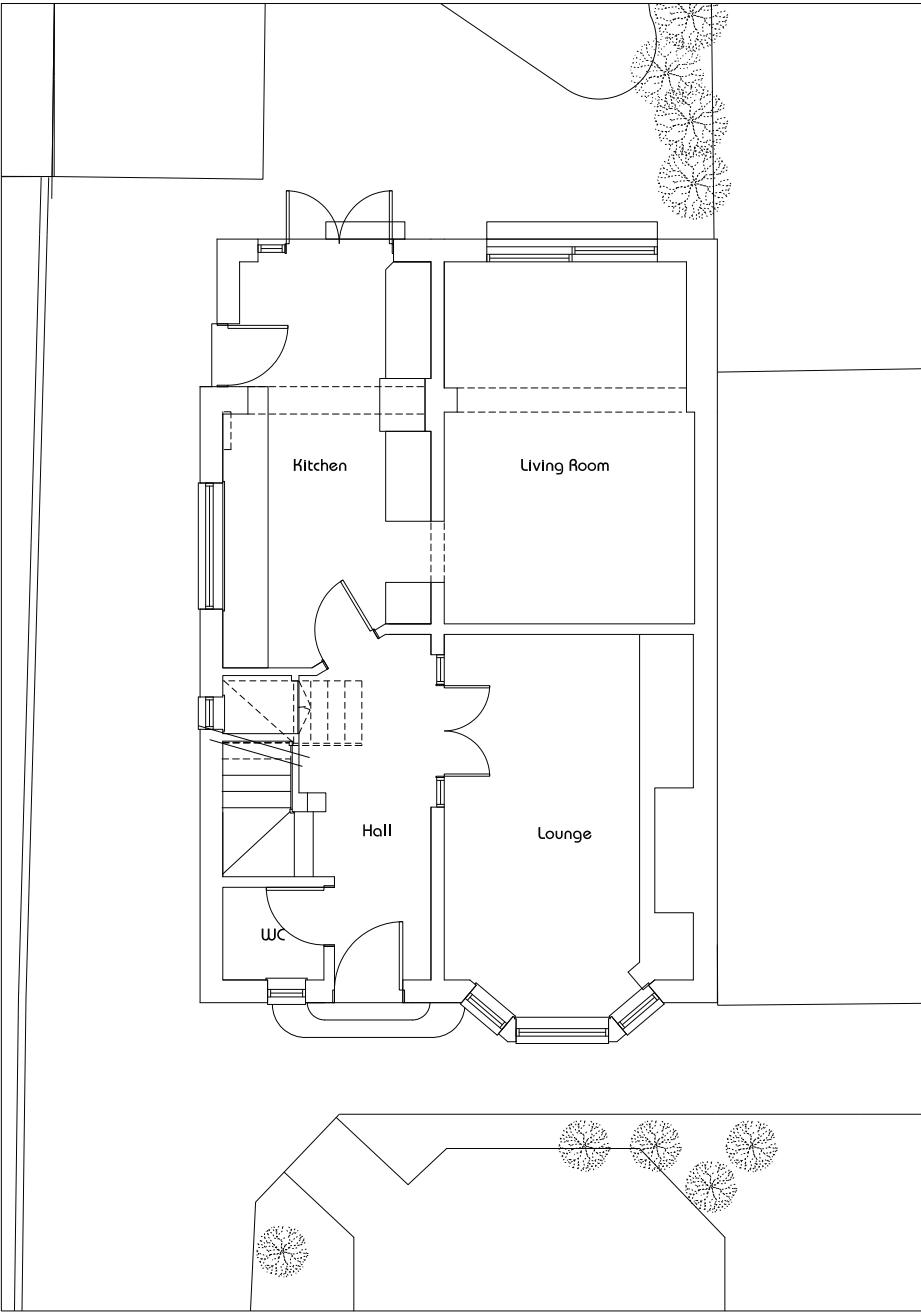




First Floor Plan
1:50

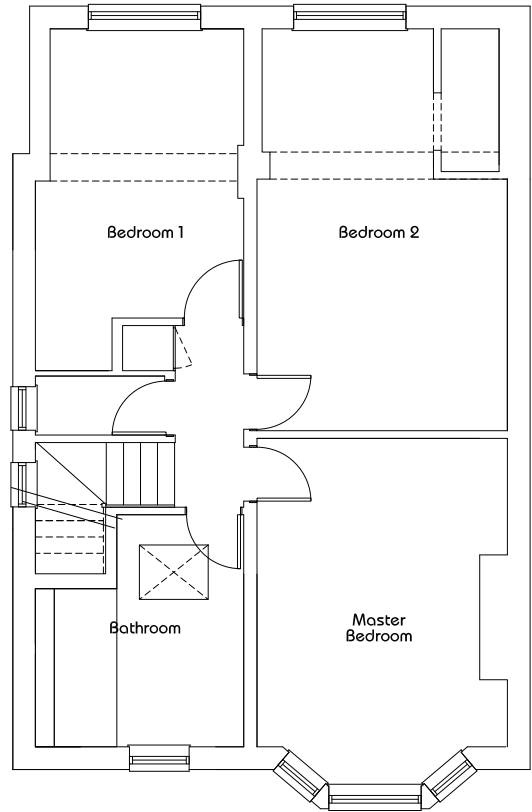

Location Plan
1:1250

 

Site Plan
1:100

 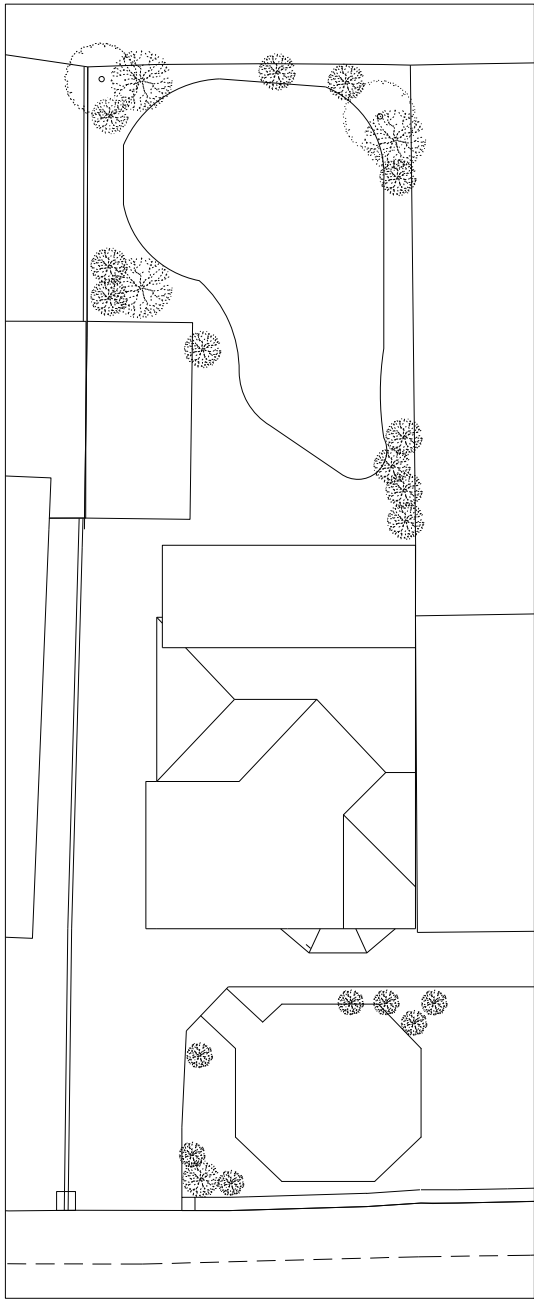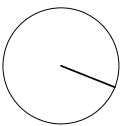

Scale 1:50 @ A1
10mm = 1m

linberg design associates limited Suite A Unit 10 Century Park, Crompton Road, Macclesfield, Cheshire, SK10 5PL (t) 0161 260 0853 (e) info@linberg.co.uk (w) www.linberg.co.uk		R 27/07/23 Planning Application	
Project Title: 5 Harefield Drive Didsbury Manchester M20 2SZ		Drng No.: EP01 Scale: 1: 50 @ A1	Revision: Drown By / Date: JL
Existing Plans and Elevations			