


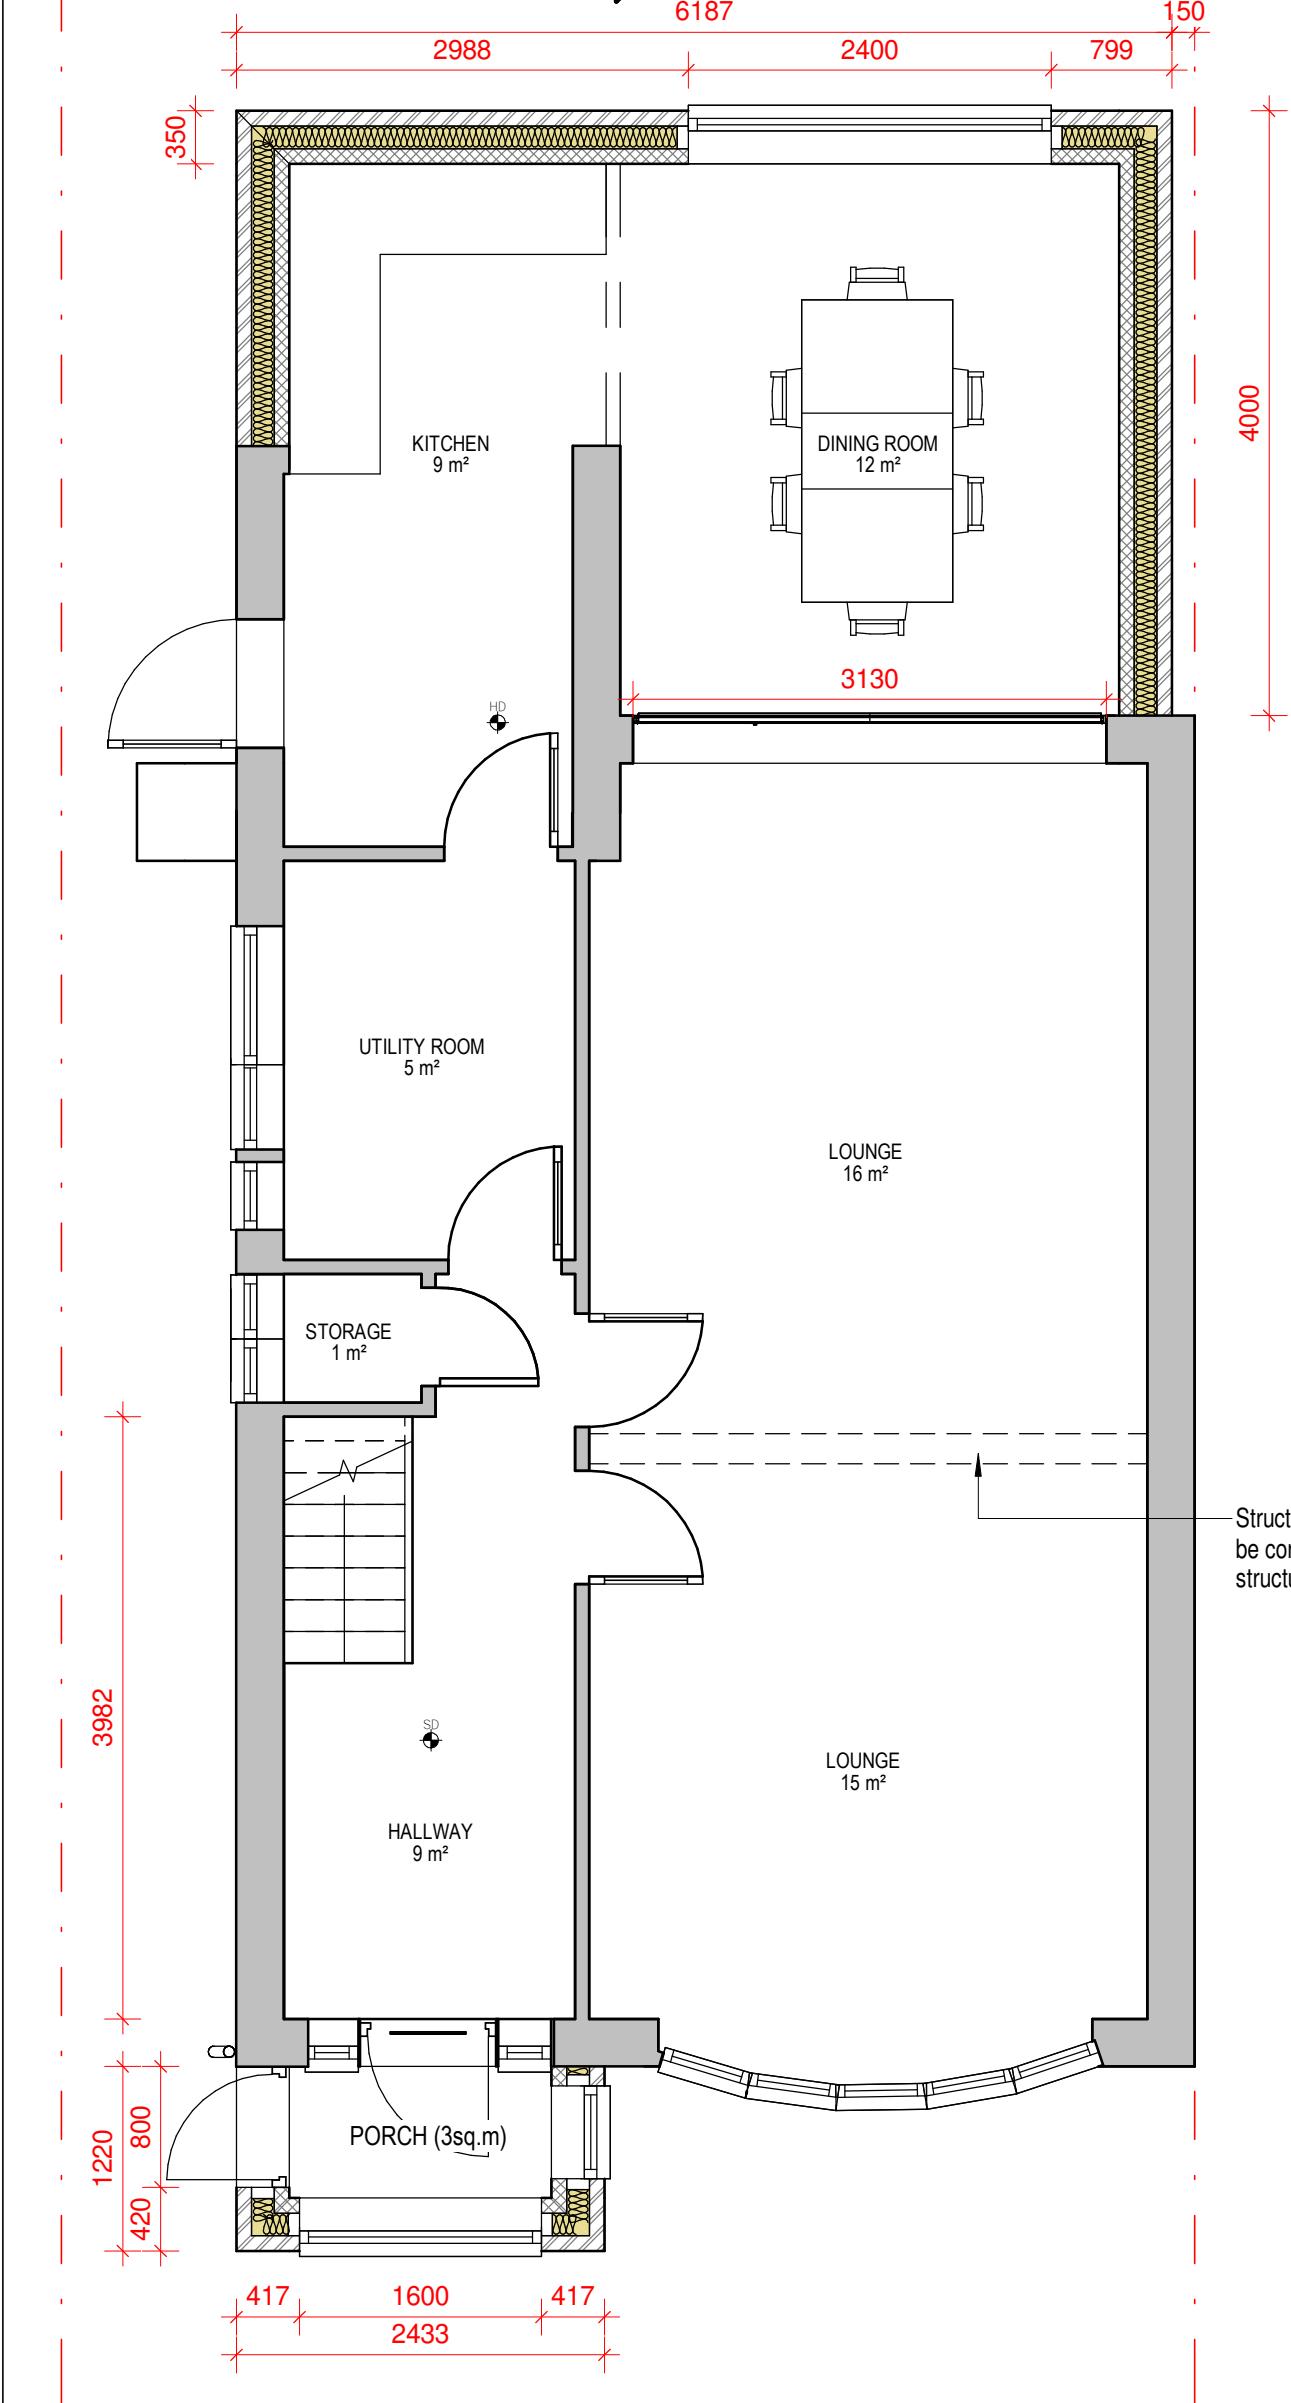


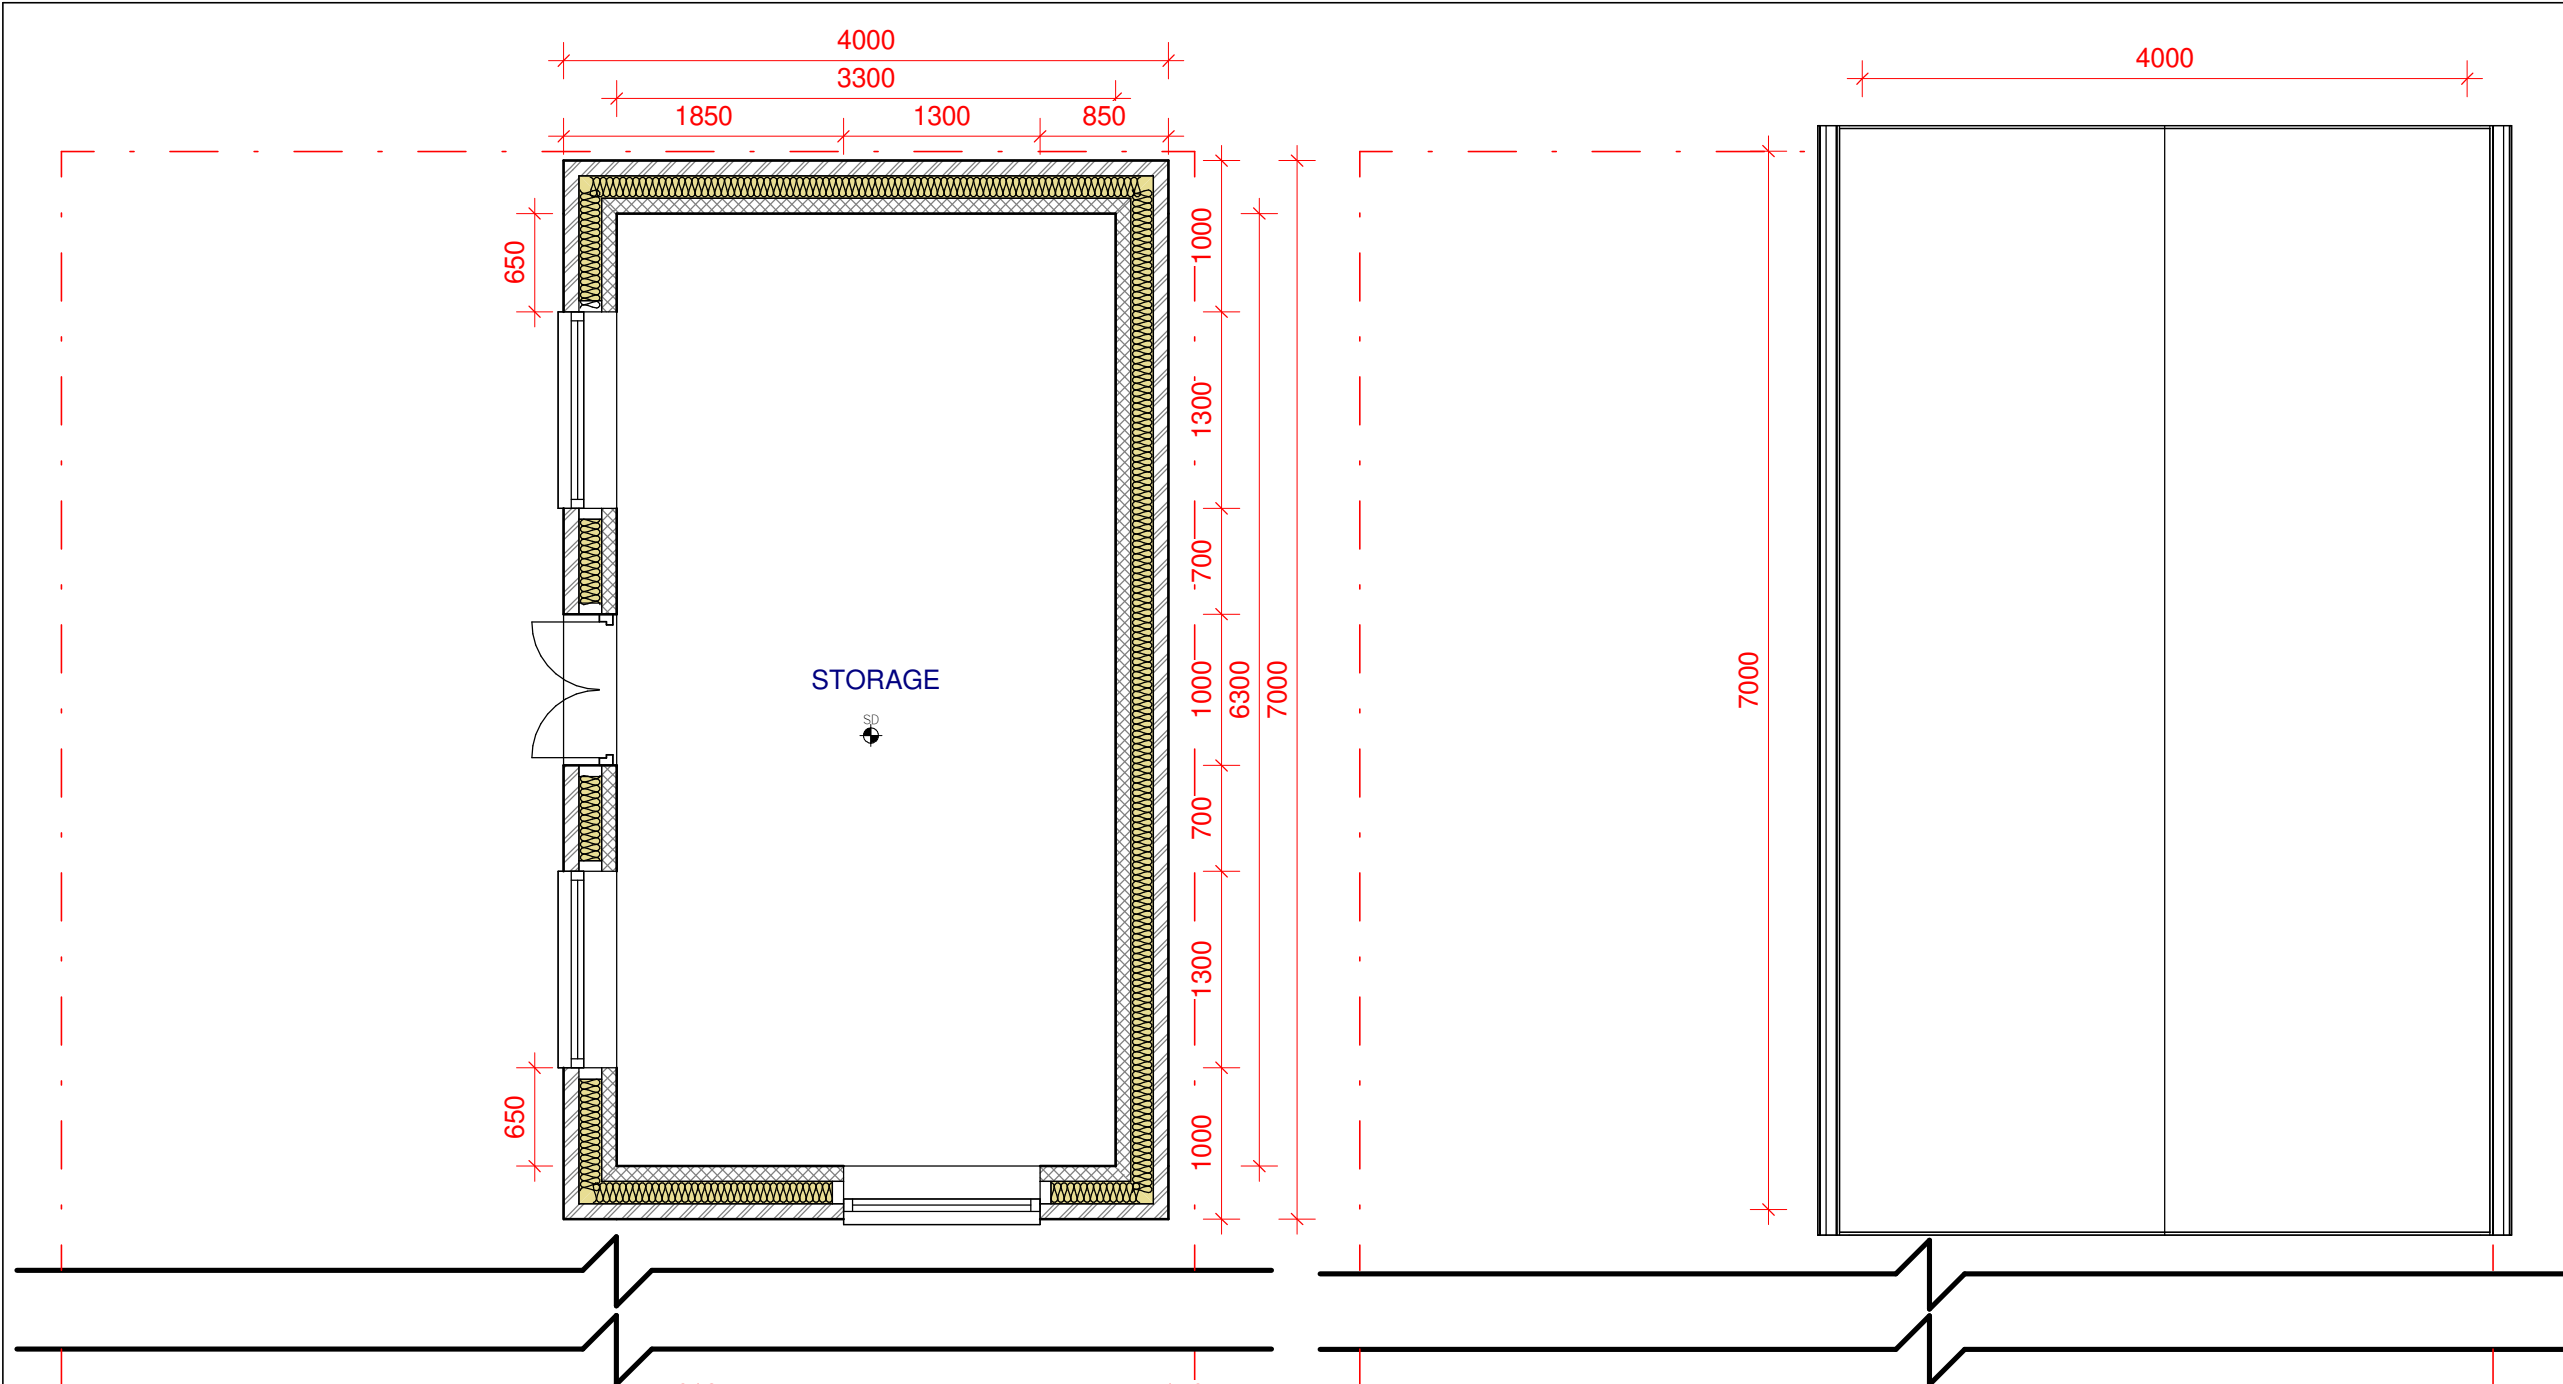


Proposed Ground Floor
1 : 50

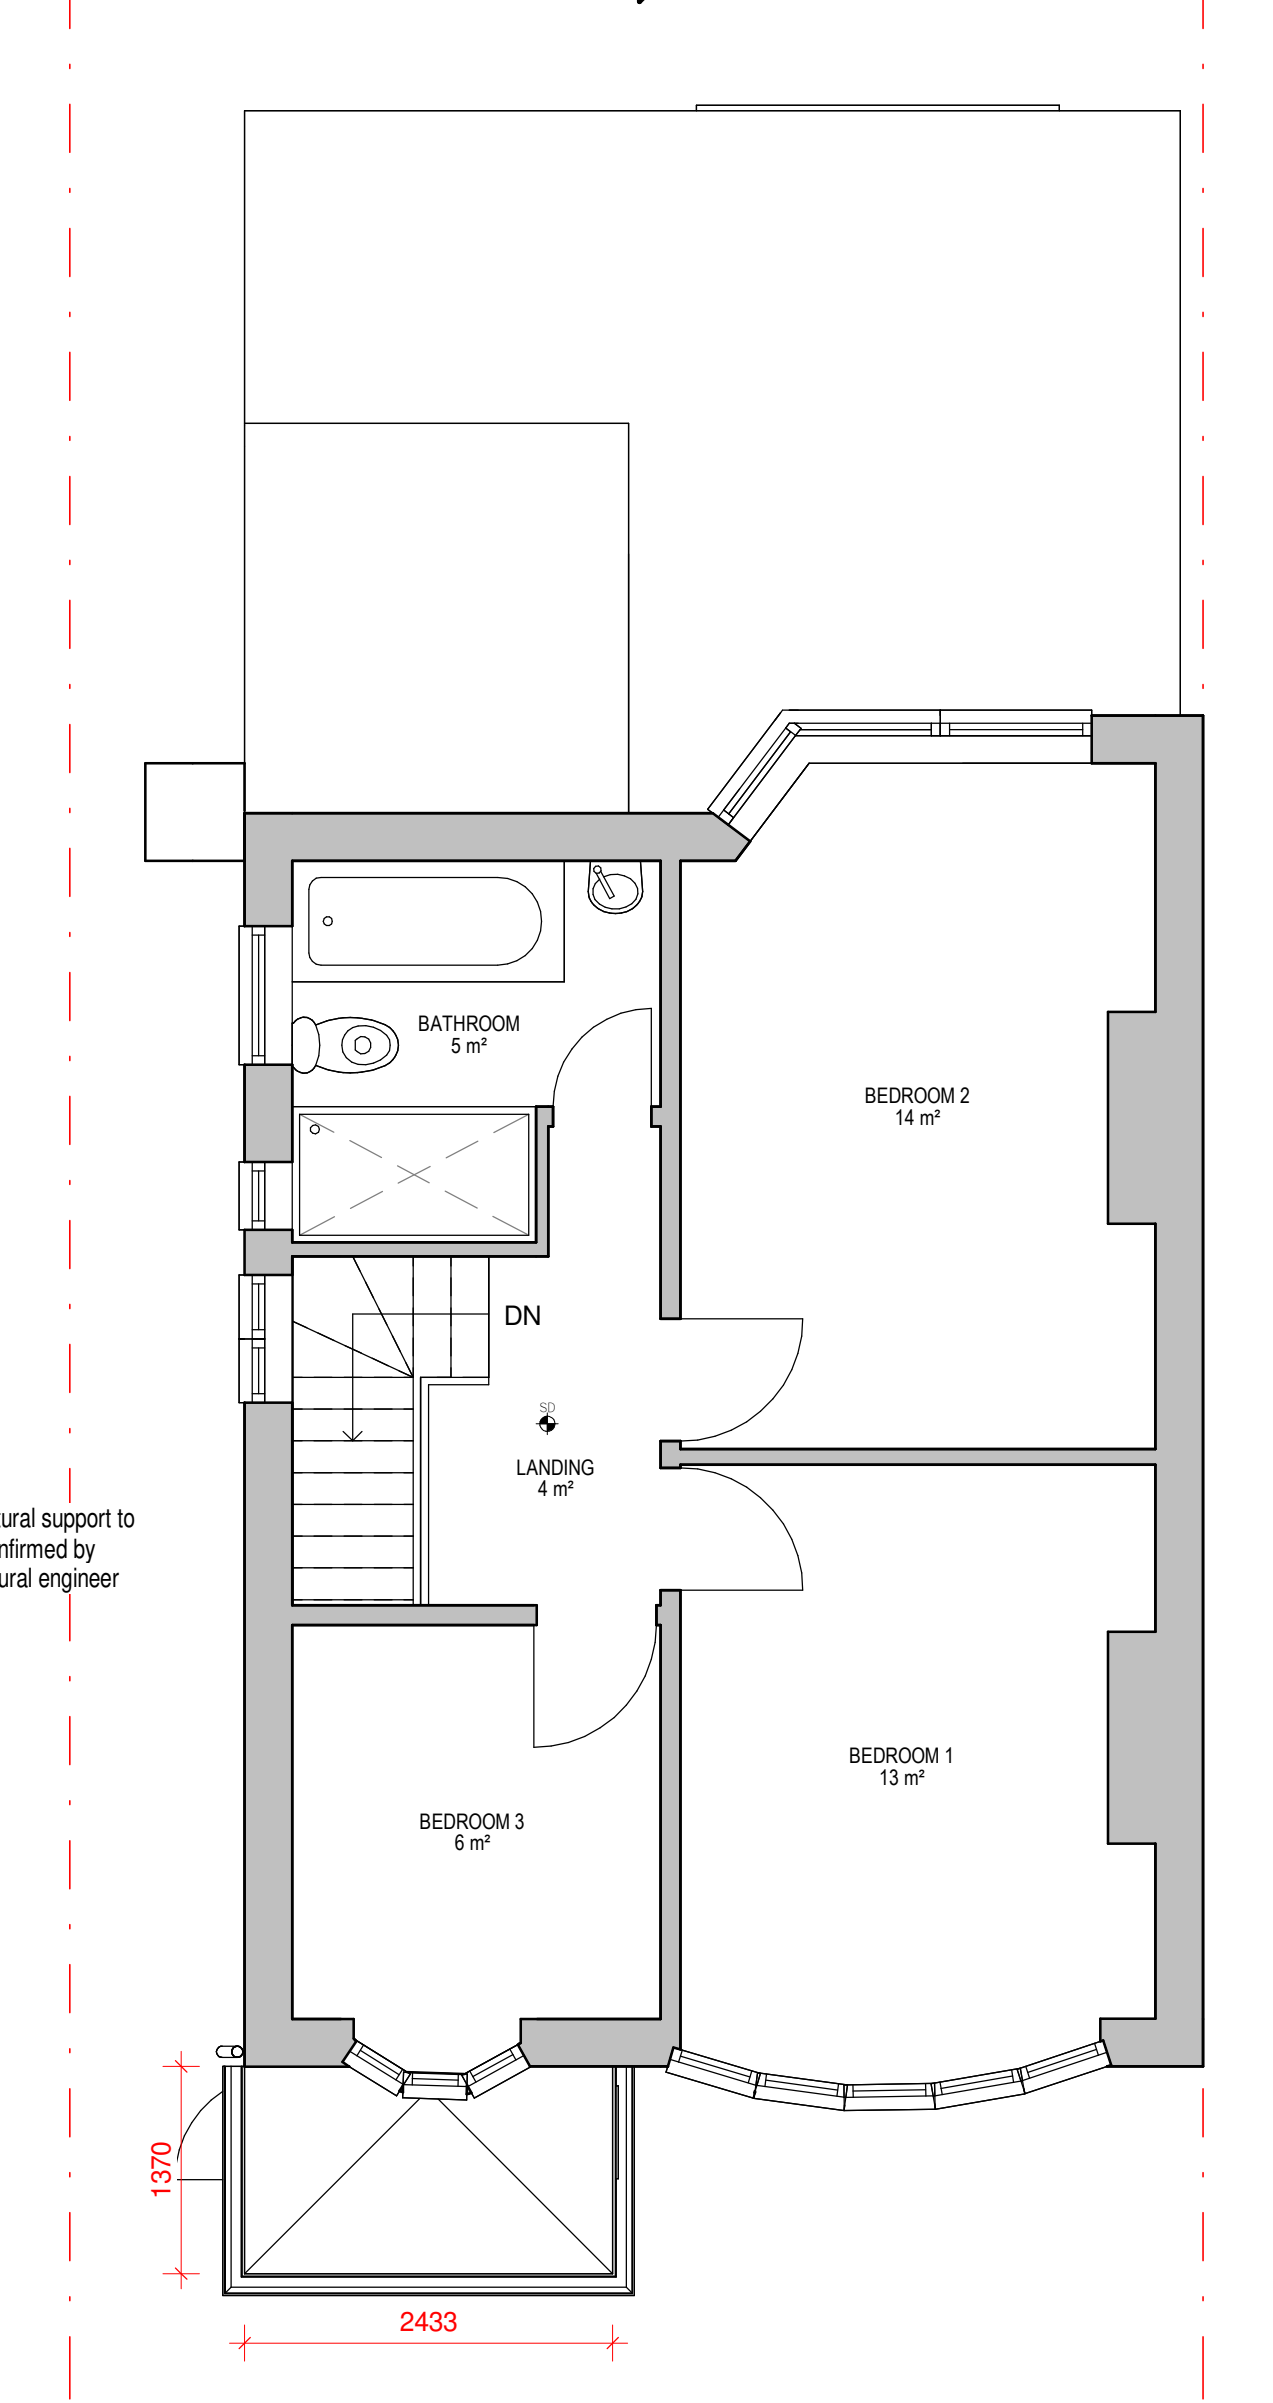


Proposed First Floor
1 : 50

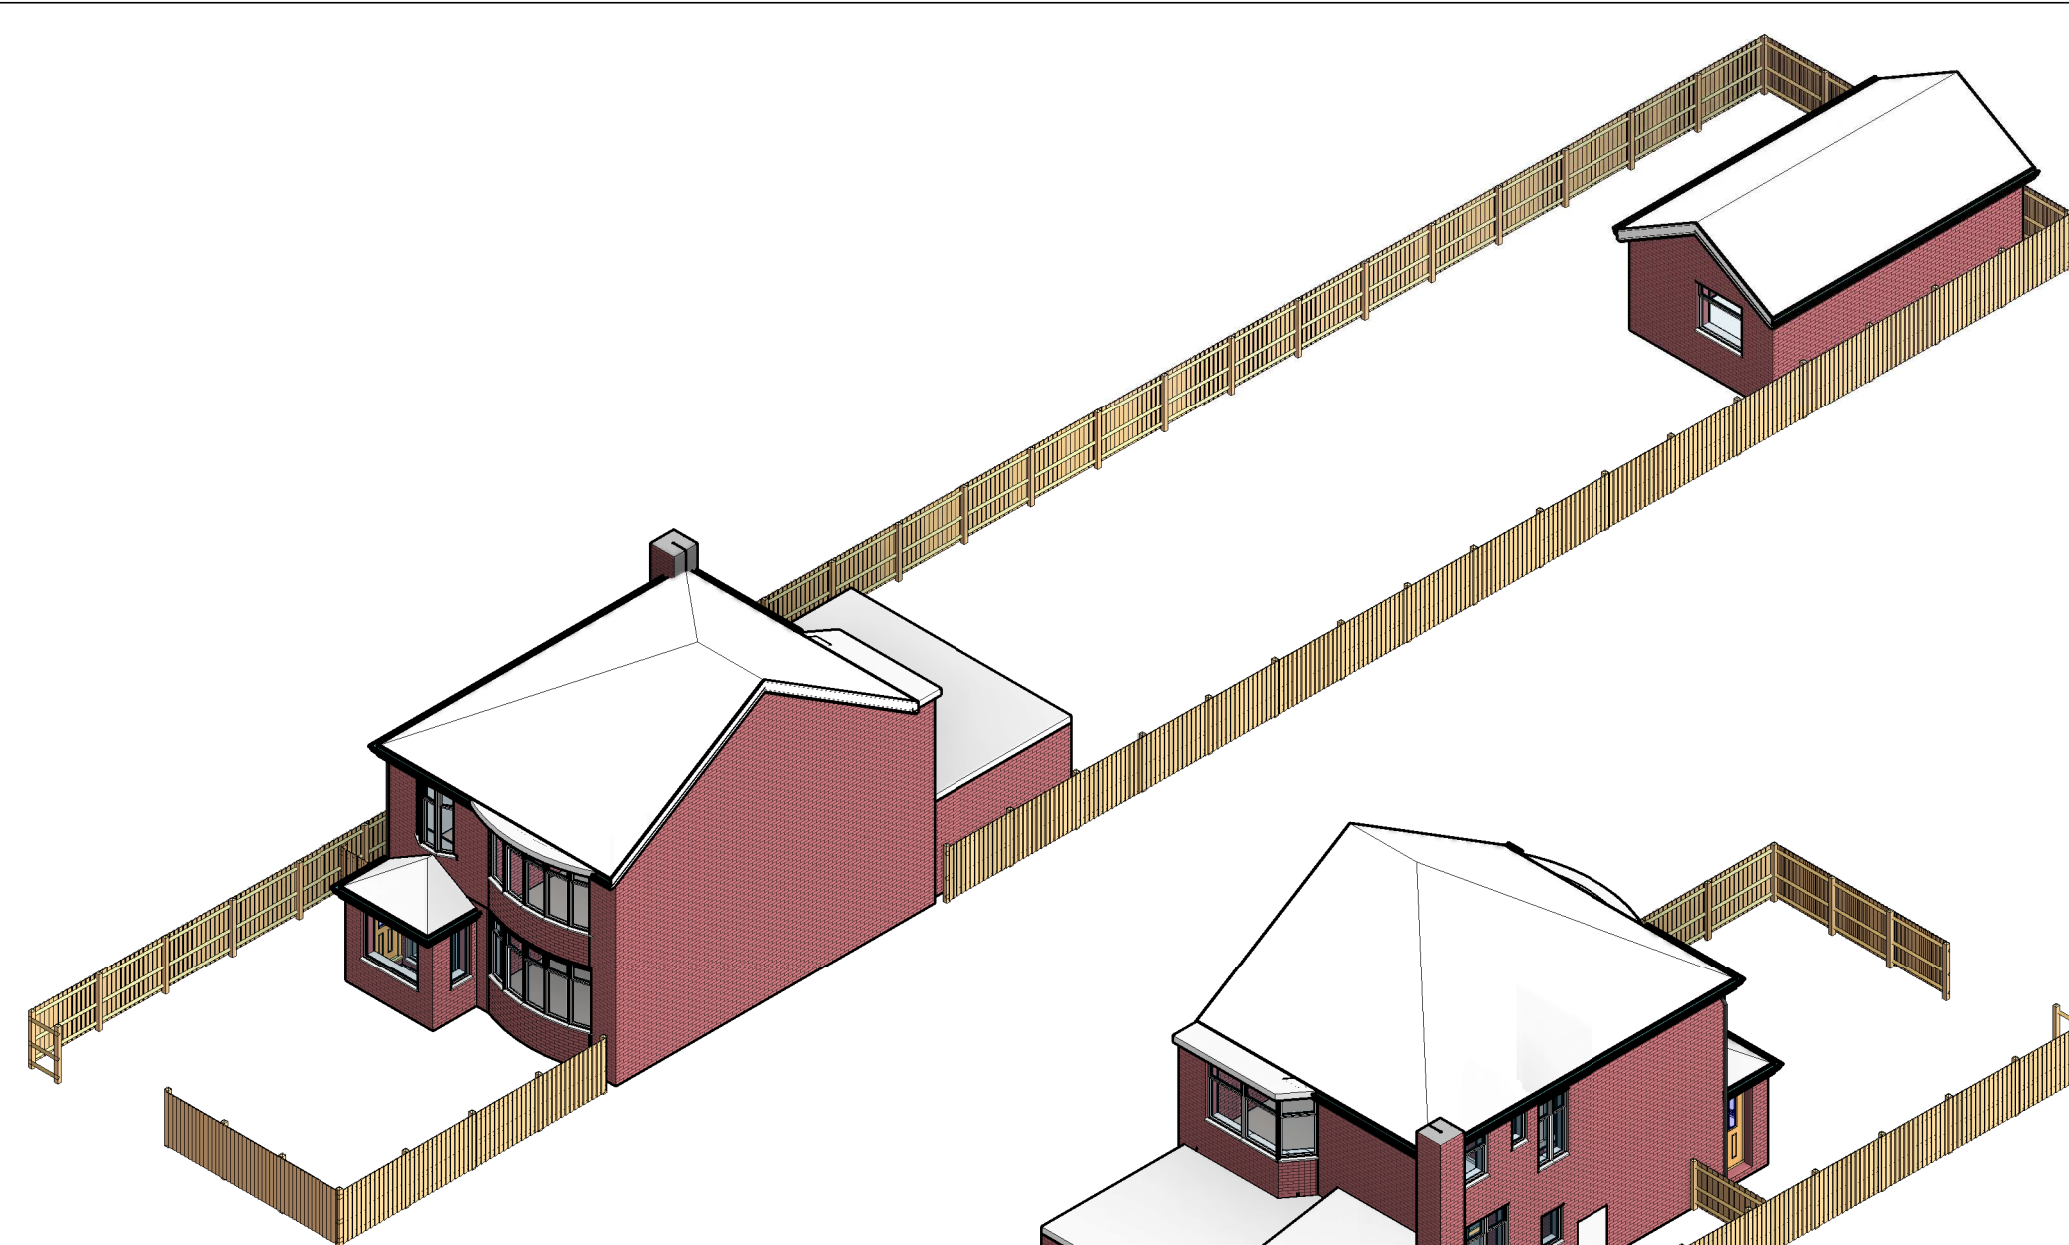


Proposed Front-Right 3D View

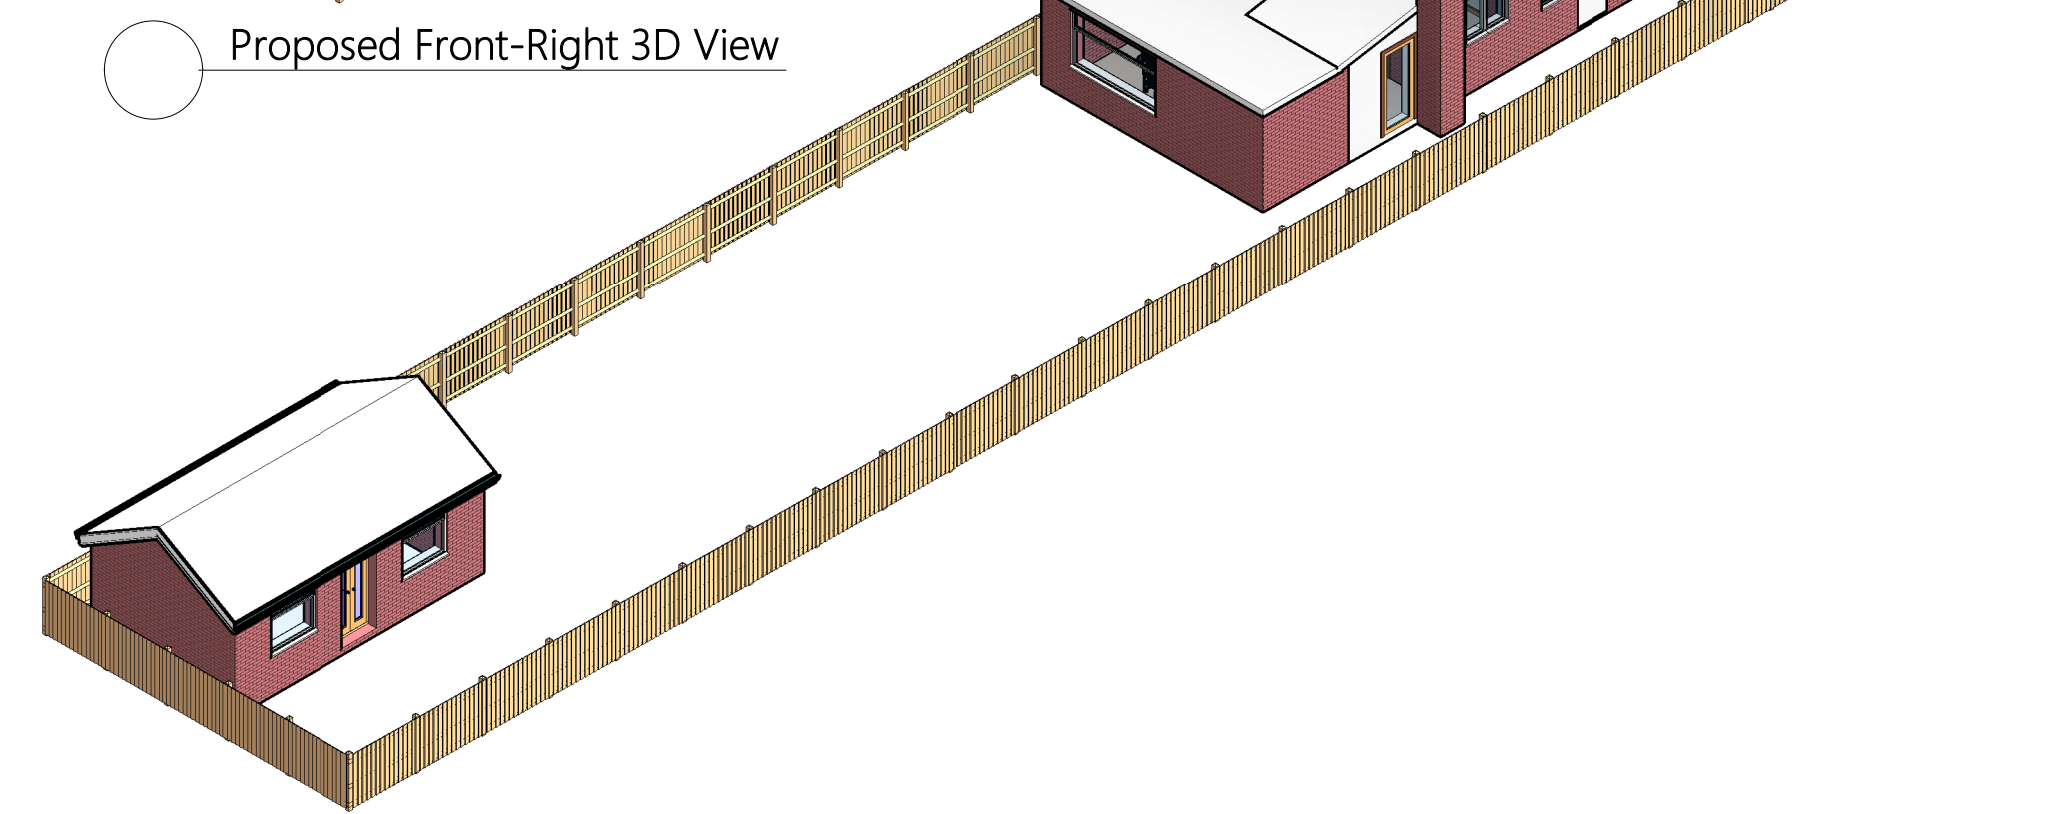


Proposed Rear Left 3D View

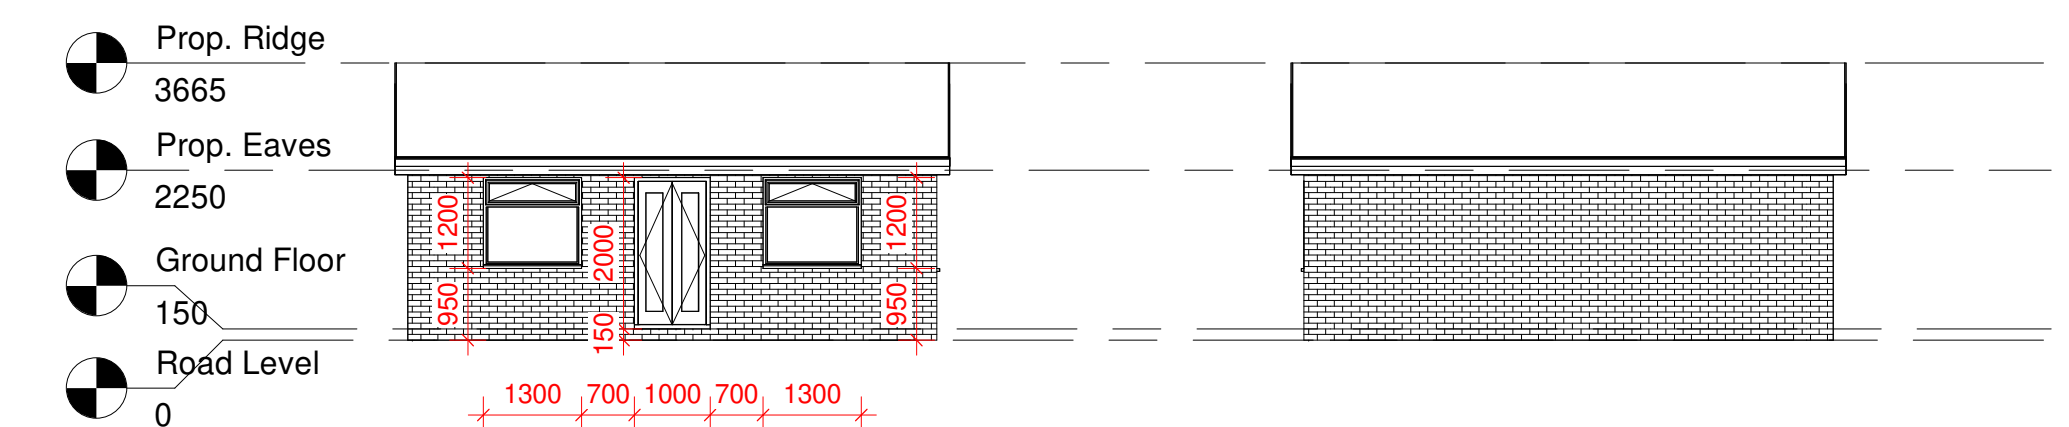


Proposed Front Elevation
1 : 100

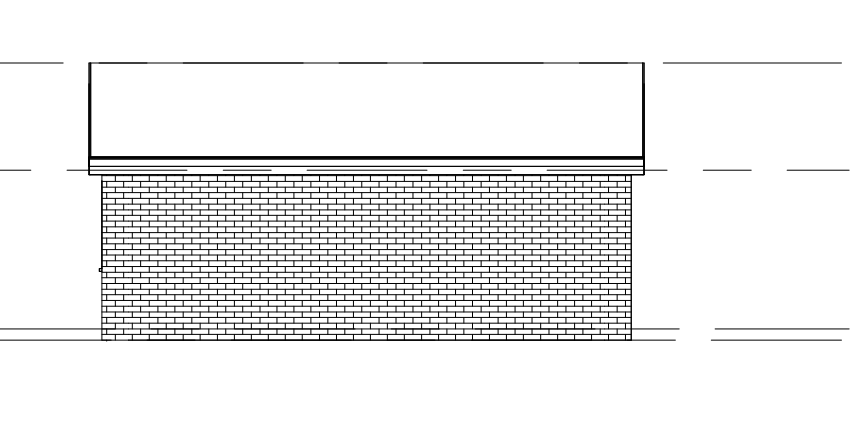



Proposed Rear Elevation
1 : 100

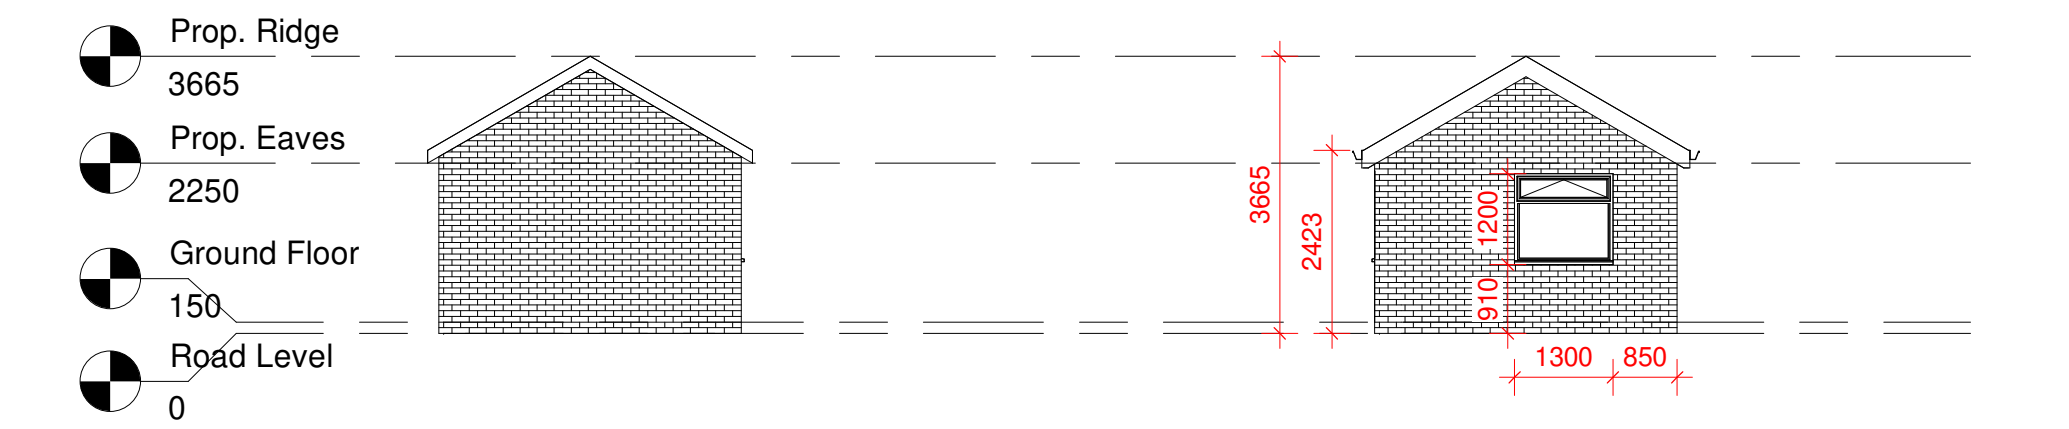

Proposed Left Elevation
1 : 100

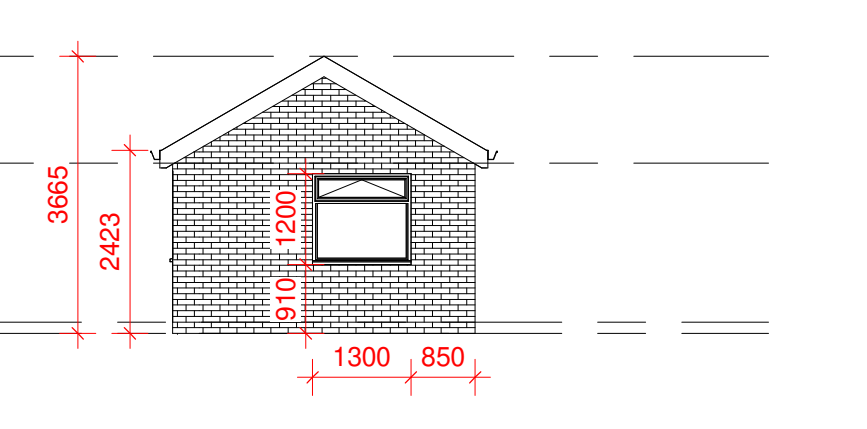

Proposed Right Elevation
1 : 100

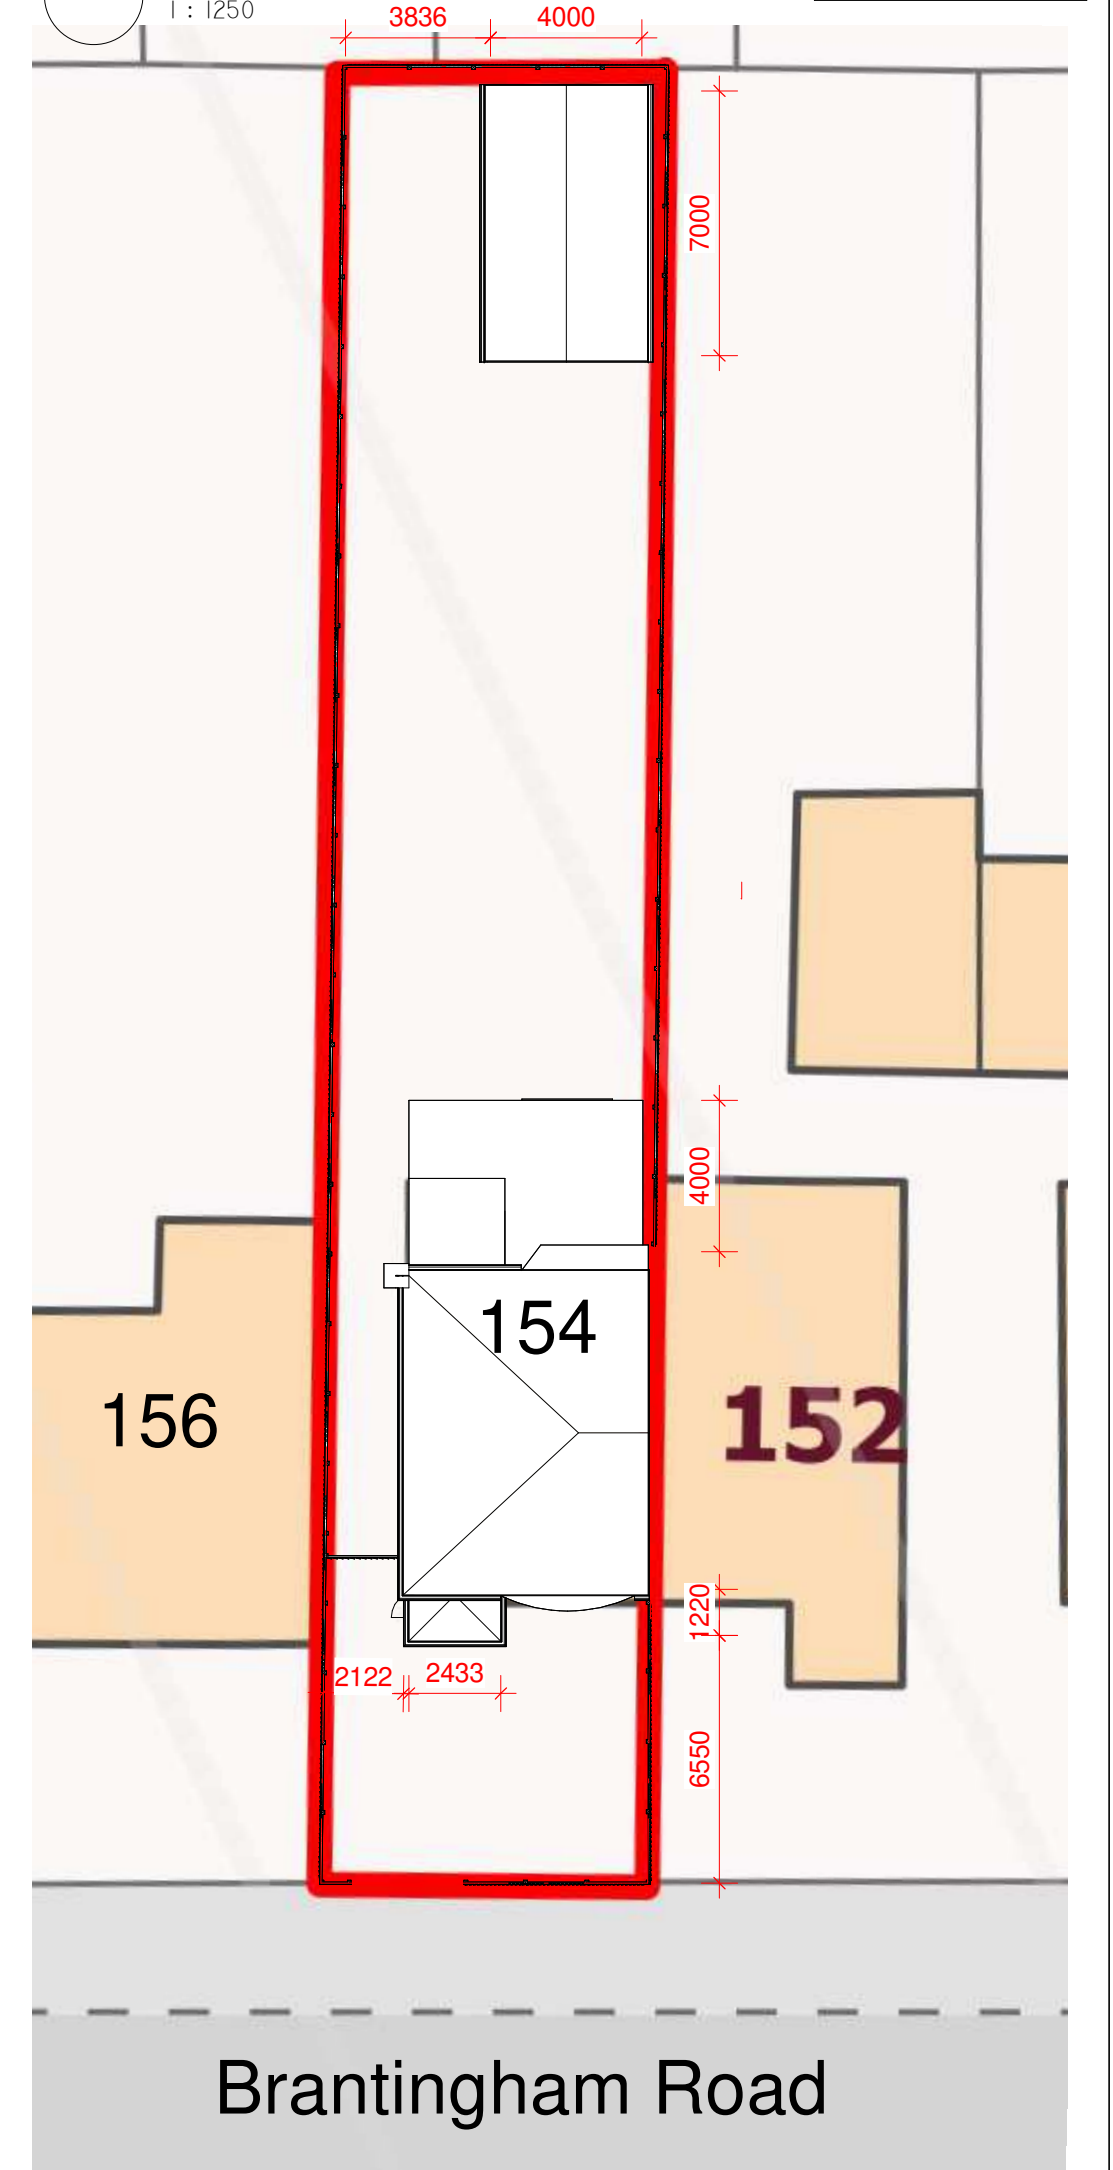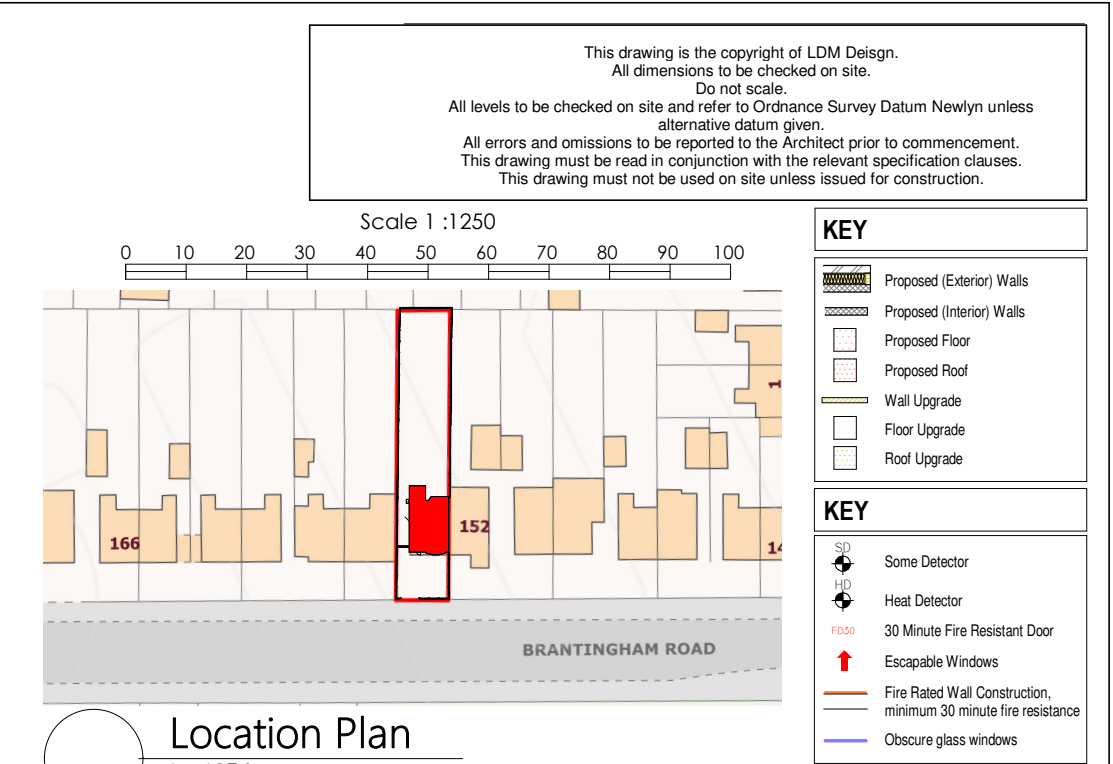

Proposed Site Plan
1 : 200



LDM Design

PROJECT 154 Brantingham Road, Chorlton-Cum-Hardy, Manchester M21 0TS

SHEET Planning Drawings (Proposed Outbuilding)

CLIENT Ms Wan Koon CHUA

Scale (if A3)	As indicated	REV
Drawn by	JG	
Checked by	LG	F

