


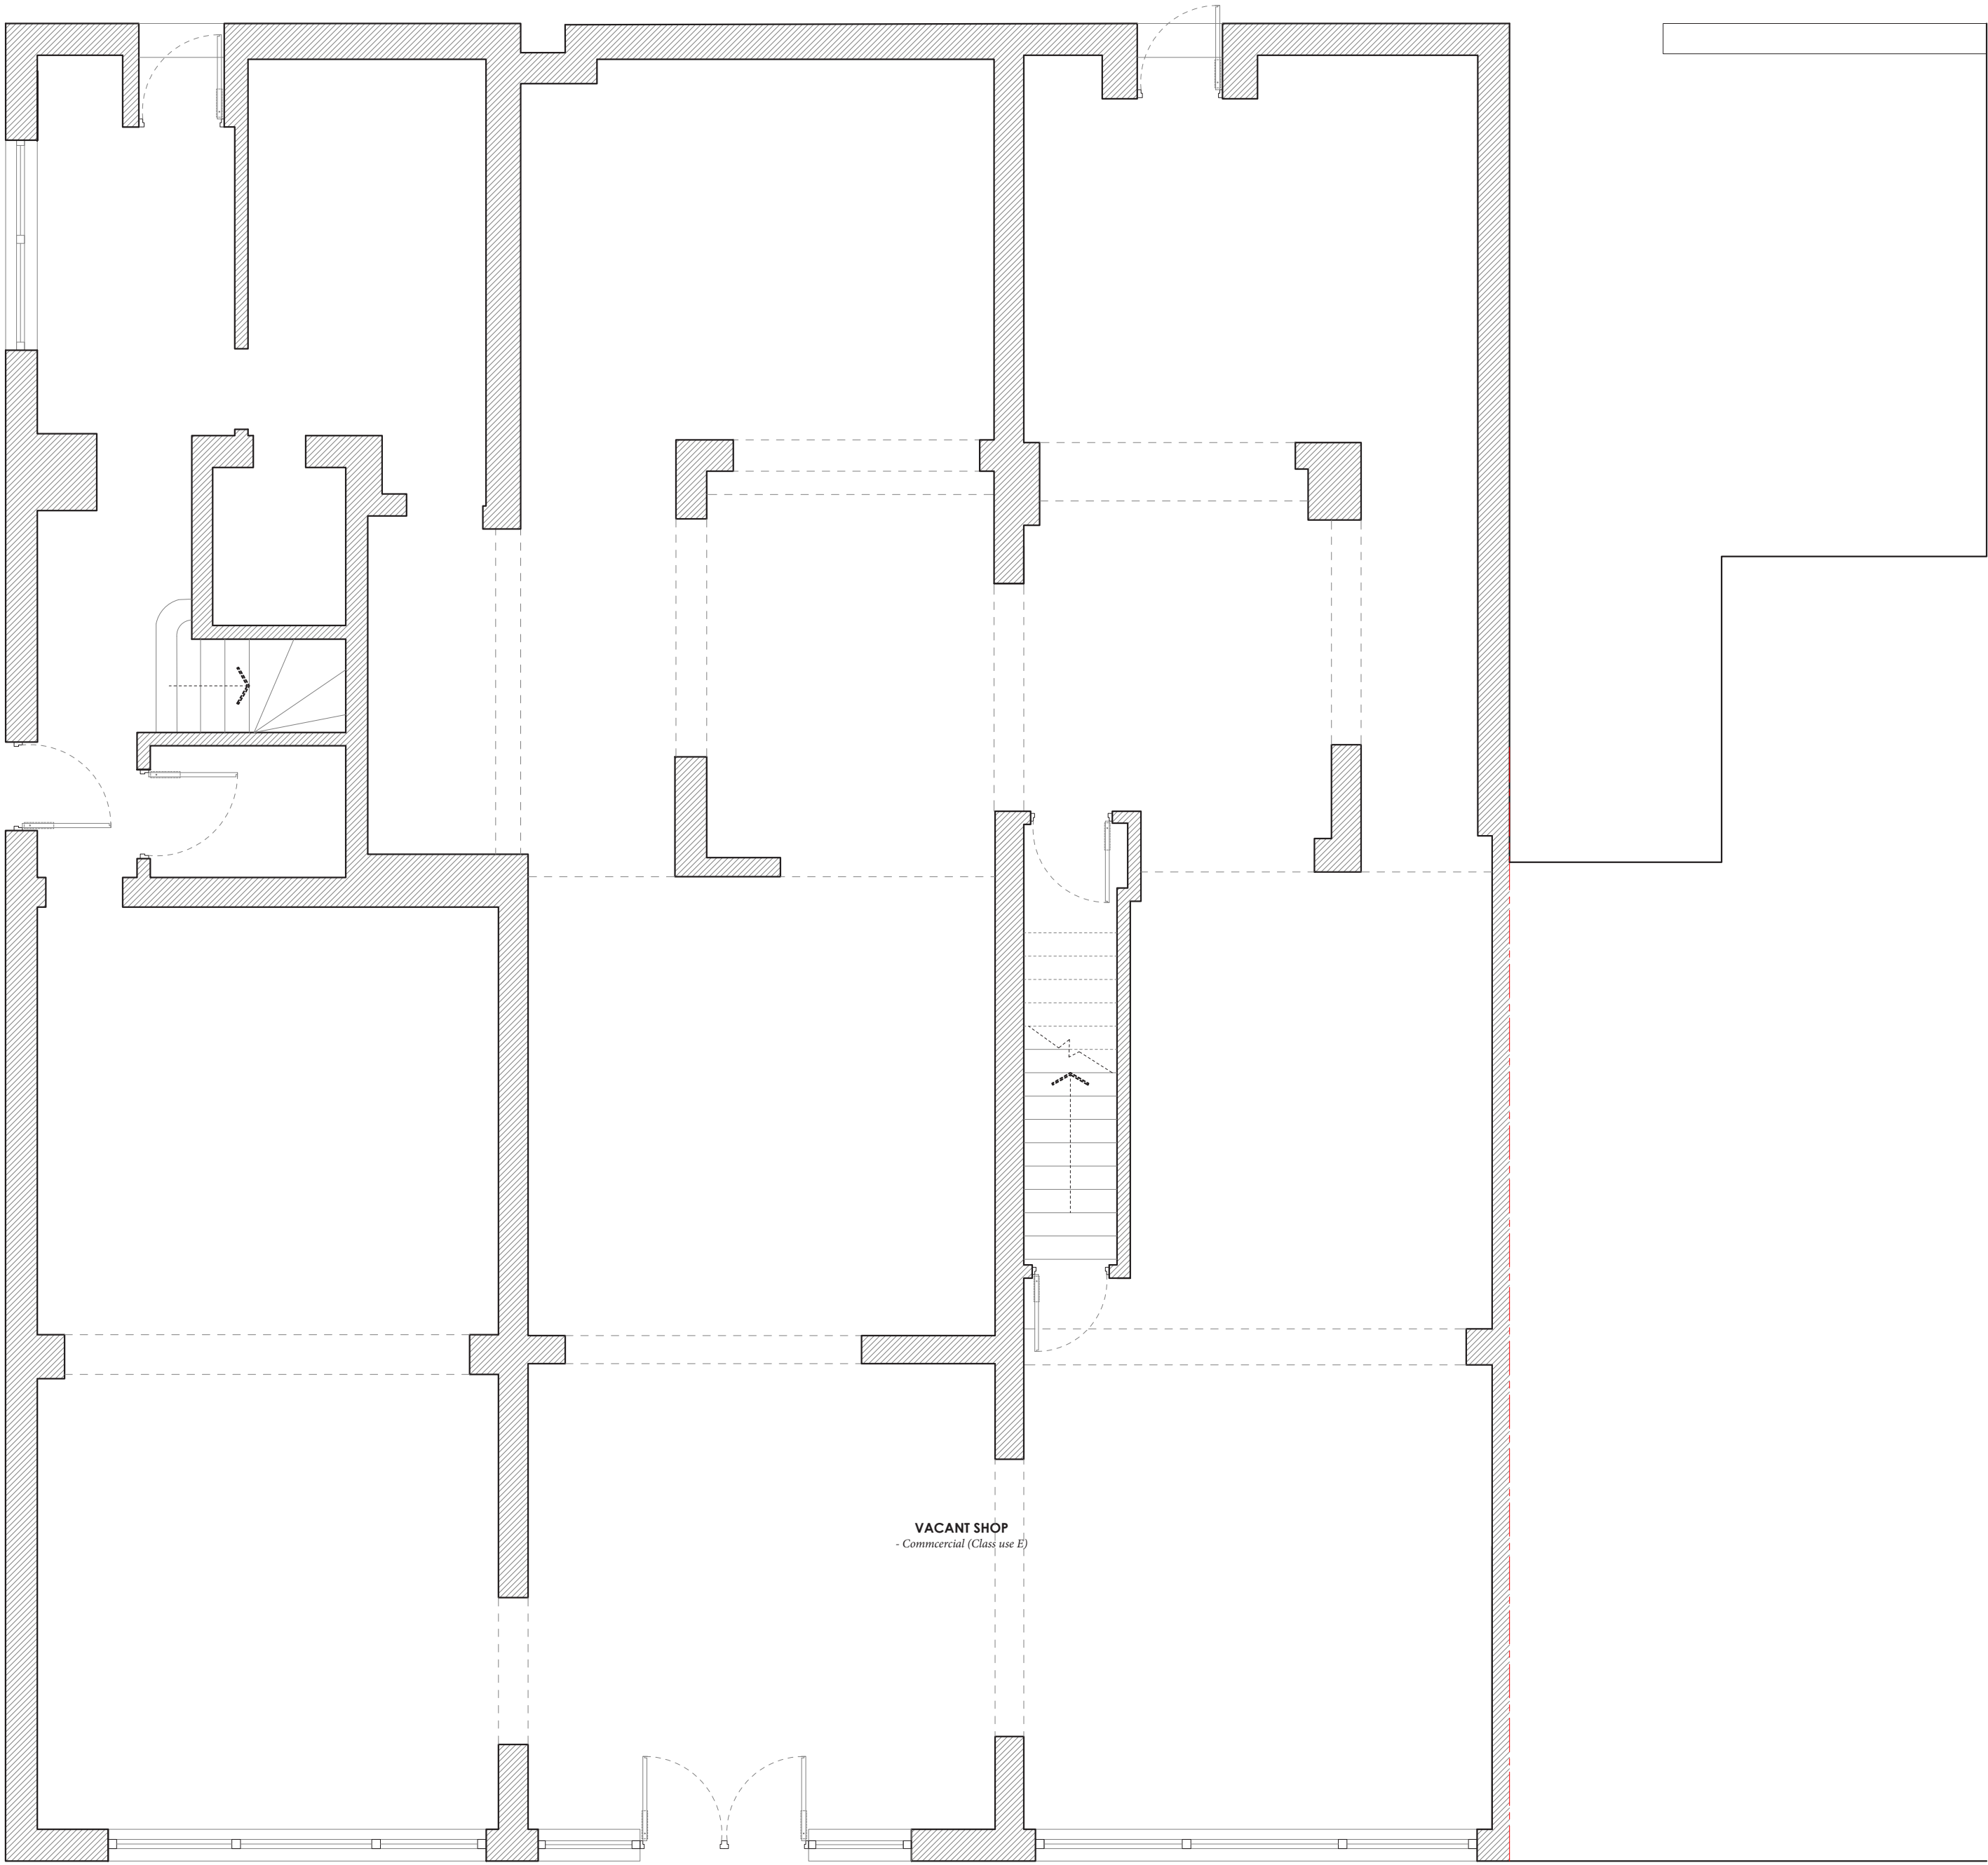

PROPOSED GROUND FLOOR PLAN
1:50 @ A2

Key

EXISTING WALLS

PROPOSED

THERMAL UPGRADE
- 75x50mm timber studs with 50mm Kingspan insulation

Dimensioning

Figured dimensions only to be taken from these designs and drawings. Work to annotated dimensions only. All dimensions to be checked on site. Architectural designers to be informed immediately of any discrepancies before work proceeds. Drawings are to be read in conjunction with relevant specifications, structural engineers and service engineers' drawings.


SALEEM
ARCHITECTS

Rev	Date	Description
-	03/09/23	Issued to client for comments
A	10/09/23	Issued for Planning
B	10/10/23	Revised Drawing

CLIENT:
Property Owner

PROJECT:
528-532 Hyde Road,
Manchester
M18 7AA

TITLE:
Existing 00 Plan

SCALE:
1:100 @ A2

DRAWING NO.
A200

REV:
B

DATE:
Aug 2023