


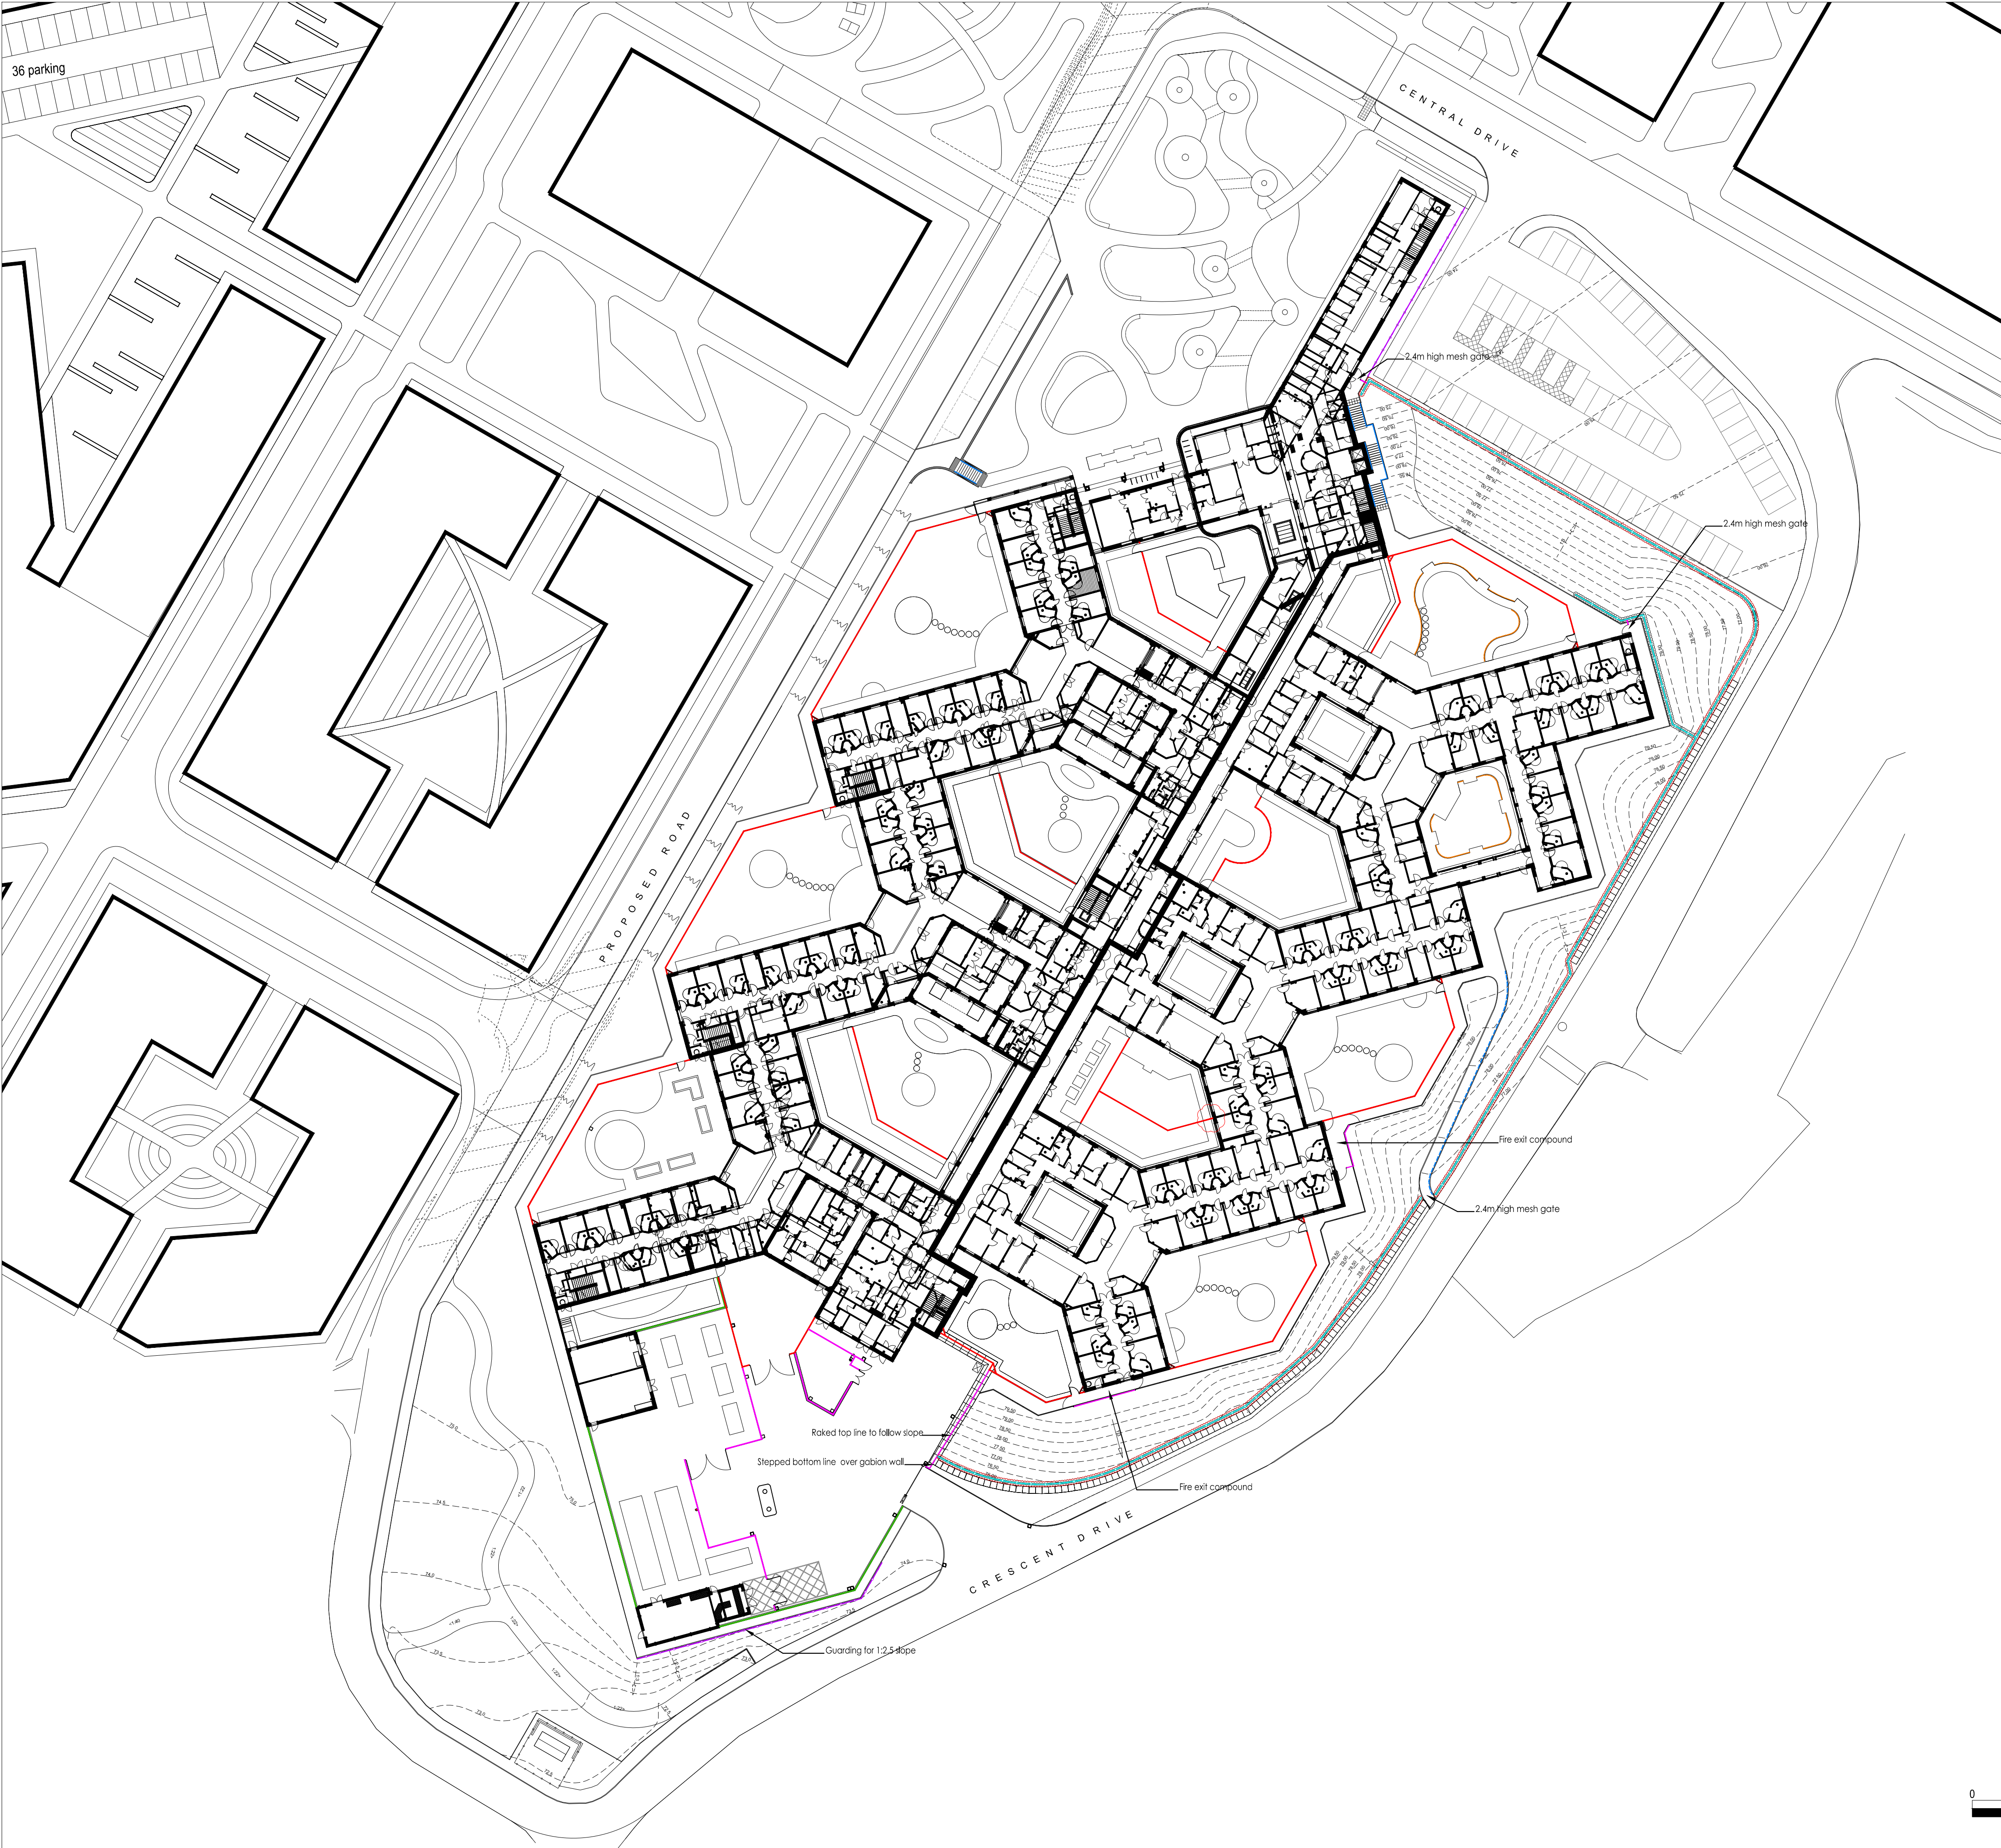

KERBING KEY	
Q40.125A Q40.560A	F1 4.0m Security Weld-mesh Fencing to Gardens, Courtyards & Section 136 Compound
Q40.125A Q40.560A	F3 2.4m Security Weld-mesh Fencing to FM Yard & Fire Exit Compounds
Q40.310J	F4 2.4m Timber Palisade Fence to PICU Garden
Q40.150 Q31.472A	F5 2.0m Timber Post & Wire Fence to Hedgerow
L37.160	1.1m Balustrade to top of Retaining Wall (to Part K requirements)
L37.150	External Staircase Handrail (to Building Regs Part M requirements)
L37.151	External Handrail to MEWP Ramp (to Building Regs Part K requirements)
L37.155	Curved Handrail to Dementia Garden & Courtyard Paths (anti-ligature design)
	Single and Double Gates to Match Fence
	Anit-climb Cage Panel to Outer Gardens

NOTES:

DO NOT SCALE. Use figured dimensions only. The contractor is requested to check all dimensions before the work is put in hand. Copyright of this drawing belongs solely to Iteriad Ltd ©. This drawing must only be used for the purpose for which it is supplied and its contents must not be reproduced for any purpose without written permission. Areas indicated, or areas calculated from this drawing should be used for valuation purposes or as the basis for development contracts. Iteriad Ltd is a limited liability company registered in England and Wales. Number 7966573

NOTES:

Based on GDA Building floor plans:
NMGNPH-GDA-VV-00-DR-A-0001 - Lower GF
NMGNPH-GDA-VV-01-DR-A-0001 - Upper GF
To be read in conjunction with Landscape Series GA's:
NMGNPH-ITR-00-XX-DR-L-0010
NMGNPH-ITR-XX-XX-DR-L-0100 (Lower GL West)
NMGNPH-ITR-XX-XX-DR-L-0200 (Upper GL East)
NMGNPH-ITR-XX-XX-DR-L-0300 (Roof Gardens)

Construction Details series:
NMGNPH-ITR-XX-XX-DR-L-0400

NBS Specification:
NMGNPH-ITR-VV-XX-SP-L-2001

Schedules:
NMGNPH-ITR-VV-XX-SH-L-1000 (Planting)
NMGNPH-ITR-VV-XX-SH-L-1001 (Components)

C04	Fire exit compounds added	AP	KH	12.07.23
C03	F2 fence substituted with F1 fence	AP	KH	06.07.23
C02	Step handrail adjusted	AP	KH	26.06.23
C01	Issue for construction	AP	KH	13.02.23
P01	First issue	AP	KH	04.10.21

REV	DETAILS	DRAWN BY	CHECKED BY	CHECKED DATE
CLIENT				

Greater Manchester MH NHS FT

MASTERPLANNERS/LANDSCAPE ARCHITECTS

(iteriad)

Studio:
2 Cradockwood Cottages,
Eccles,
Warrington,
Cheshire,
LA23 1LG
T: (+44) 1594 43018
E: studio@iteriad.com
W: www.iteriad.com

PROJECT TITLE
New Park House NMGH

DRAWING TITLE
OVERALL LANDSCAPE SITE PLAN
FENCING, HANDRAILS &
BALUSTRADE KEY PLAN

SCALE	DRAWN BY	DATE
1:500@A1	AP	04.10.21

PURPOSE	STATUS
For Construction	S5

JOB/DRAWING NUMBER	REVISION
NMGNPH-ITR-XX-XX-DR-L-0038	C04