



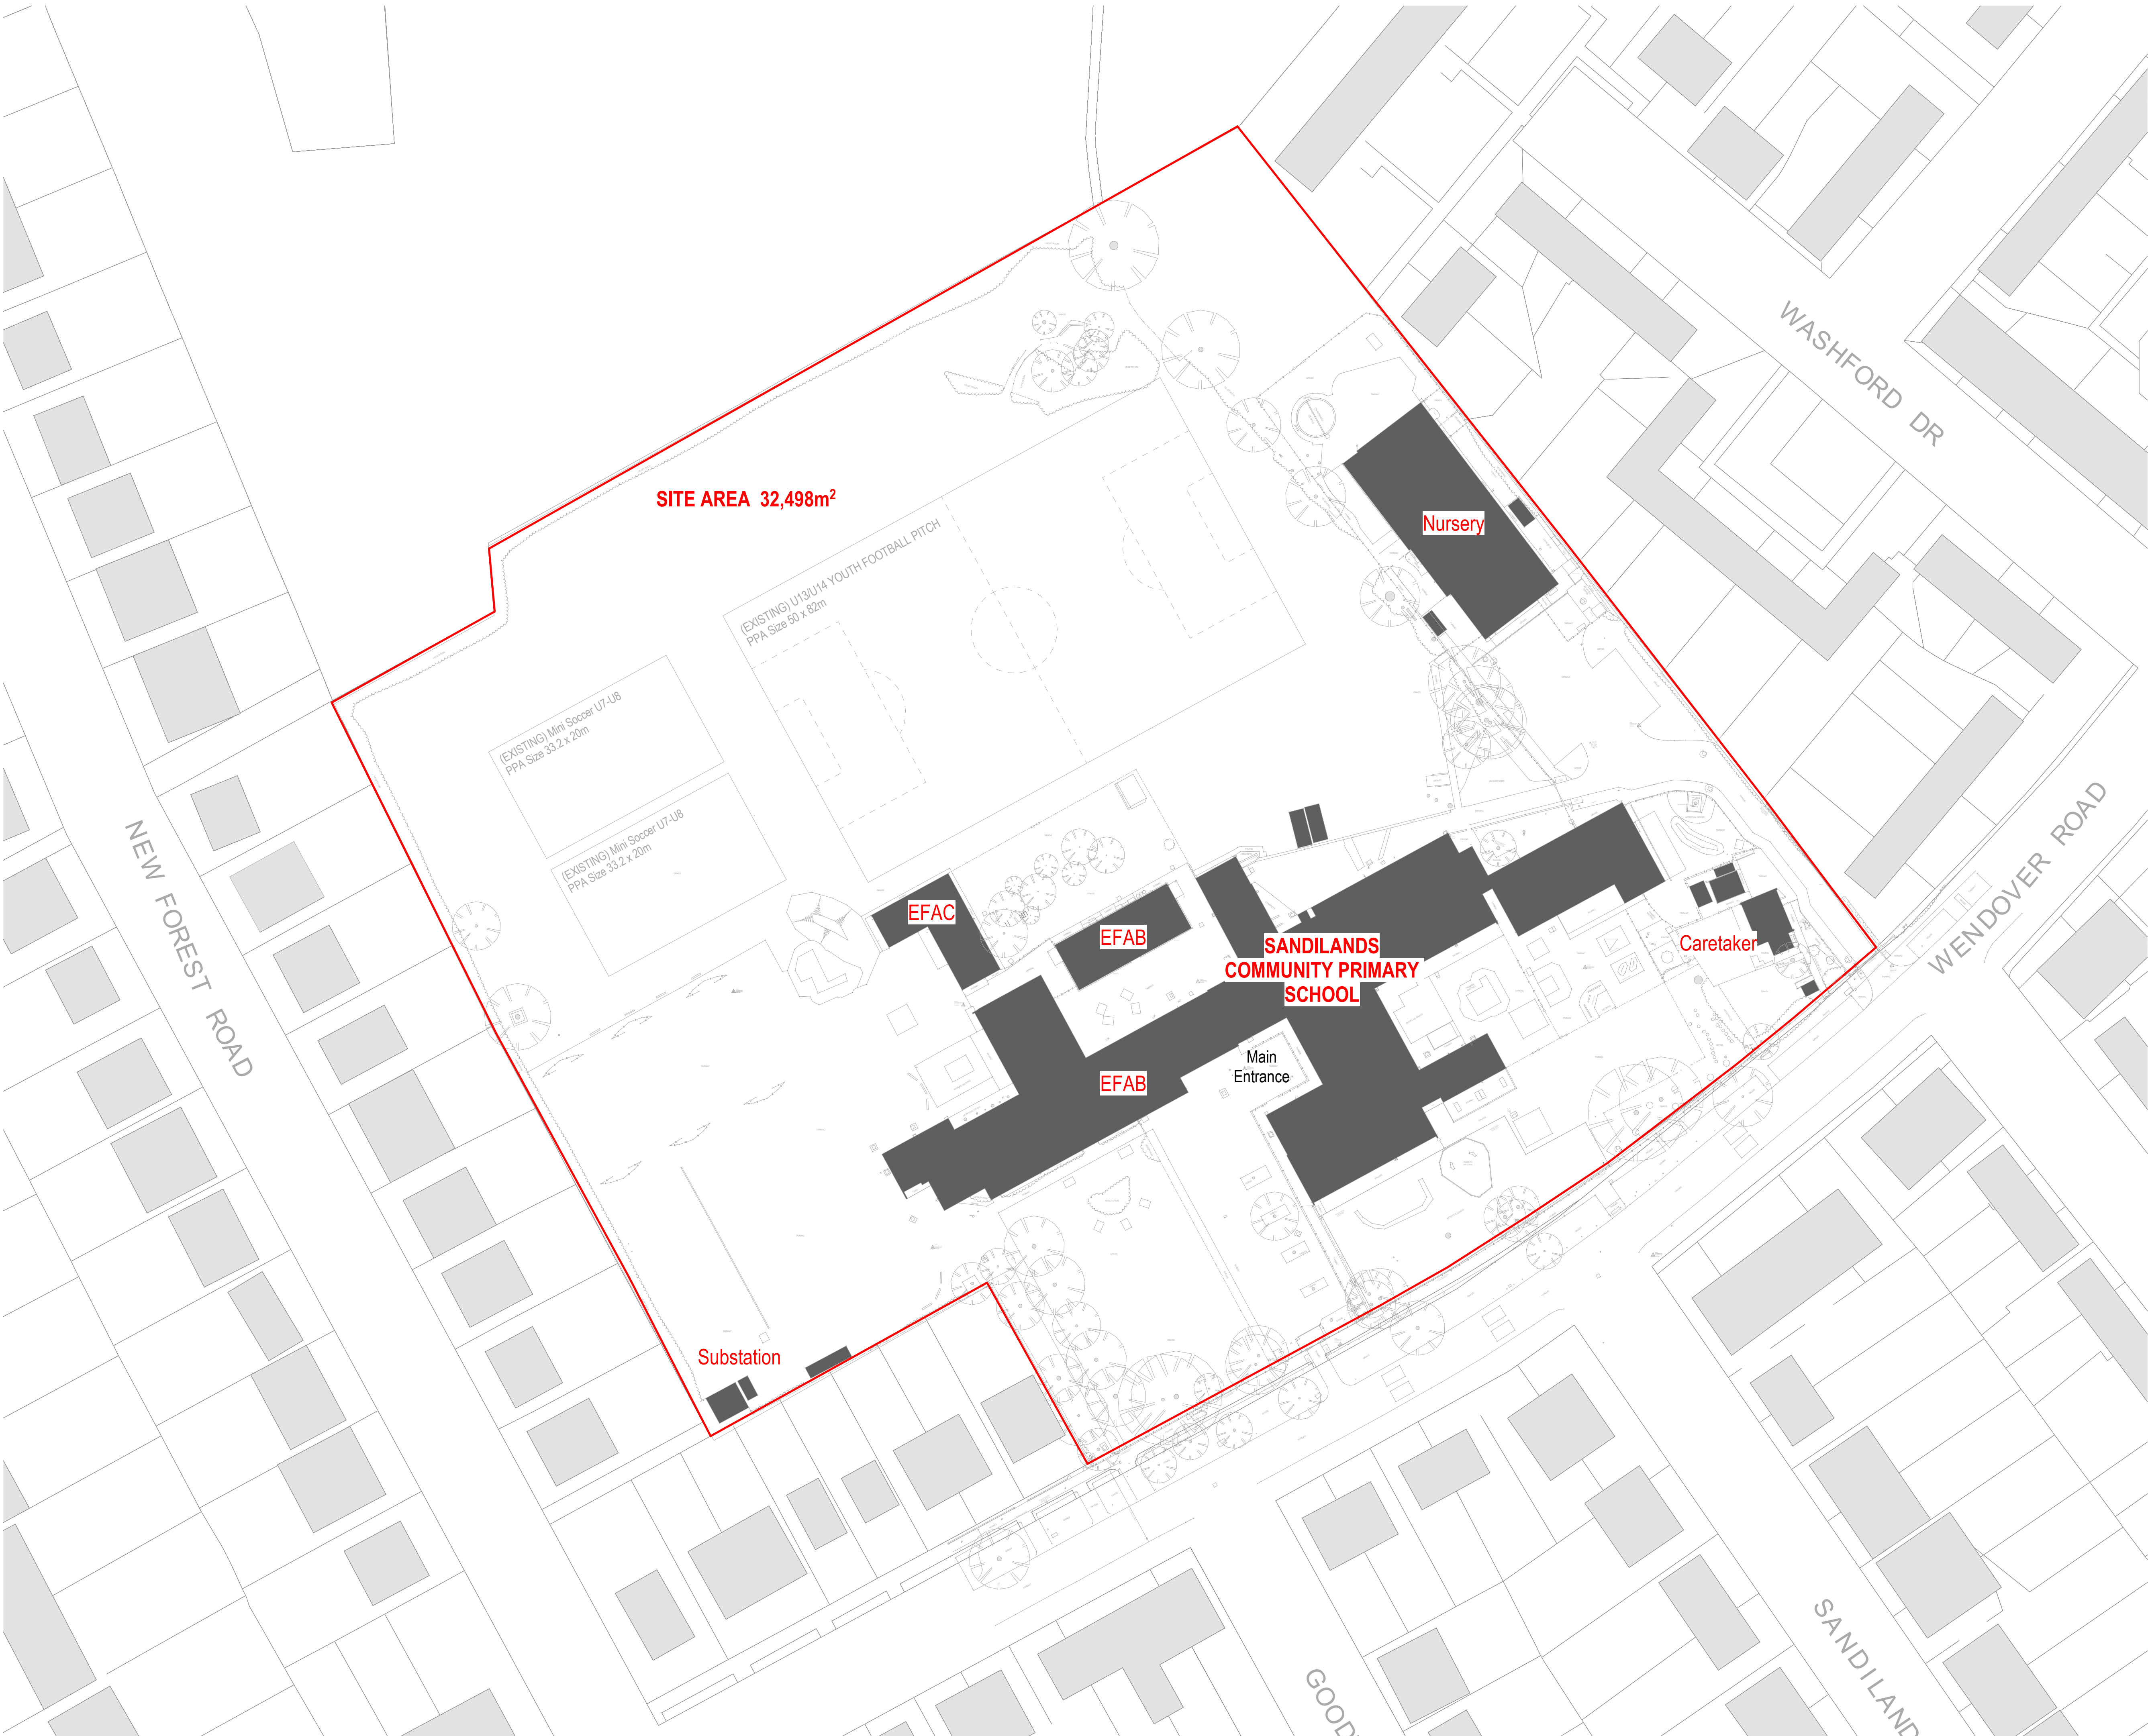

NOTES			
Copyright: All rights reserved. This drawing must not be reproduced without permission. This drawing must not be scaled. Dimensions are in millimetres unless specified.			
Rev	Date	Notes	By Che
P4	03/05/23	PLANNING ISSUE	LR hmd
P3	20/04/23	Sport provision revised	LR hmd

Key

Application Site Boundary

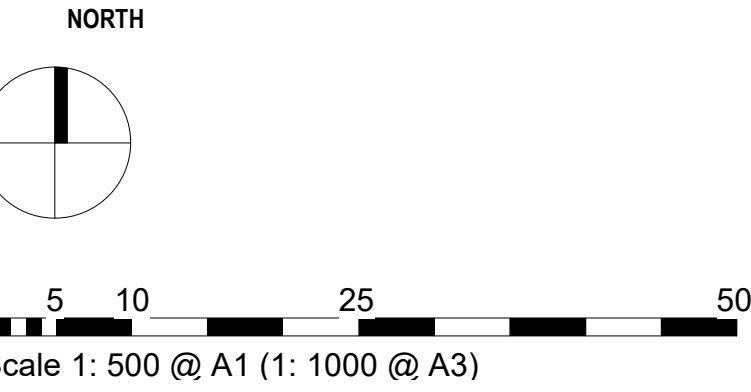

elliswilliams

Project Number: 2914
Project Name: Sandilands Primary School

Drawing Status: Stage 3
Drawing Number: **SRP1034- EWA- ZZ- ZZ- D- A- 9000**
Drawing Name: Existing Site Plan
Date: 16.01.23
Drawn By: LR
Rev: P4
Scale: 1 : 500

Wellfield Chester Road Preston Brook WA7 3BA
T: 01928 752200 E: info@ewa.co.uk W: ewa.co.uk