



PATCHCROFT ROAD

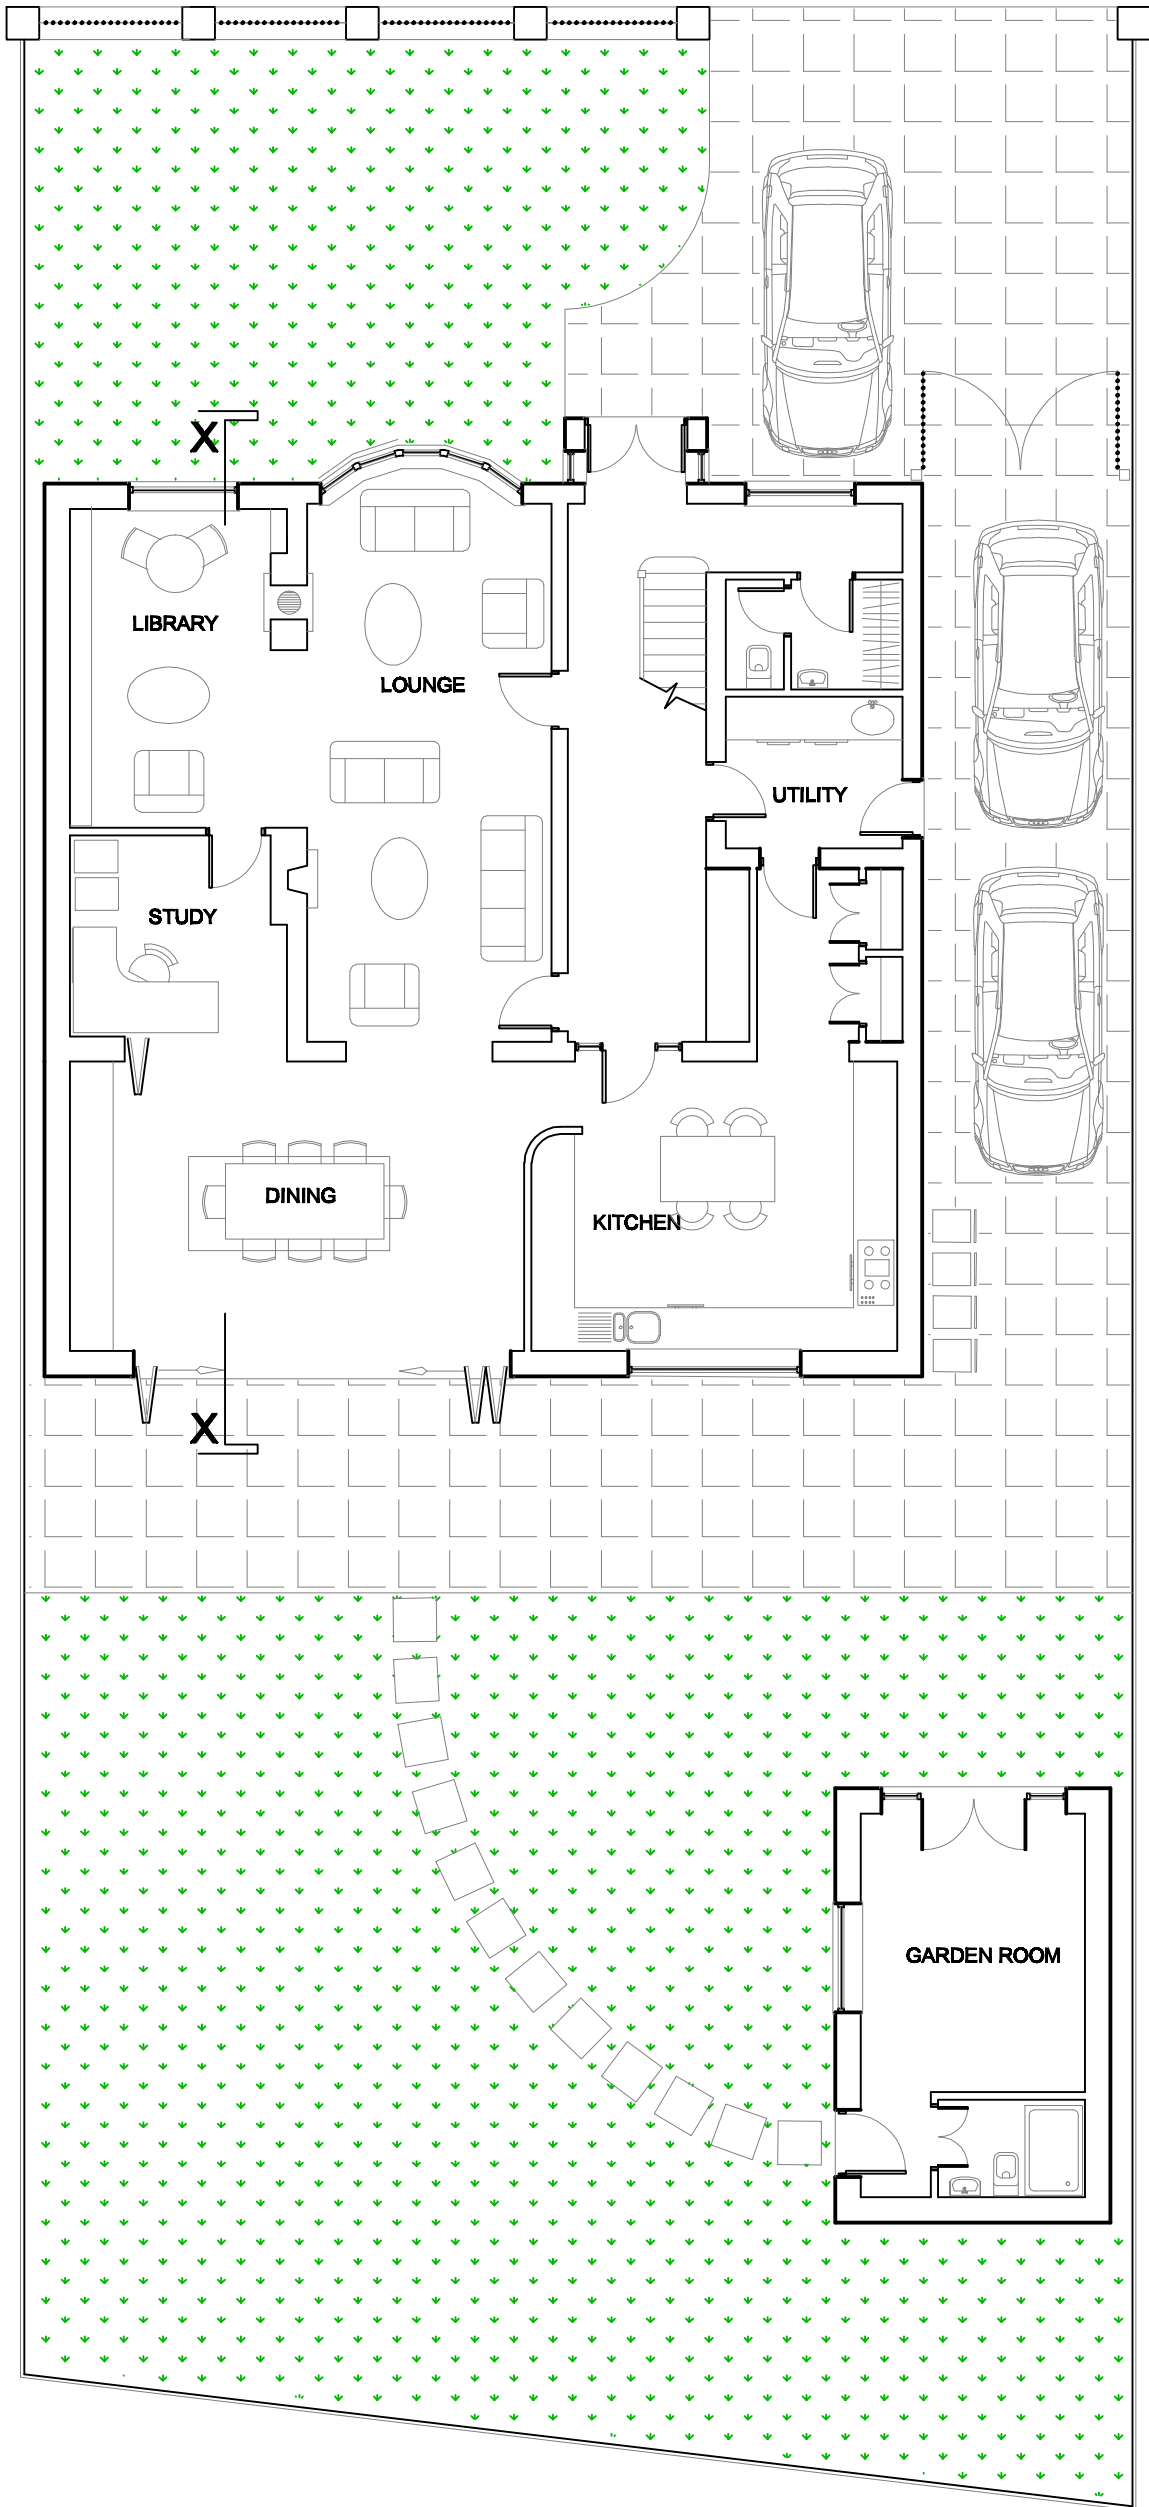

PATCHCROFT ROAD

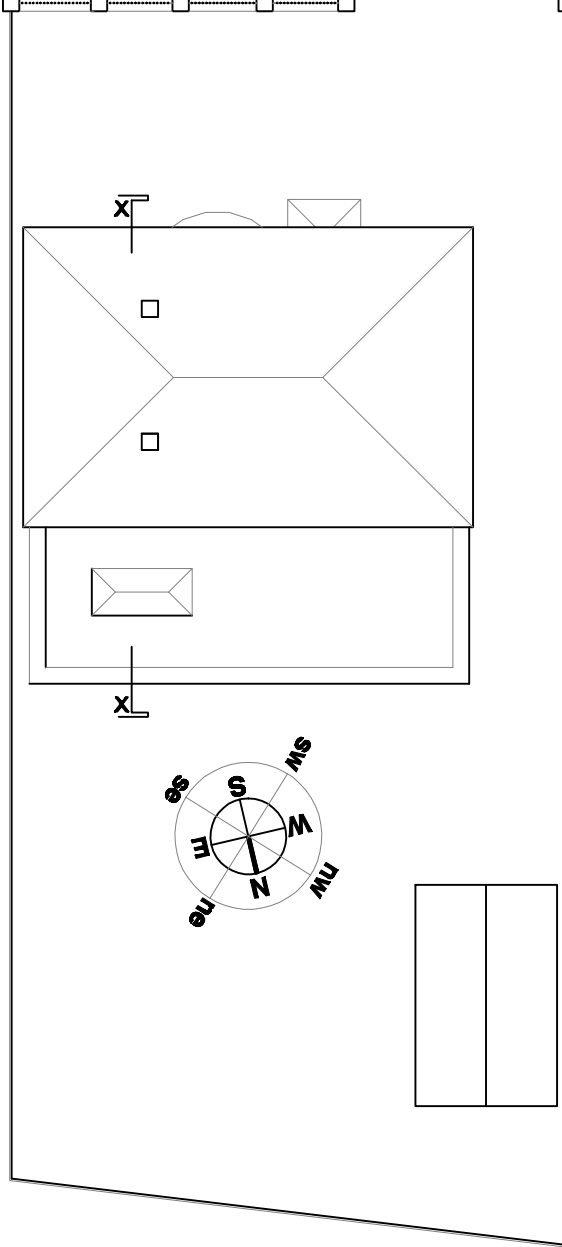

KEY ROOF PLAN - 1:200

PROJECT NAME :					THE CESTRIA PARTNERSHIP, CHARTERED ARCHITECTS ,				
No.31 PATCHCROFT ROAD, WYTHENSHAW					5 SPATH LANE, HANDFORTH, WILMSLOW, CHESHIRE, SK9 3QN.				
DRAWING TITLE :					SITE PLAN AS PROPOSED				
DRAWING NUMBER :					DRAWN BY : T.R.				
YEAR	JOB	TASK	DWG	REV	CLIENT :				
A23	11	P	04		Mr. L. Silankas				
DRAWING ORIGIN :					CHECKED BY :				
YEAR	JOB	TASK	DWG	REV	DATE : 1st September 2023				
					SCALE 1:100 @ A3				
COPYRIGHT ©					The copyright of this drawing belongs to The Cestria Partnership, Architects and cannot be reproduced in any way whatsoever without the Architects approval.				
PLEASE NOTE					The contractor must verify all dimensions on site before commencing any work or preparing manufacturing drawings, any discrepancies are to be verified with the Architect. Do not scale off the drawing. Use figured dimensions only.				