


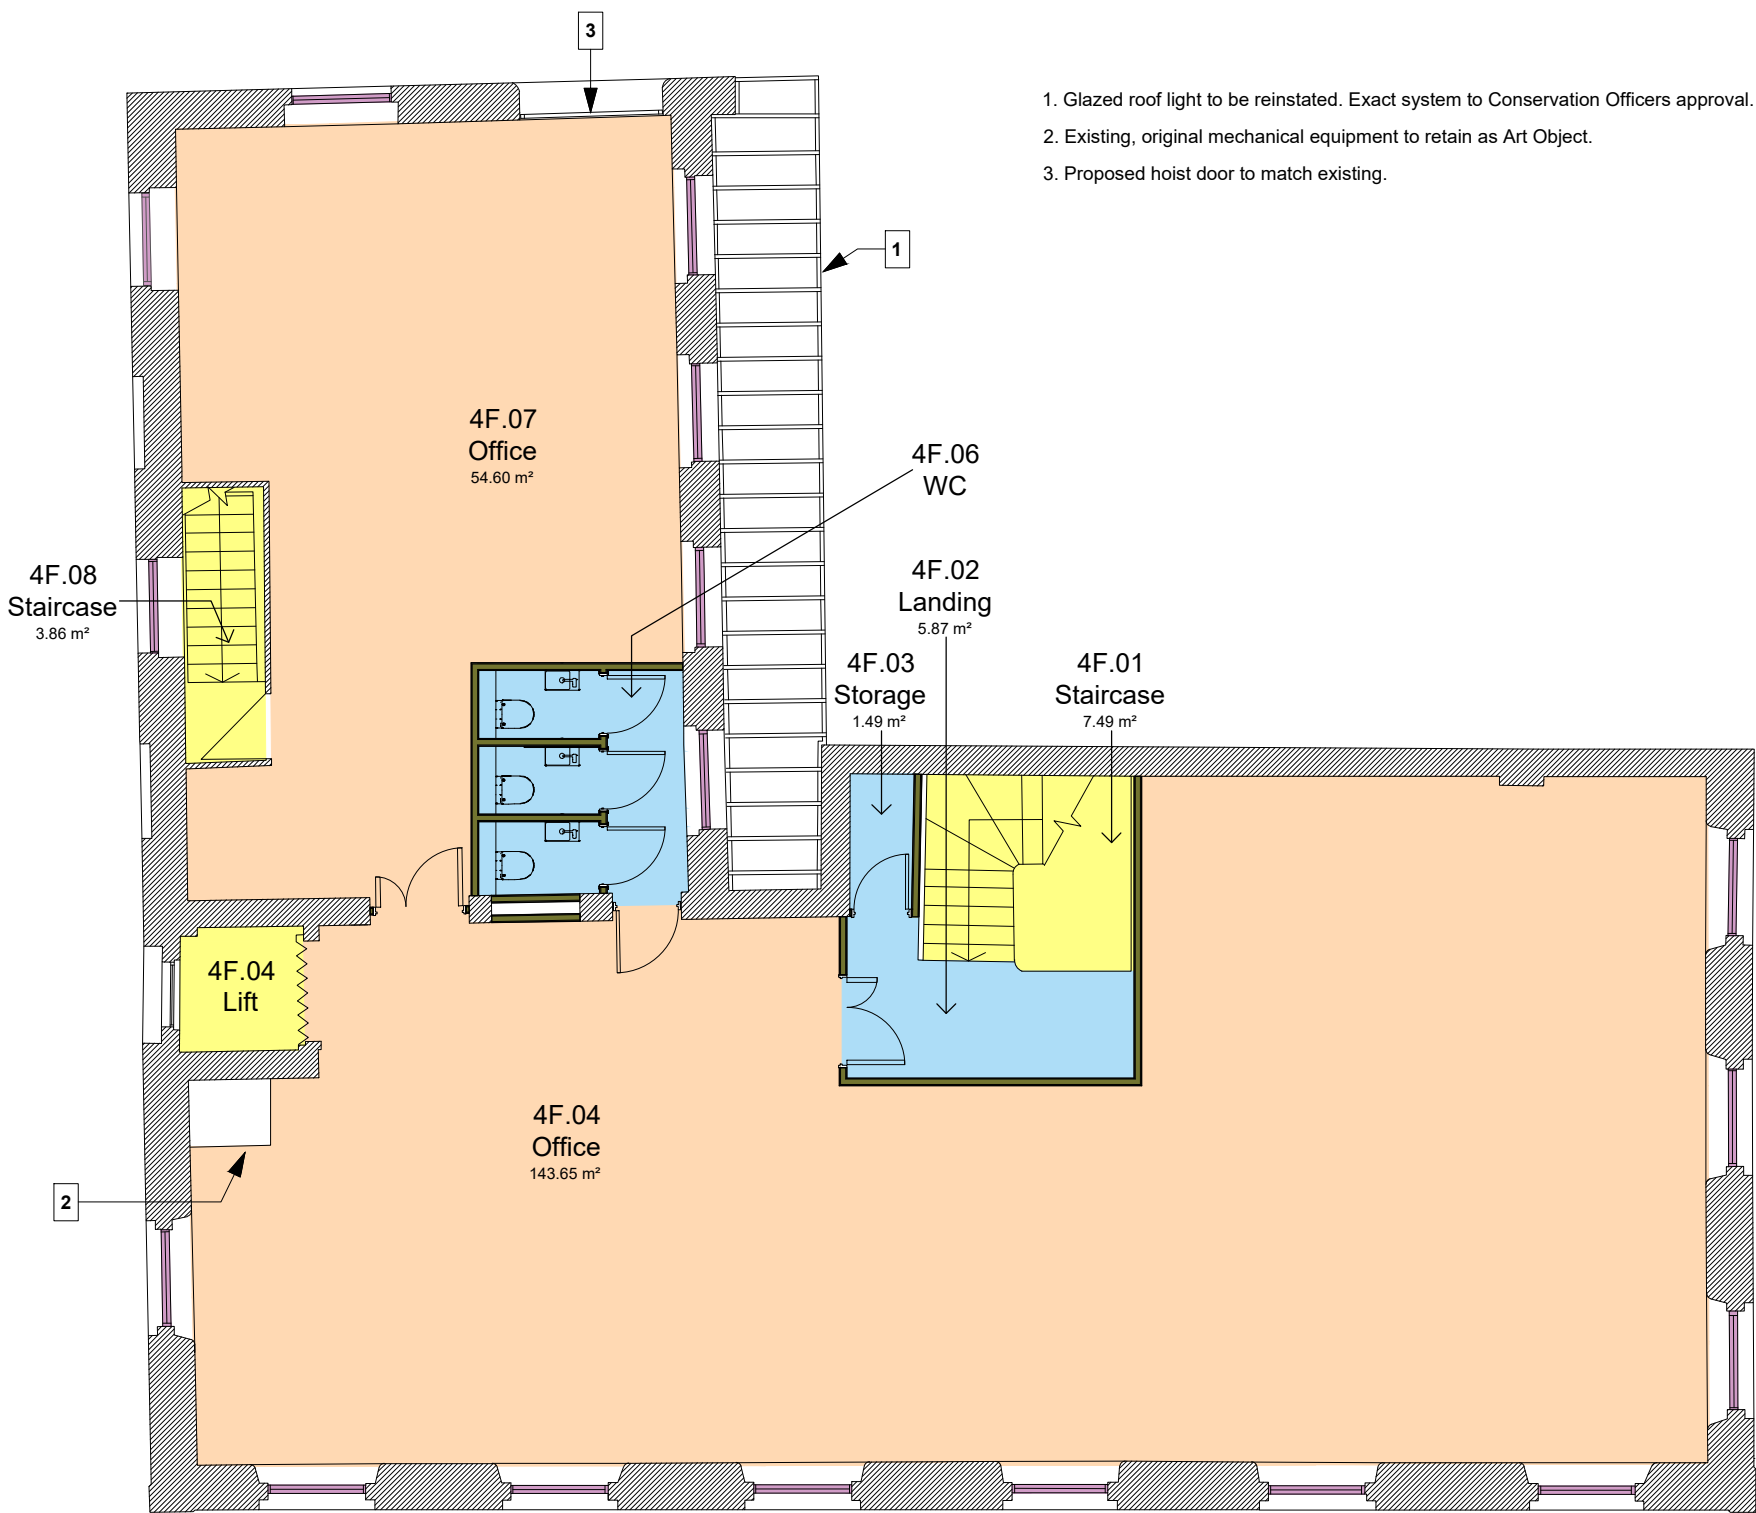


 

Proposed Fourth Floor Plan

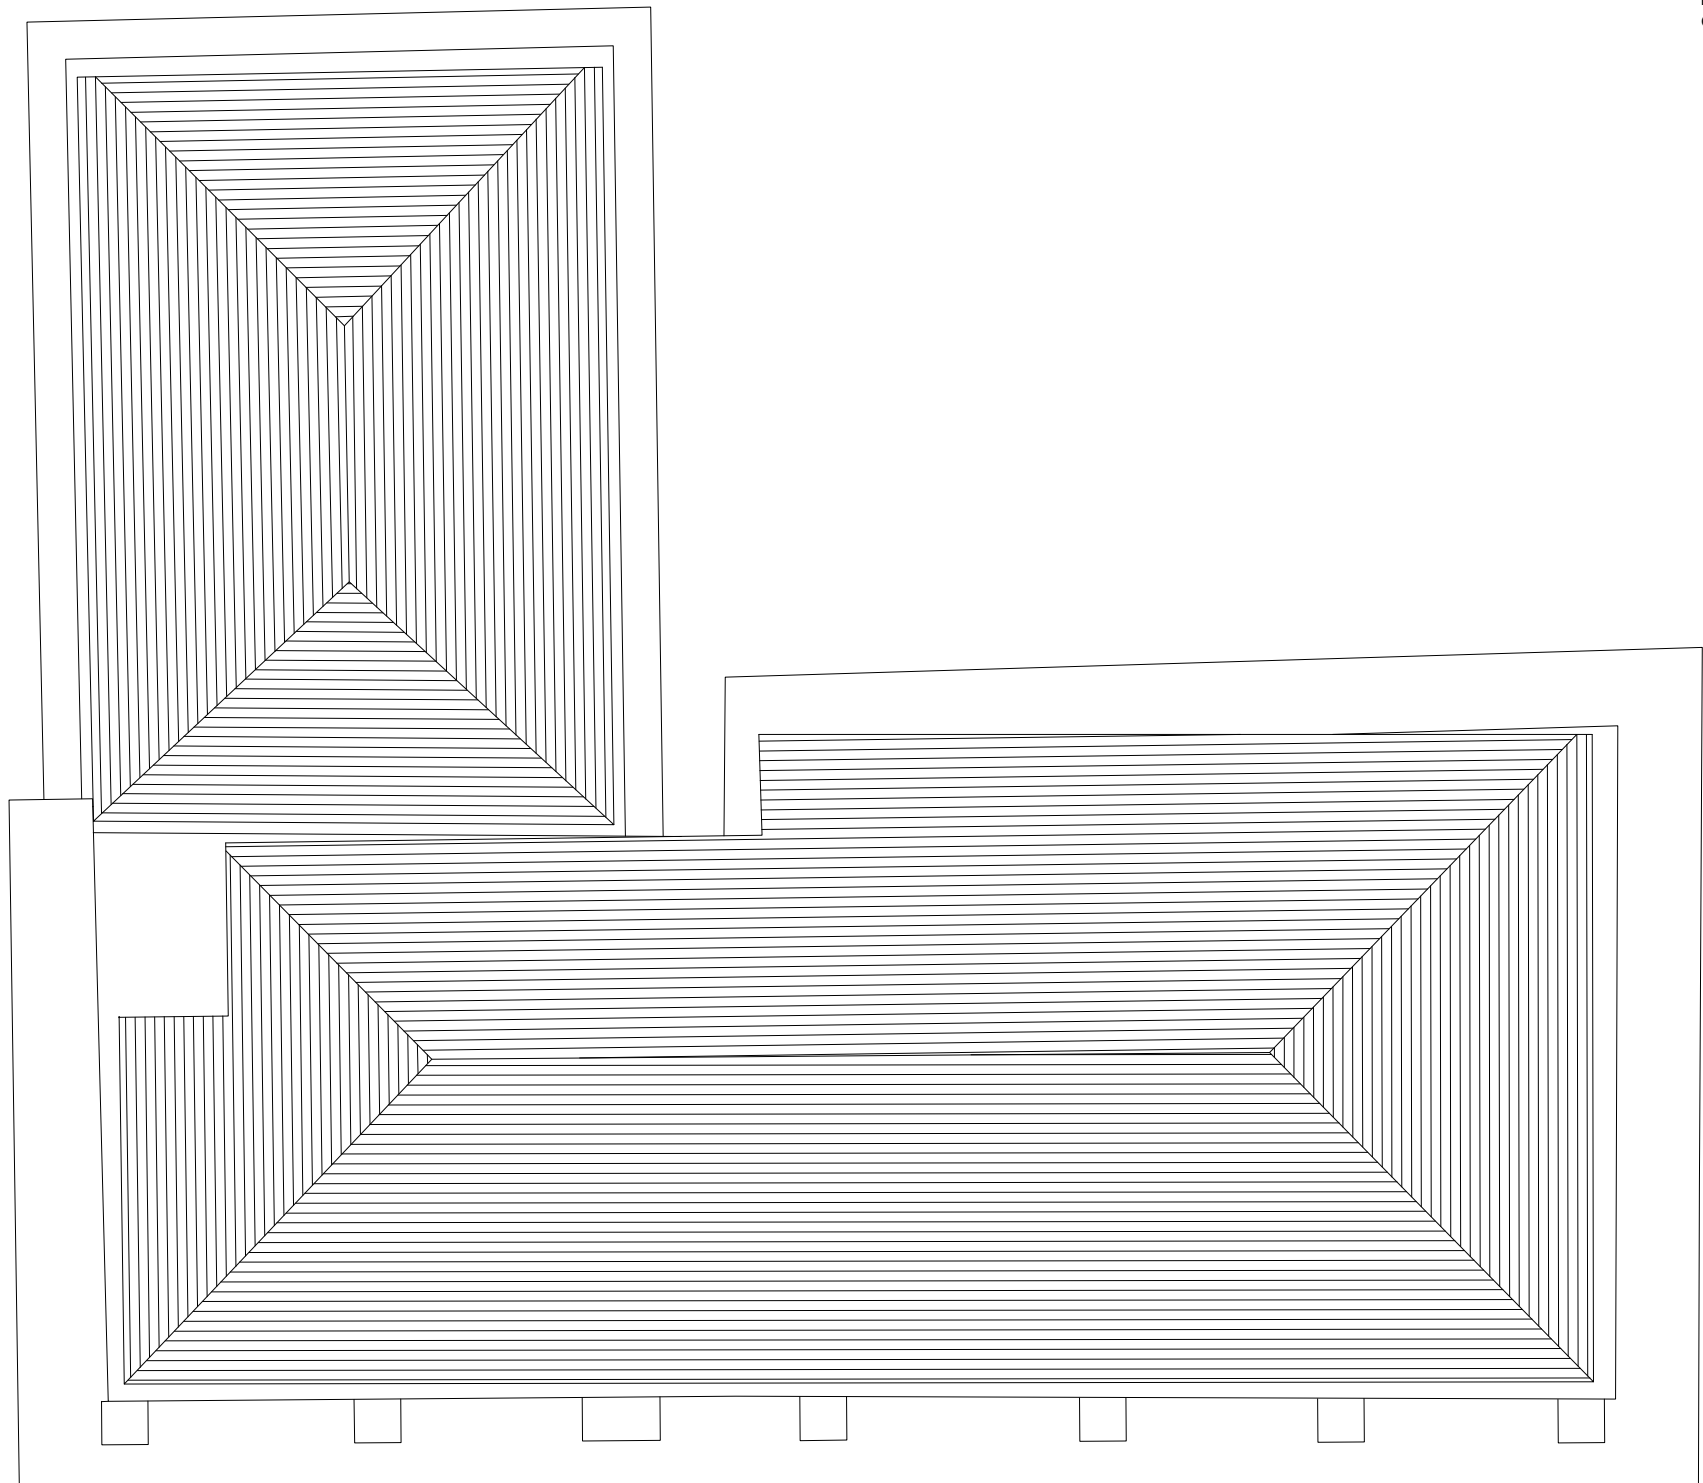

General Key

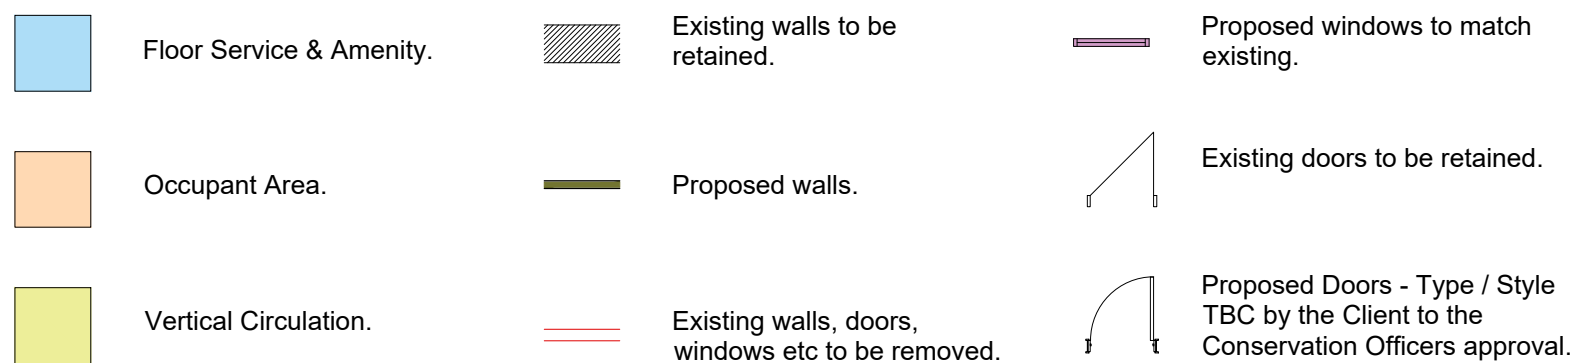

Proposed Roof Plan

PARKdesigned
architects

Leeds: The Loft,13 Carlton Mills, Armley, LS12 2QG		Tel: 0113 819 8057	
London: Hamilton House, Mabledon Place, Bloomsbury, WC1H 9BB		E-mail: info@parkdesigned.com	
Client:		Date:	Scale:
T&M Investment		Jan 2022	1:100 @A2
Project Name:		Drawn:	Reviewed:
34 Charlotte Street		MA	EP
Drawing Title:		Drawing No:	Revision:
Proposed Floor Plans- Sheet 3		040	G
Drawing Status:		Project No:	
FOR APPROVAL		2022.04	