




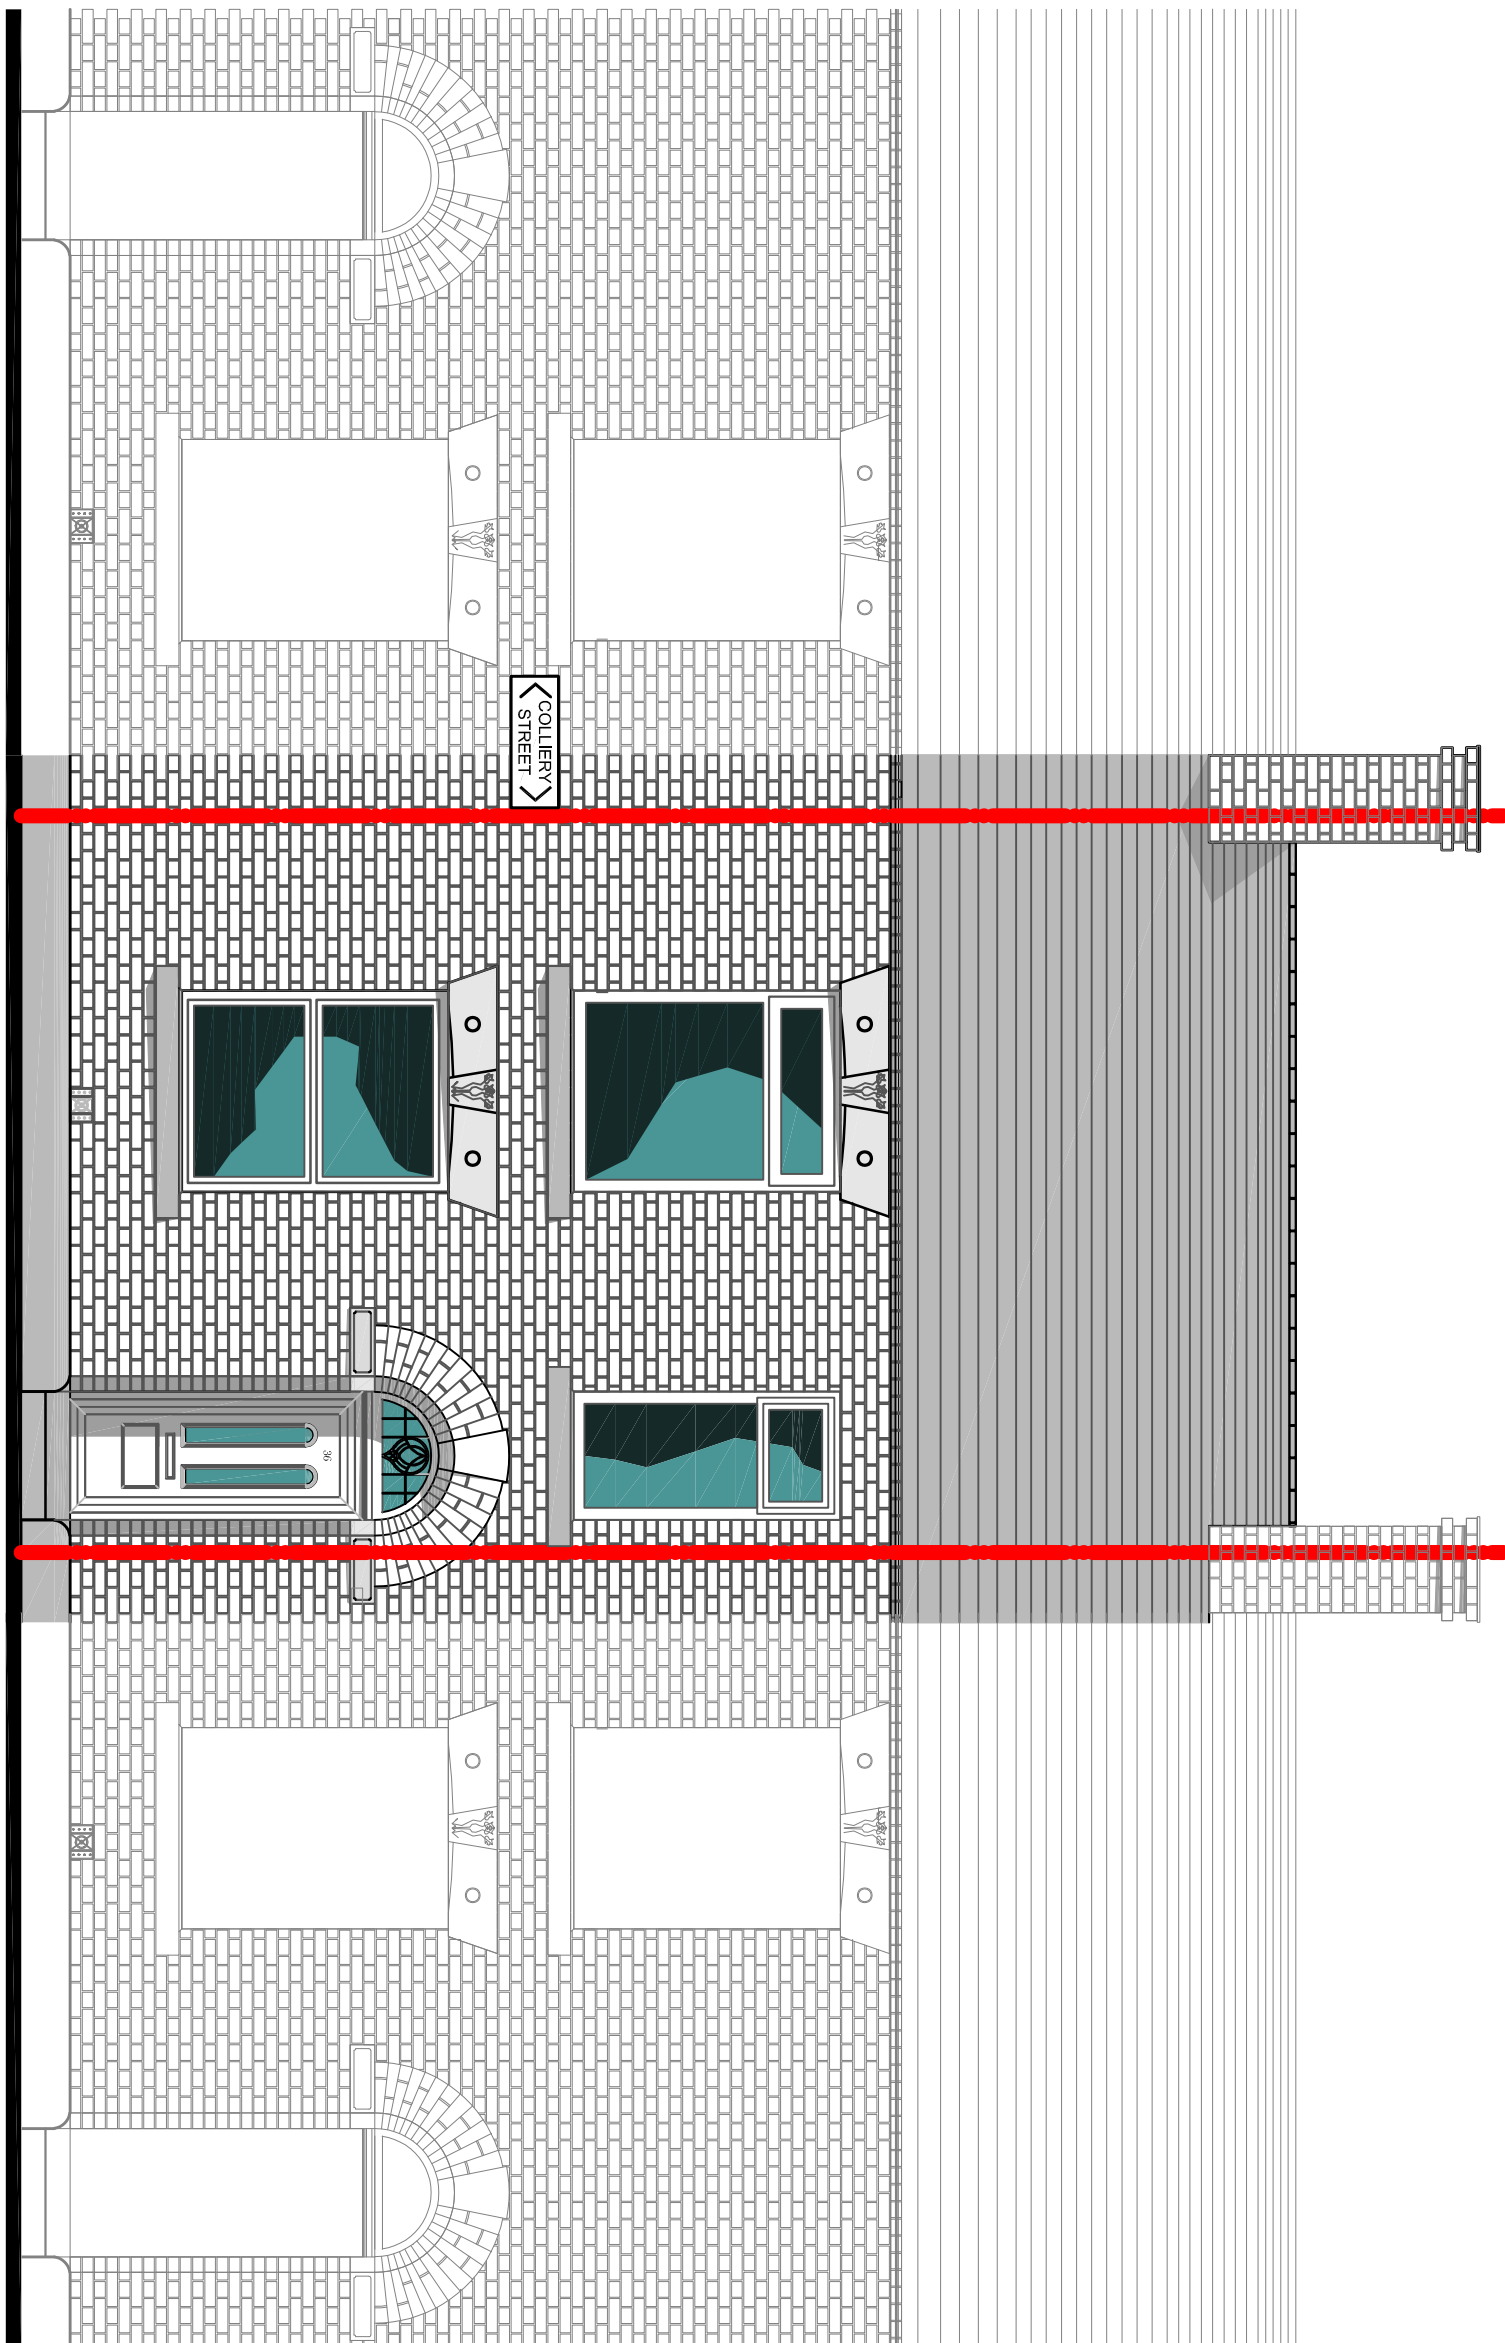


WEST ELEVATION
1:50

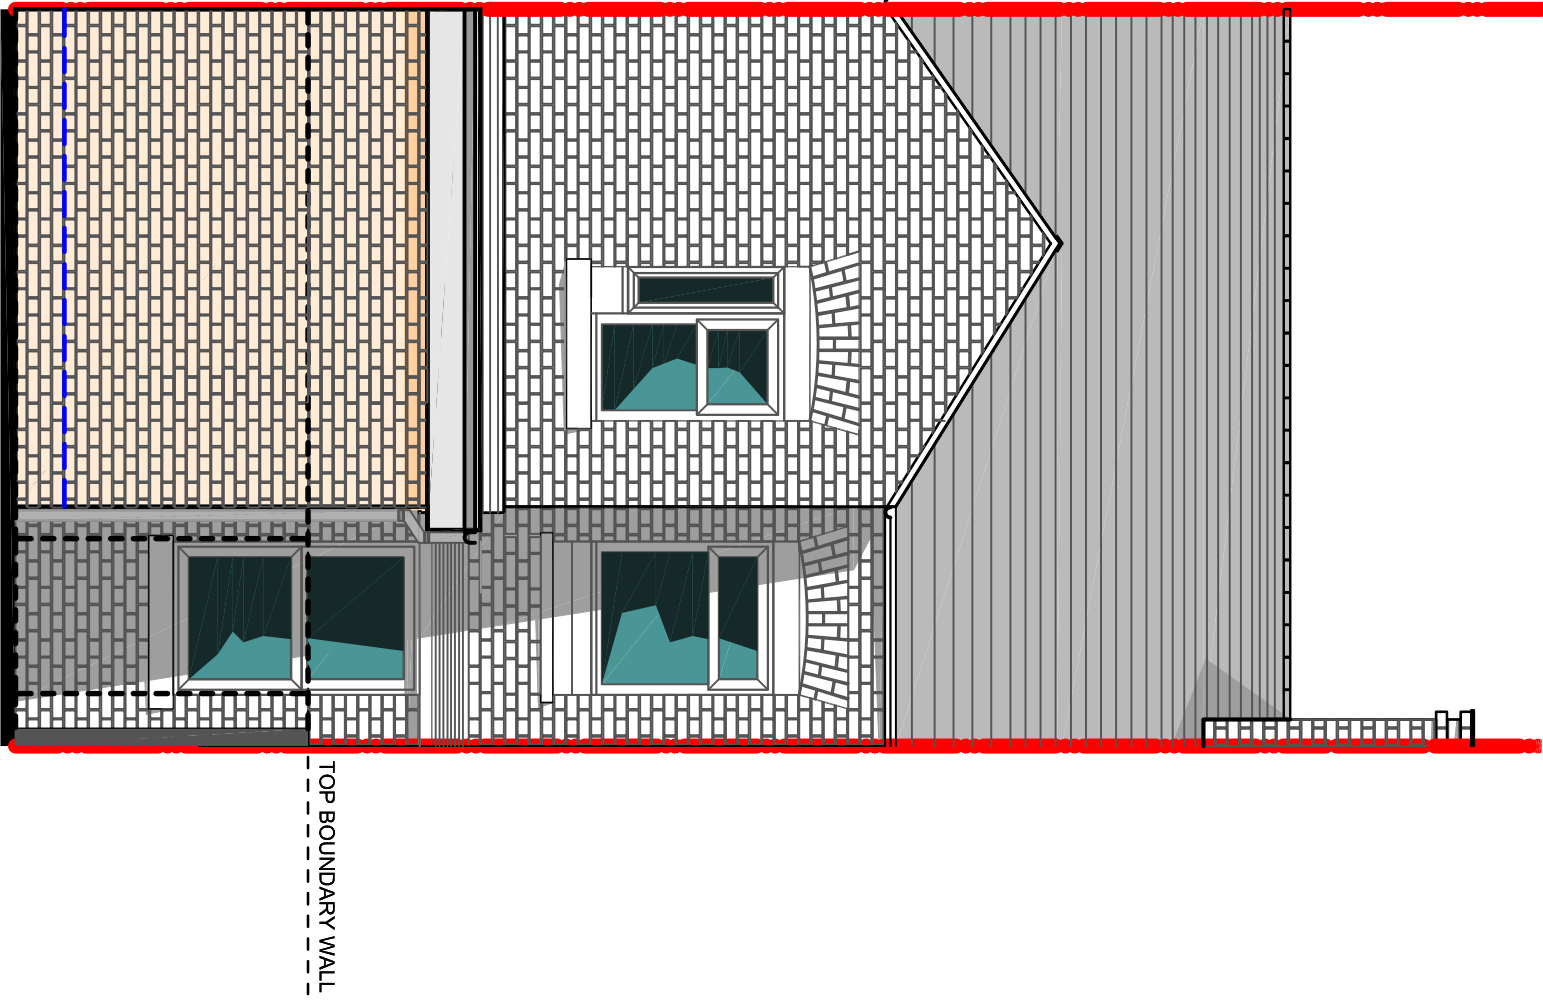


EAST ELEVATION
1:50

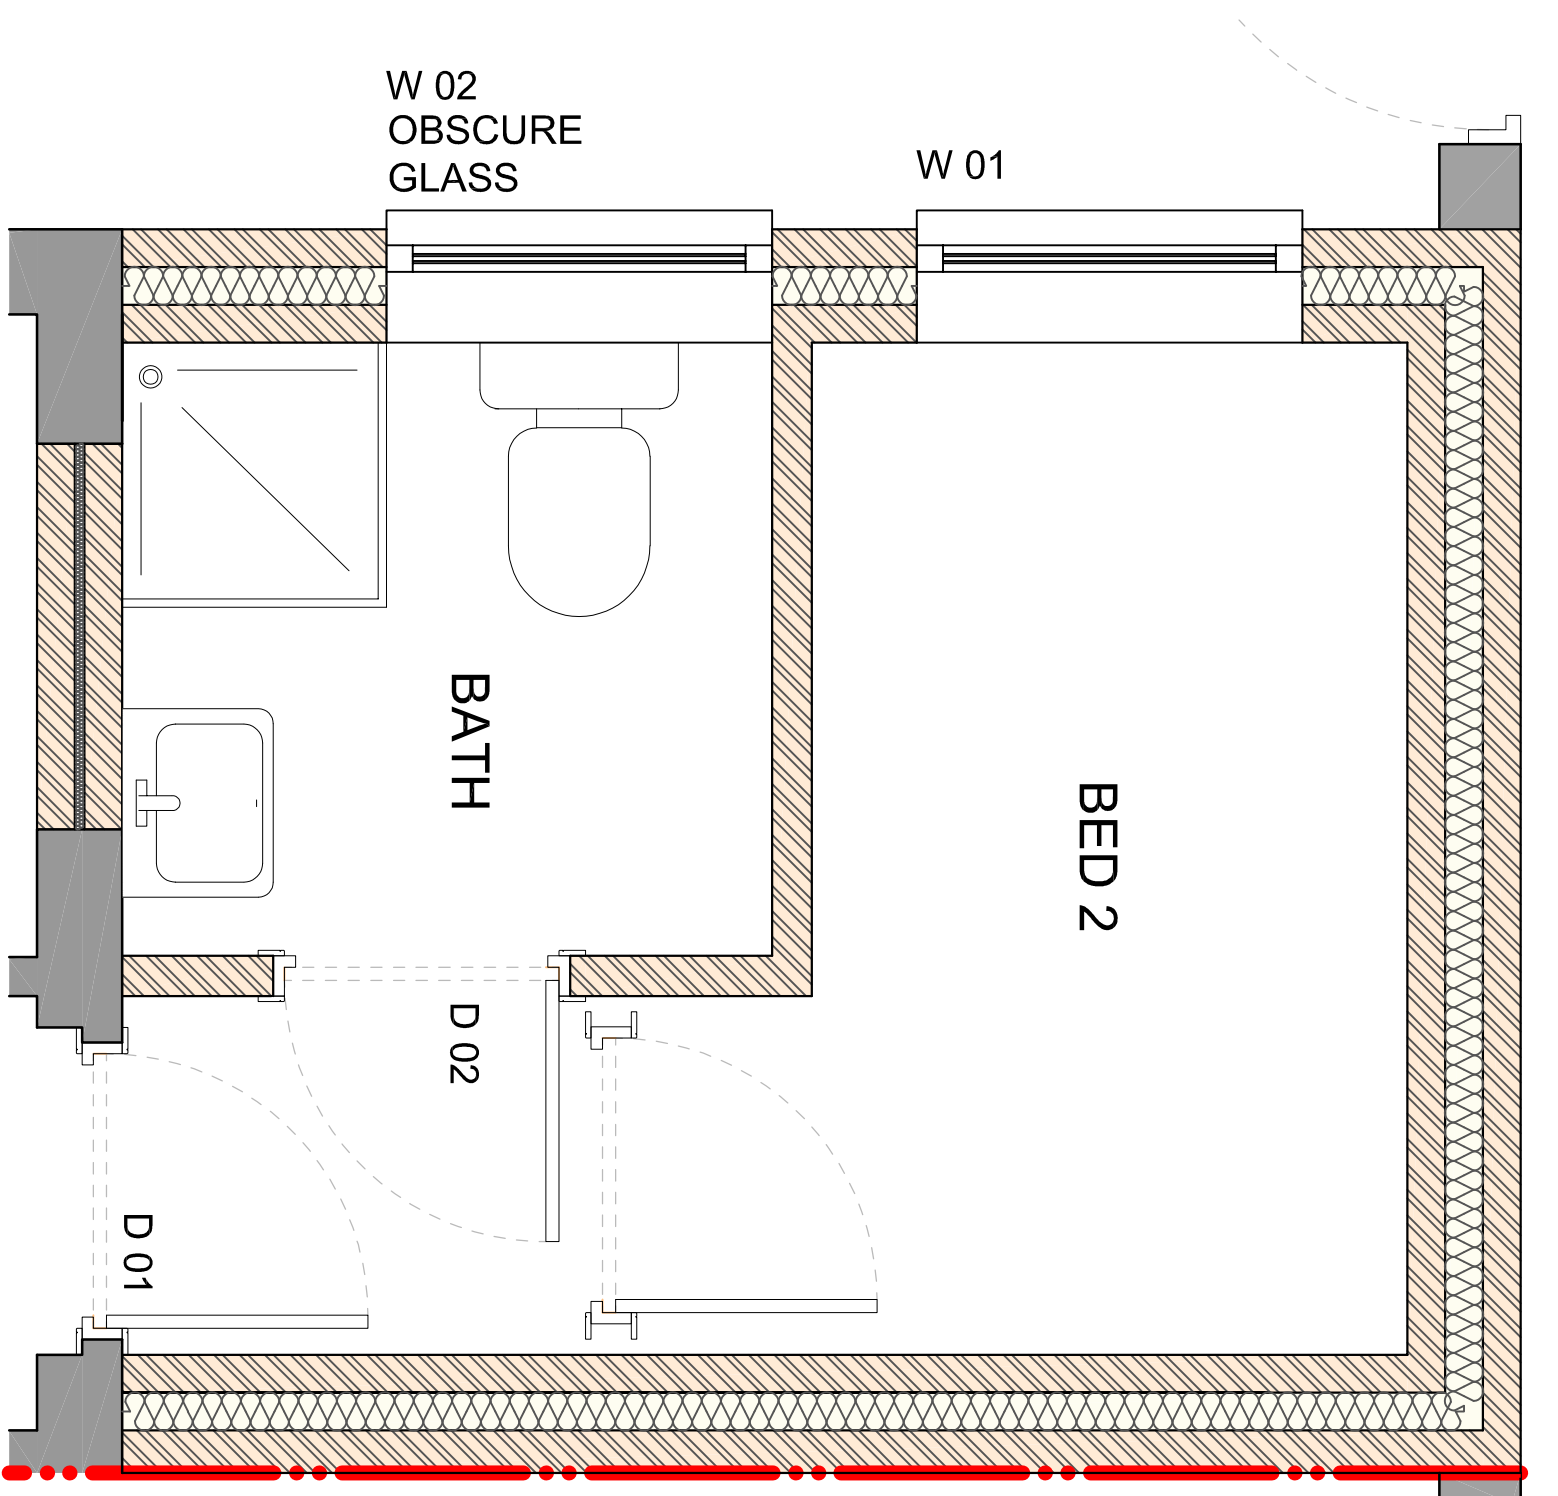


SCALE 1:20

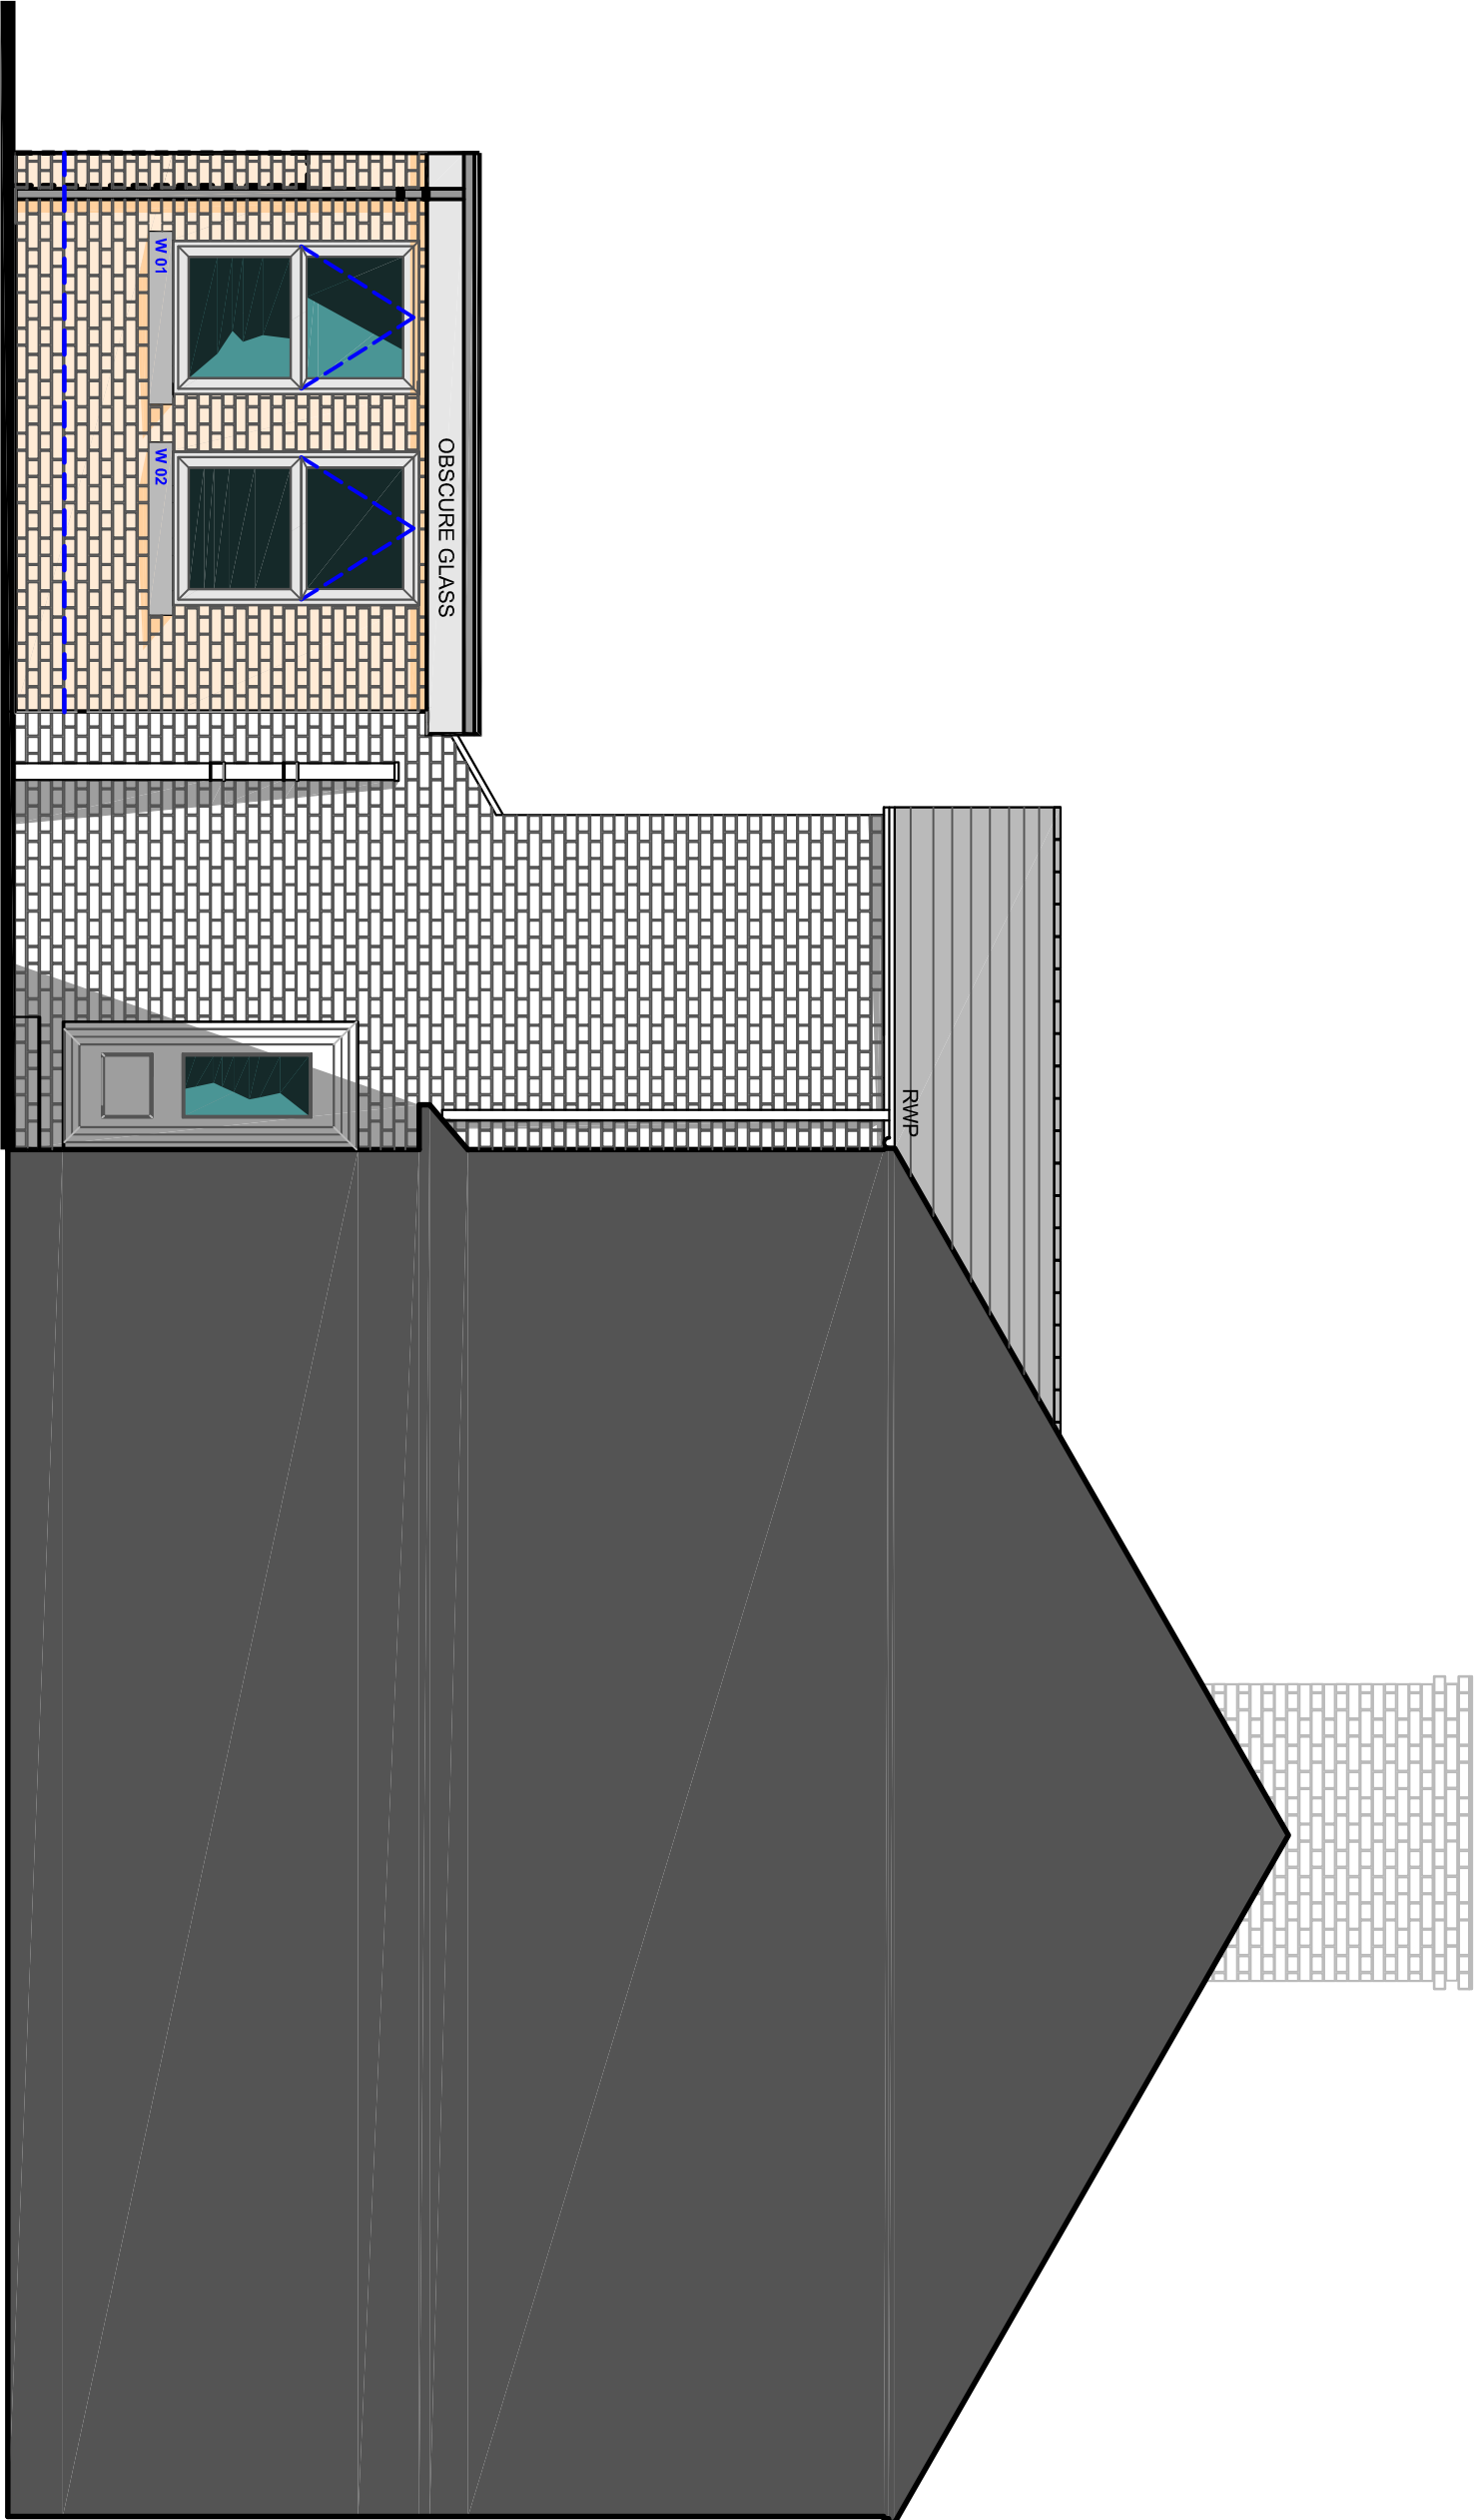


NORTH ELEVATION
1:50

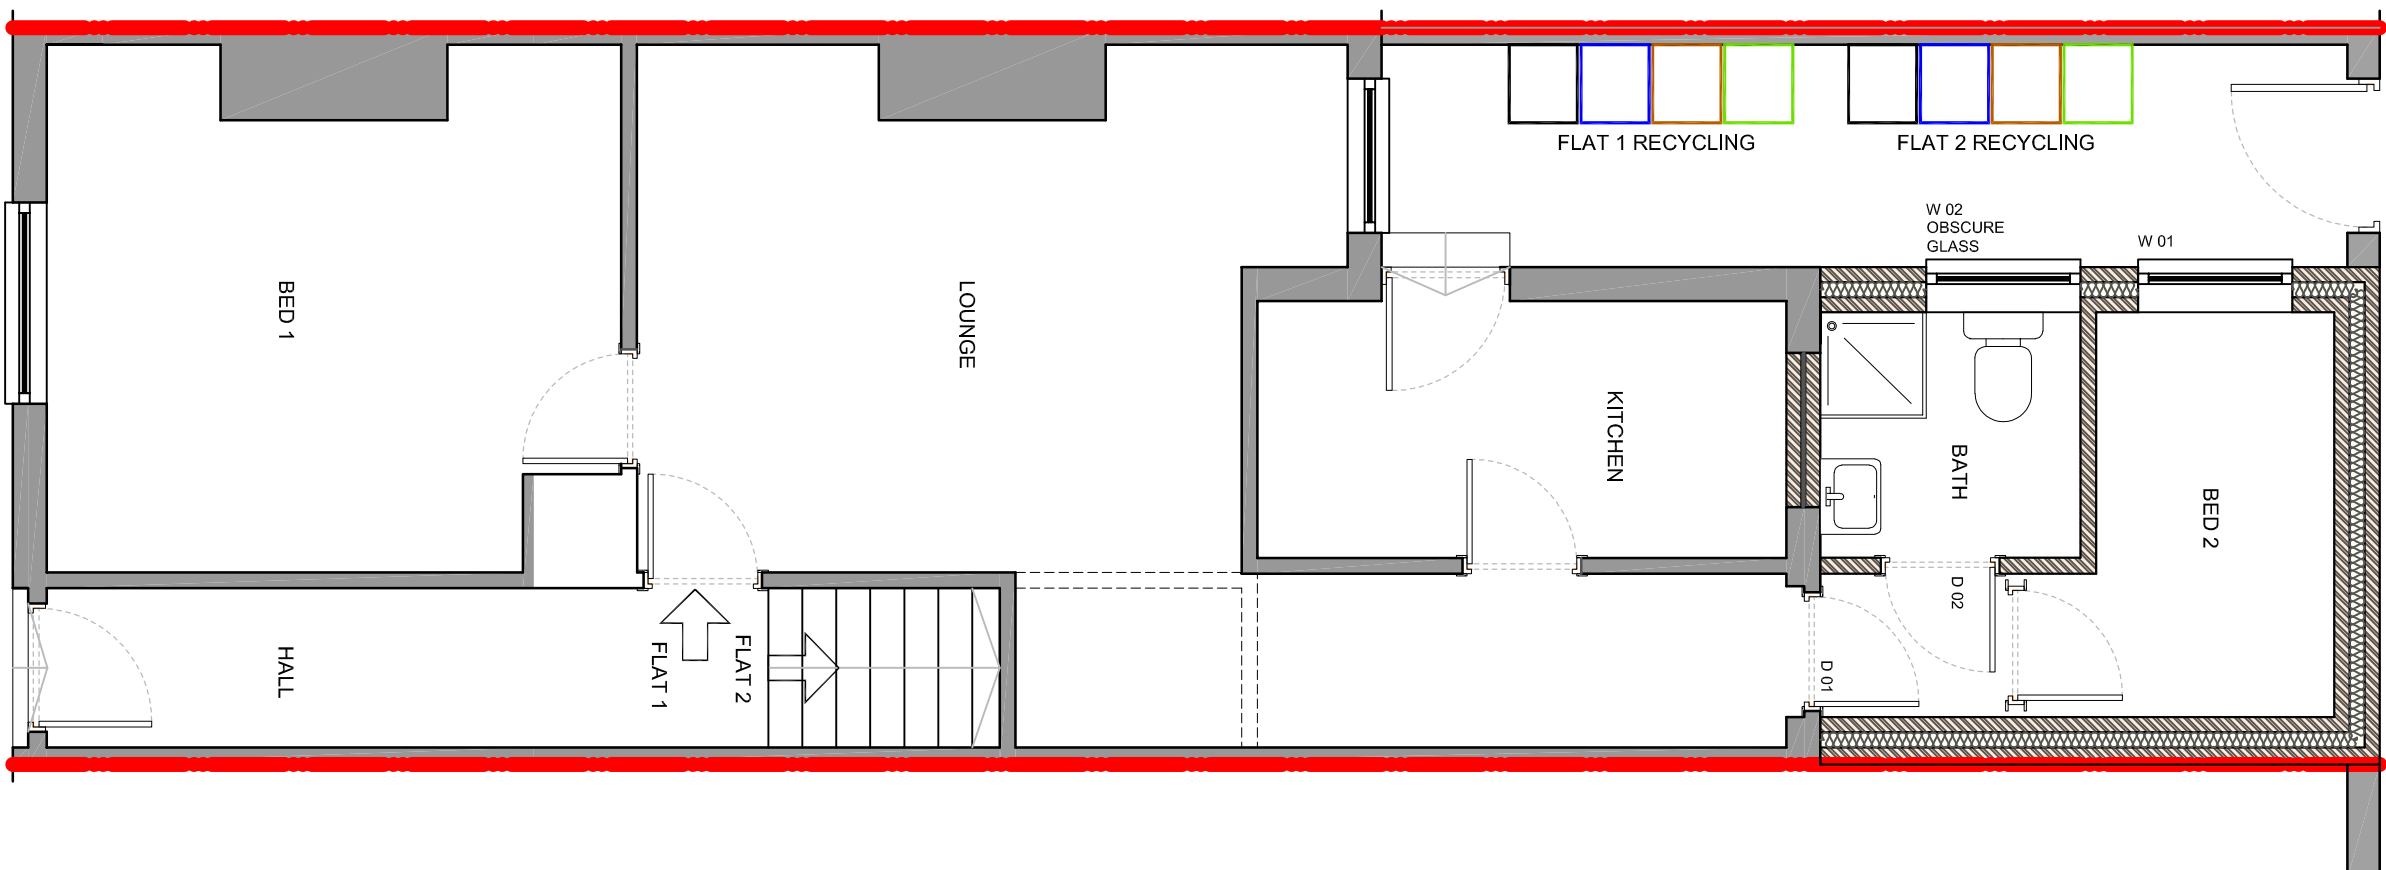

GROUND FLOOR
1:50

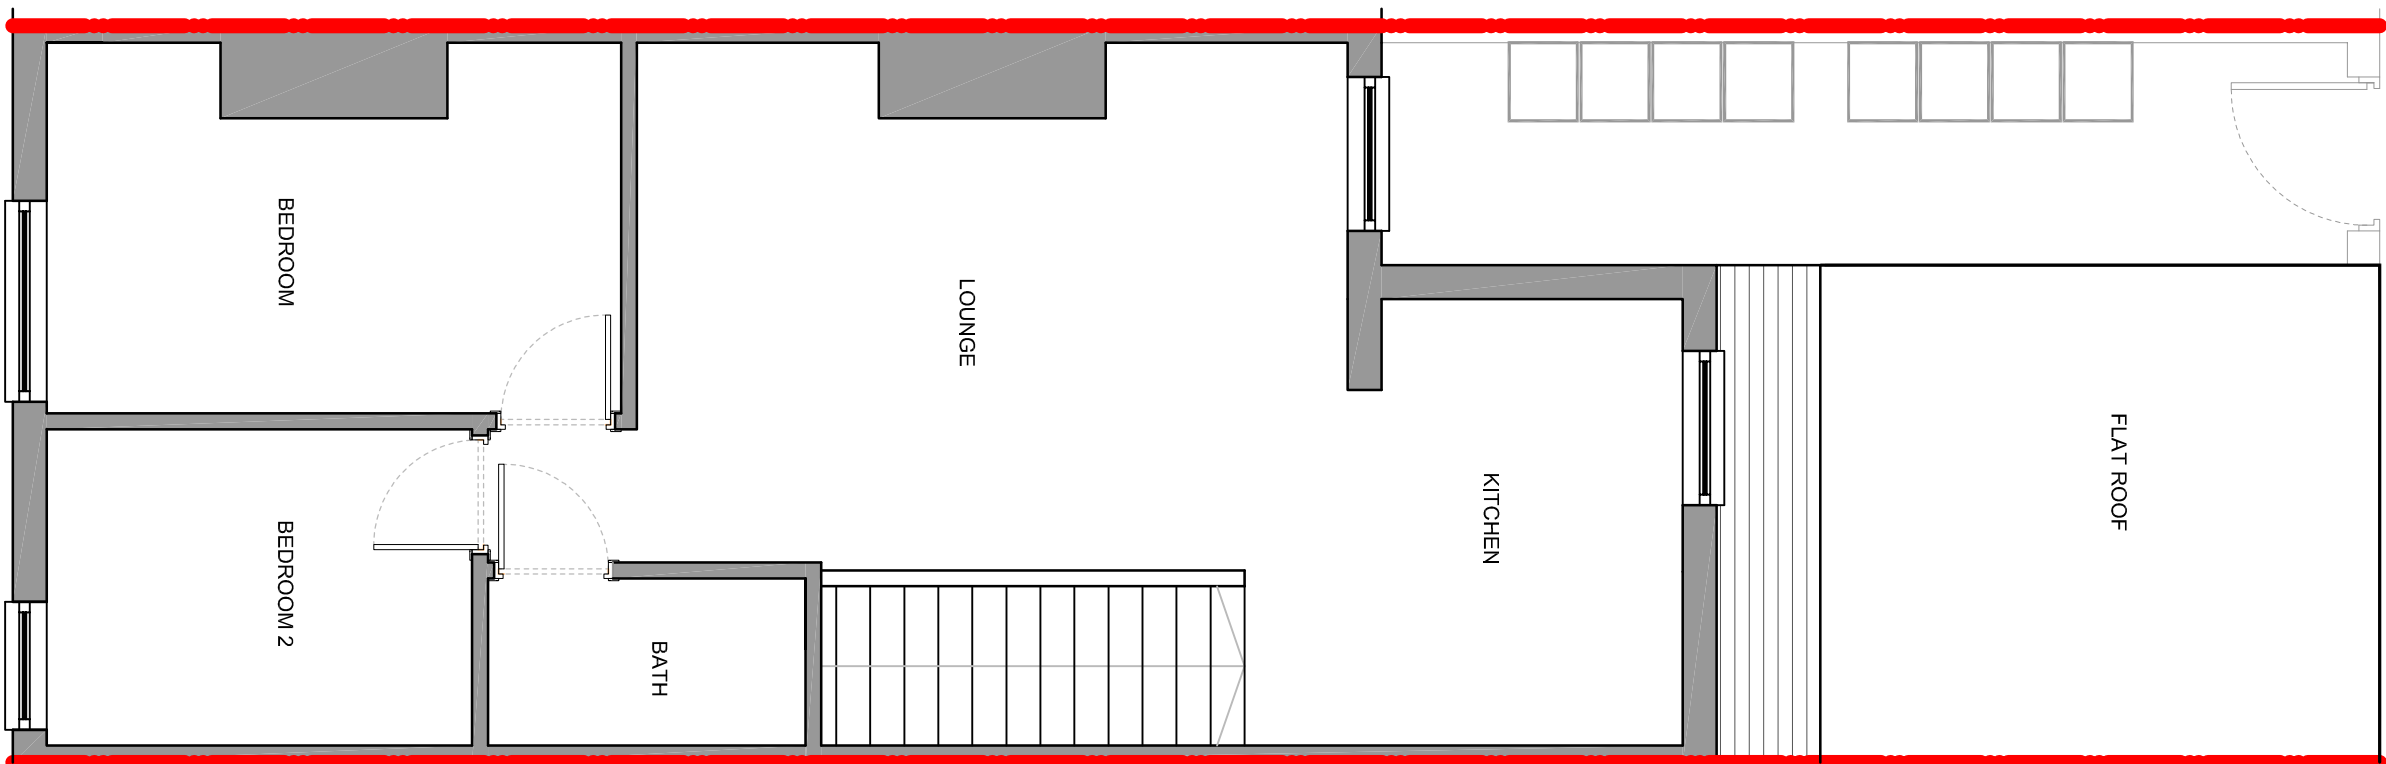

FIRST FLOOR
1:50

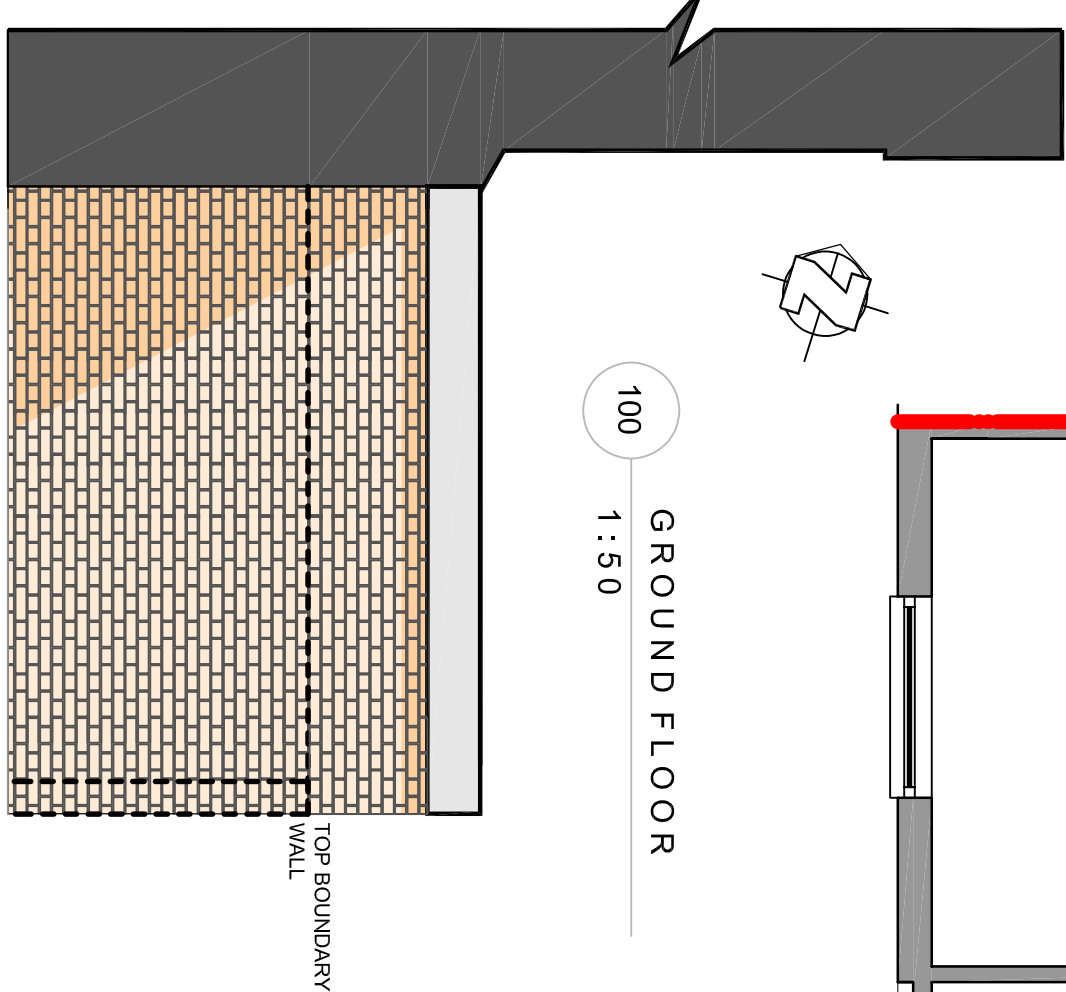

SOUTH ELEVATION
1:50

1. Do not scale this drawing.

2. All dimensions to be checked and verified on site.

3. This drawing is to be read in conjunction with all other relevant drawings and specifications.

4. Any discrepancies in the drawings are to be reported immediately to the Architect

5. This drawing is not to be used for construction or sales purposes unless expressly marked as such.

Scale [m]

1:50

1:20

4m

1.6m

Project Title:

36 COLLIERY STREET, M11 2AP

Client:

APERTURE HOLDINGS LTD

Drawing Title:

PROPOSED PLANS AND ELEVATIONS

Drawing Number:

0033 PL 100

Revision:

C

Scale:

1:50 @ A1 (1:100 @ A3)

Date:

APRIL 2023

Drawn by:

Checked by: