



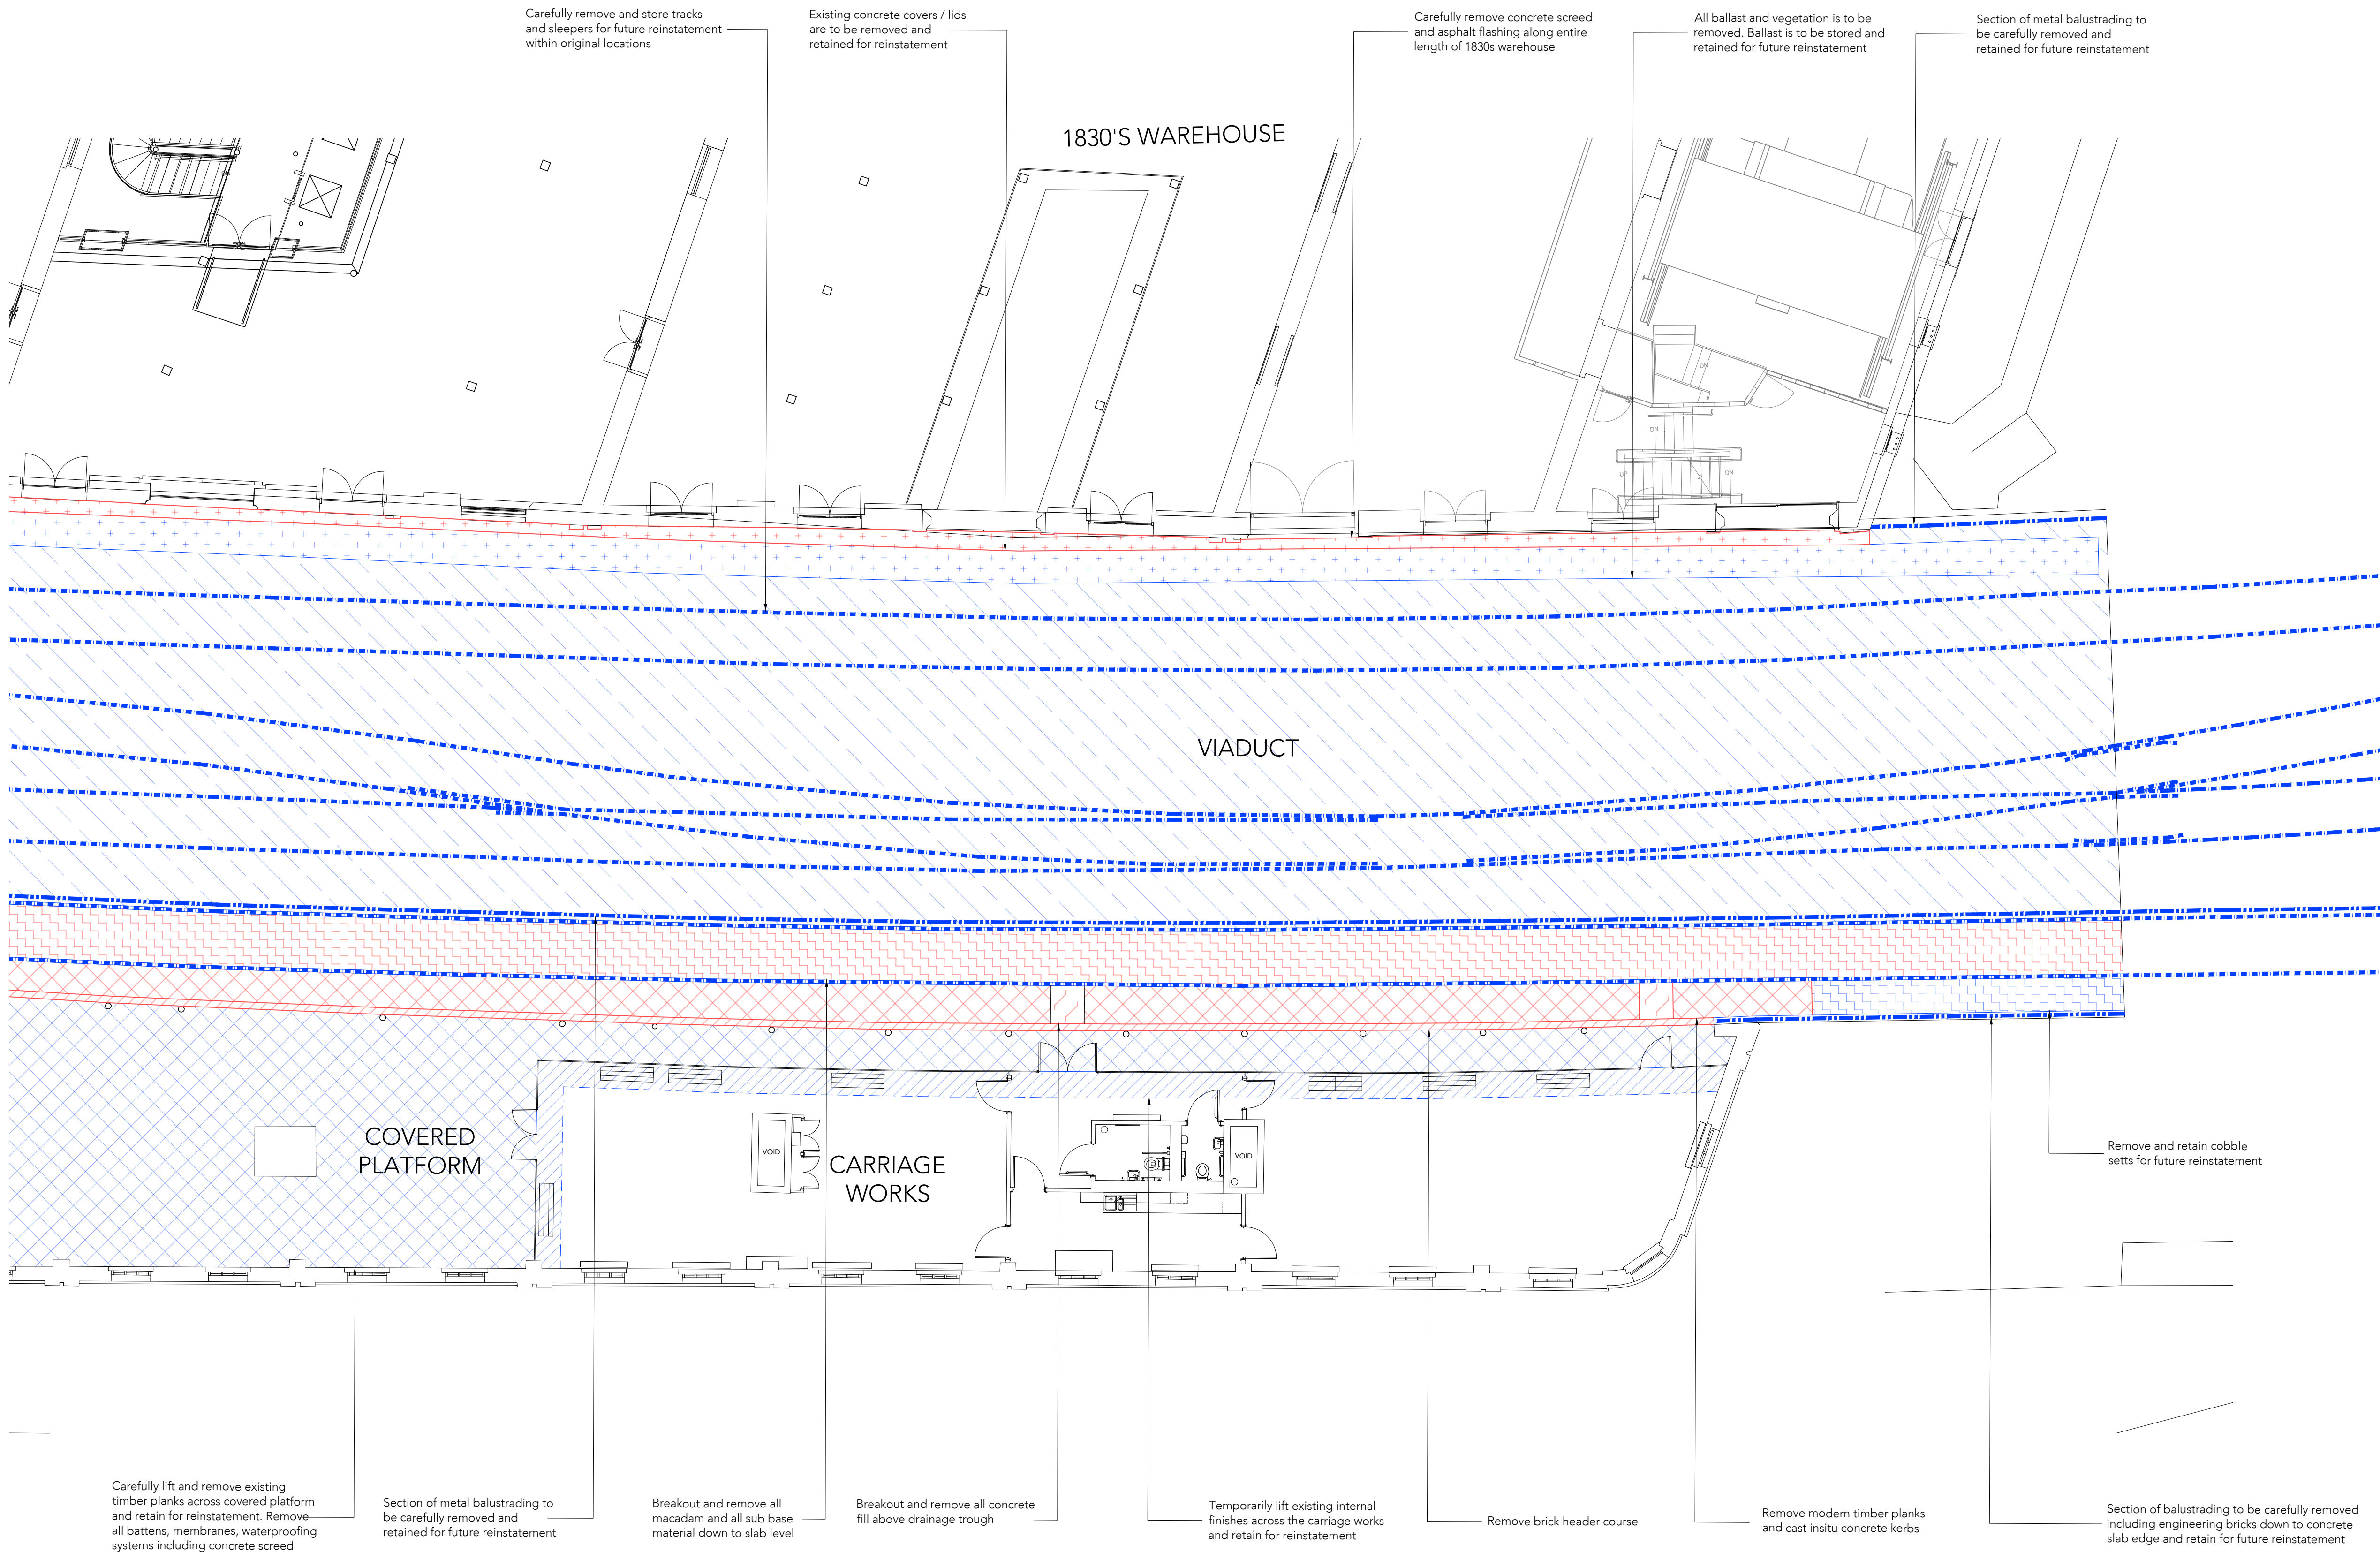

Site Plan - Demolition & Removals Plan 2  
Scale 1:100

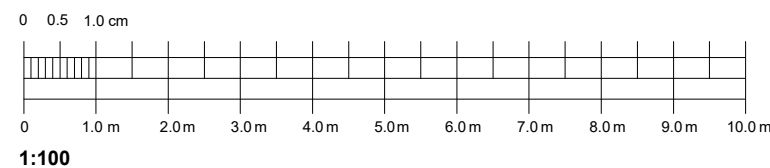

Note:  
Do not scale from this drawing.  
Dimensions are to be checked on site.  
If in doubt please ask.

#### General Notes

The existing general arrangement base drawings (plans, sections and elevations) are based upon 2010 data and in some instances, may not reflect the current arrangement. Dimensions and arrangements must be checked for accuracy onsite by the contractor, prior to any works commencing, ordering or manufacture / fabrication of any elements or components.

Any discrepancies / irregularities must be reported to the CA immediately.

No work shall commence until any such discrepancies have been resolved.

#### Limitations

The drawings are based upon existing data and no concealed and / or hidden spaces have been exposed and / or opened up for inspection, unless specifically highlighted. Therefore, the arrangement and interfacing illustrated across details are purely indicative / approximate only. The accuracy of the survey data graphically presented cannot be confirmed. These drawings are for tender purposes only.

Refer to drawing V (01) 007 for key plan.

#### KEY

- Tracks and sleepers
- Fencing and ballustrading
- Temporarily remove
- Timber planks across covered platform
- Ballast
- Internal timber boards in 'Carriage Works'
- Concrete lids
- Random riven stone pavers
- Stone cobble setts
- Demolition / Remove
- Macadam
- Brick header course
- Modern timber planks
- Concrete screed and asphalt flashing
- Concrete fill

P1 01/09/23  
PL Planning Issue

Rev Date/Ints Details

© The moral rights of the author are hereby asserted.  
This drawing and design is the sole property of Buttress Ltd and must not be reproduced without permission.  
Buttress Ltd is Registered in England and Wales: 5363373

**SCIENCE+  
INDUSTRY  
MUSEUM**

**Buttress**

41 Bengal St  
Manchester  
M1 6AF

0161 236 3303  
E connect@buttress.net  
W www.buttress.net

**Project Title** VIADUCT  
**Client** SCIENCE & INDUSTRY MUSEUM  
**Location** MANCHESTER

**Drawing Title** Viaduct  
Site Plan  
Demolition & Removals Plan 2

**Date** 30/05/23 **Scale** 1:250  
**Checked** AS **Orig Paper Size** A1

**Status** PLANNING

**Project:** Origin: Zone: Level: Type: Disc: Number: Rev:

9488 - BUT - V - XX - DR - A - (01)009 - P1