




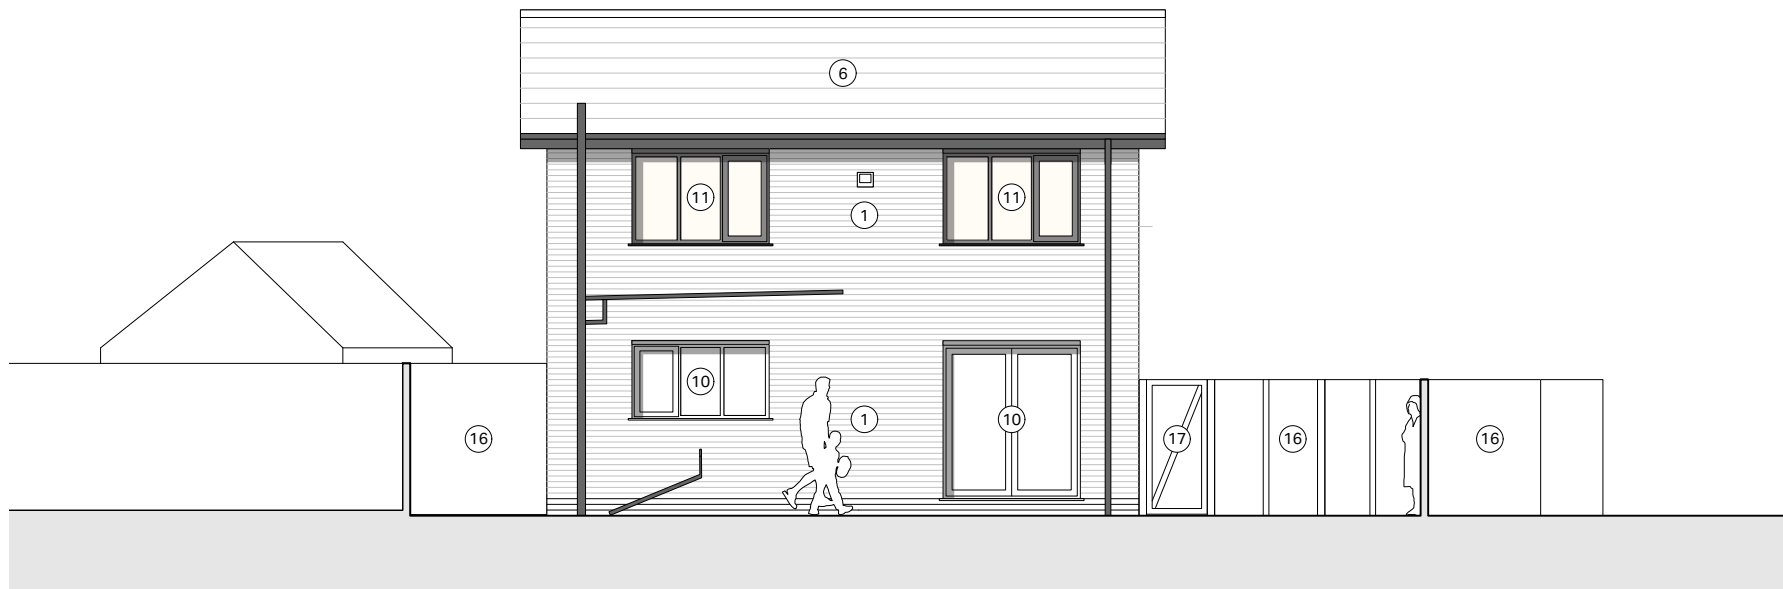


Existing East Elevation // 1:100 // A1

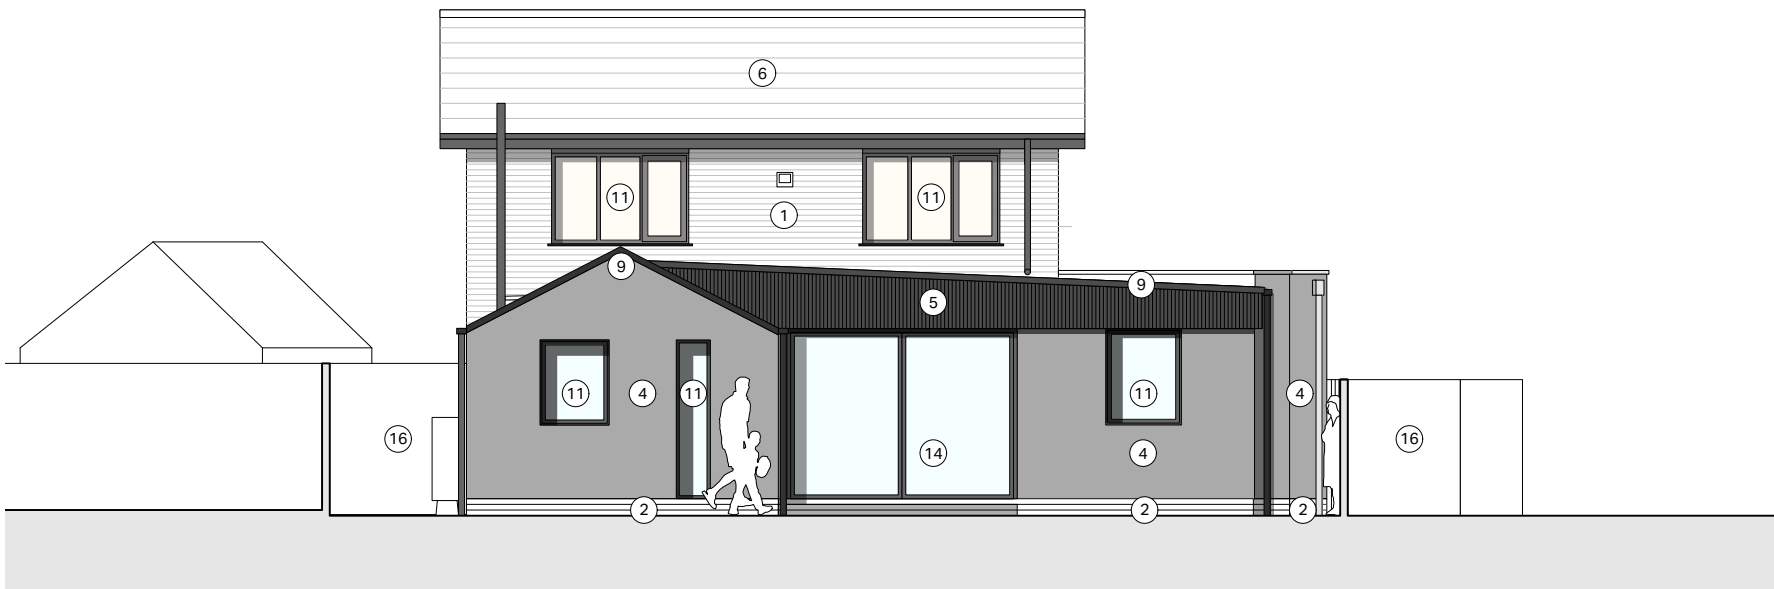


Proposed East Elevation // 1:100 // A1

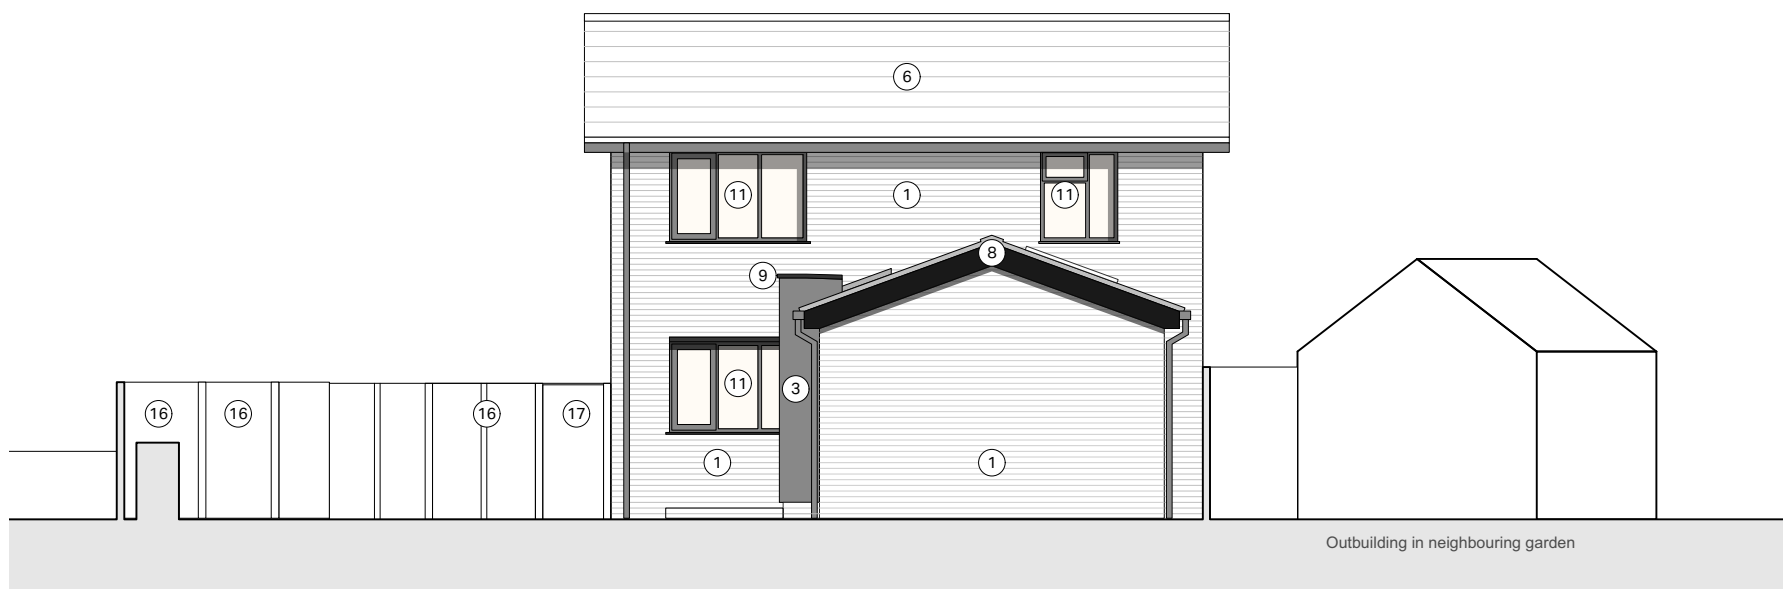


Existing West Elevation // 1:100 // A1

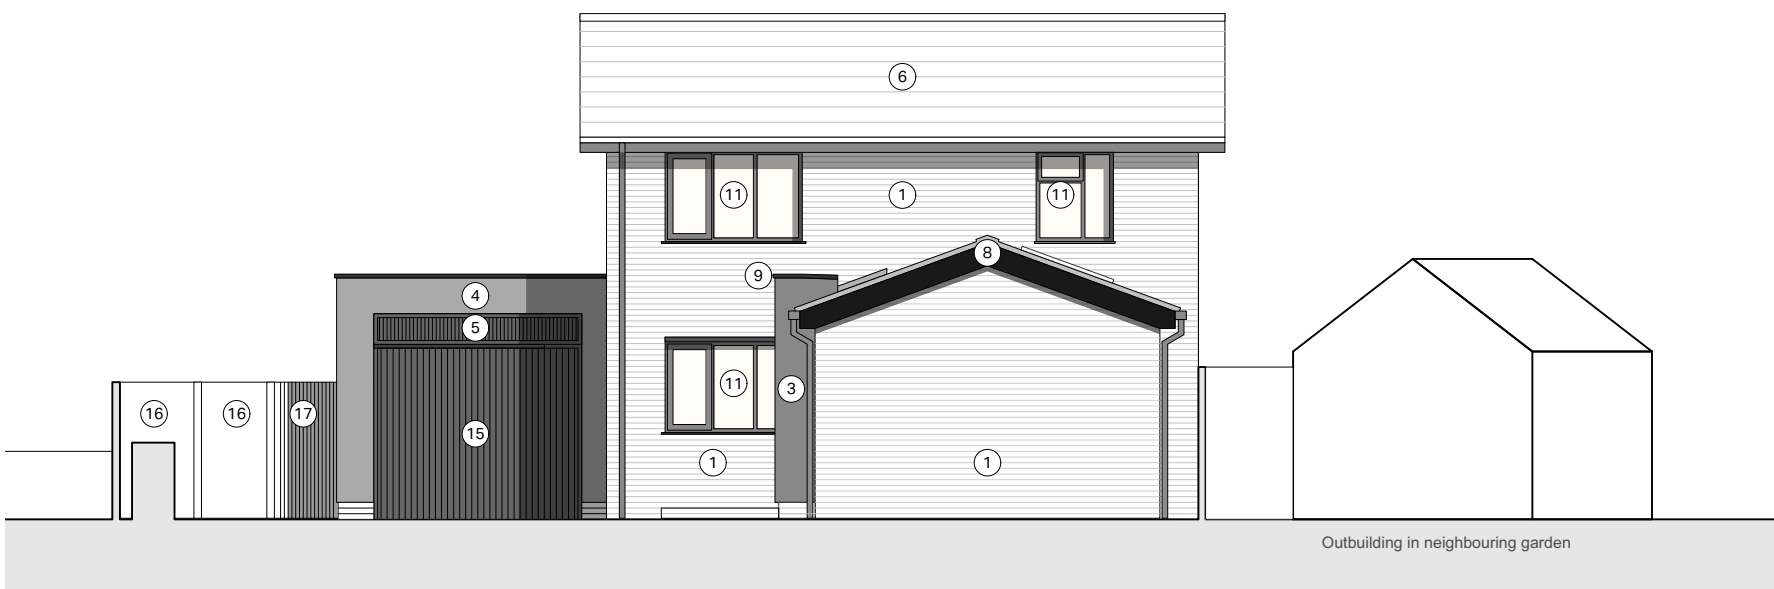


Proposed West Elevation // 1:100 // A1

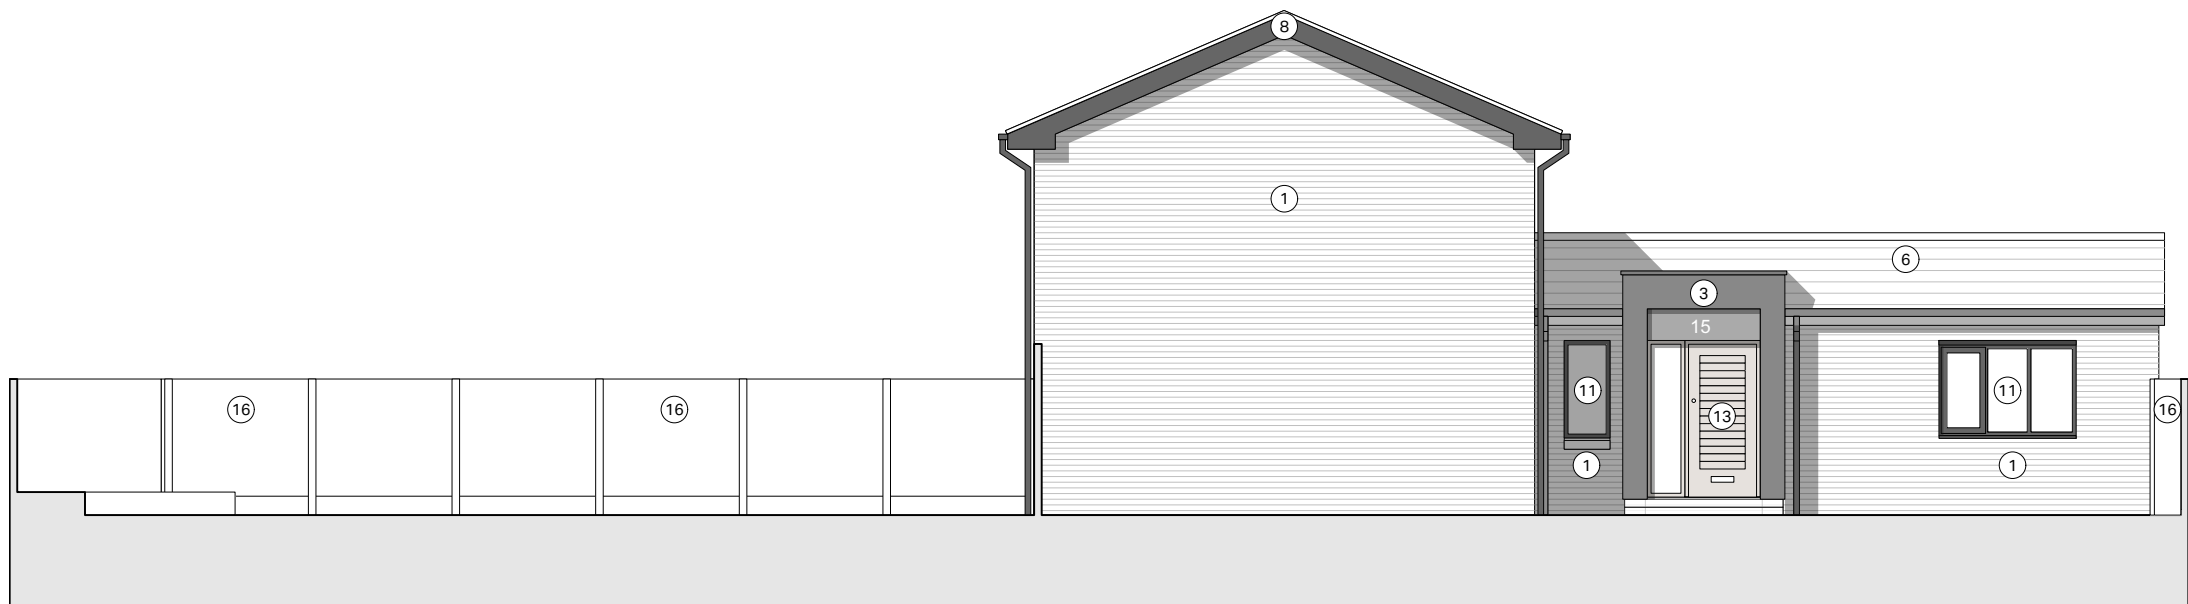


Existing North Elevation // 1:100 // A1

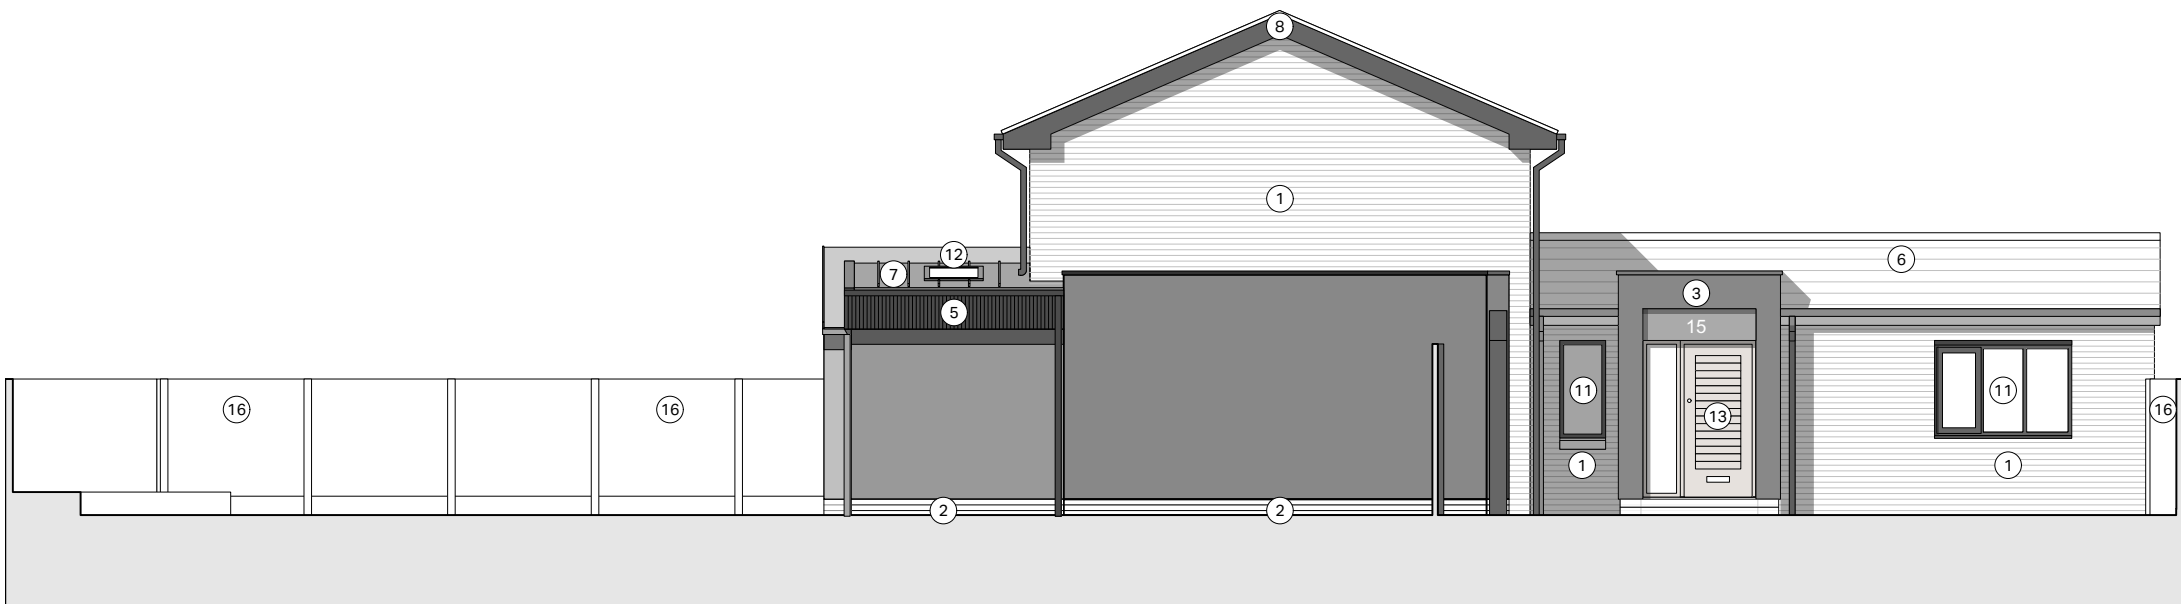

Proposed North Elevation // 1:100 // A1

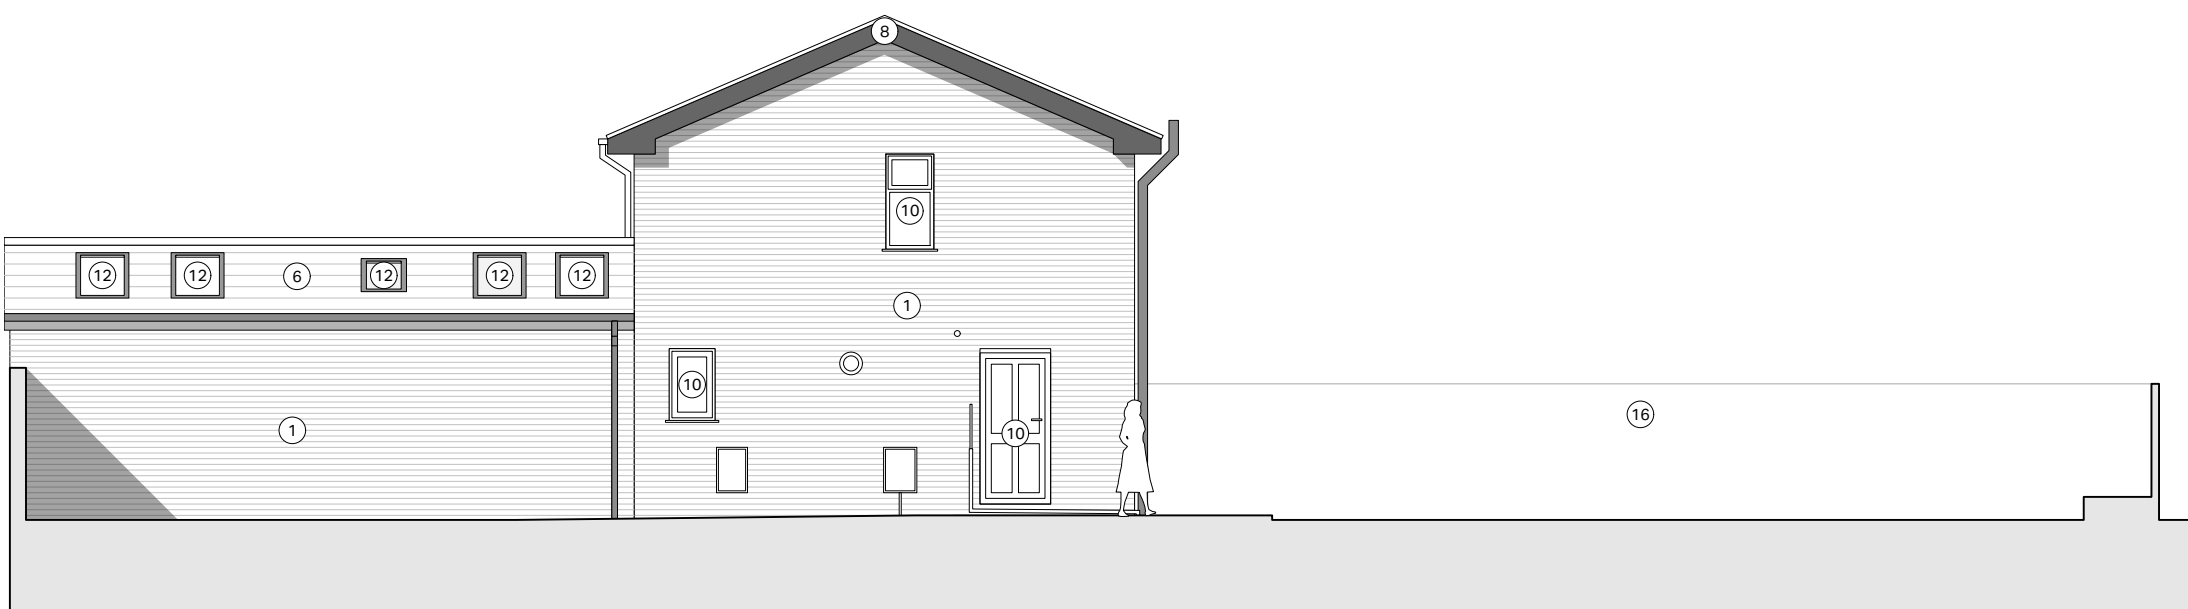

Existing South Elevation // 1:100 // A1

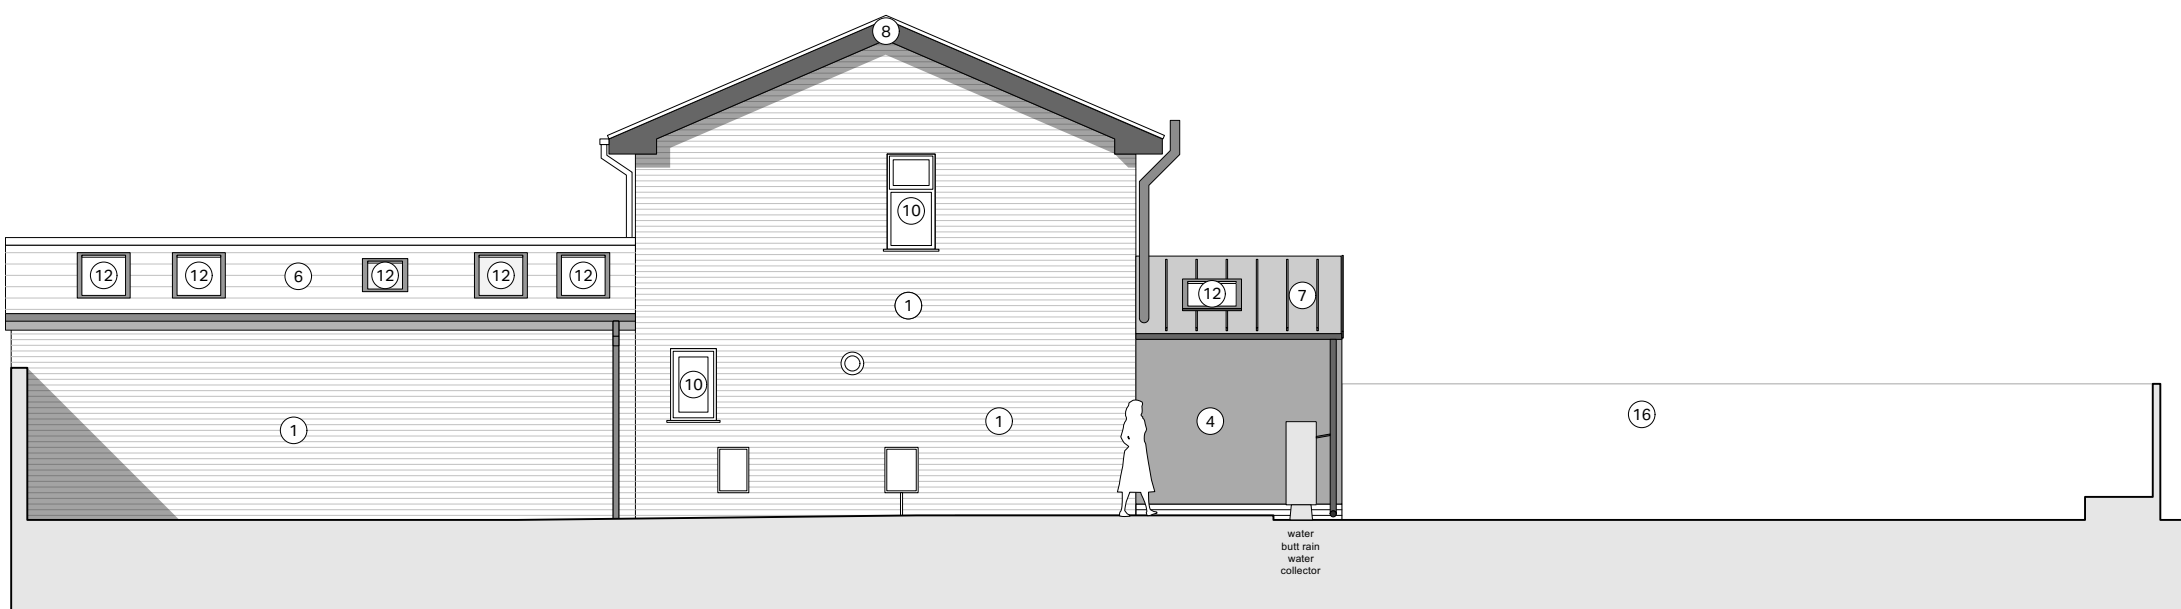


Proposed South Elevation // 1:100 // A1

Materials Key

- Existing Facing Brickwork, "London Brick Heather"
- Facing Brickwork (to match existing)
- Thru-coloured render, grey
- Thru-coloured render (to match existing)
- Composite cladding, dark grey/ black
- Concrete roof tiles, grey/brown
- Single ply roof membrane with standing seam effect, mid grey
- Timber verge boards, painted black
- UPVC roof edging trim, Black
- UPVC windows / doors, white
- UPVC windows, ral 7016 "anthracite grey"
- Velux rooflight, aluminium outer frame dark grey.
- Oak door with glazed toplight and side screen, natural lacquer.
- Aluminium sliding doors, PPC ral 7016 "anthracite grey"
- Composite Garage door, ral 7016 "anthracite grey"
- Existing 1500mm waney edge fencing, set in concrete posts with 300mm base gravel board.
- 1800mm timber gate.

All external rainwater goods and foul pipes UPVC , black.

 

Rev	Date
-----	------

Owen Reece / Architects

A : 207 Cotton Exchange, Liverpool, L3 9LQ W : owenreecearchitects.co.uk

Job : Proposed Side/Rear Extension
Client : 15 Bazley Road, Northenden

Scale : as noted // A1
First Issued : 13/10/2023

Drawing name : Existing and Proposed Elevations
Reference : 015-02

Revision : *
Status : PLANNING

General Notes
Do not scale from this drawing.
Copyright of this drawing belongs solely to Owen Reece Architects
All dimensions on this drawing are shown in millimeters unless stated otherwise.