




PLANNING

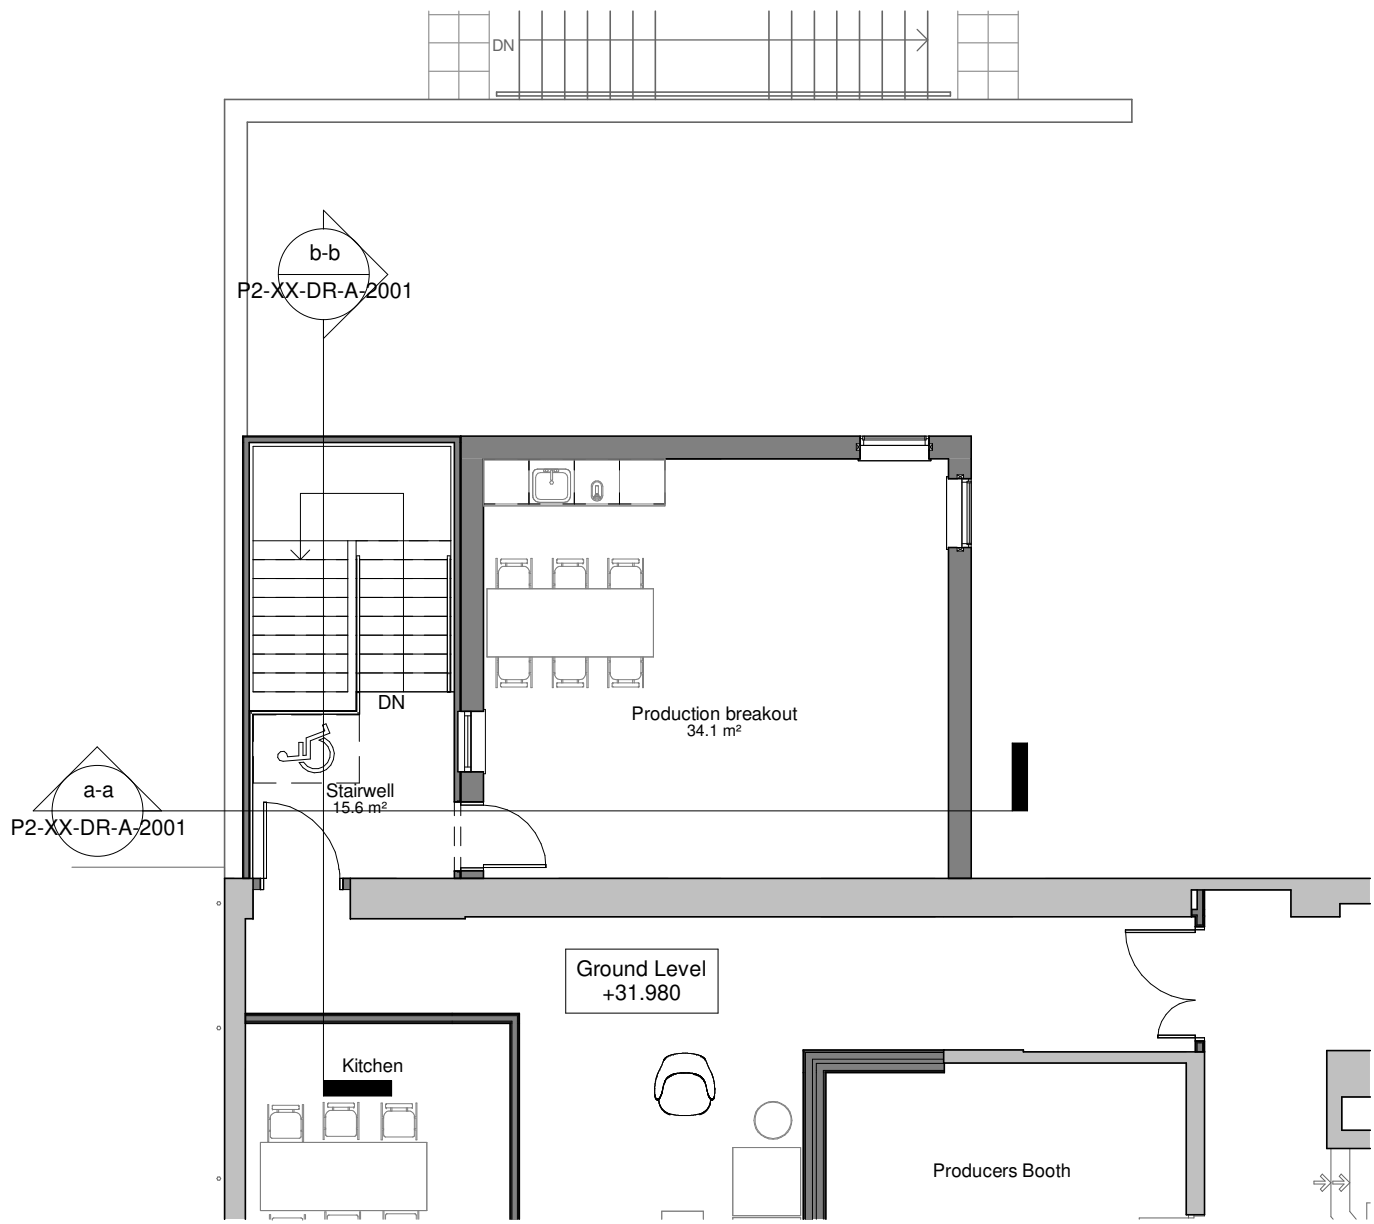


Staircase 7 - Proposed Ground Floor Plan
1 : 100

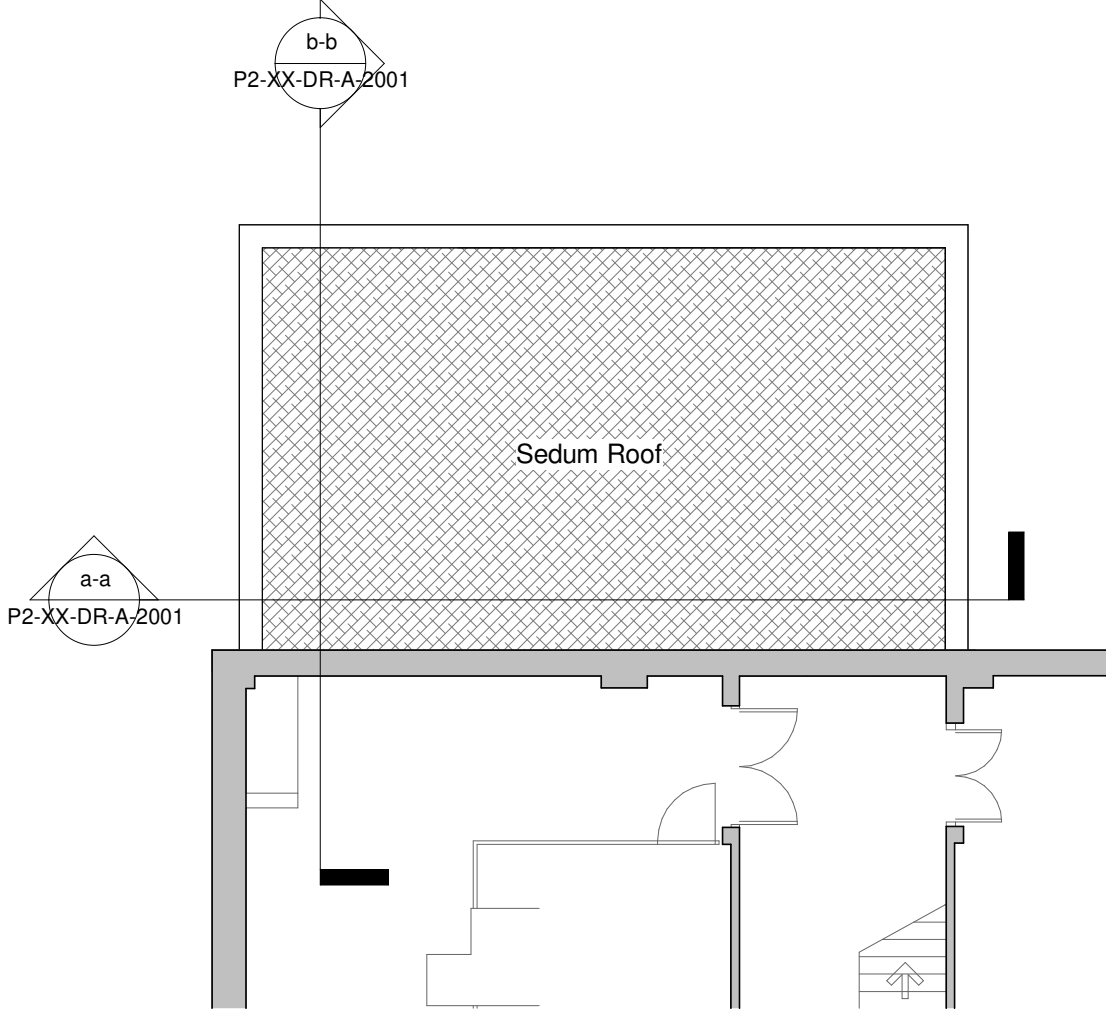


Staircase 7 - Proposed Roof Plan
1 : 100

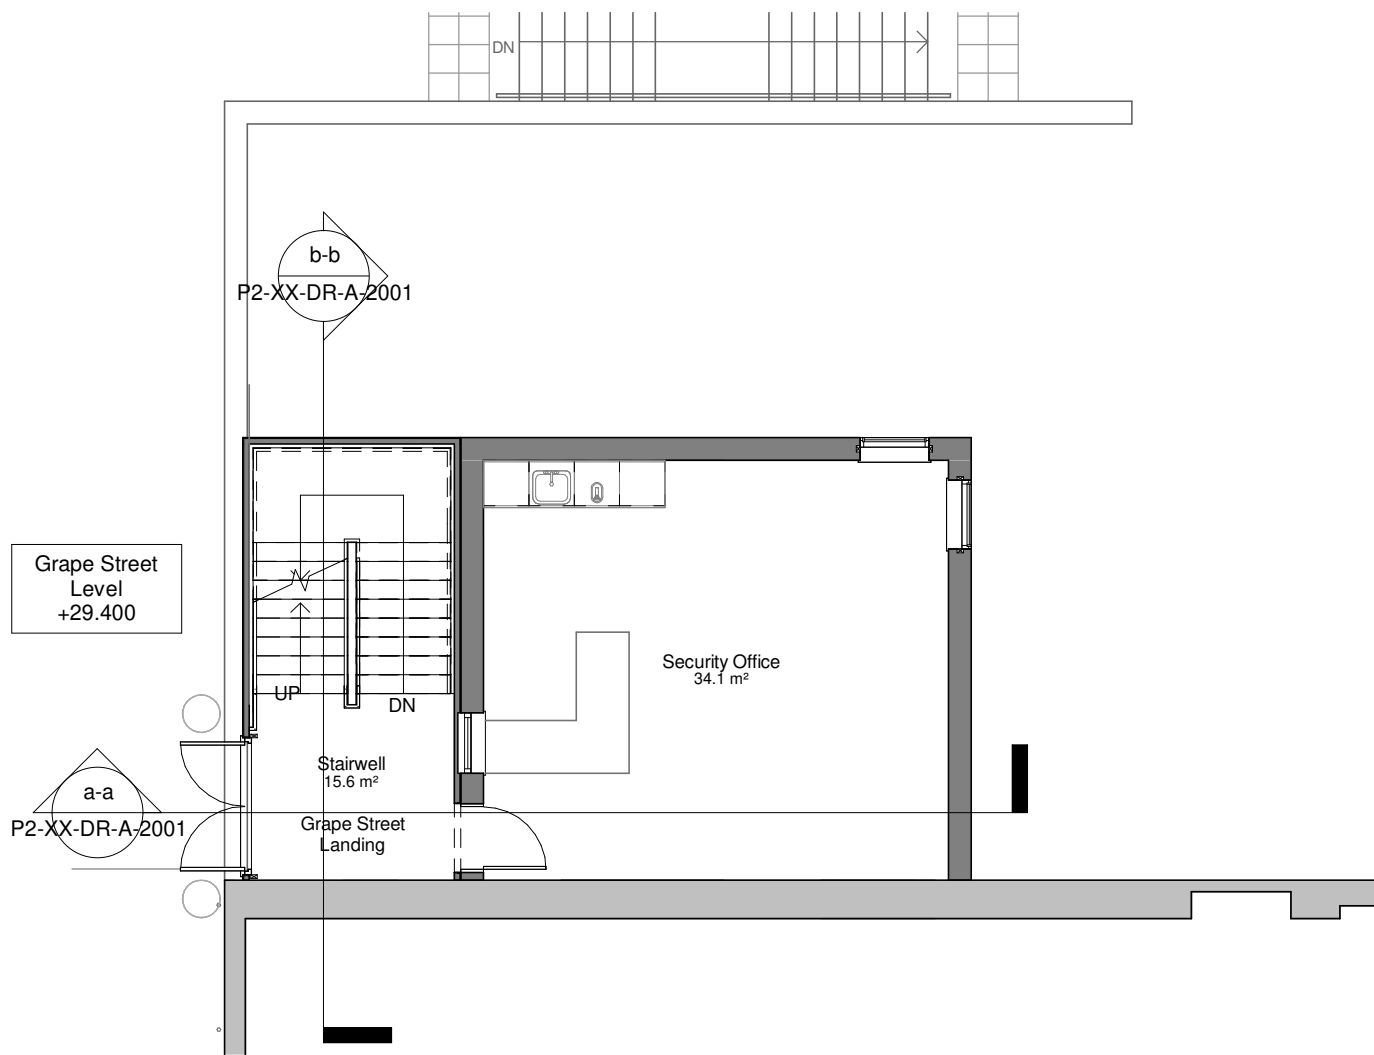


Staircase 7 - Proposed Grape Street Plan
1 : 100

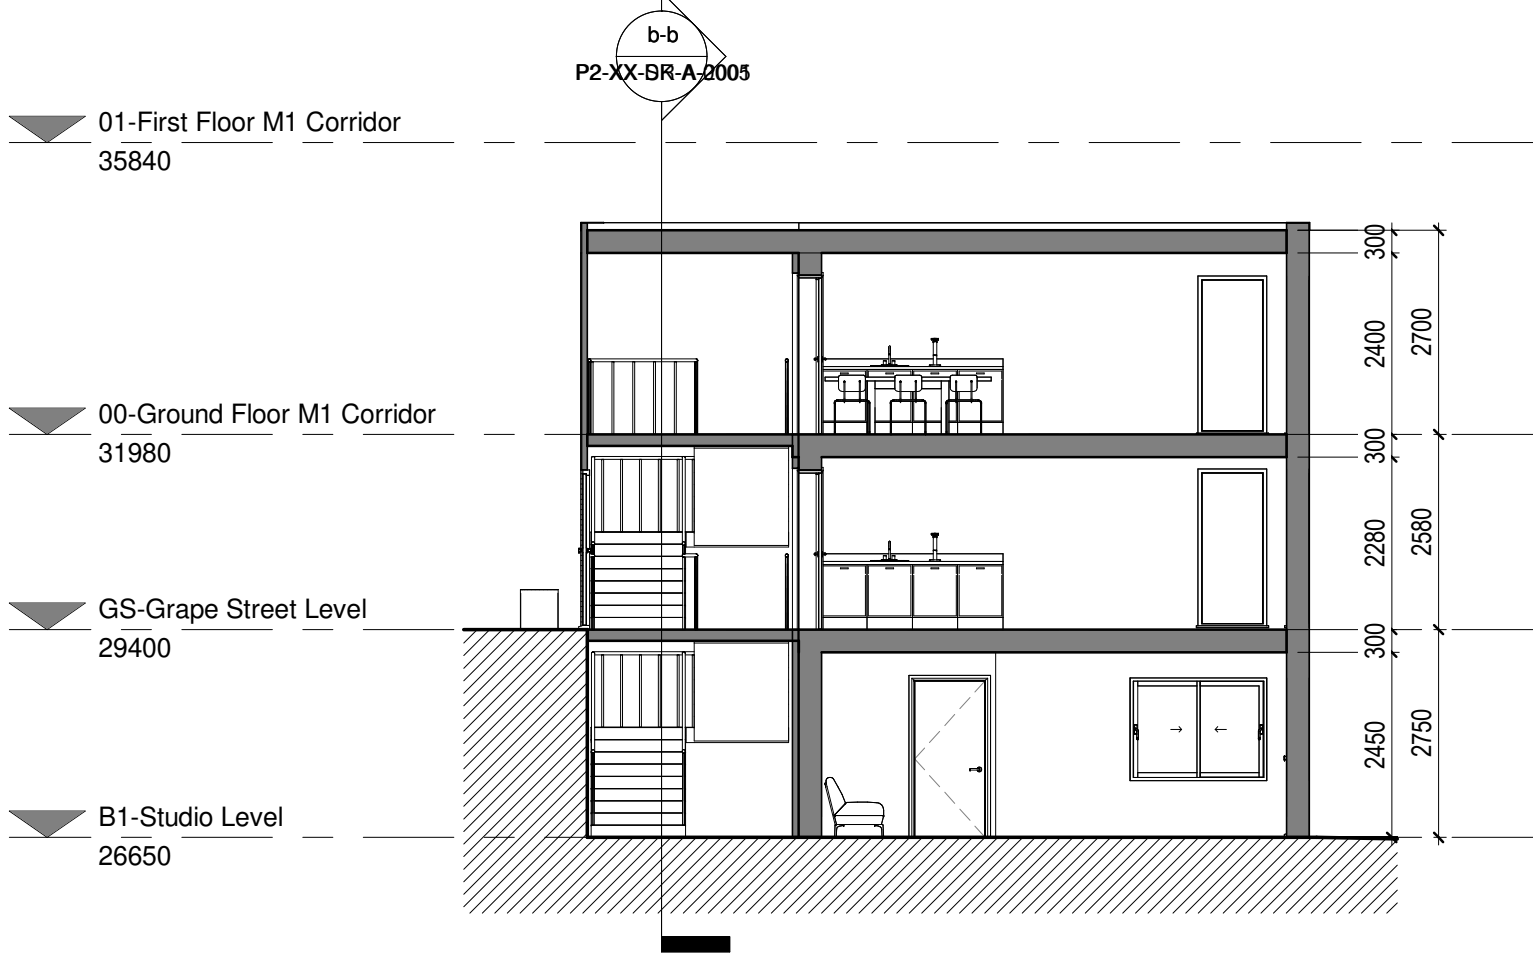


Staircase 7 - Proposed Section a-a
1 : 100

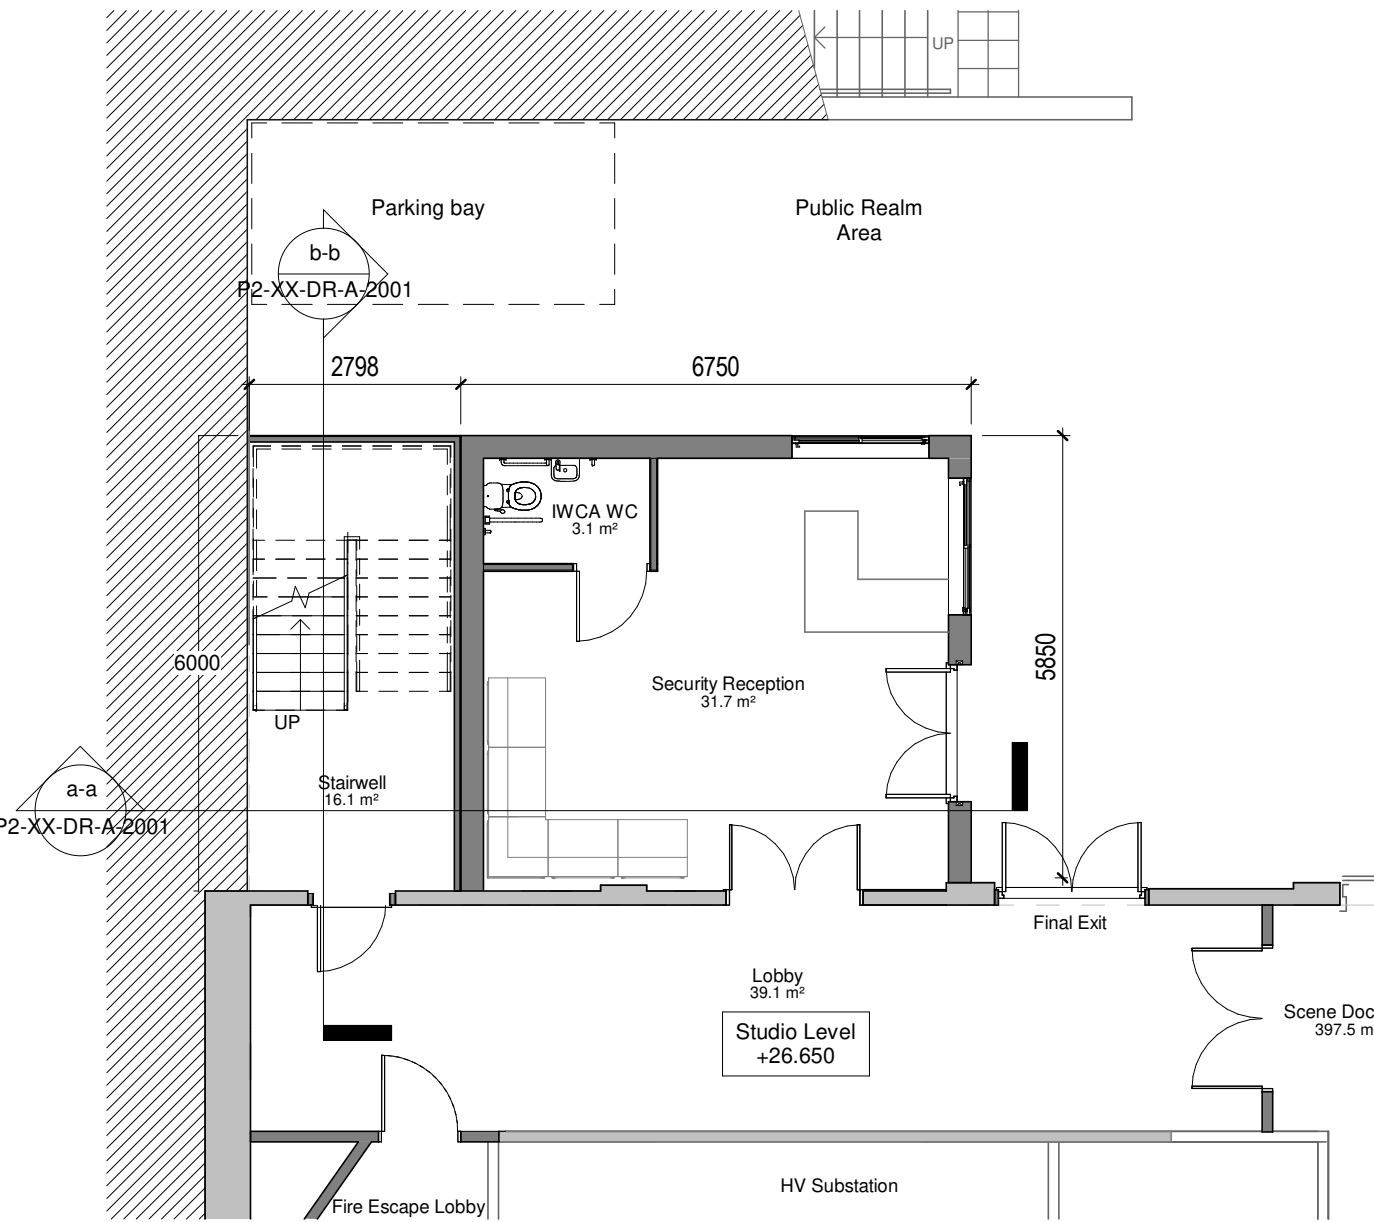

Staircase 7 - Proposed Studio Floor Plan
1 : 100

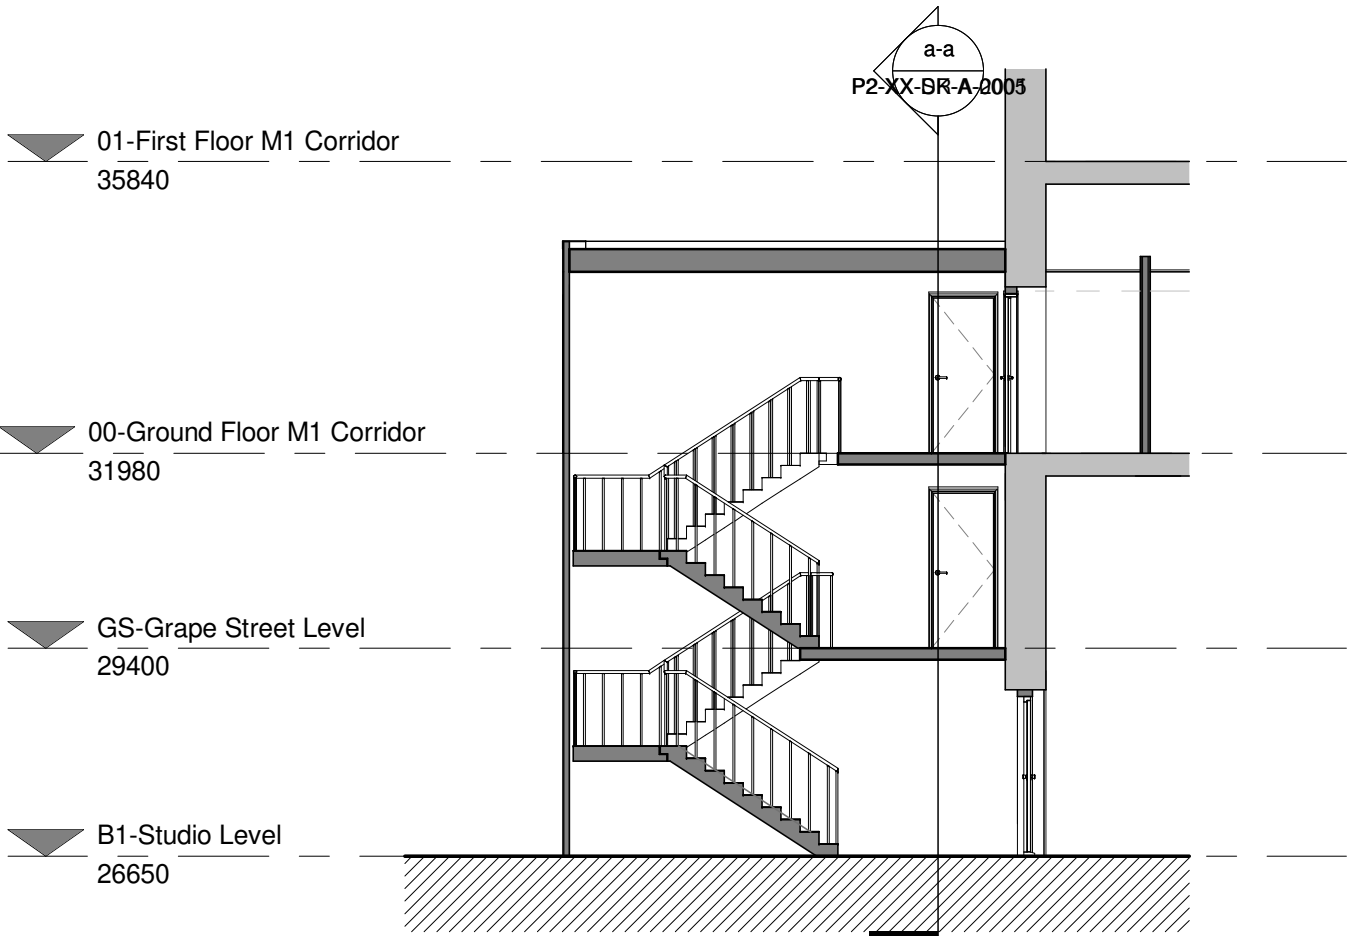

Staircase 7 - Proposed Section b-b
1 : 100

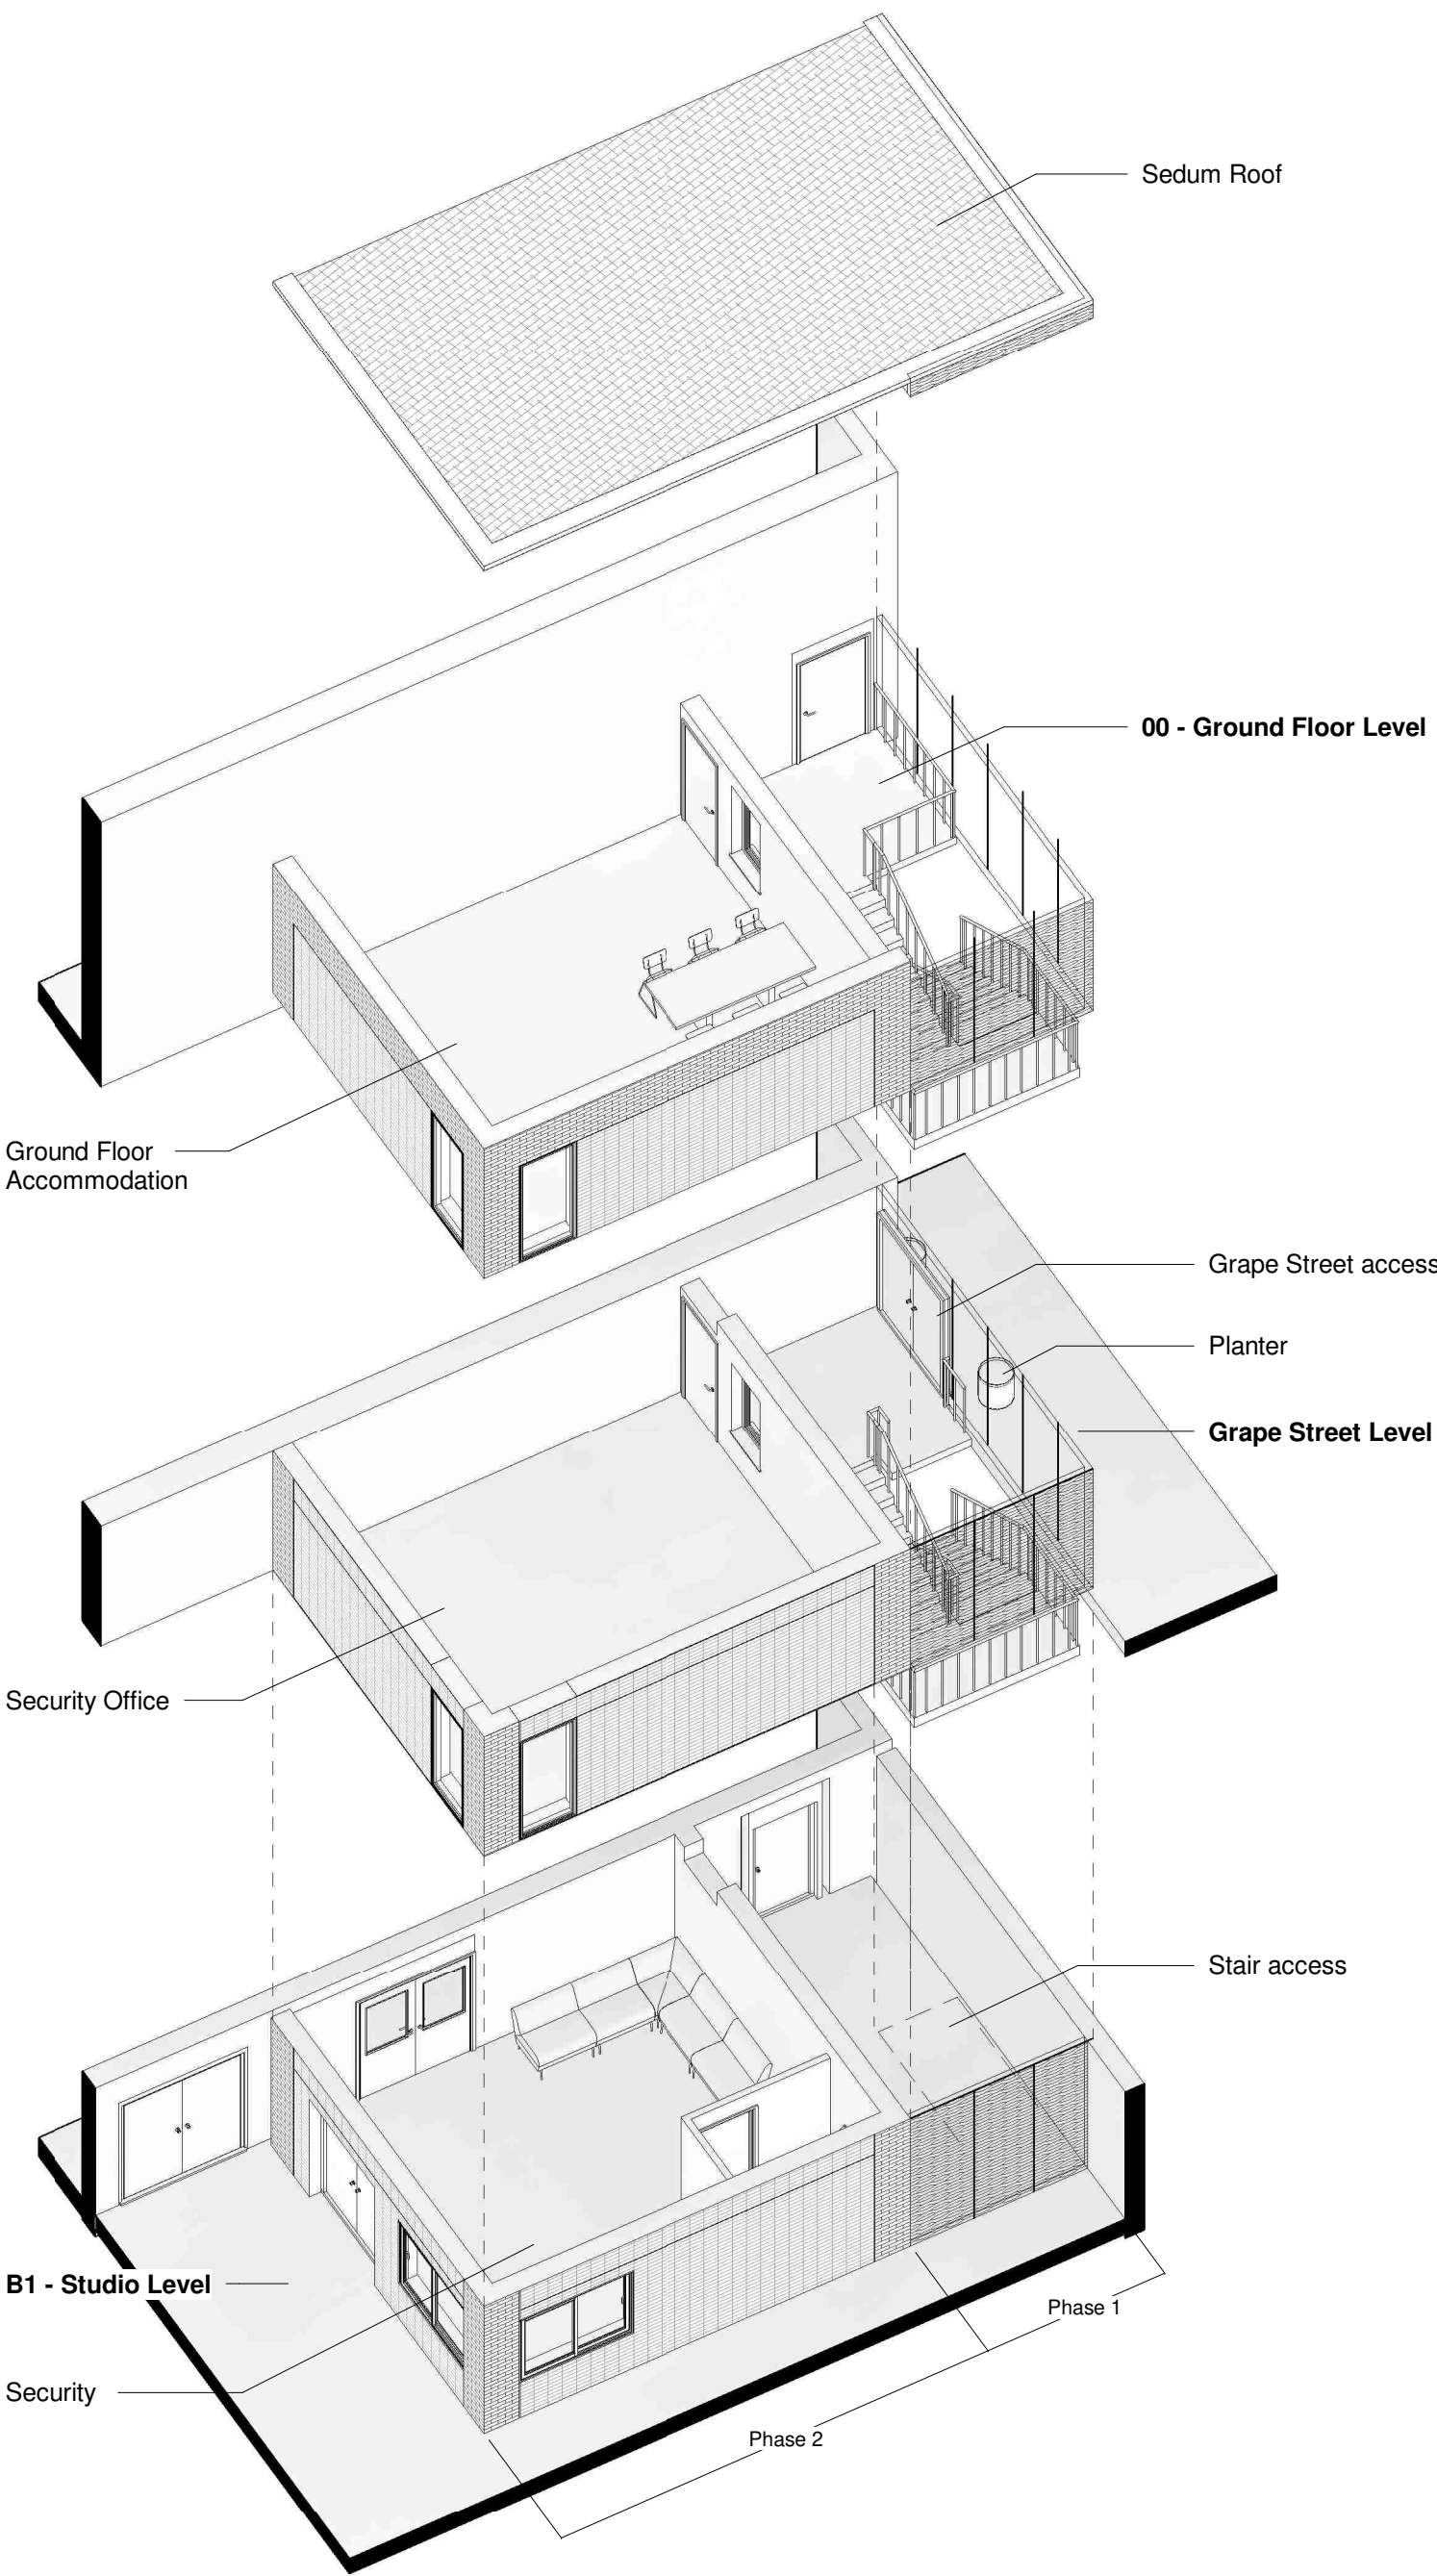

Proposed Staircase 7 Exploded view

Rev	Description	By	Chk	Date
Project:	M1 Studios, Manchester			
Title:	Proposed Stair 7 Plans and Sections			
Client:	Allied London			
Drawn By:	CM	Checked By:	TR	on
Original Size:	A1	Project Number:	22116	
Drawing Number:	P2-XX-DR-A-2001			REV

