

CDM RESIDUAL RISK INFORMATION (HAS500)

In addition to the hazards / risks normally associated with the types of work detailed on this drawing, note the following:-

CONSTRUCTION

MAINTENANCE / CLEANING

DEMOLITION / DECOMMISSIONING

It is assumed that all works will be carried out by a competent workforce, where appropriate, to and approved method statement.

Drawing Title

Shap Street
The Ragged School

Equator

Proposed Elevations

Drawn
MT

Date
27/06/23

Checked
LS

Scale
1:100 @ A1

Manufacturer:
5th Floor, Equator
Warehouses, 111 EY
St. James, London
SE1 1LW
Tel: 020 7300 1200
Fax: 020 7300 1201
Email: info@equator.co.uk
Website: www.equator.co.uk

www.fdg.co.uk

fairhursts design group

44-023 0001 7900

JOB No.


7735

Drawing No.

13-110


Revision

E

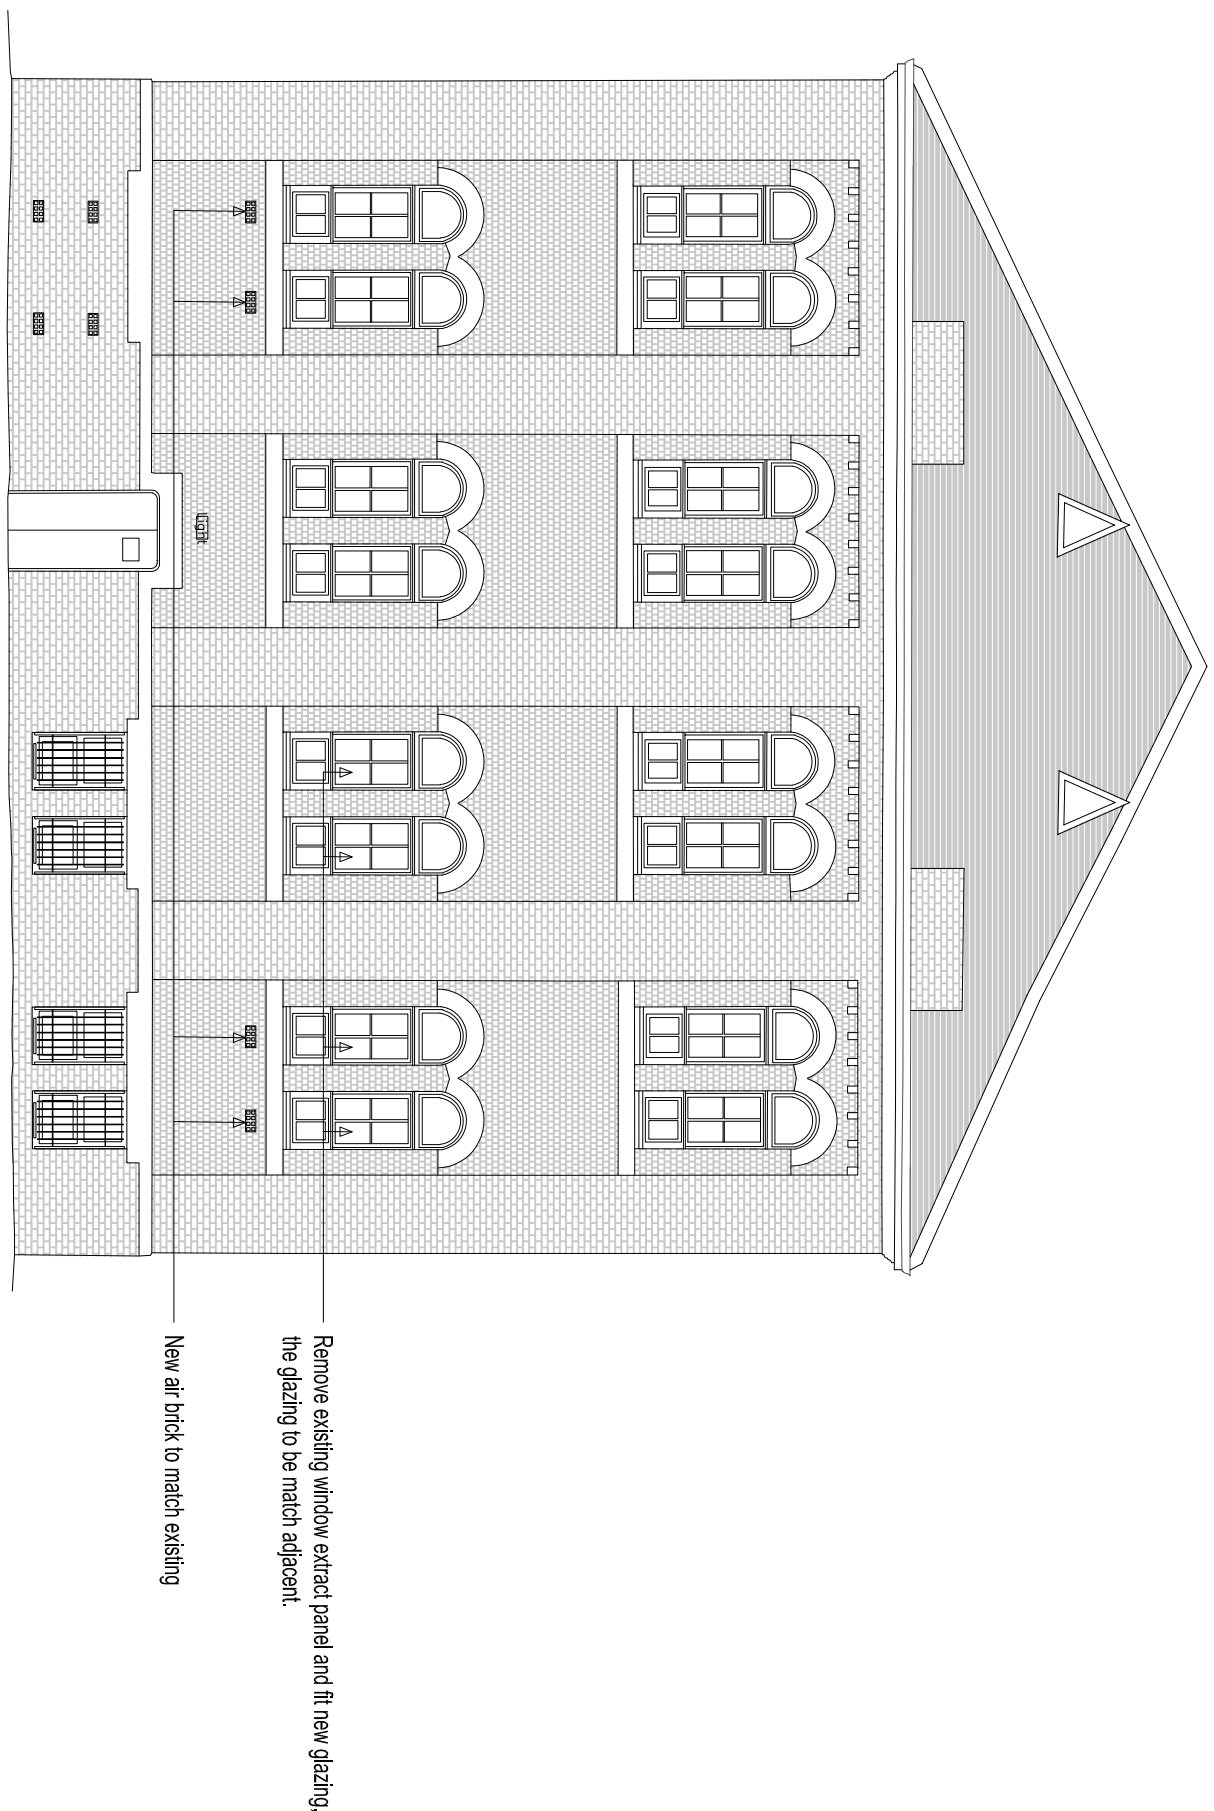


Datum 48.00m

North West Elevation (Naples Street)

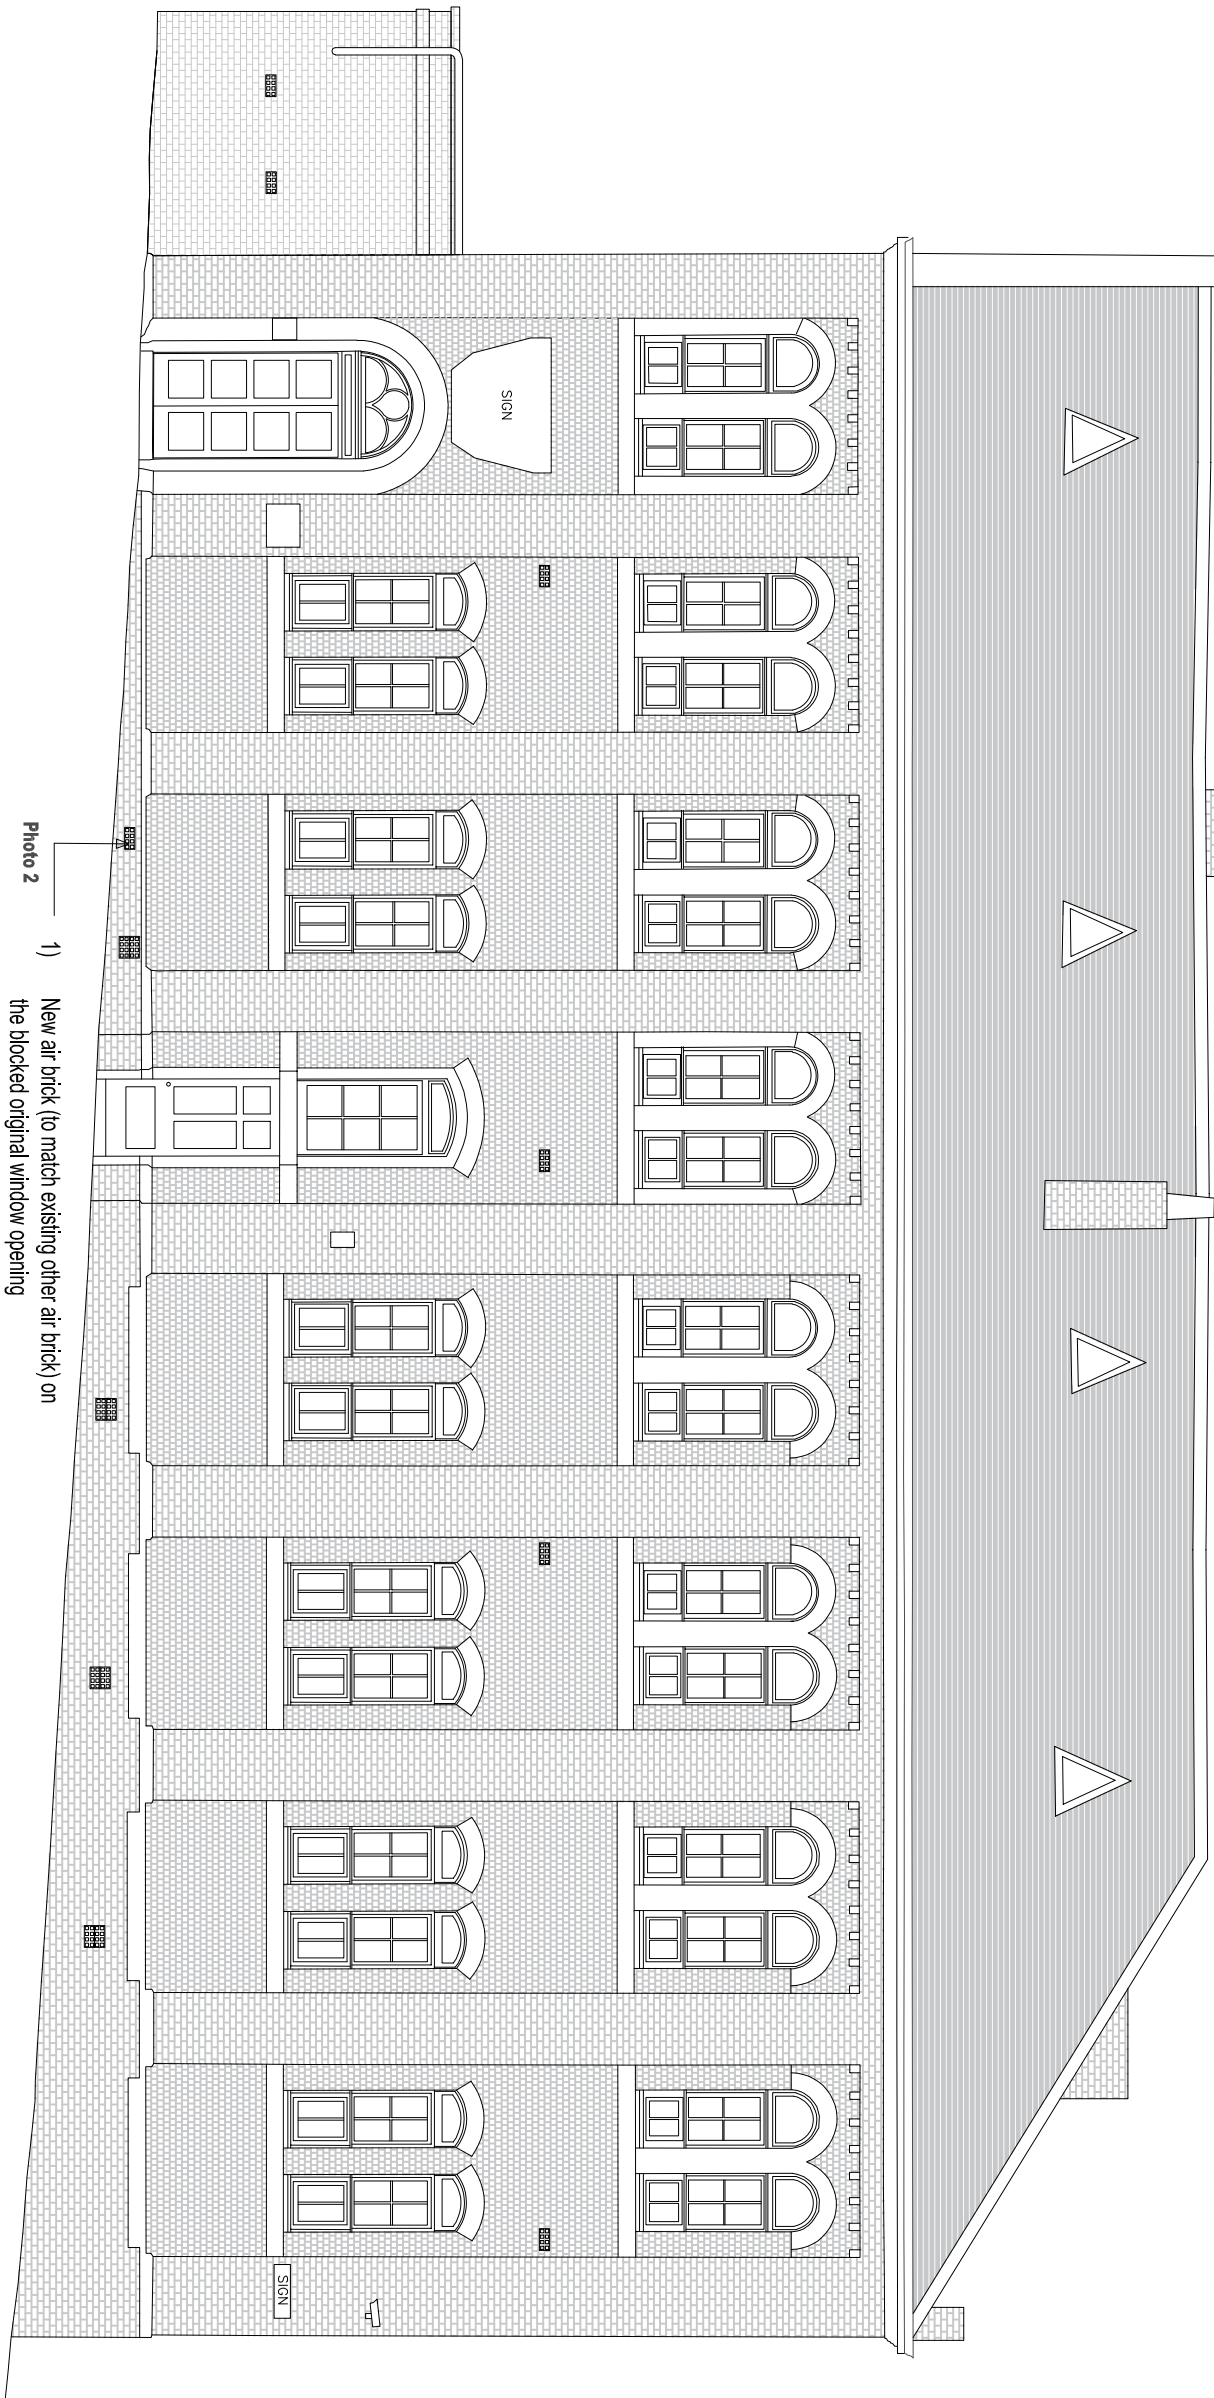


Datum 48.00m

North East Elevation (Sharp Street)

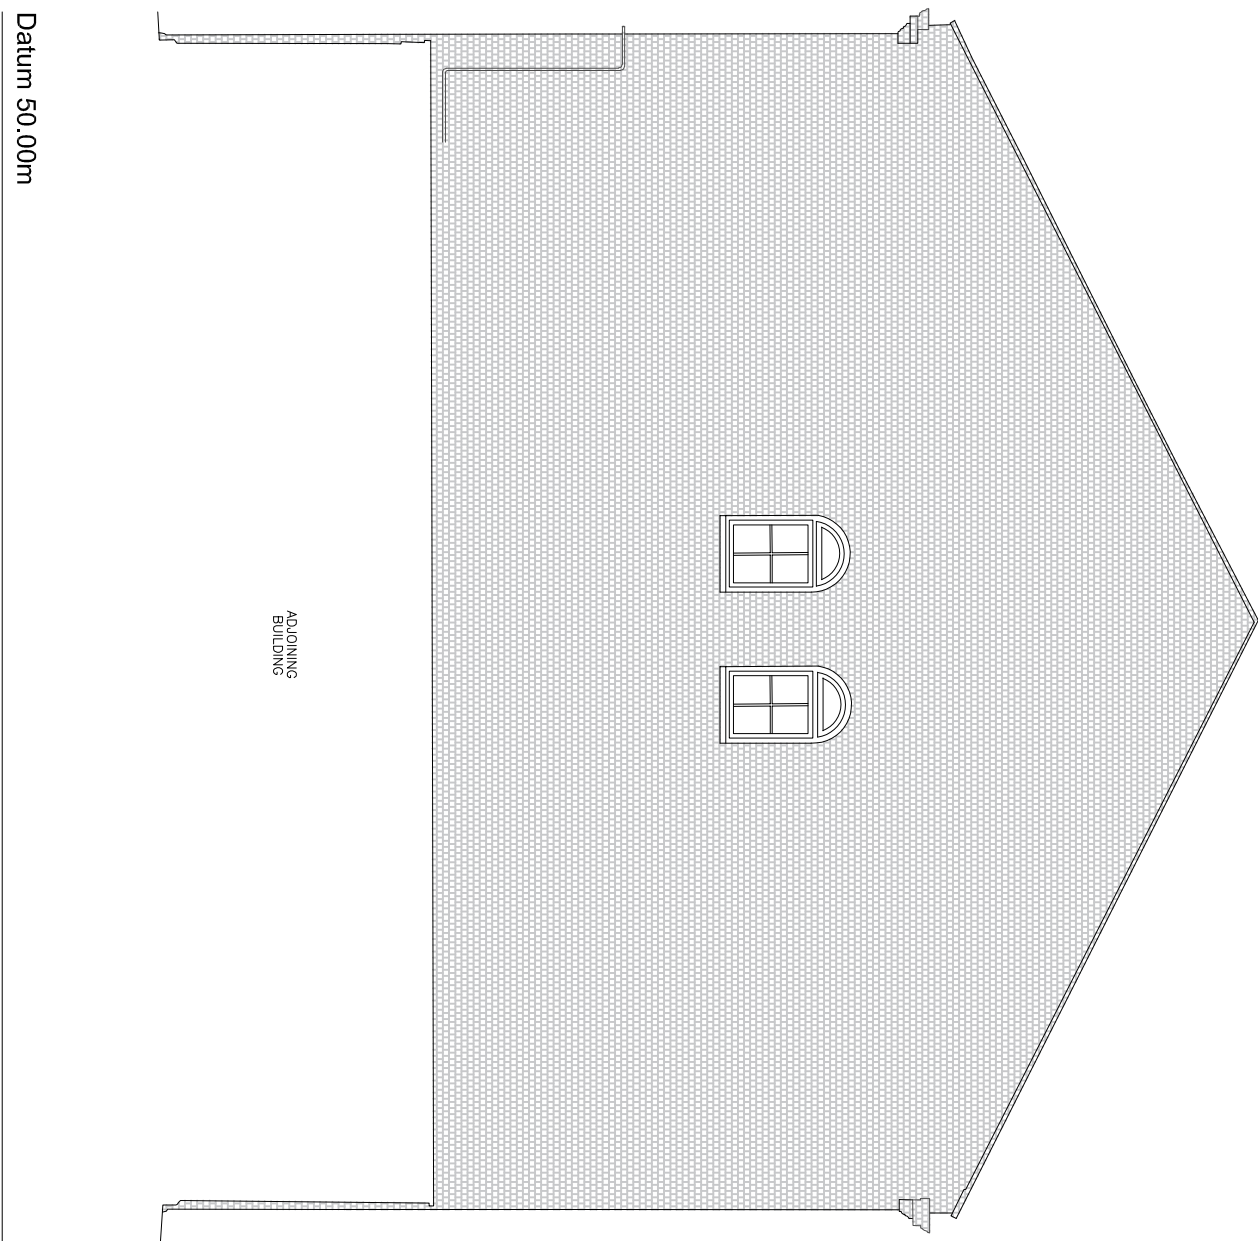

Datum 50.00m

South East elevation

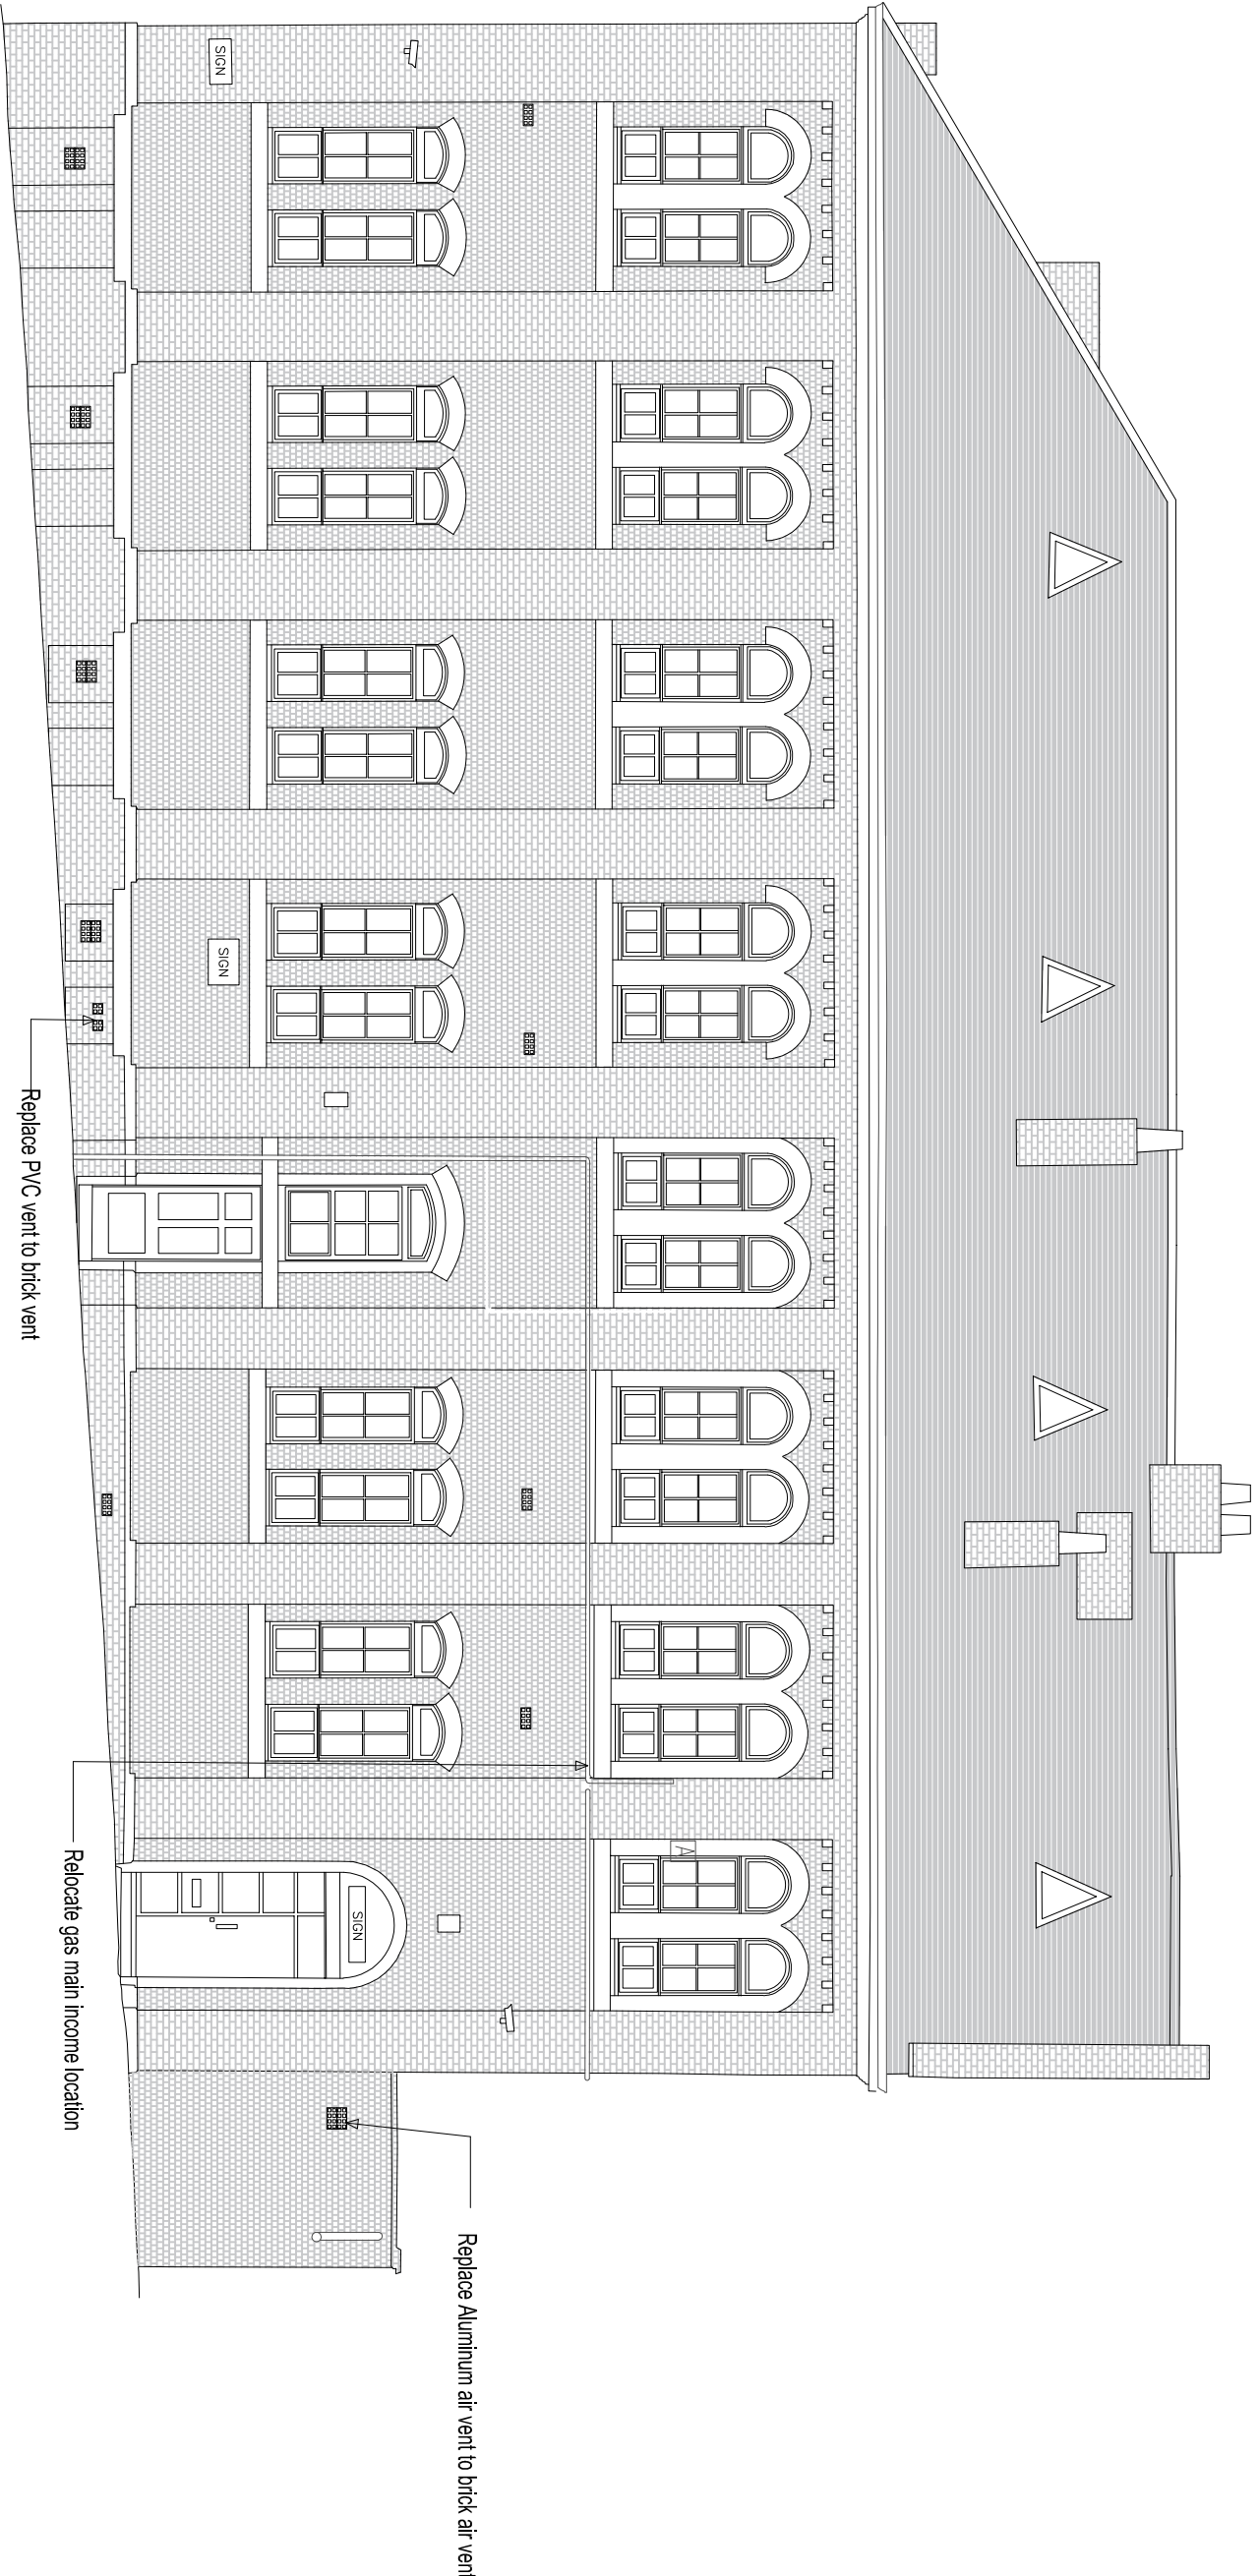

Datum 48.00m

South West Elevation (School Street)



Photo 1



Photo 2

Revision	Project Status			Drawn	CHK'd	Date
	Stage 4					
E. Omit external screen D. Omit AC unit C. Add additional note B. Revised Air brick, omit window vent, replaced AC Unit A. gas main income relocate						