

Notes

1. This drawing has been prepared in accordance with the scope of RPS's appointment with its client and is subject to the terms and conditions of that appointment. RPS accepts no liability for any use of this document other than by its client and only for the purposes for which it was prepared and provided.
2. If received electronically it is the recipient's responsibility to print to correct scale. Only written dimensions should be used.
3. This drawing should be read in conjunction with all other relevant drawings and specifications.

Materials Key

- I Vertically laid trapezoidal cladding panels
Colour coated HPS200 Ultra Hamlet RAL 9002
- II Vertically laid trapezoidal cladding panels
Colour coated HPS200 Ultra Anthracite RAL 7016
- III Horizontally laid composite microrib* cladding Panels
Colour RAL 9003 White
- IV Steel feature band flashing
Colour Anthracite RAL 7016
- V Loading Doors
Colour RAL 9003 White
- VI Fire Escape Doors
Colour Light Grey
- VII Curtain walling and Window Frames
Colour Anthracite RAL 7016 Externally. Glazing to be grey tinted anti-sun outer pane and Pilkington K Glass low E coated inner pane or similar approved.
- VIII Parapet flashing
Colour Anthracite RAL 7016
- IX Concrete Prowall
- X Red LED Band


Note* microrib panels or similar approved flat appearance cladding type




West Elevation
1:200




East Elevation
1:200

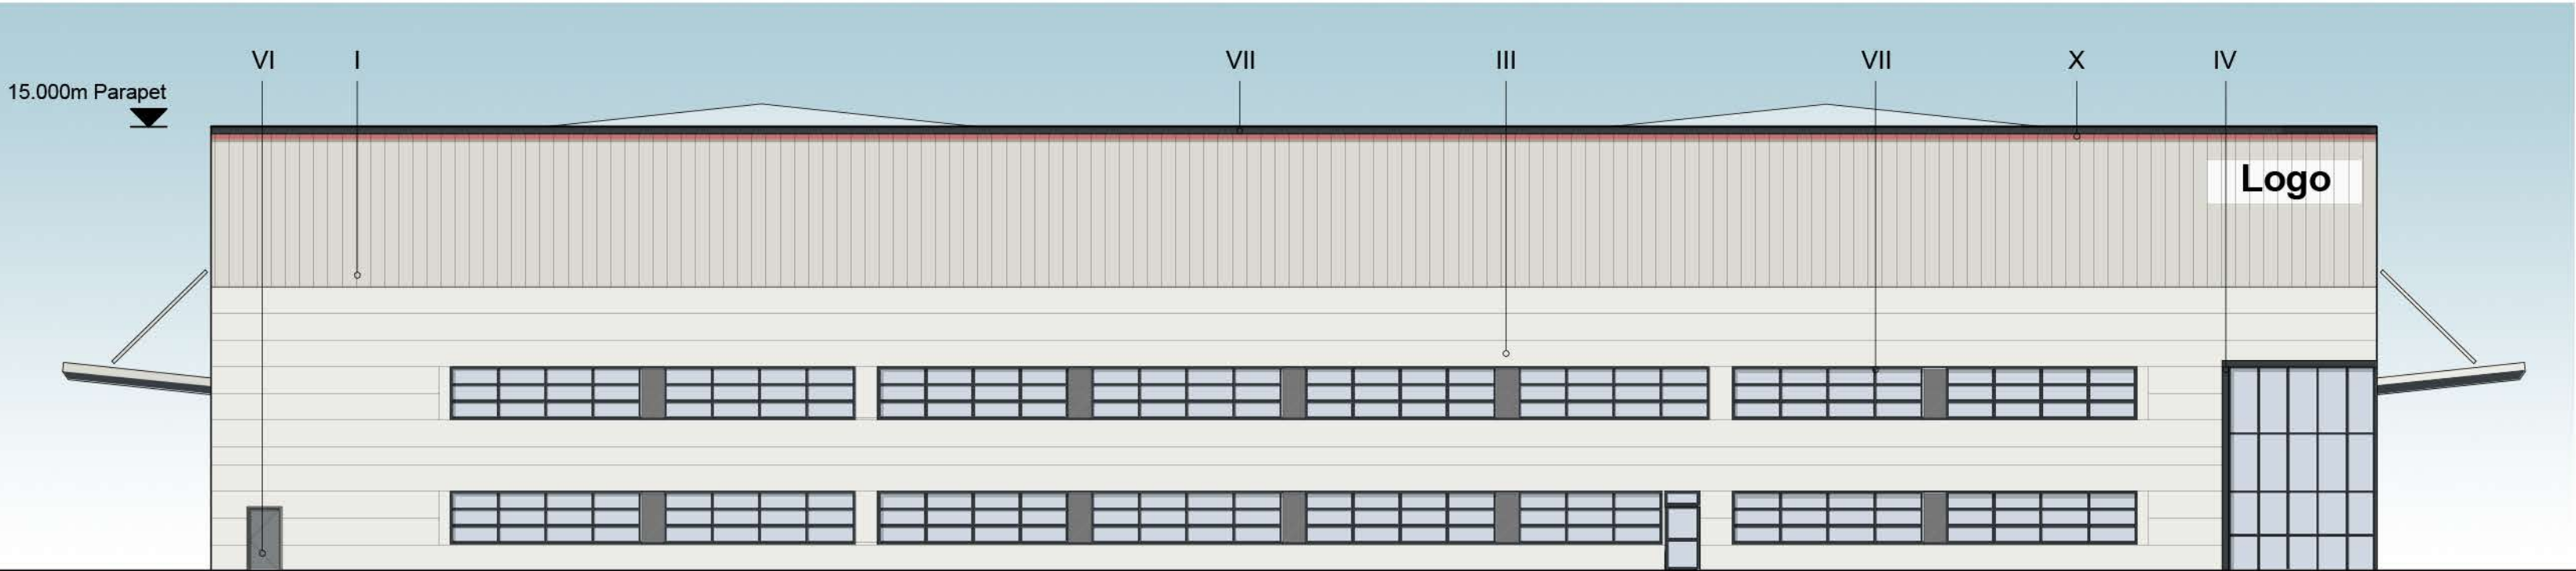

North Elevation
1:200

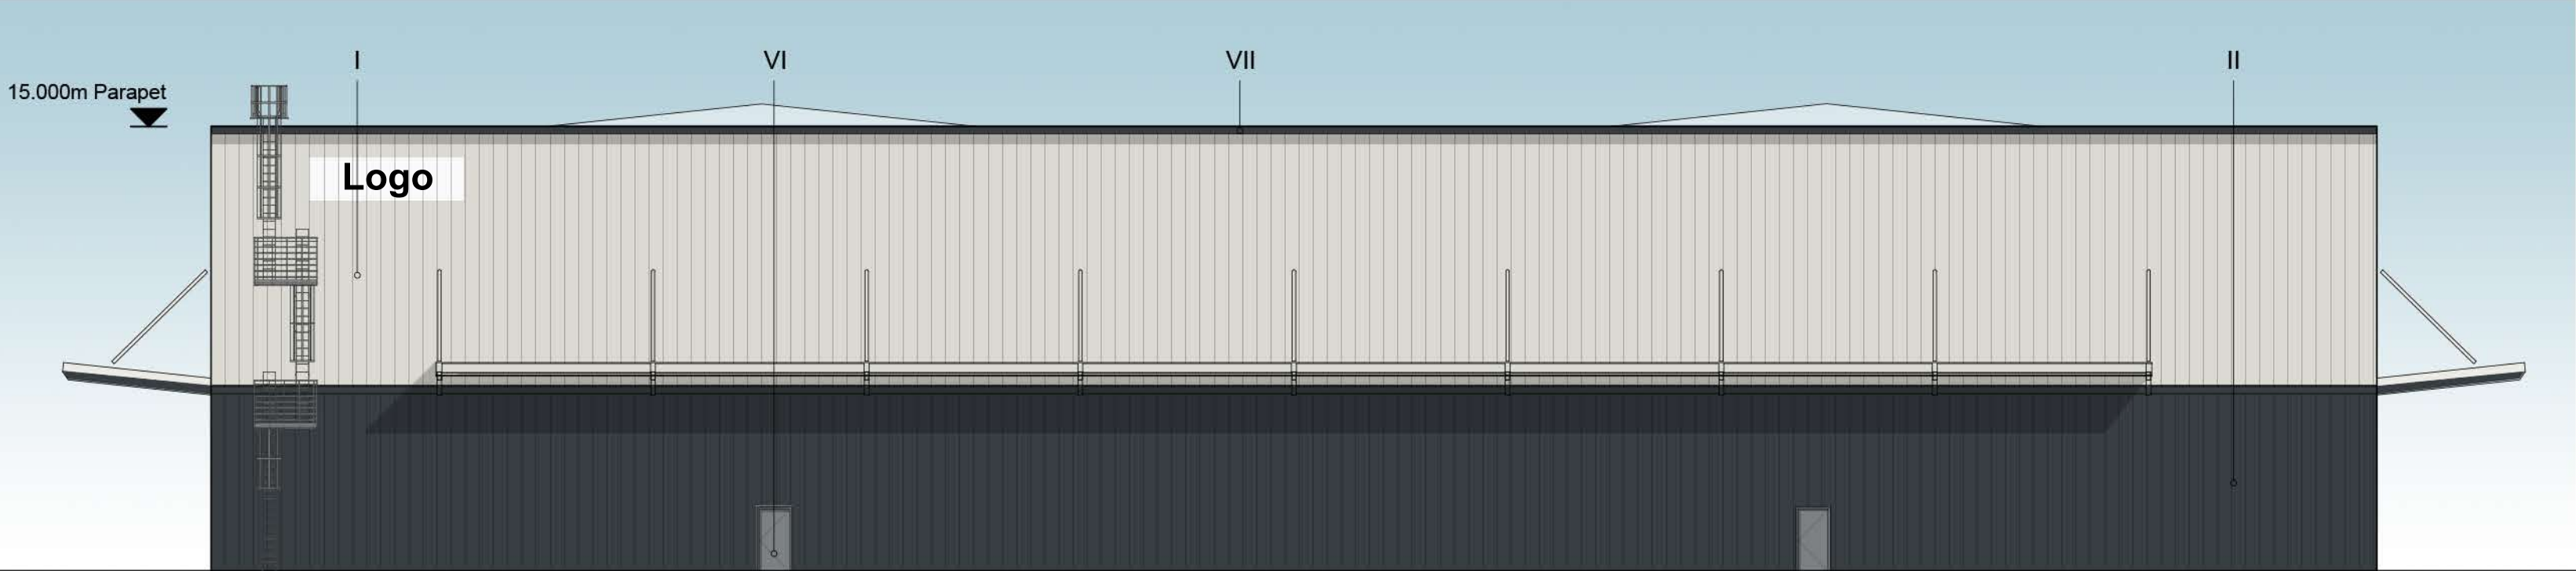

South Elevation
1:200

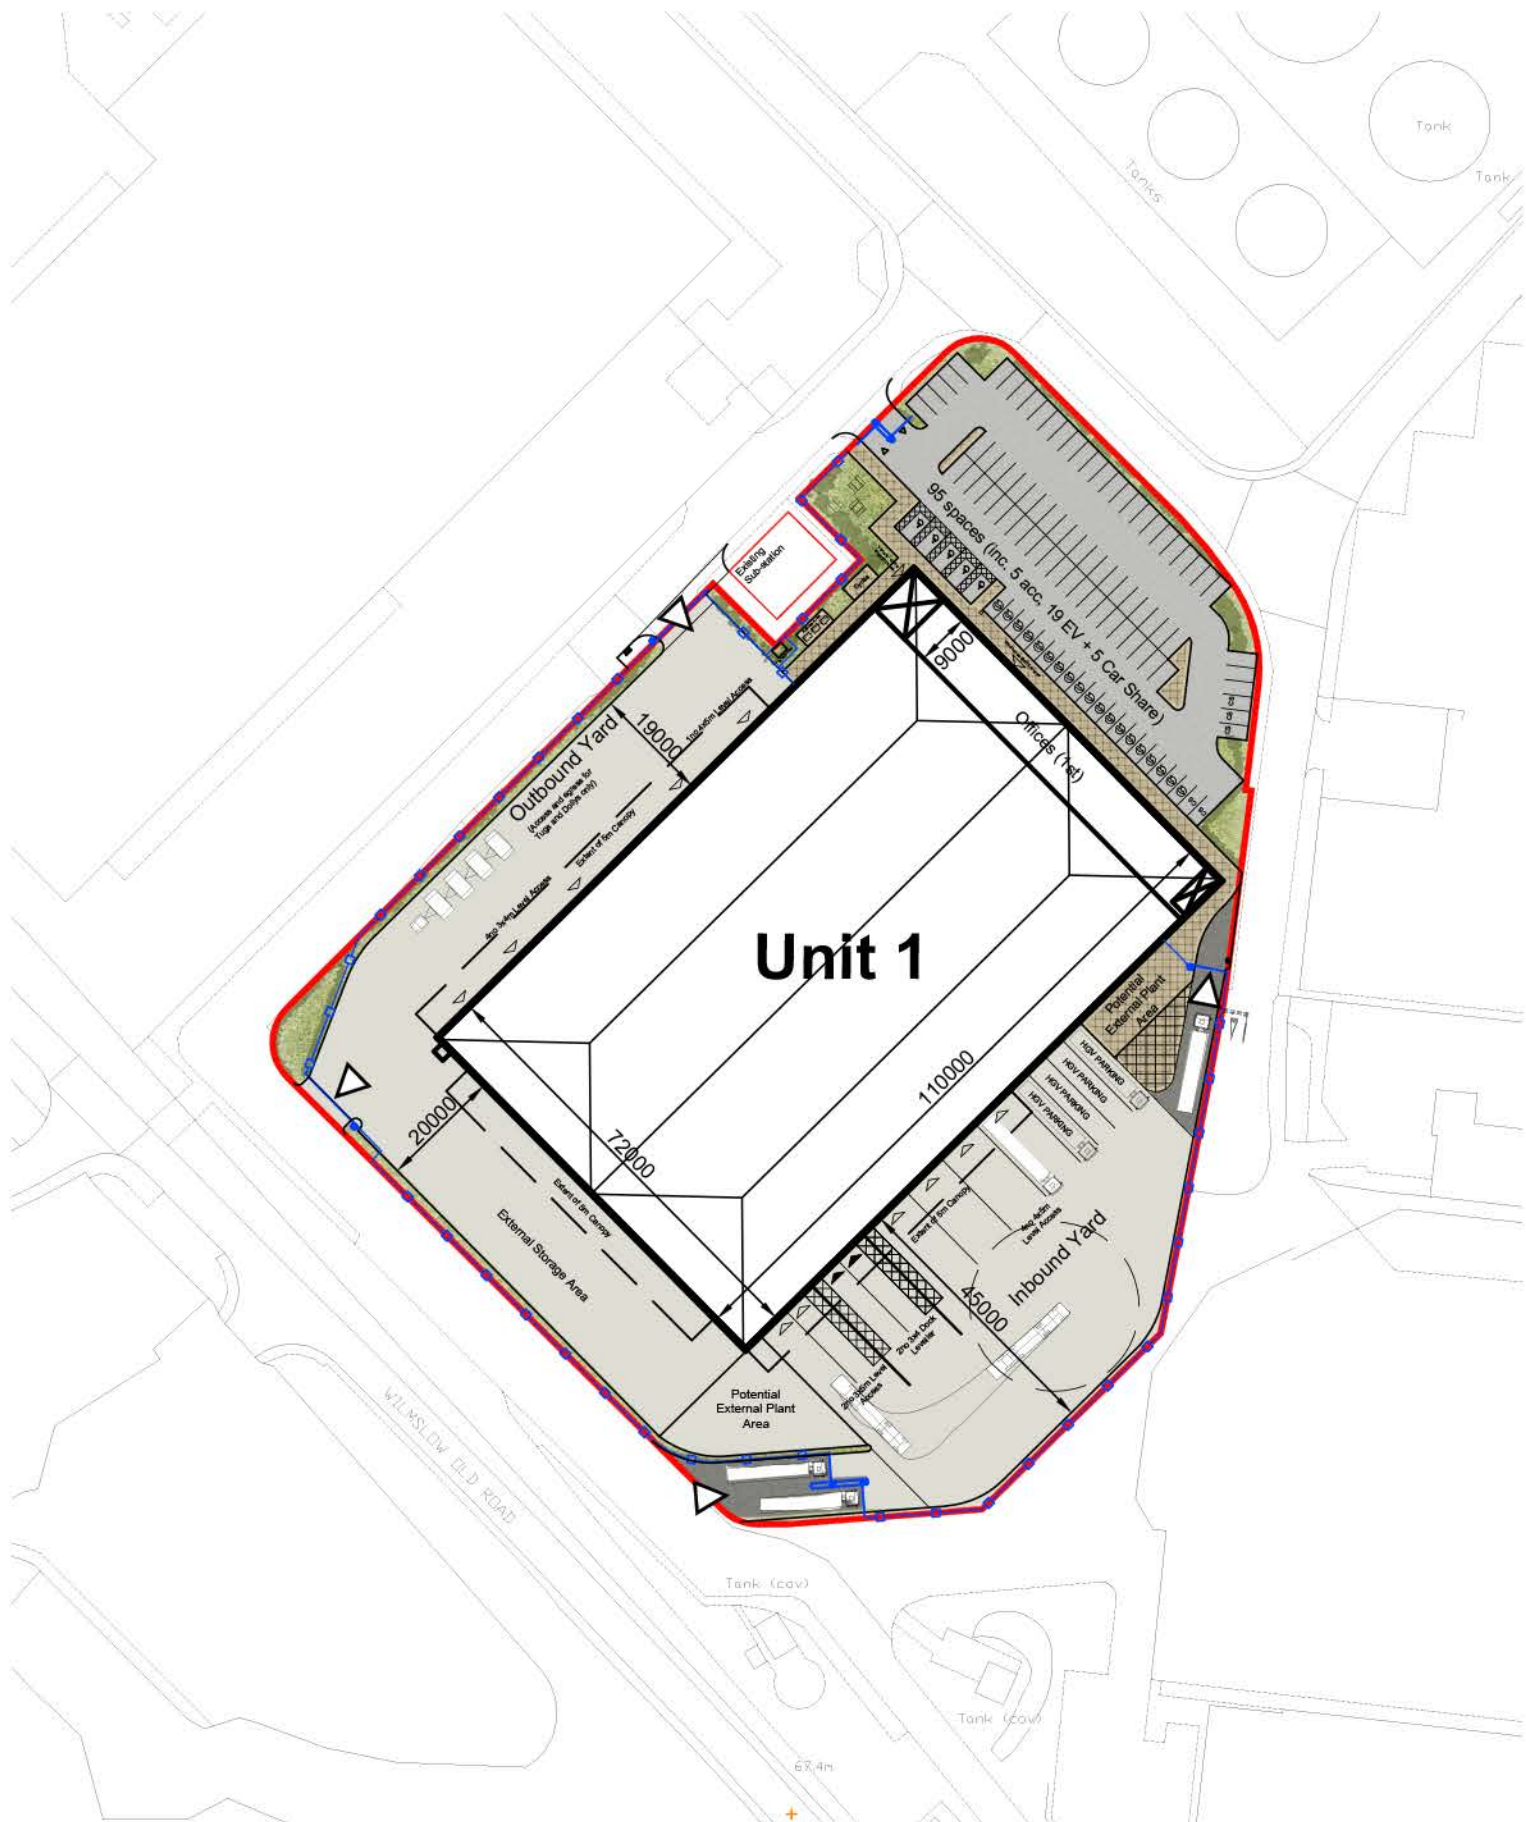

Key Plan
1:1250



P02	Updated Key Plan	CB	AM	13/11/23
P01	First Issue	LL	MJH	10/03/23
Rev	Description	By	Apr	Date

rps MAKING COMPLEX EASY
A TETRA TECH COMPANY

Sherwood House, Sherwood Avenue,
Newark, Nottinghamshire, NG24 1QQ
T:01636 605 700 E: rpsnewark@rpsgroup.com

Client
**COLUMBIA
THREADNEEDLE**
INVESTMENTS

Project
Hangar 4, Manchester Airport

Title
Proposed Elevations

RPS Project Number NK020993	Scale @ A1 1:200	Date Created 14/02/23
Task Team Manager KRP	Information Author LL	Task Information Manager MJH

Status
S2 (Suitable for Information)
Document Number
020993-RPS-SI-XX-DR-A-0111
Project Code - Originator - Vol/Iss - Level/Doc - Type - Role - Drawing Number
rpsgroup.com

Revision
P02