





1. Proposed Basement Plan

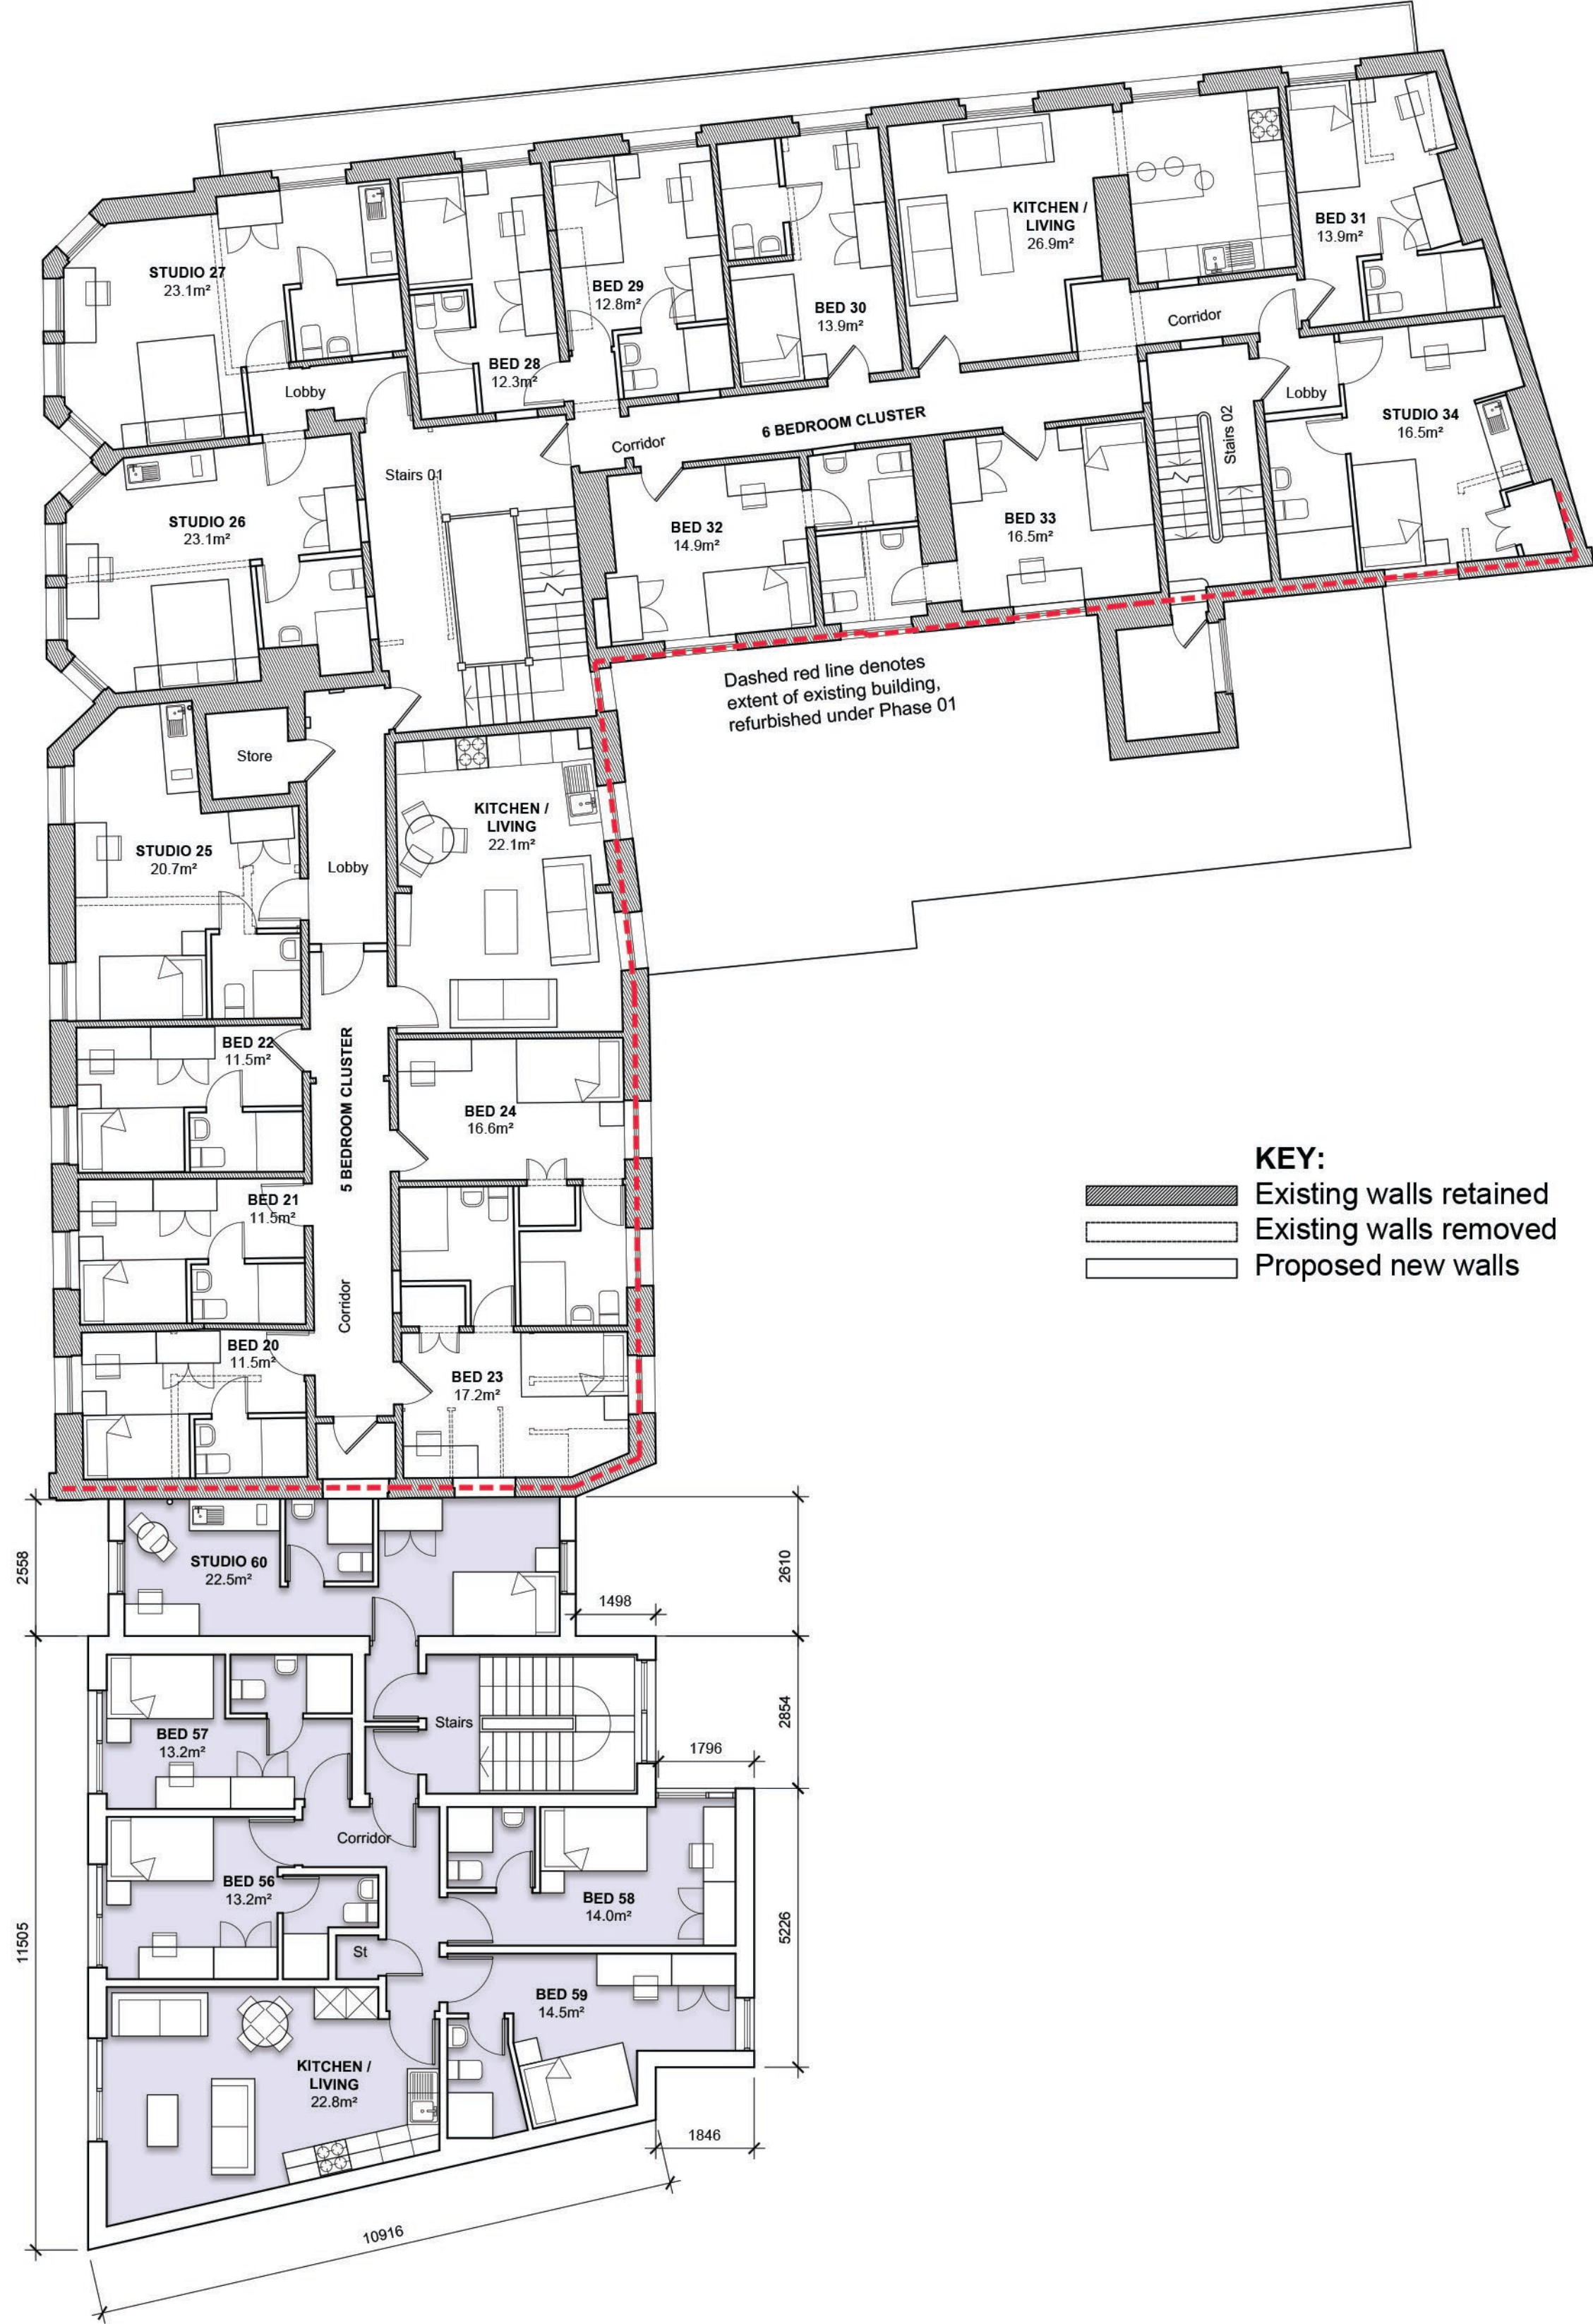

2. Proposed First Floor Plan 127m² of extension

1. All boundaries, dimensions and levels are to be checked on site before construction and any discrepancies are to be reported to the Architect. 2. Drawings may be scaled from for planning purposes. 3. Drawings not supplied in paper format by Will Aust Architecture may not be to the scale indicated in the size box. 4. This drawing is copyright and may not be reproduced or used for any purpose other than that intended without the prior written agreement of the Architect. 5. Any parts of the drawing based on Ordnance Survey maps are executed with the sanction of the controller of H.M. Stationery Office. Crown Copyright Reserved.

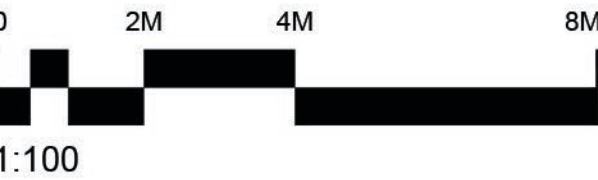

ACCOMMODATION SCHEDULE PHASE 01
BASEMENT: 4 X 1 BED STUDIOS
GROUND FLOOR: 11 X 1 BED STUDIOS 1 X 6 BED CLUSTER
FIRST FLOOR: 4 X 1 BED STUDIOS 1 X 5 BED CLUSTER 1 X 6 BED CLUSTER
SECOND FLOOR: 4 X 1 BED STUDIOS 1 X 5 BED CLUSTER 1 X 6 BED CLUSTER
TOTALS 23 X 1 BED STUDIOS 2 X 5 BED CLUSTERS 3 X 6 BED CLUSTERS
51 BEDROOMS TOTAL

ACCOMMODATION SCHEDULE PHASE 02
GROUND FLOOR: 1 X 4 BED CLUSTER
FIRST FLOOR: 1 X 4 BED CLUSTER/1 BED STUDIO
SECOND FLOOR: 1 X 4 BED CLUSTER/1 BED STUDIO
Third FLOOR: 1 X 3 BED CLUSTER
TOTALS 2 X 1 BED STUDIOS 1 X 3 BED CLUSTER 3 X 4 BED CLUSTERS
17 BEDROOMS TOTAL

Rev	Date	Description	By	Chk

WILLAUSTARCHITECTURE
10 Castlerigg Close
West Bridgford
Nottingham
NG2 6RN
t: 07738260093
e: will@willaust.co.uk
w: www.willaust.co.uk

Client:
VSHF Developments Ltd

Project:
18 Thurlow Street, Manchester

Drawing title:
Proposed Basement and First Floor Plan

Scale(s):	Size:	First issue:	Drawn:
1:100	A1	23.02.23	
Job no:	Drawing no:	Rev:	
LTD267	16	B	

PLANNING