



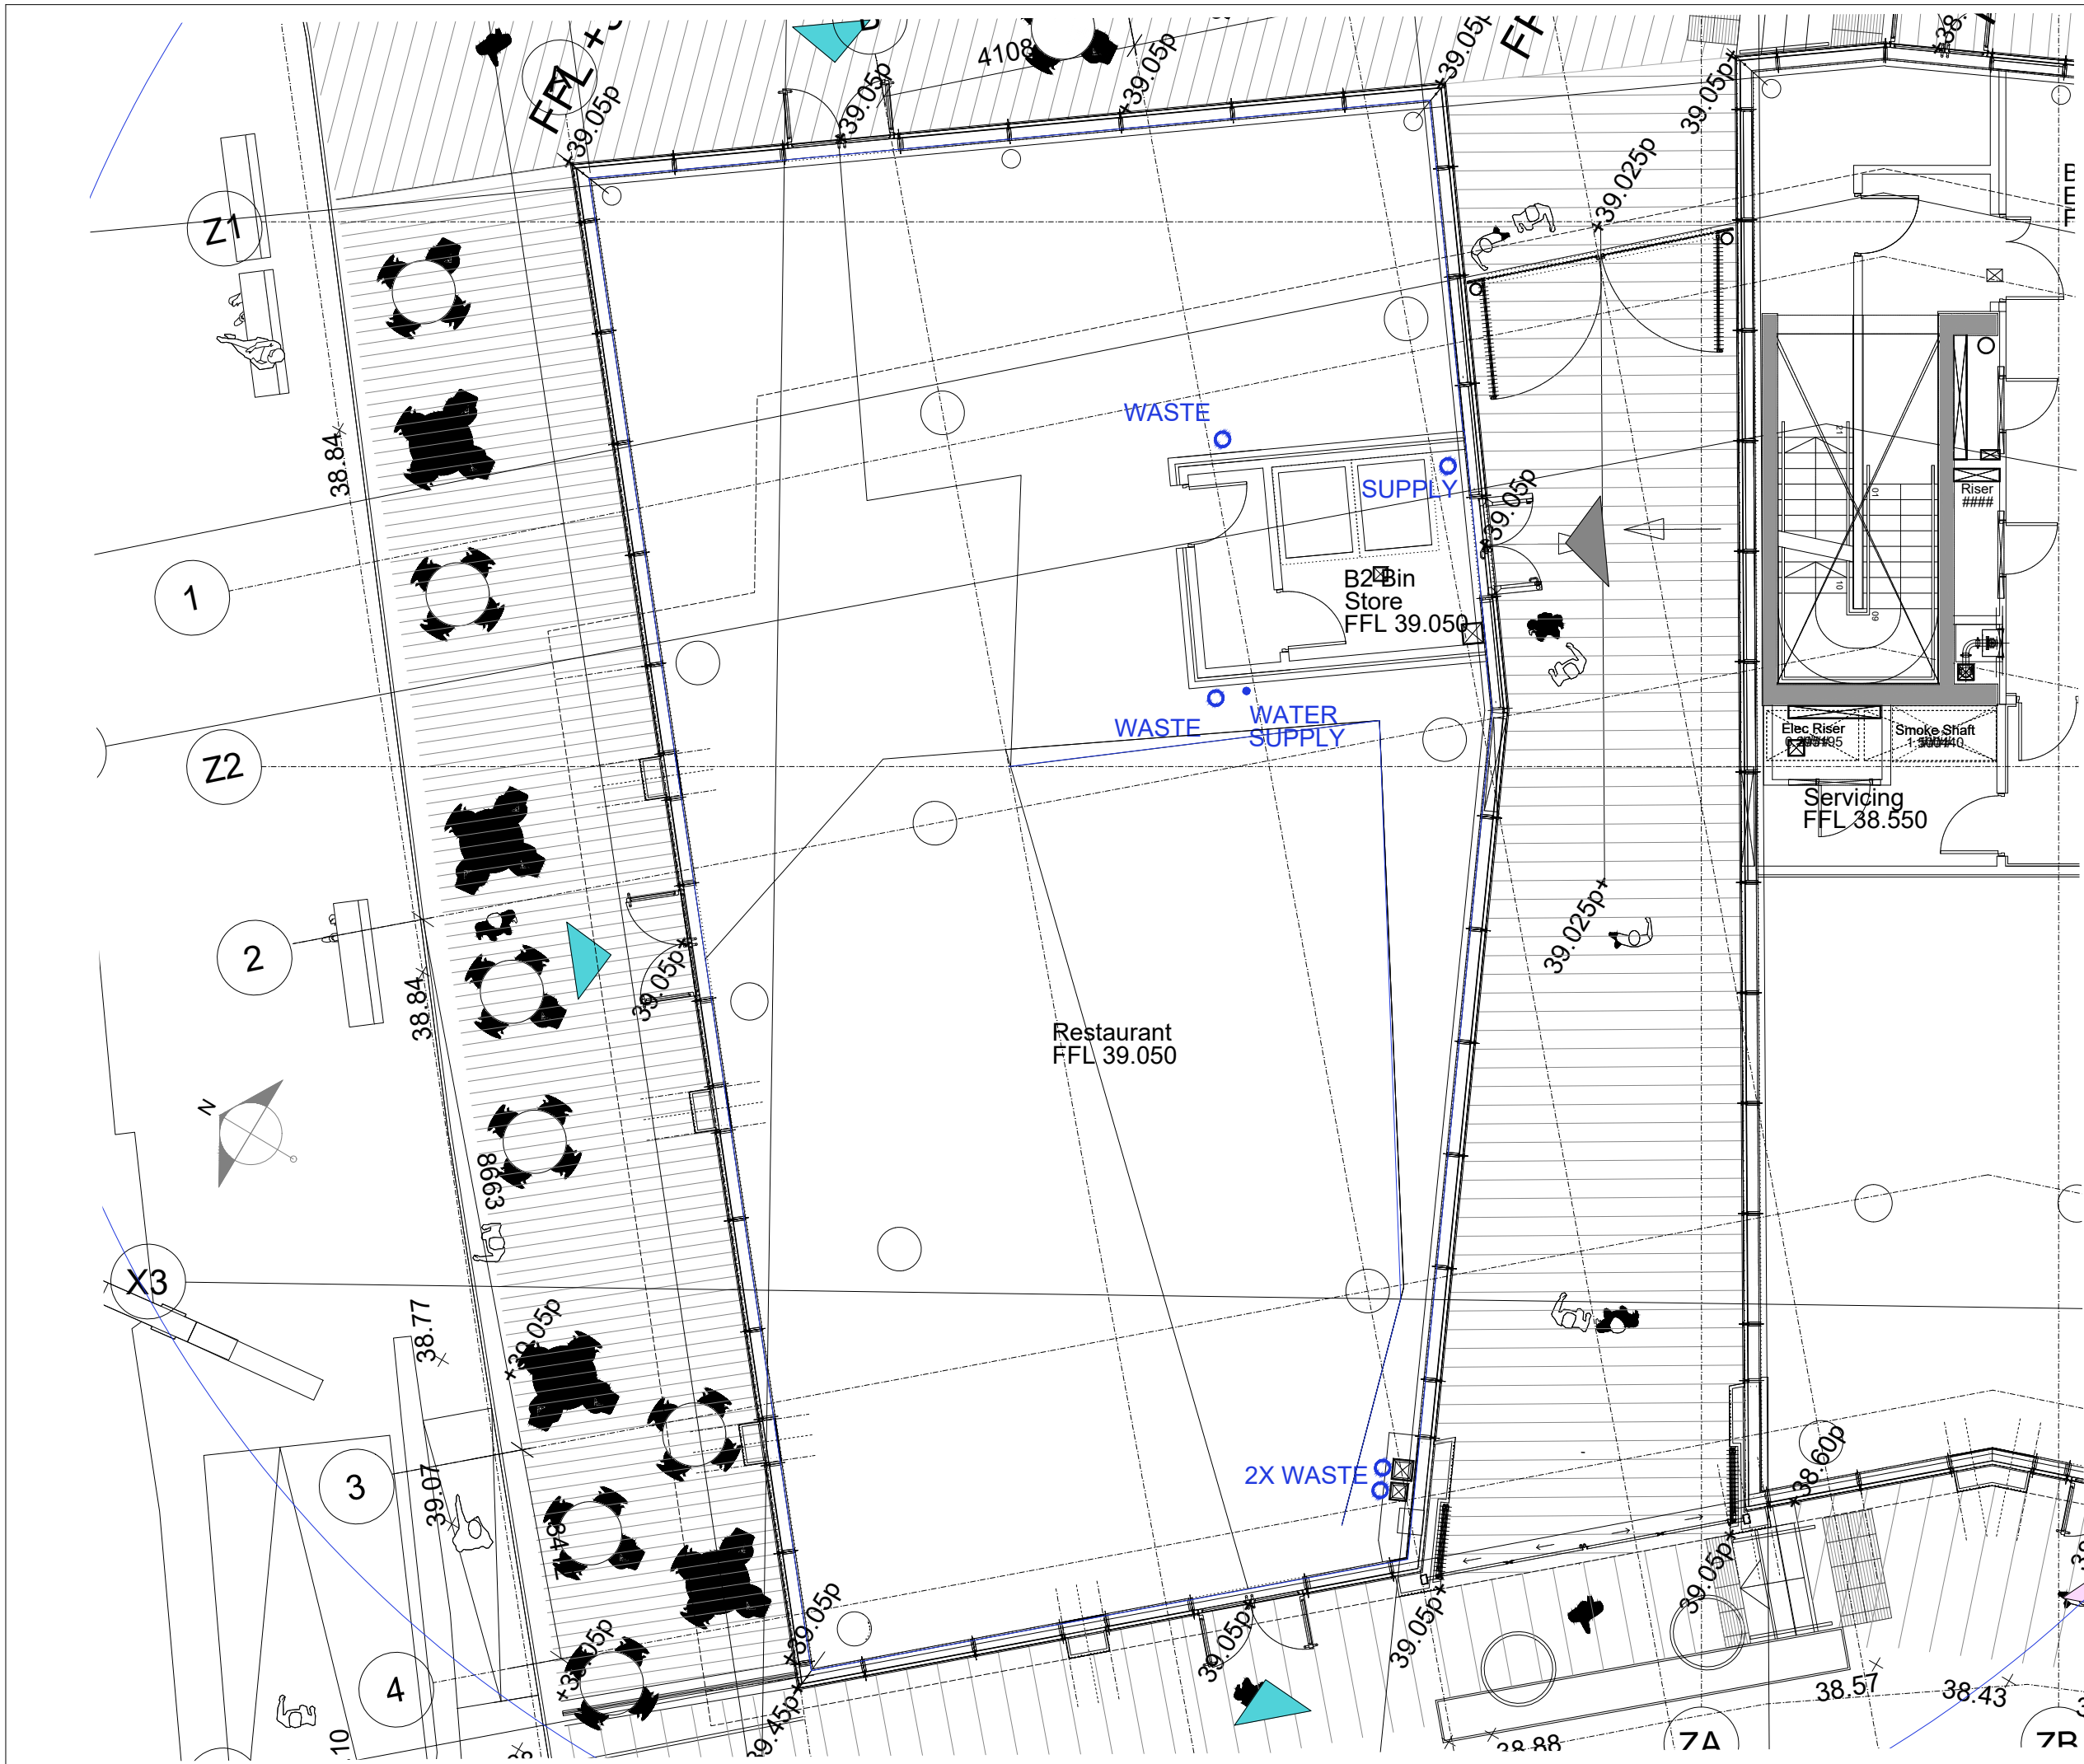


ALL DIMENSIONS TO BE CHECKED ON SITE.
DO NOT SCALE FROM THIS DRAWING EXCEPT FOR
THE PURPOSES OF LOCAL AUTHORITY PLANNING

rev	date	description
-----	------	-------------

LAYERED

77 New Cavendish Street Phone: 020 7900 0019
London W1W 7XB www.wearelayered.com
United Kingdom

  

STARBUCKS

store address
STARBUCKS
MANCHESTER NEW SQUARE
GROUND FLOOR
UNIT 1
BUILDING 2

drawing title
EXISTING SITE PLAN

drawn by	checked	date
		100323

store no.	scale
	1:50 @ A1

drawing no.	revision
100323 SK01	A