


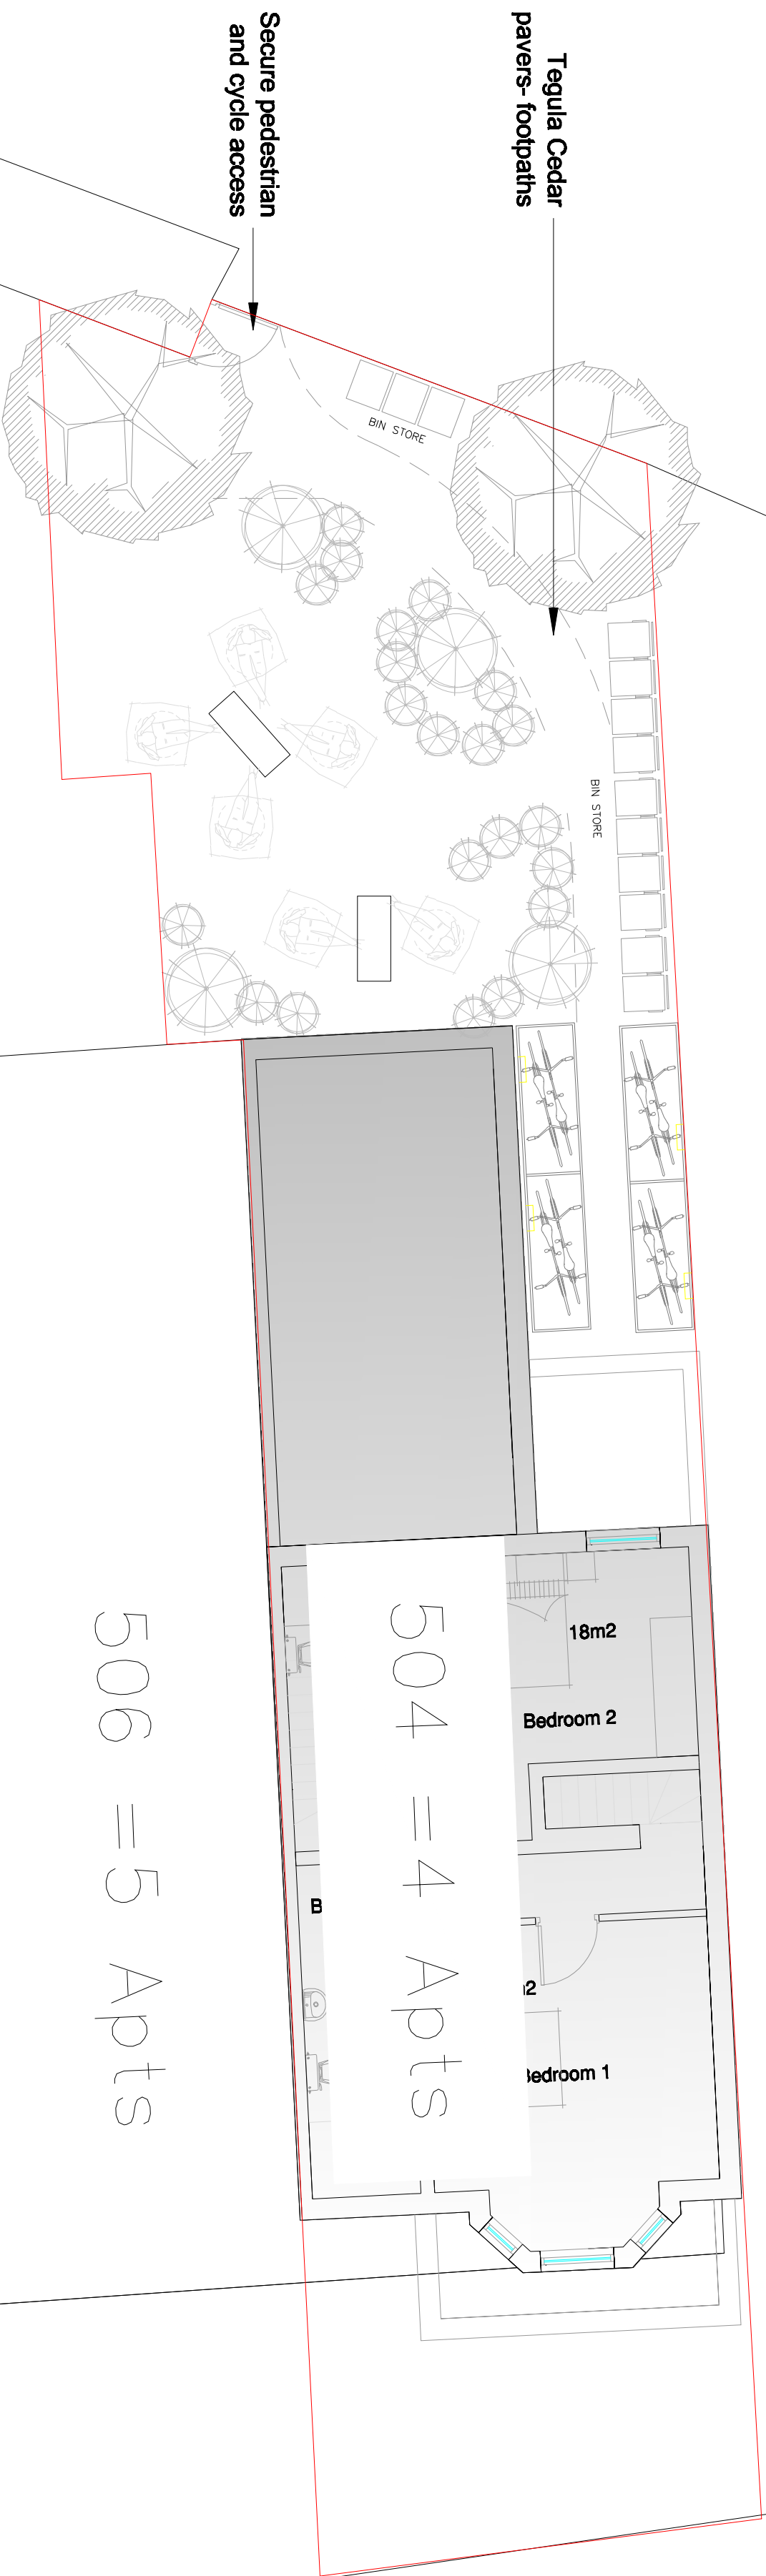

Public Alleyway


CAR
PARK

508/510
=6x2bed Apts

506 = 5 Apts

504 = 4 Apts

18m2
Bedroom 2
2
Bedroom 1
B

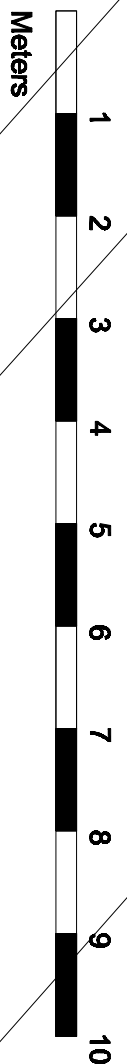

Site Plan Proposed

NOTES:

THIS IS NOT A CONSTRUCTION DRAWING.
Scale: NTS, ALL MEASUREMENTS MUST BE TAKEN ON SITE. DO NOT SCALE FROM THIS DRAWING.

Designed by	Checked by	Approved by - date	File name	Date	Scale
--	XX	FOR-APPROVAL	1009-09	18/10/2023	1/500@A3
504 - WIMSLOW - RD			SITE-PLAN-PROPOSED		
			SFM-01	Edition REV01	Sheet 30F8