



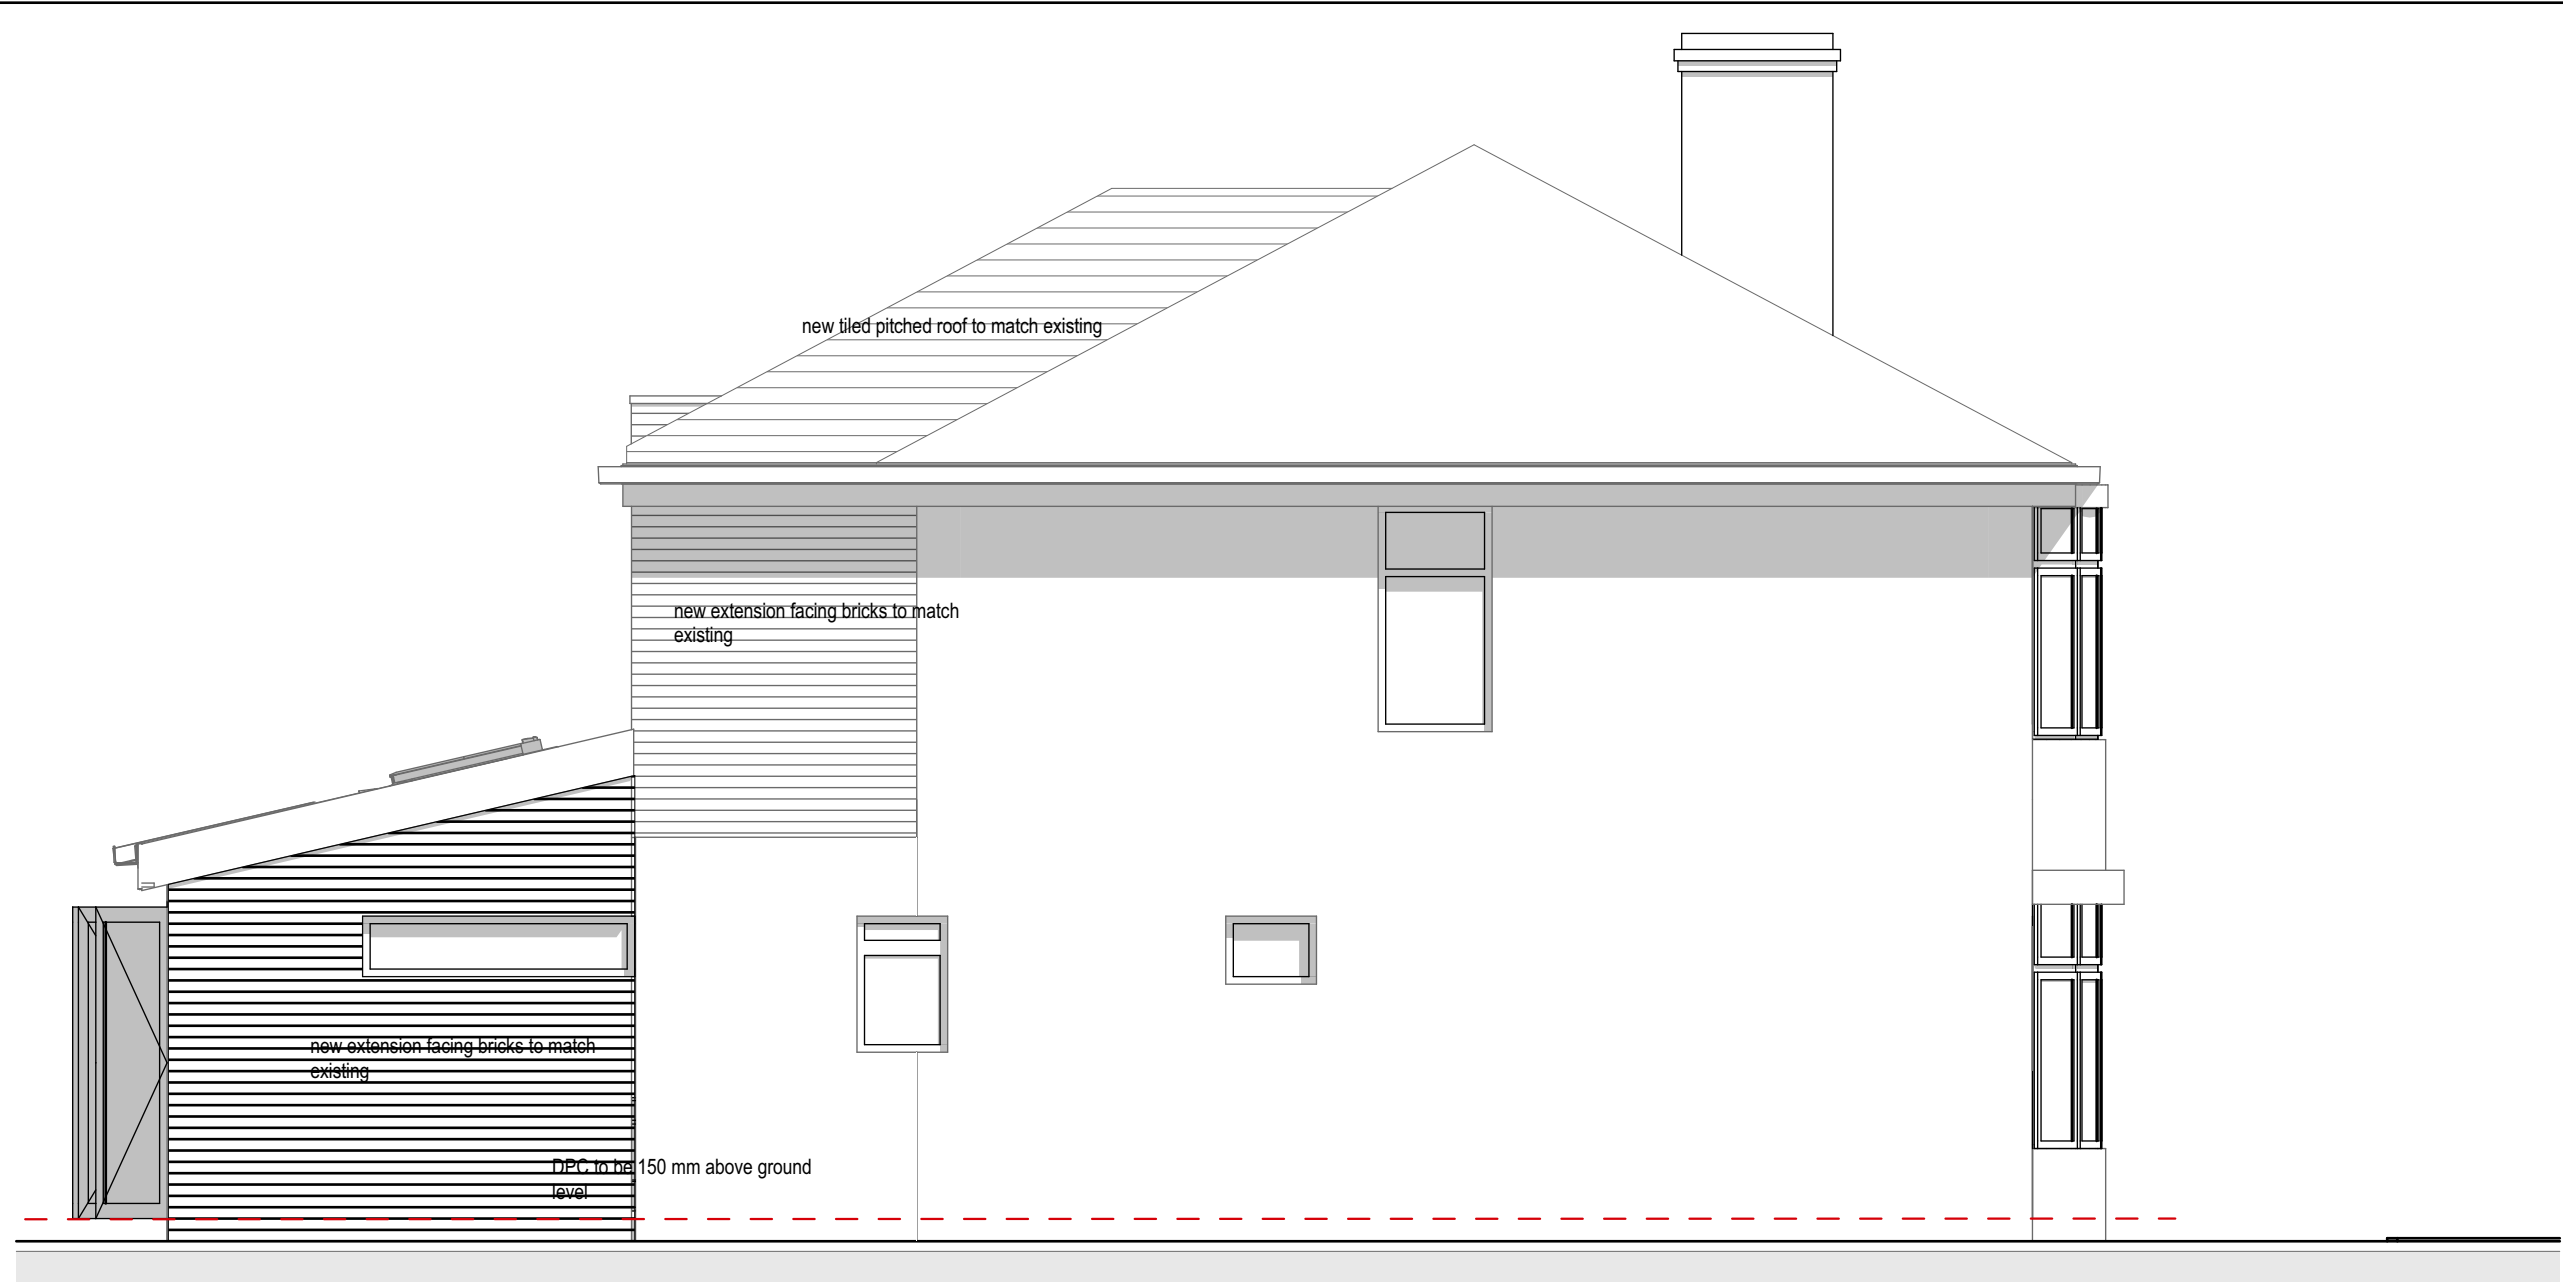


SOUTH ELEVATION

1:50

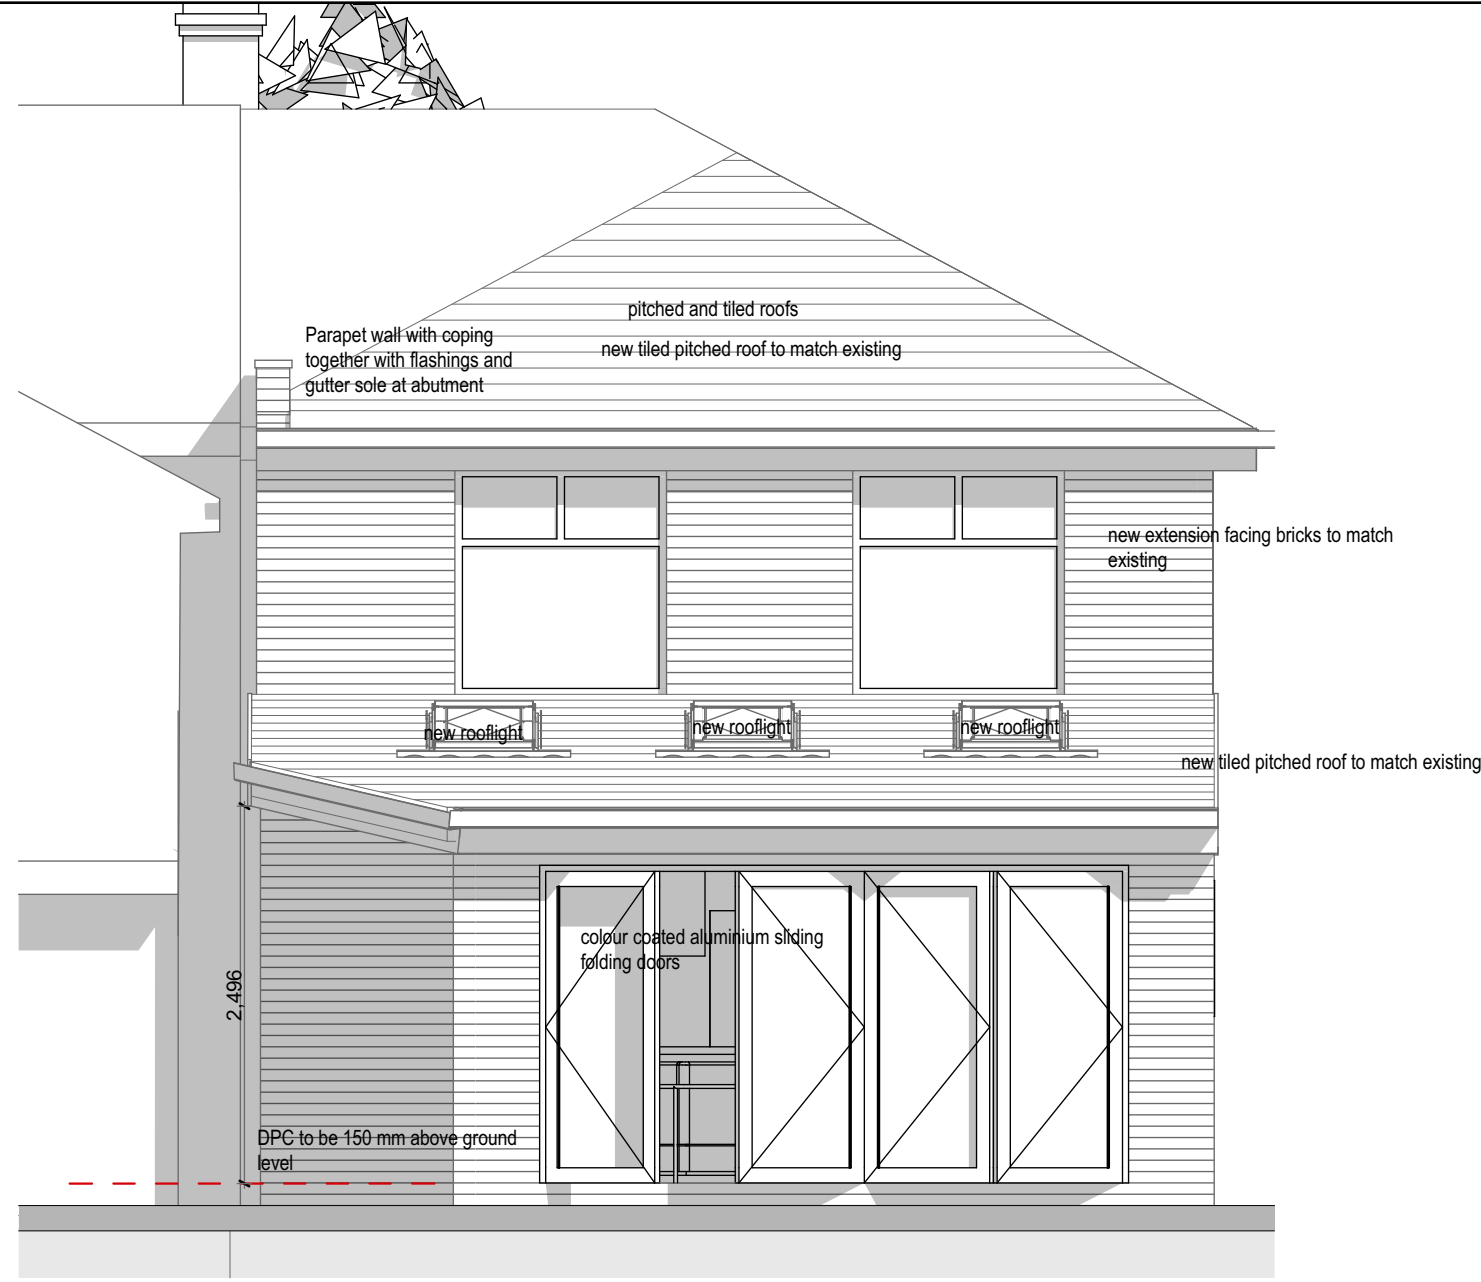


WEST ELEVATION

1:50

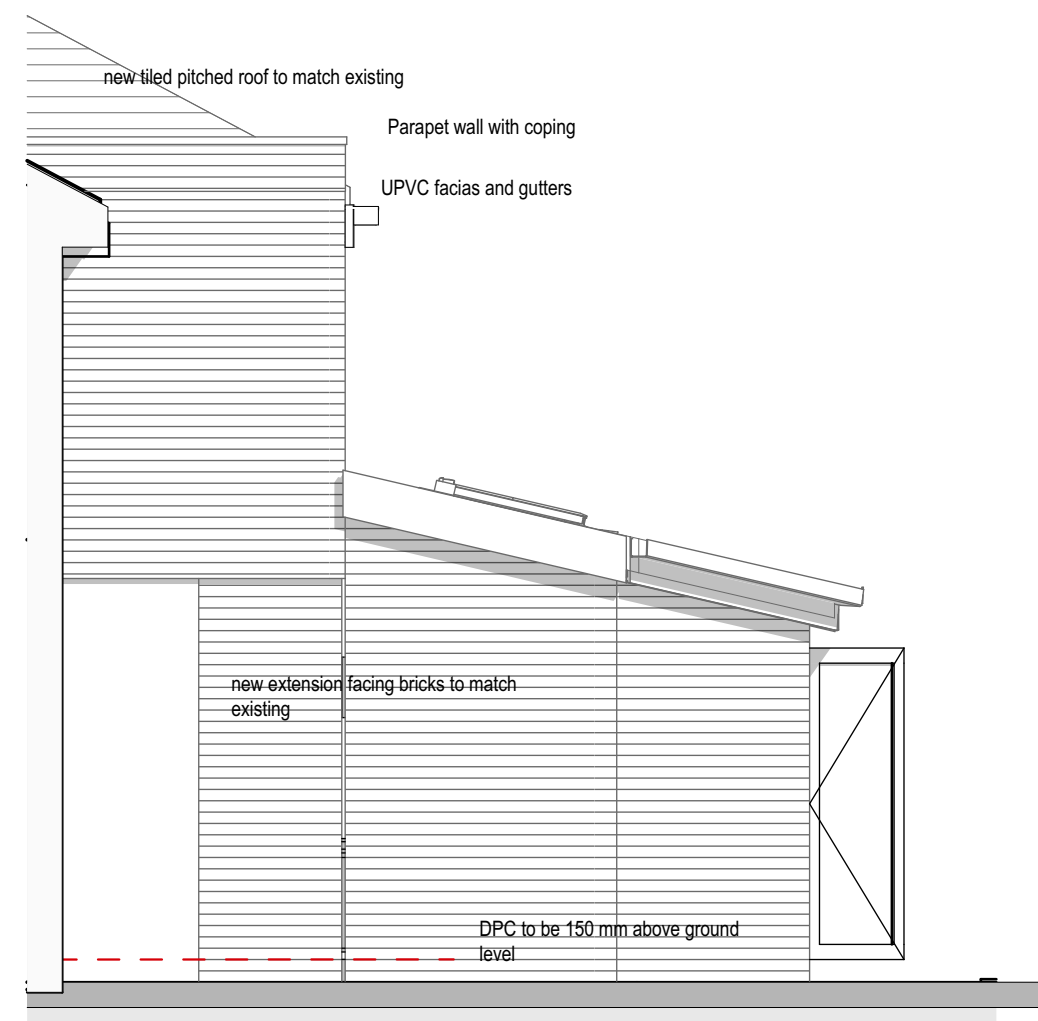


NORTH ELEVATION

1:50

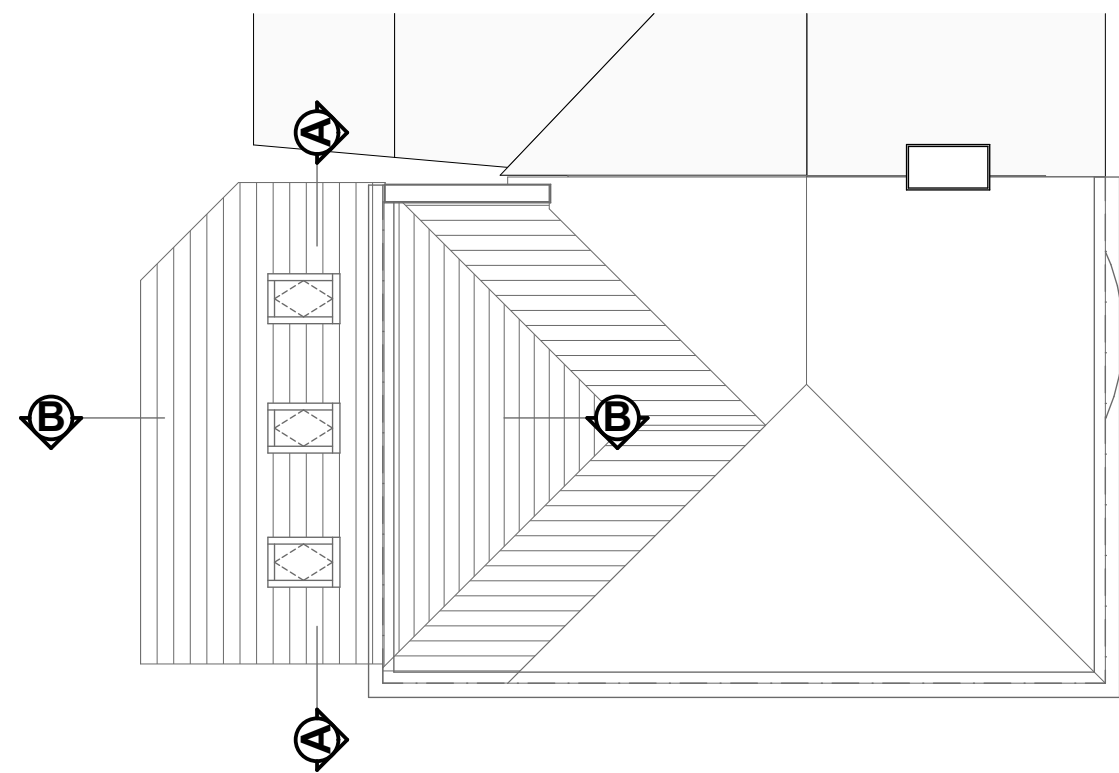


PROPOSED ROOF PLAN

1:100

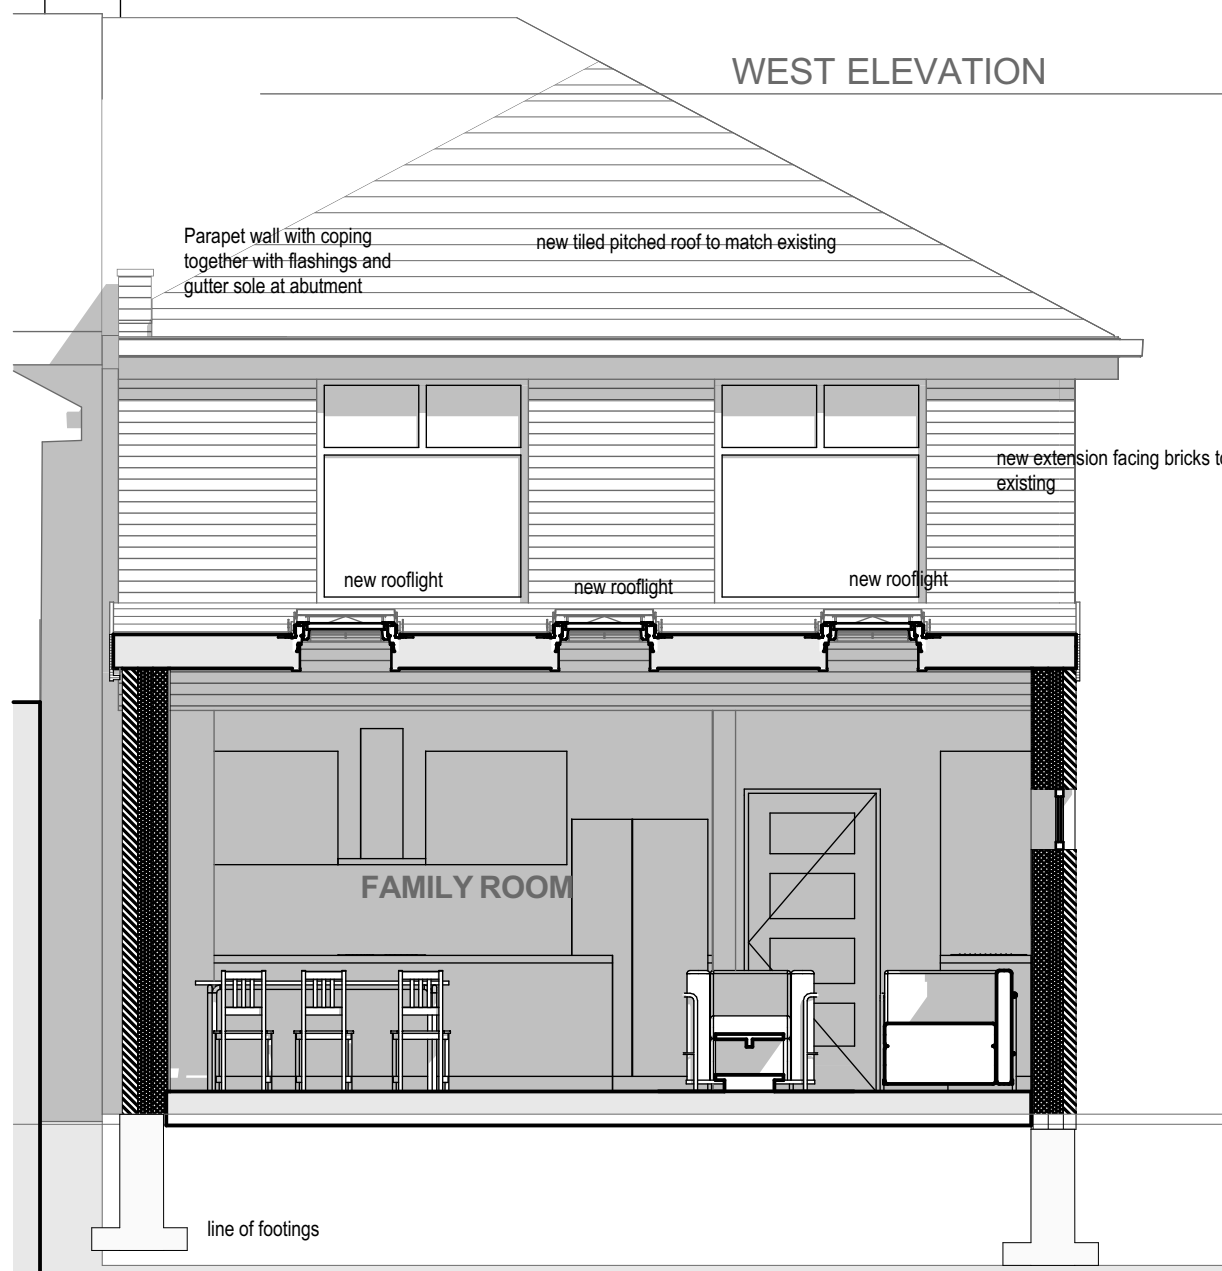


PROPOSED SECTION A

1:50

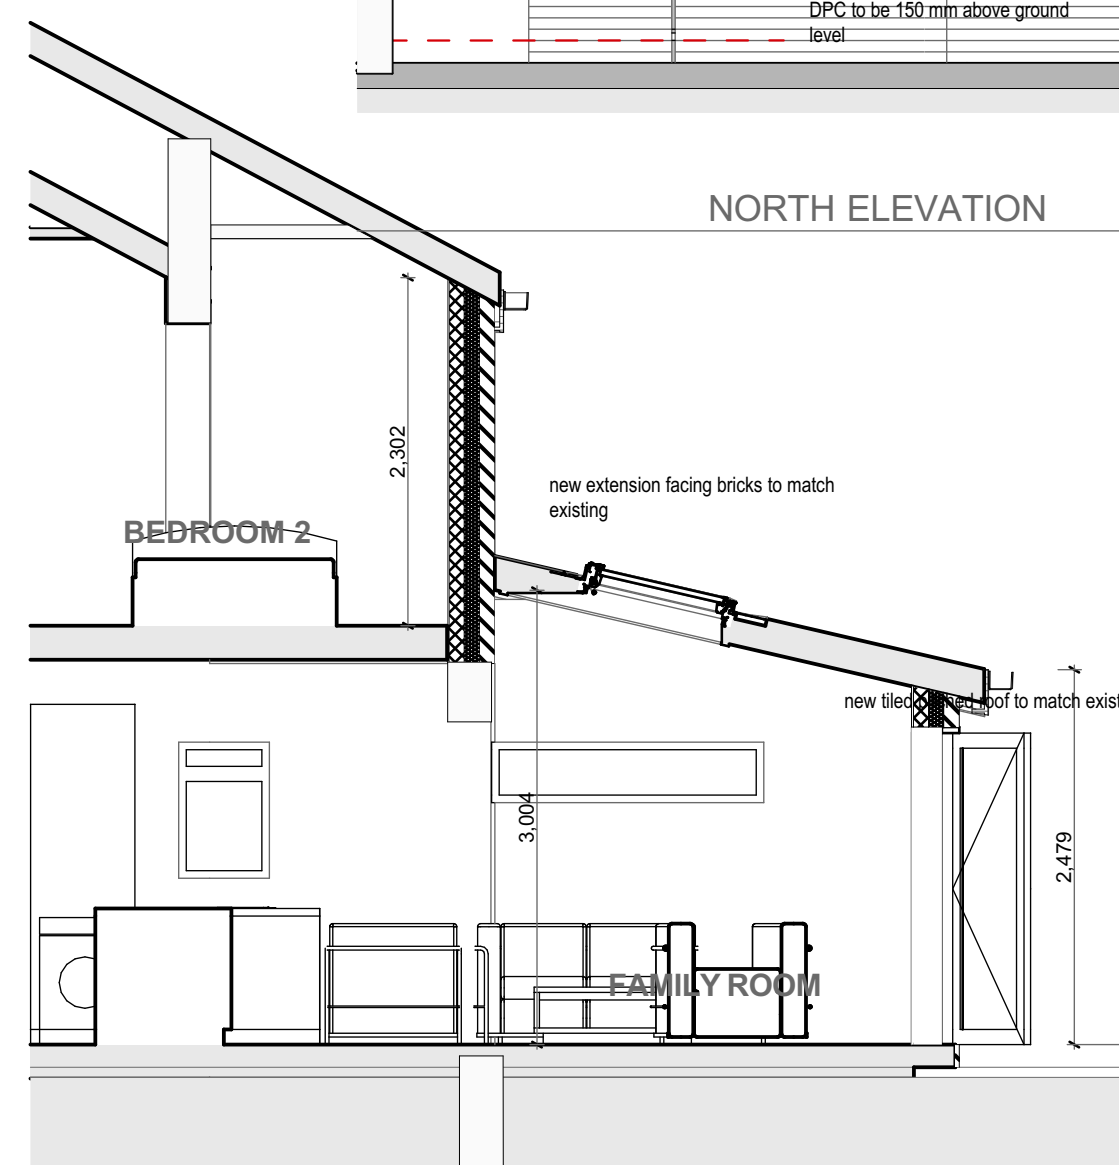


PROPOSED SECTION B

1:50

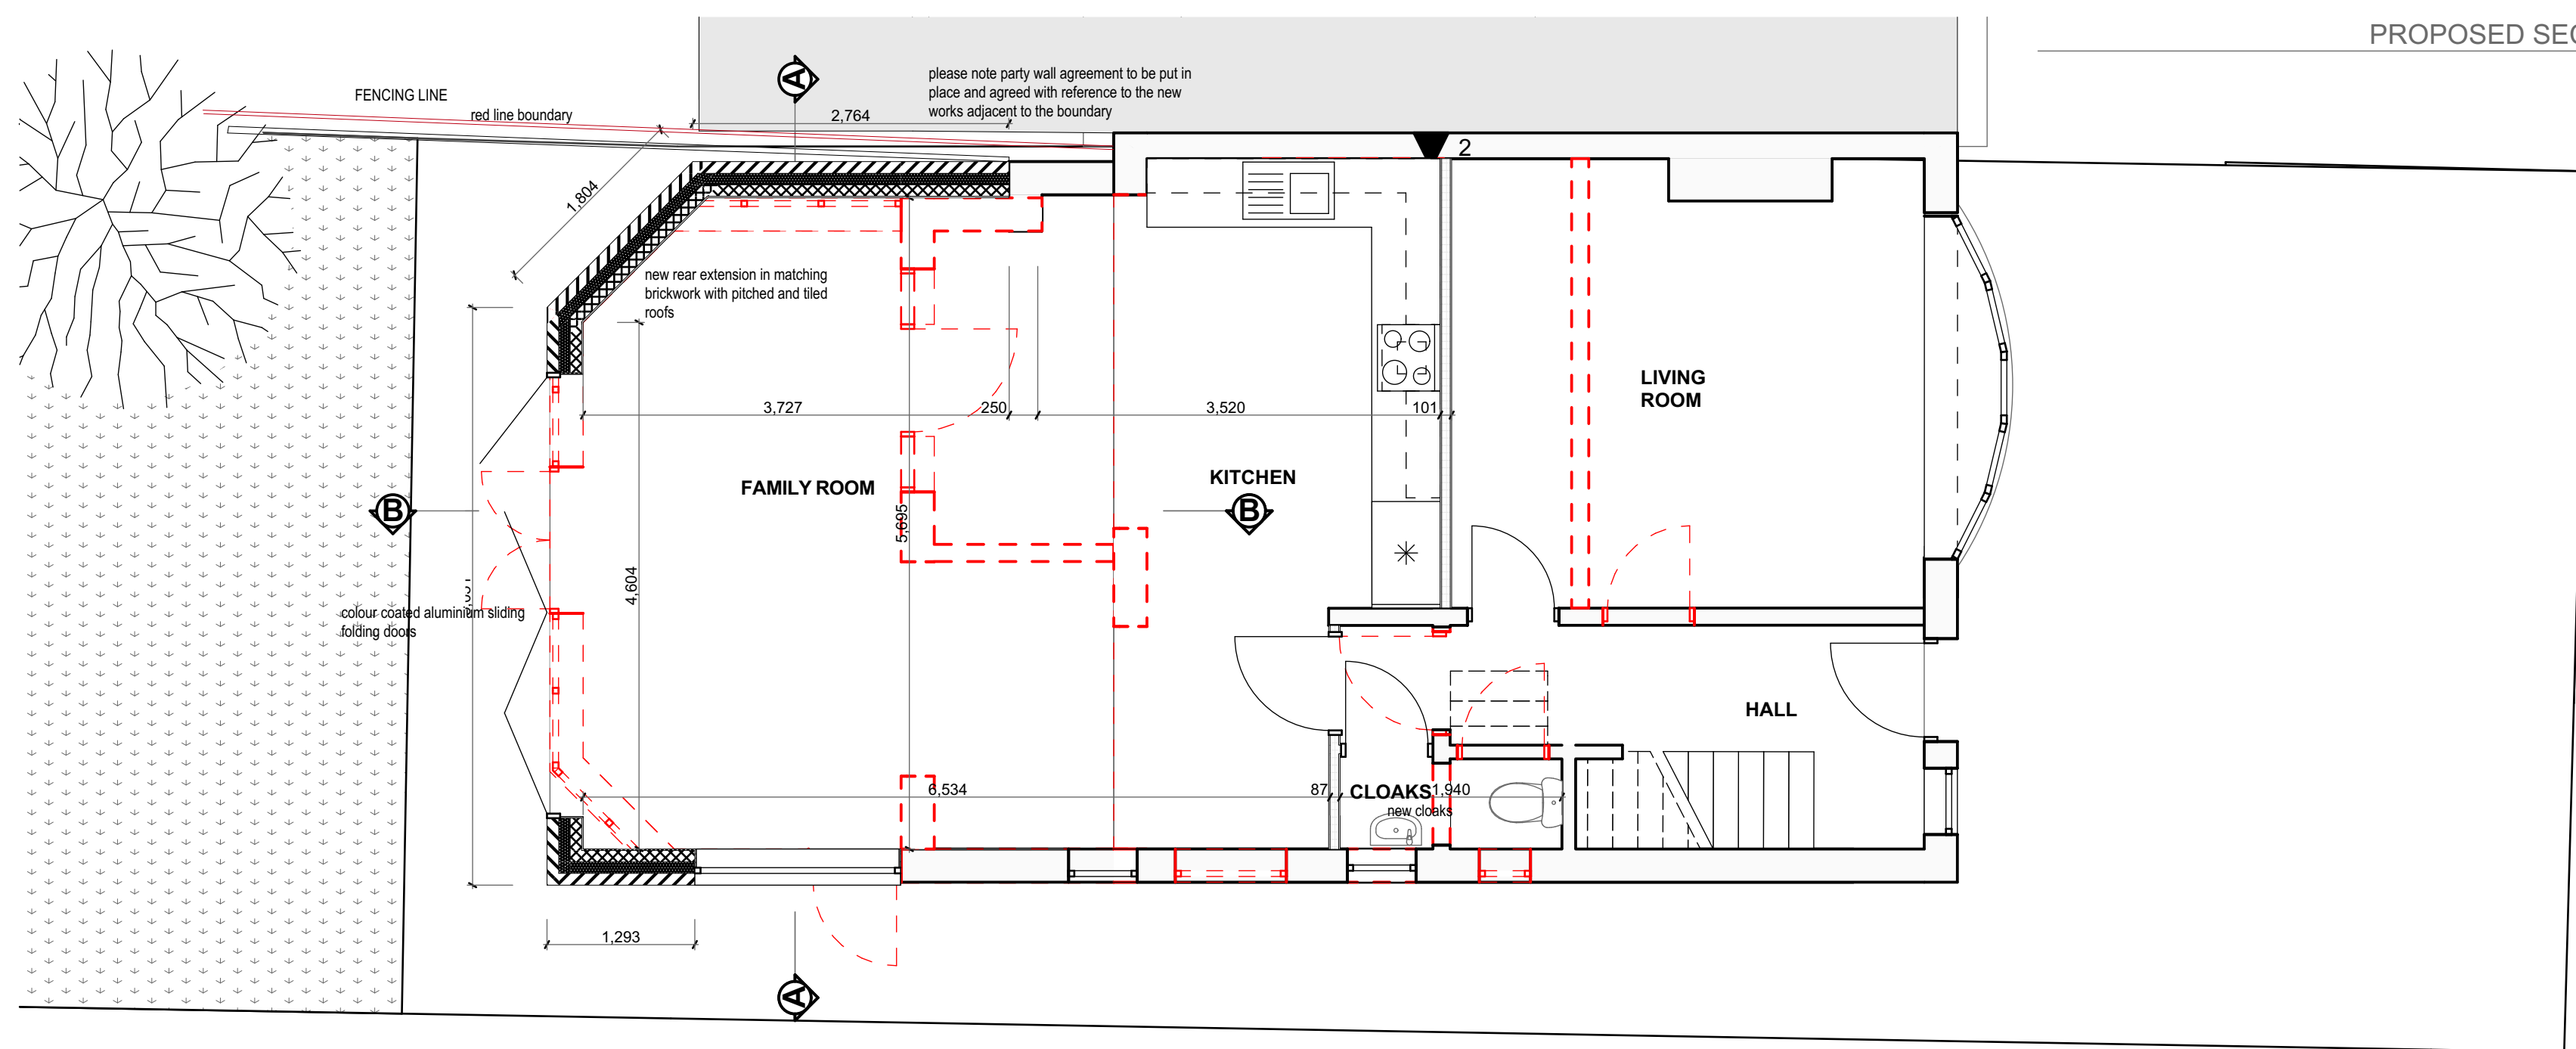


PROPOSED GROUND FLOOR

1:50

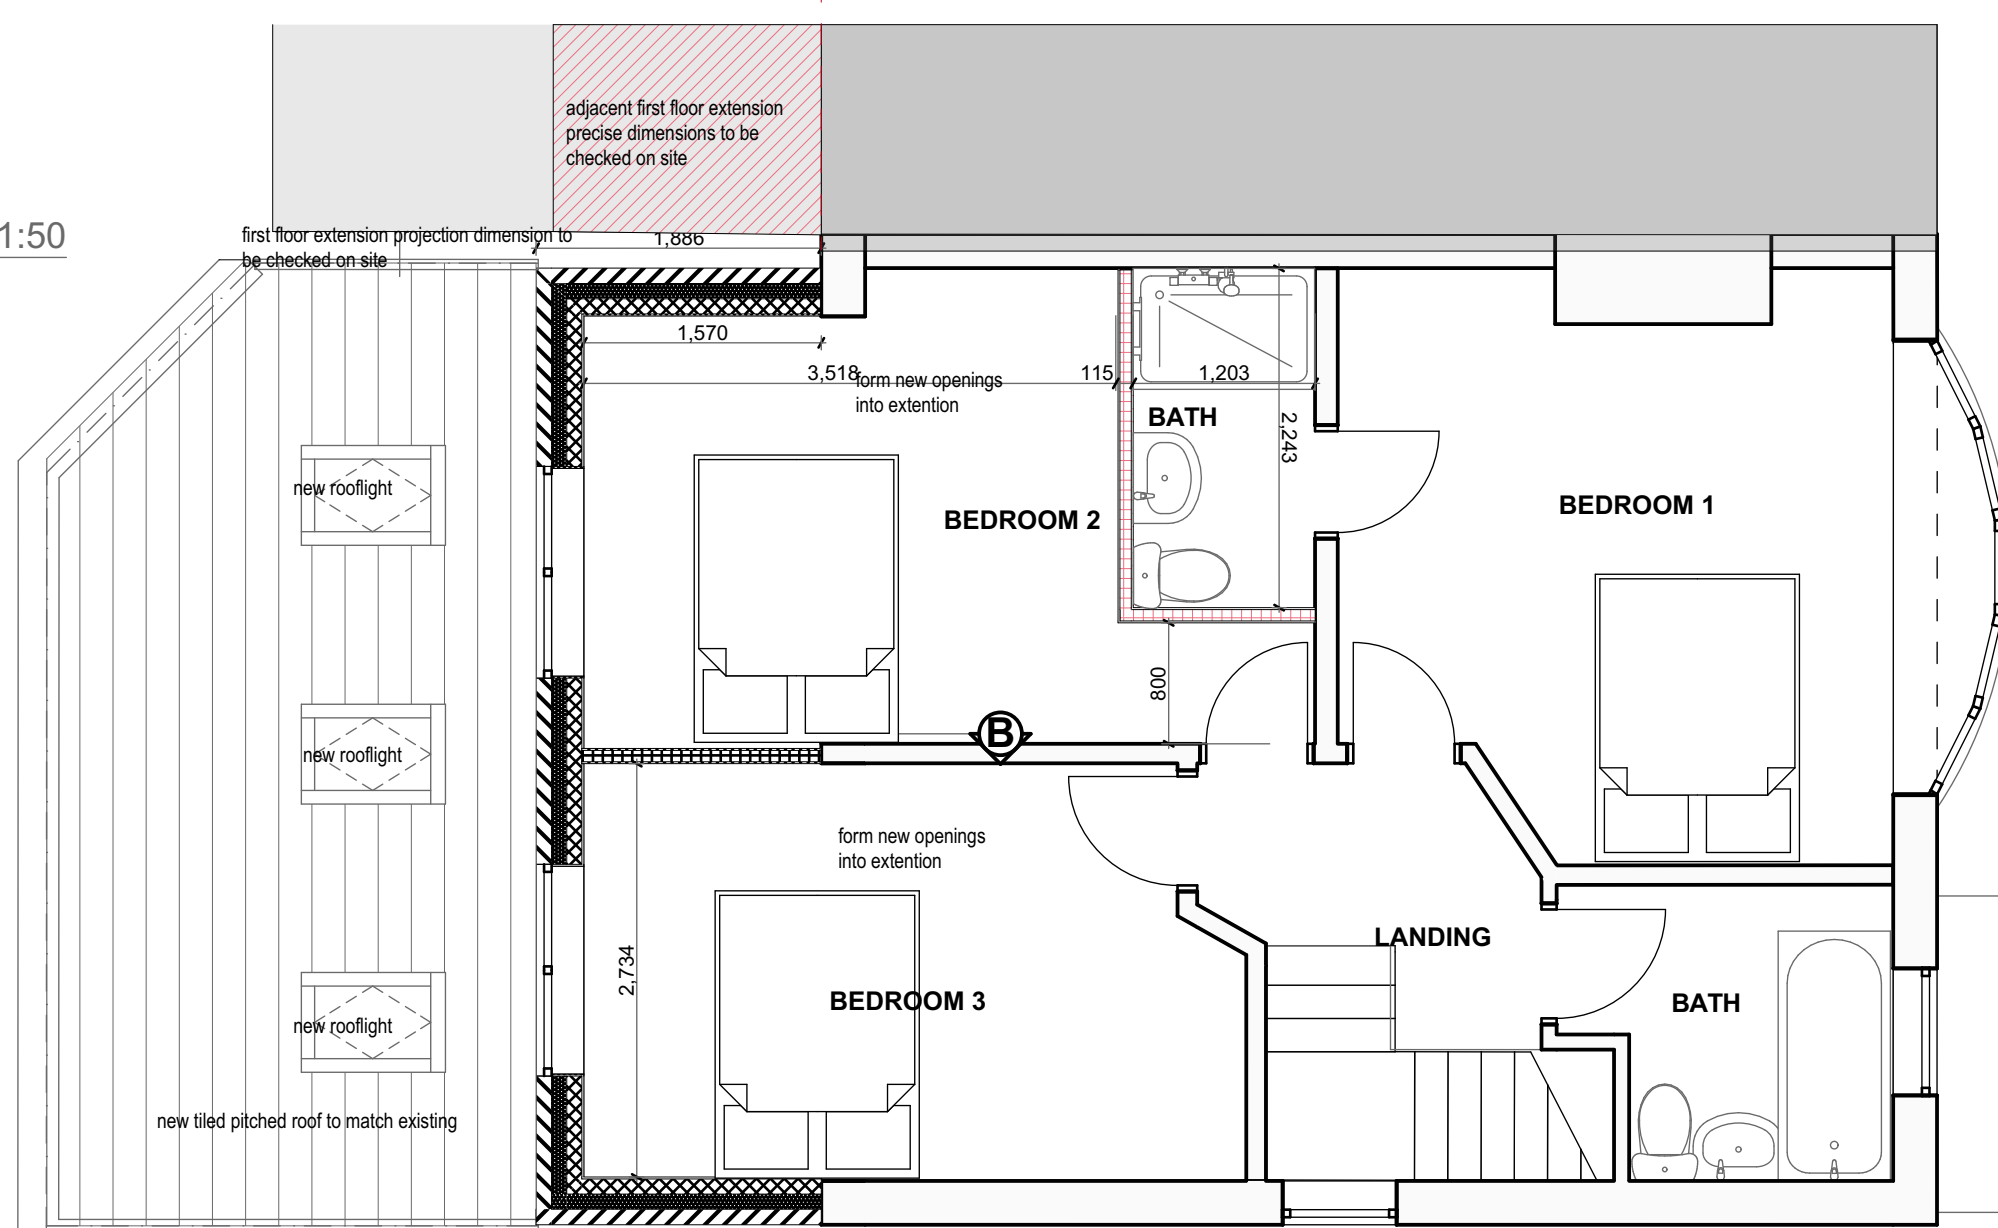

PROPOSED FIRST FLOOR

1:50

 

3 KENDAL DRIVE GATLEY CHEADLE SK8 4QJ
TEL: 0161 408 4882 MOBILE 07711583075
Email: ron@gonshaw-associates.com

CLIENT	MS CARMEL FOX
SITE/CONTRACT	ALTERATIONS AND EXTENSIONS 16 LATHOM ROAD M20 4NX
TITLE	PROPOSED PLANS AND SECTIONS DEMOLISHED HATCHED
DATE	JUNE 2022
SCALE	AS SHOWN
DRAWING No	40372 / 03C red line

PLANNING ISSUE