



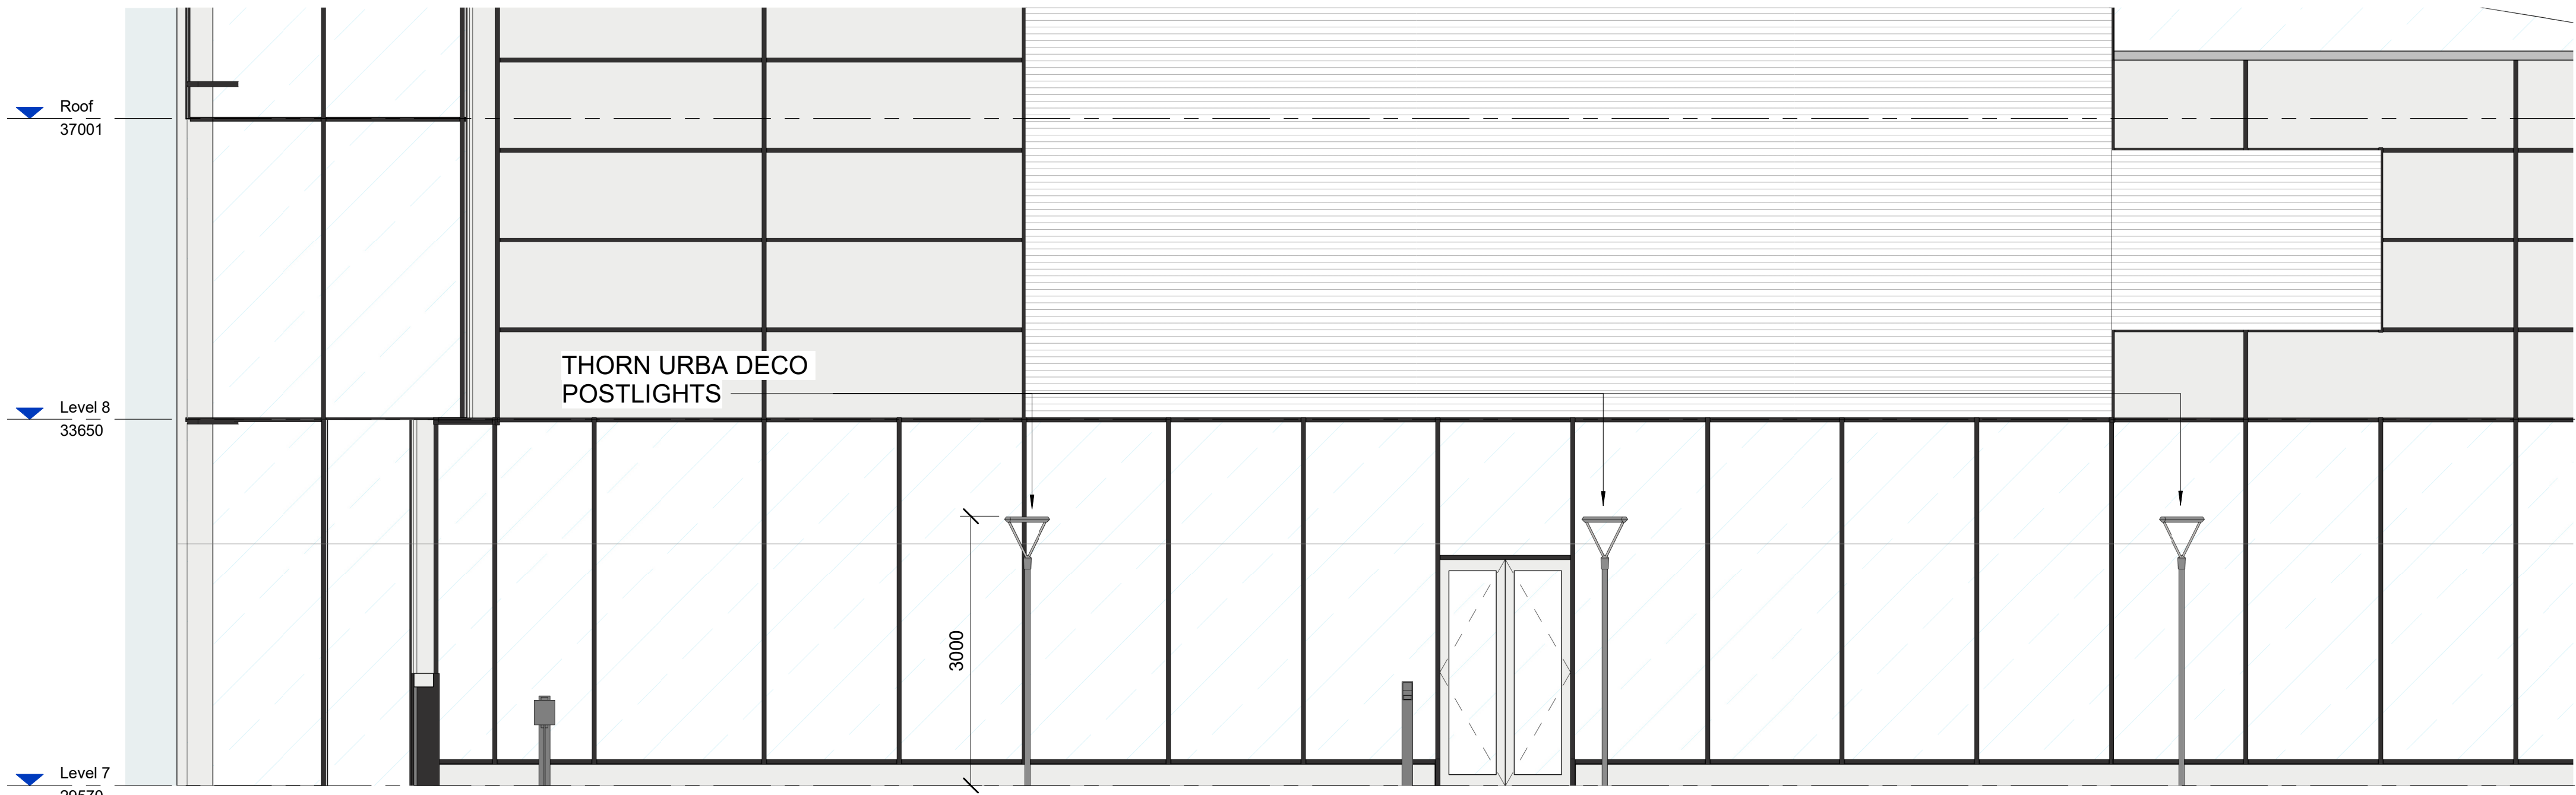

1 North Elevation - Proposed Terrace Lighting
1 : 50

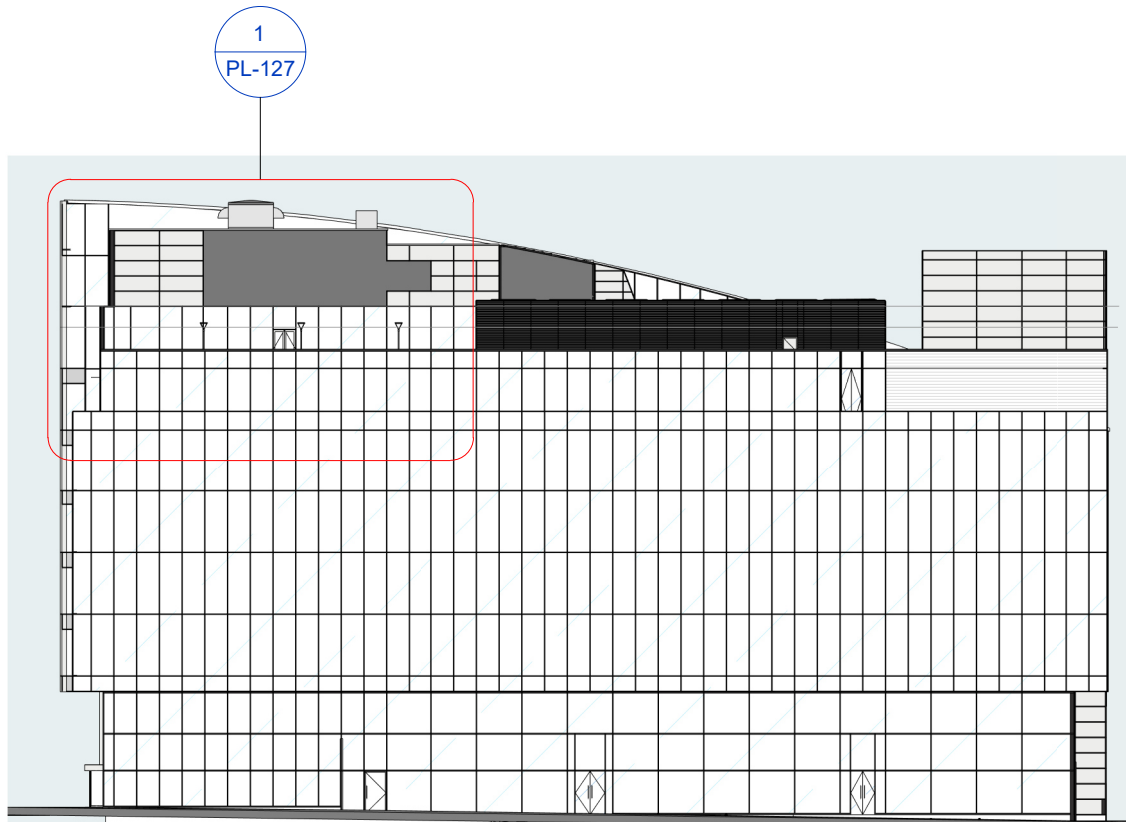


2 North Elevation Location - Terrace
1 : 500

SPECIFICATION
THORN LIGHTING – URBA DECO

LIGHT DISTRIBUTION
SYMETRICAL LIGHT DISTRIBUTION WITH WIDE STREET COMFORT OPTIC.

MATERIALS
CLASS I ELECTRICAL, IP66, IMPACT STRENGTH: IK10. CANOPY AND BASE: DIE-CAST ALUMINIUM. ENCLOSURE: 6MM THICK CLEAR GLASS. ARMS: DIE-CAST ALUMINIUM COVERED WITH A SHIELD IN PLASTIC ASA

DIMENSIONS
LANTERN: 510L x 241W x 474H mm
COLUMN: 3000H x 118Ø CONICAL
WEIGHT: 7.14kg

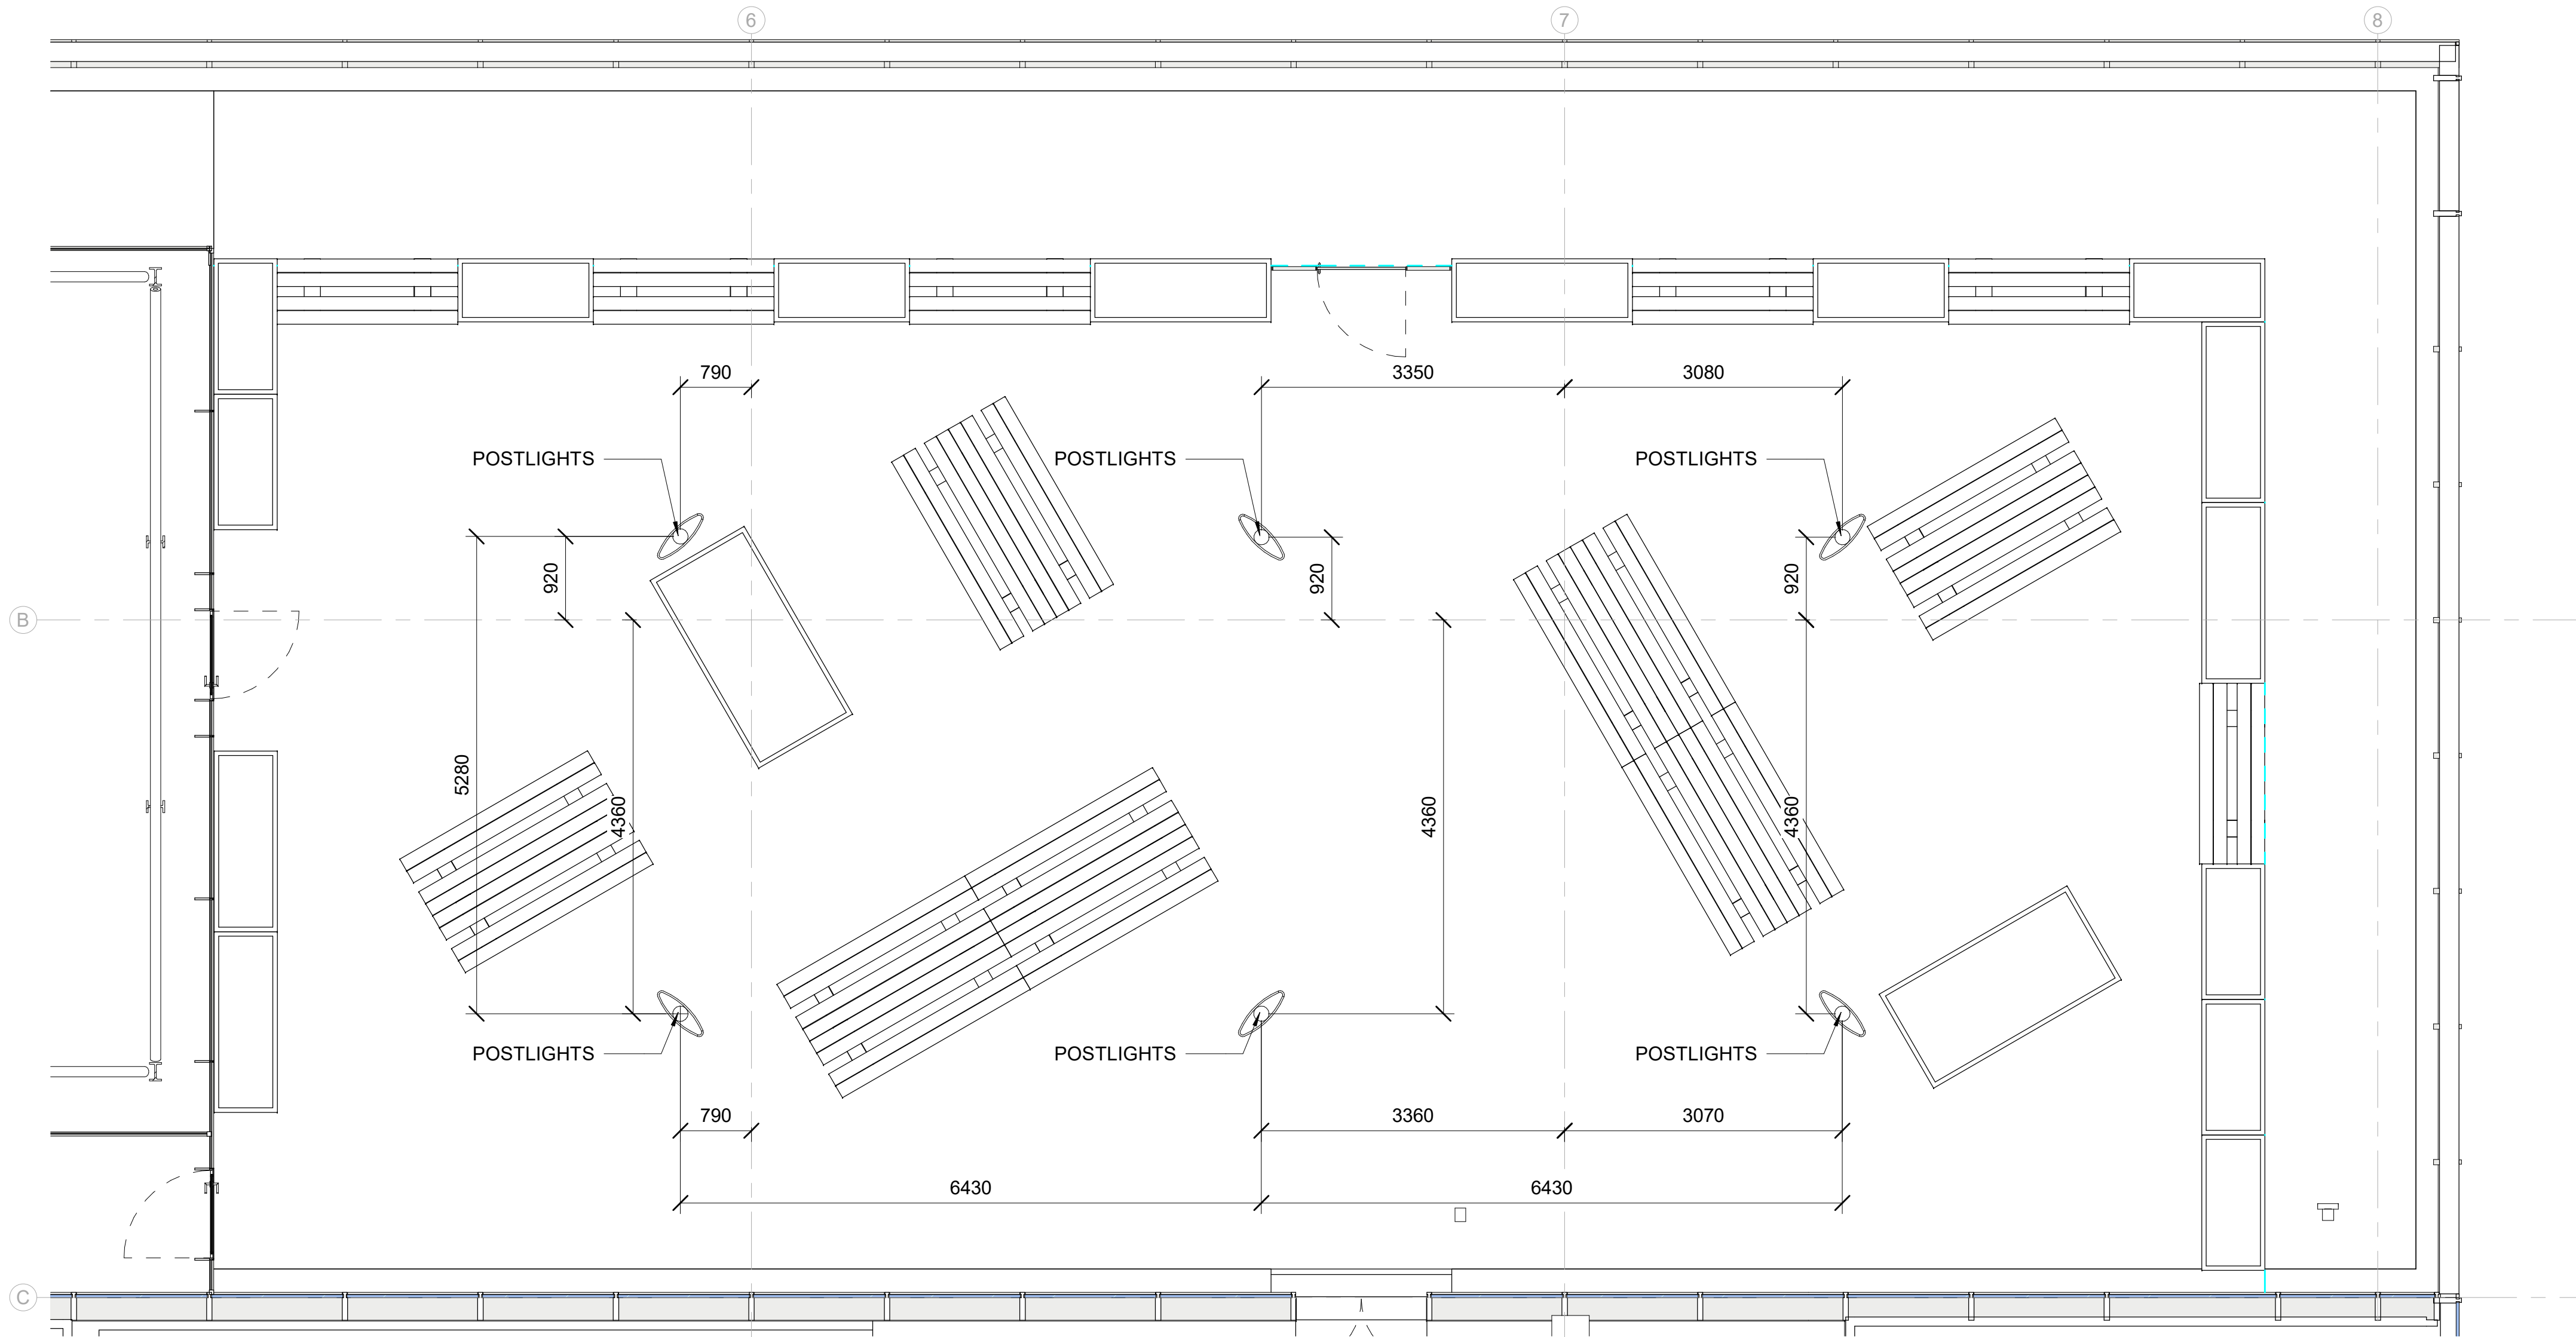

3 Level 07 Plan - Proposed Terrace Lighting
1 : 50

rev.	date	description	by	rev.	date	description	by	notes	Project Name	Spinningfields Reoccupation	drawing number	rev	drawing title	scale	As indicated
P01	31.01.23	Issued for Planning	OM					- Do not scale drawing - All dimensions to be confirmed on site	Client	NatWest Group	RBF62-MLA-XX-07-DR-A-PL-127	P02	Northern Elevation	date	12.06.23
P02	12.06.23	Issued for Planning	OM					- Any drawing errors or divergences should be brought to the attention of the originator of this drawing - Drawing to be read in conjunction with MLA Common Requirements Specification	Address	Spinningfields Manchester	status	PLANNING	suitability	S2	Proposed Pillar Lights Terrace Planning
														drawn	OM
														format	A1



5 Forres Street Edinburgh EH3 6DE
T 0131 226 6991
michaellaird.co.uk