

Notes :-
Do not scale from this drawing .

All dimensions to be checked on site prior to the commencement of works.

All work & drainage to be to the entire satisfaction of the local authority , statutory undertakings & in accordance with the current building regulations.

Any drains passing under building to be exposed & encased in 150mm conc.

All structural timber is to be stress graded

Rev.		By	Date



Chartered Architects & Interior Designers
1 Cranleigh Avenue
Stockport
SK4 3 PZ


Tel : 07581 056 056

Site
3 SIDDALL STREET
LEVENSHULME
MANCHESTER


Title

PROPOSED GROUND FLOOR PLAN


Project Manager/ Checked	Drawn By	Scale	Date
		1:100 @ A3	0723
Arch./Des.	Drawing Number	Rev.	
	F04/ZE/04	C	

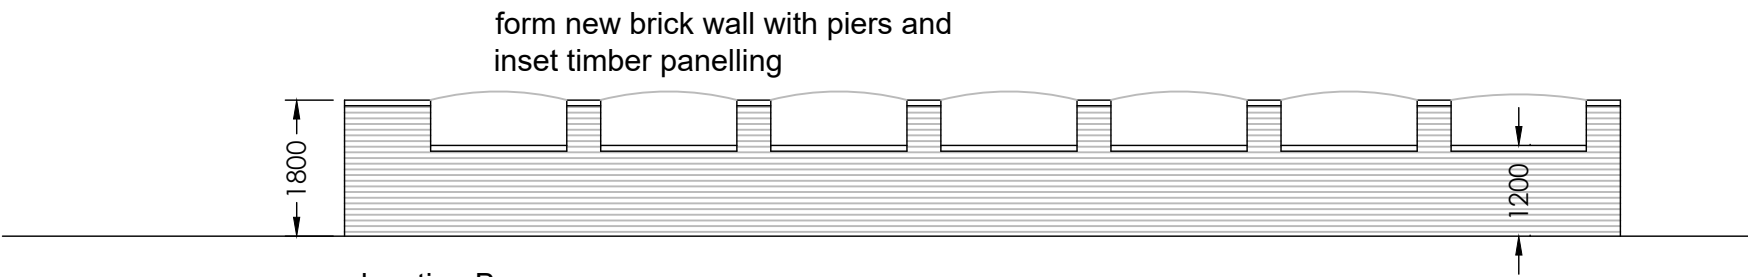

elevation B

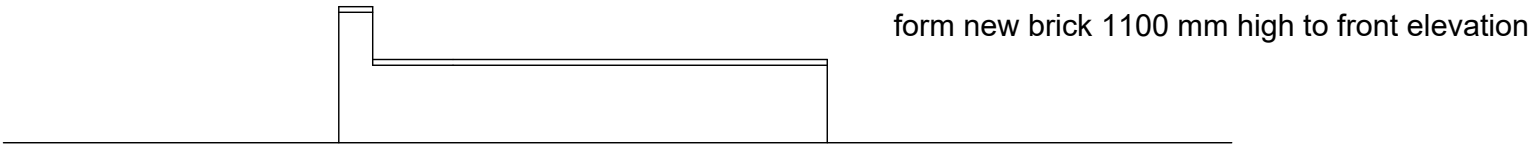

elevation A

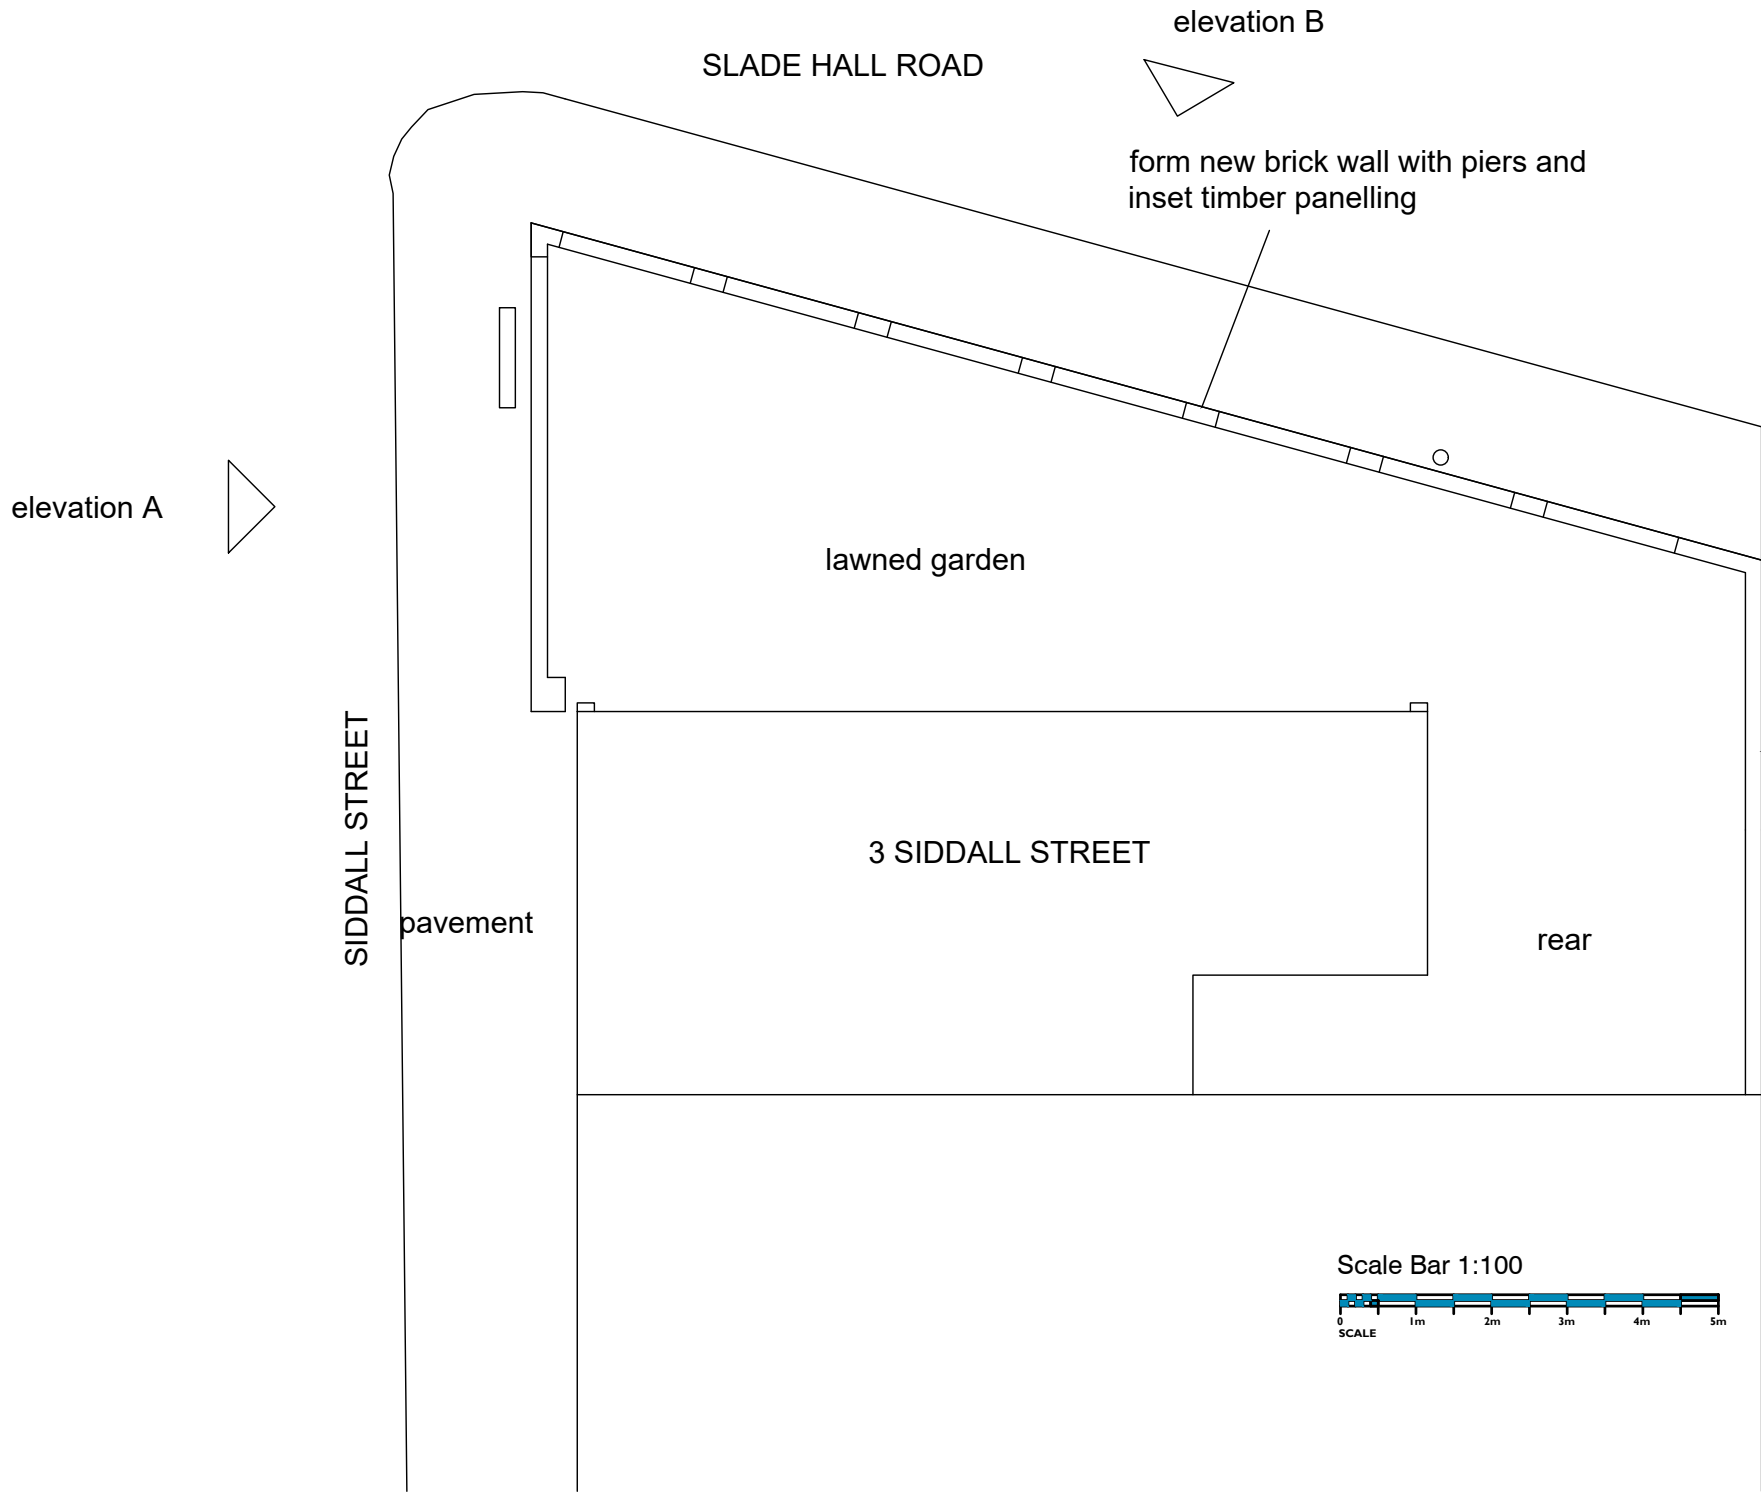

form new brick 1800 mm
high to rear elevation