



BASEMENT LEVEL 2 FLOOR PLAN
1:200

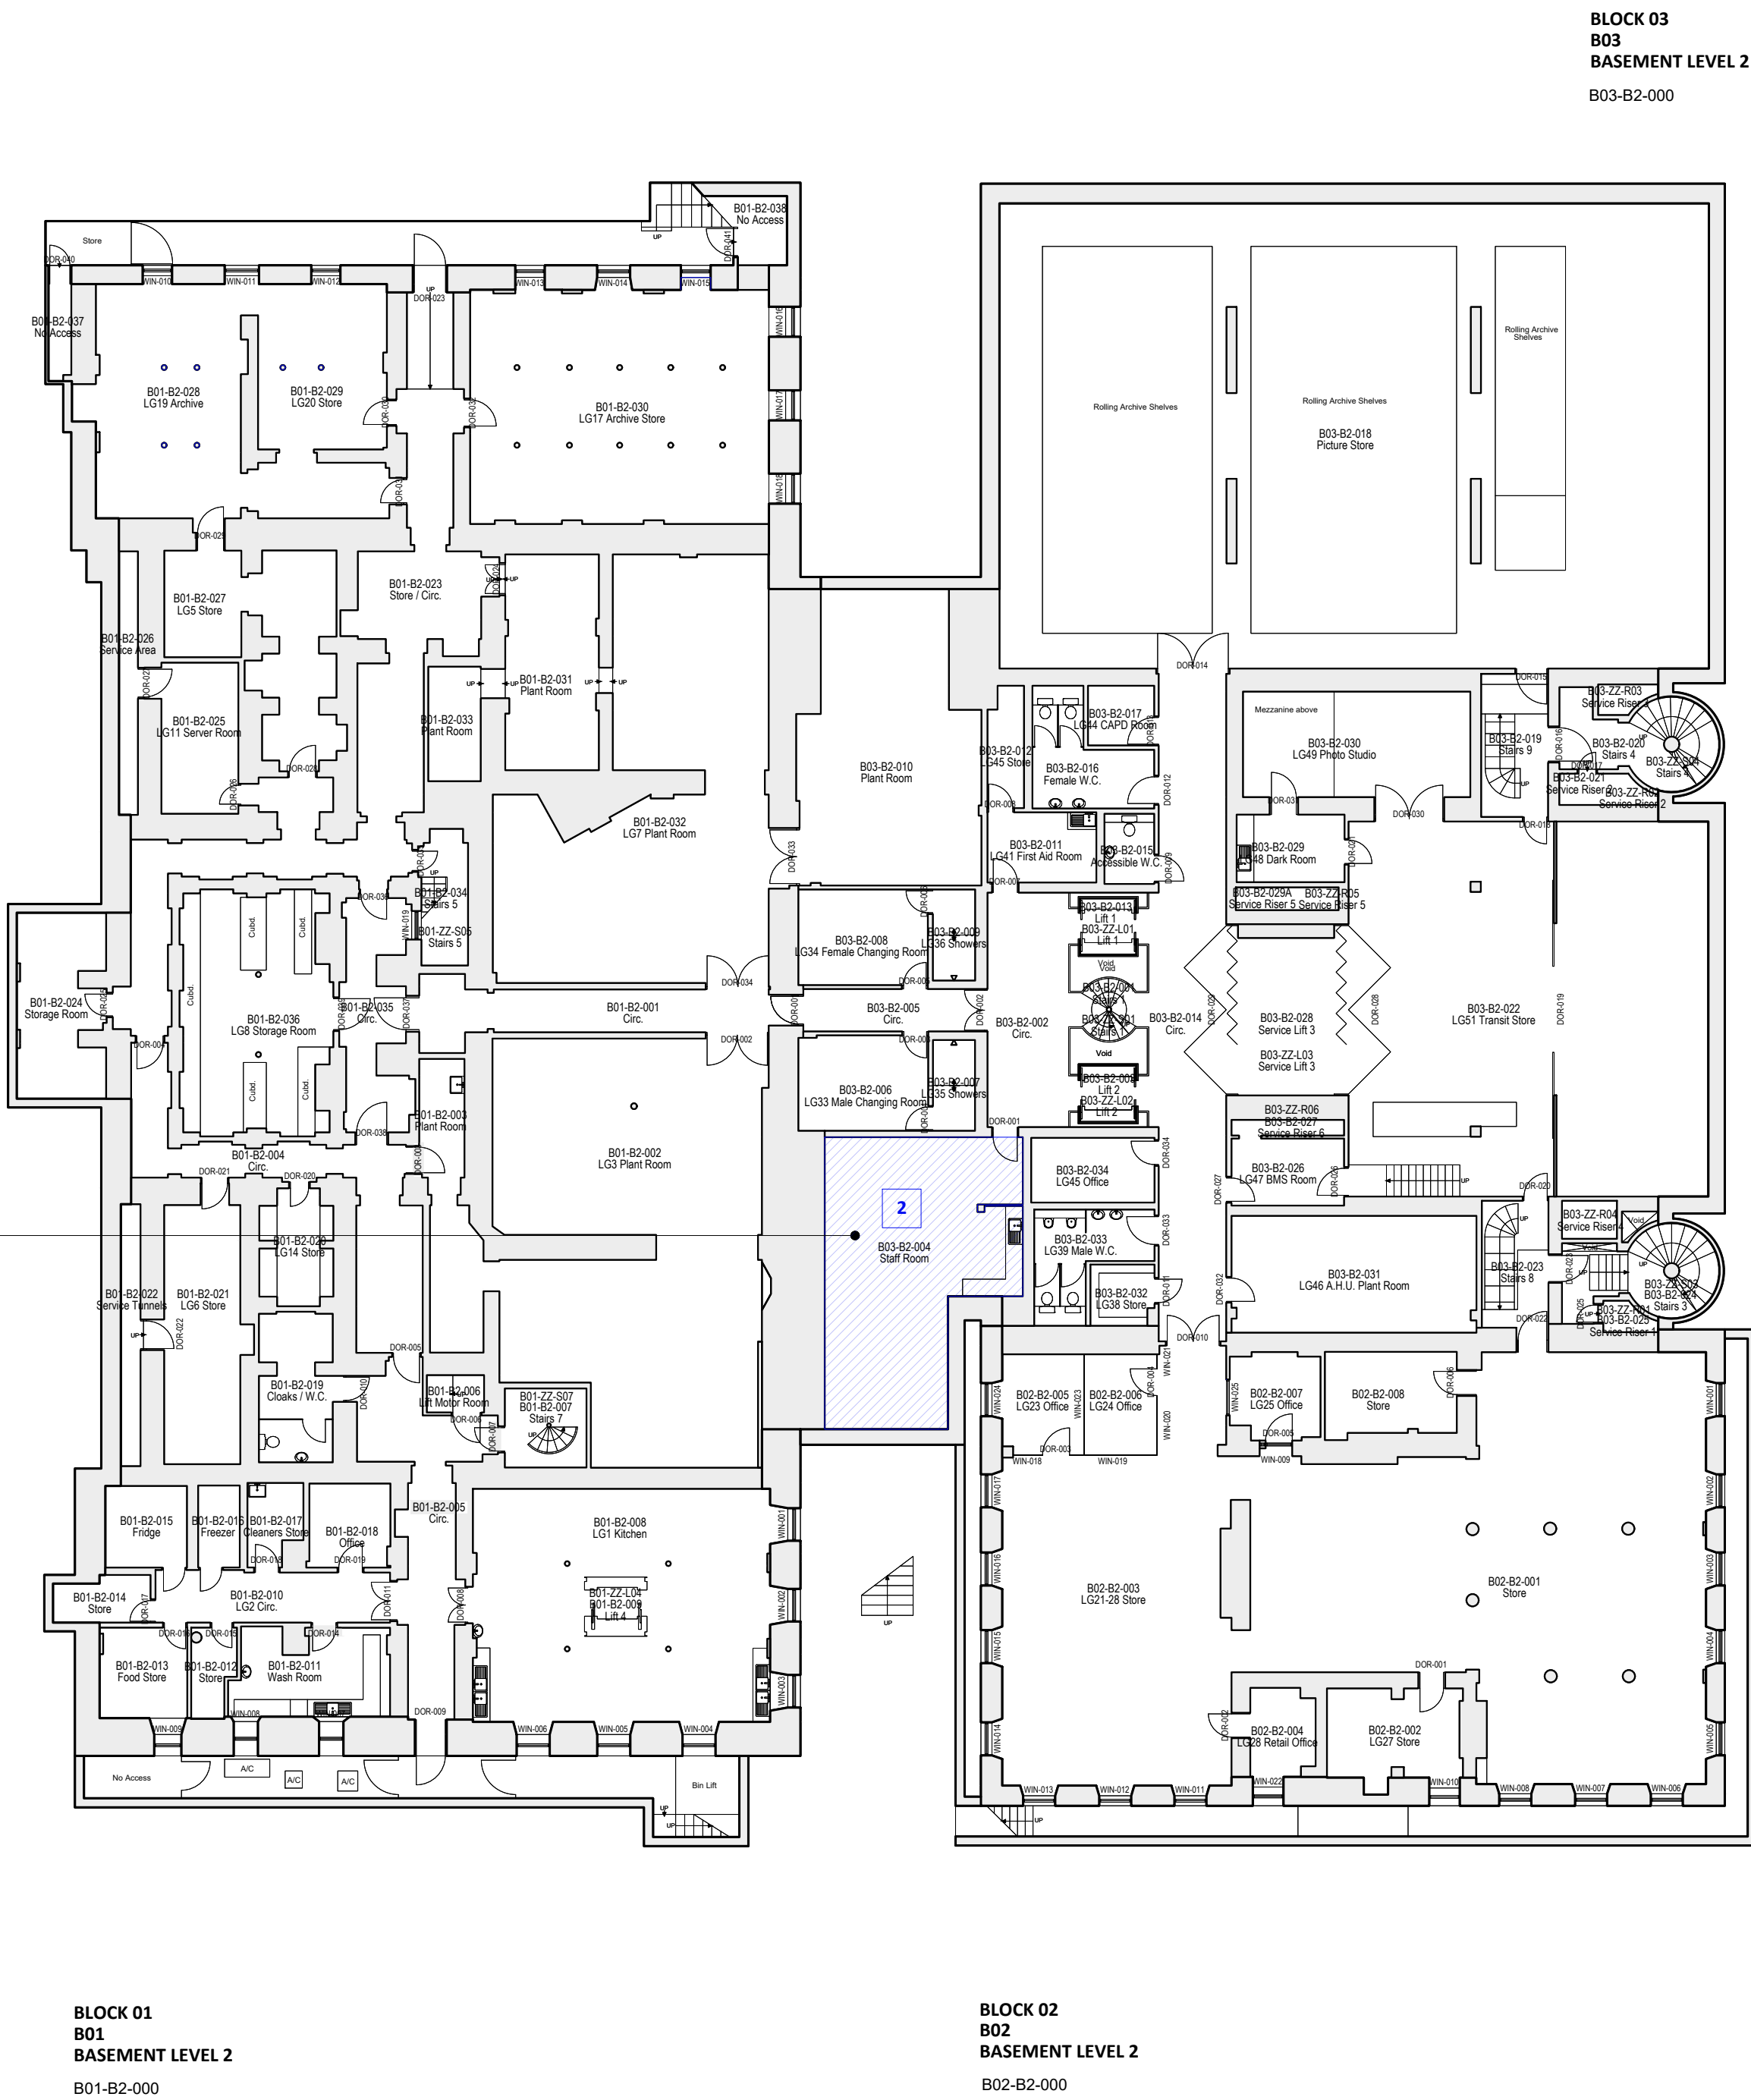

Note:
Do not scale from this drawing.
Dimensions are to be checked on site.
If in doubt please ask.

KEY

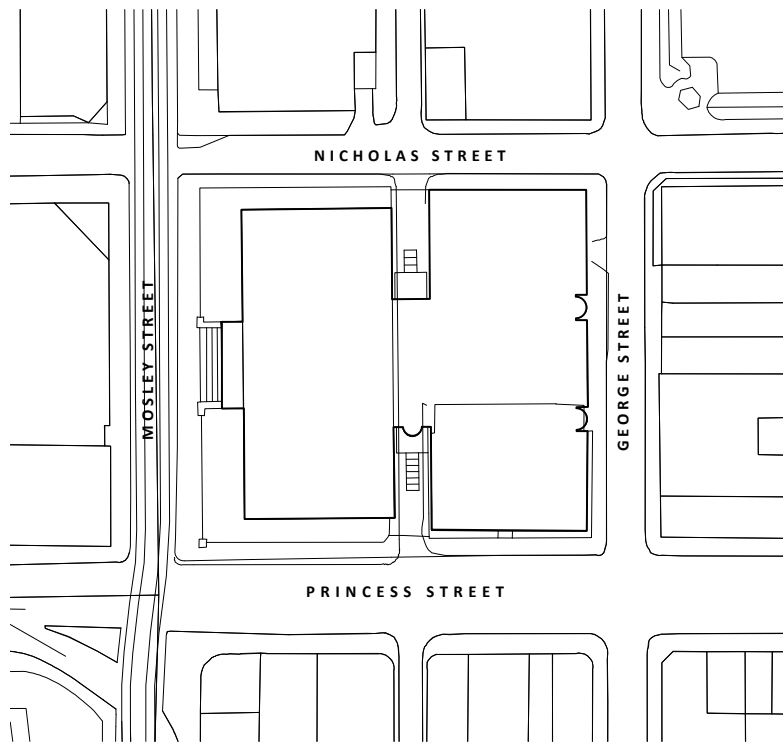

- 00** Work package number
- Extent of work package area**

- Work Package 00** Site Wide Information
- Work Package 01** Atrium Revolving Door
- Work Package 02** Staff Room Refurbishment
- Work Package 03** Atrium Fire Exit Doors
- Work Package 05** Toilet Refurbishment
- Work Package 07** Gallery Ceiling Replacement

P01 23/06/23 Listed Building Consent Application Issue

Rev Date/Intls Details

© The moral rights of the author are hereby asserted.
This drawing and design is the sole property of Buttress Ltd and must not be reproduced without permission.
Buttress Ltd is Registered in England and Wales: 3683173.



Buttress

41, Bengal St
Manchester
M4 6AF

T 0161 236 3303
E contact@buttress.net
W www.buttress.net

Project Title Manchester Art Gallery
Client Manchester City Council
Location Mosley Street, Manchester

Drawing Title Basement Level 2
Proposed Work Packages Key Plan

Date 23/06/23
Checked EK
Scale 1:200
Orig Paper Size A1

Status Preliminary

Project: Origin: Zone: Level: Type: Disc: Code: Number: Rev:

MAG - BUT - 00 - B2 - DR - A - 00 - 5001 P01