


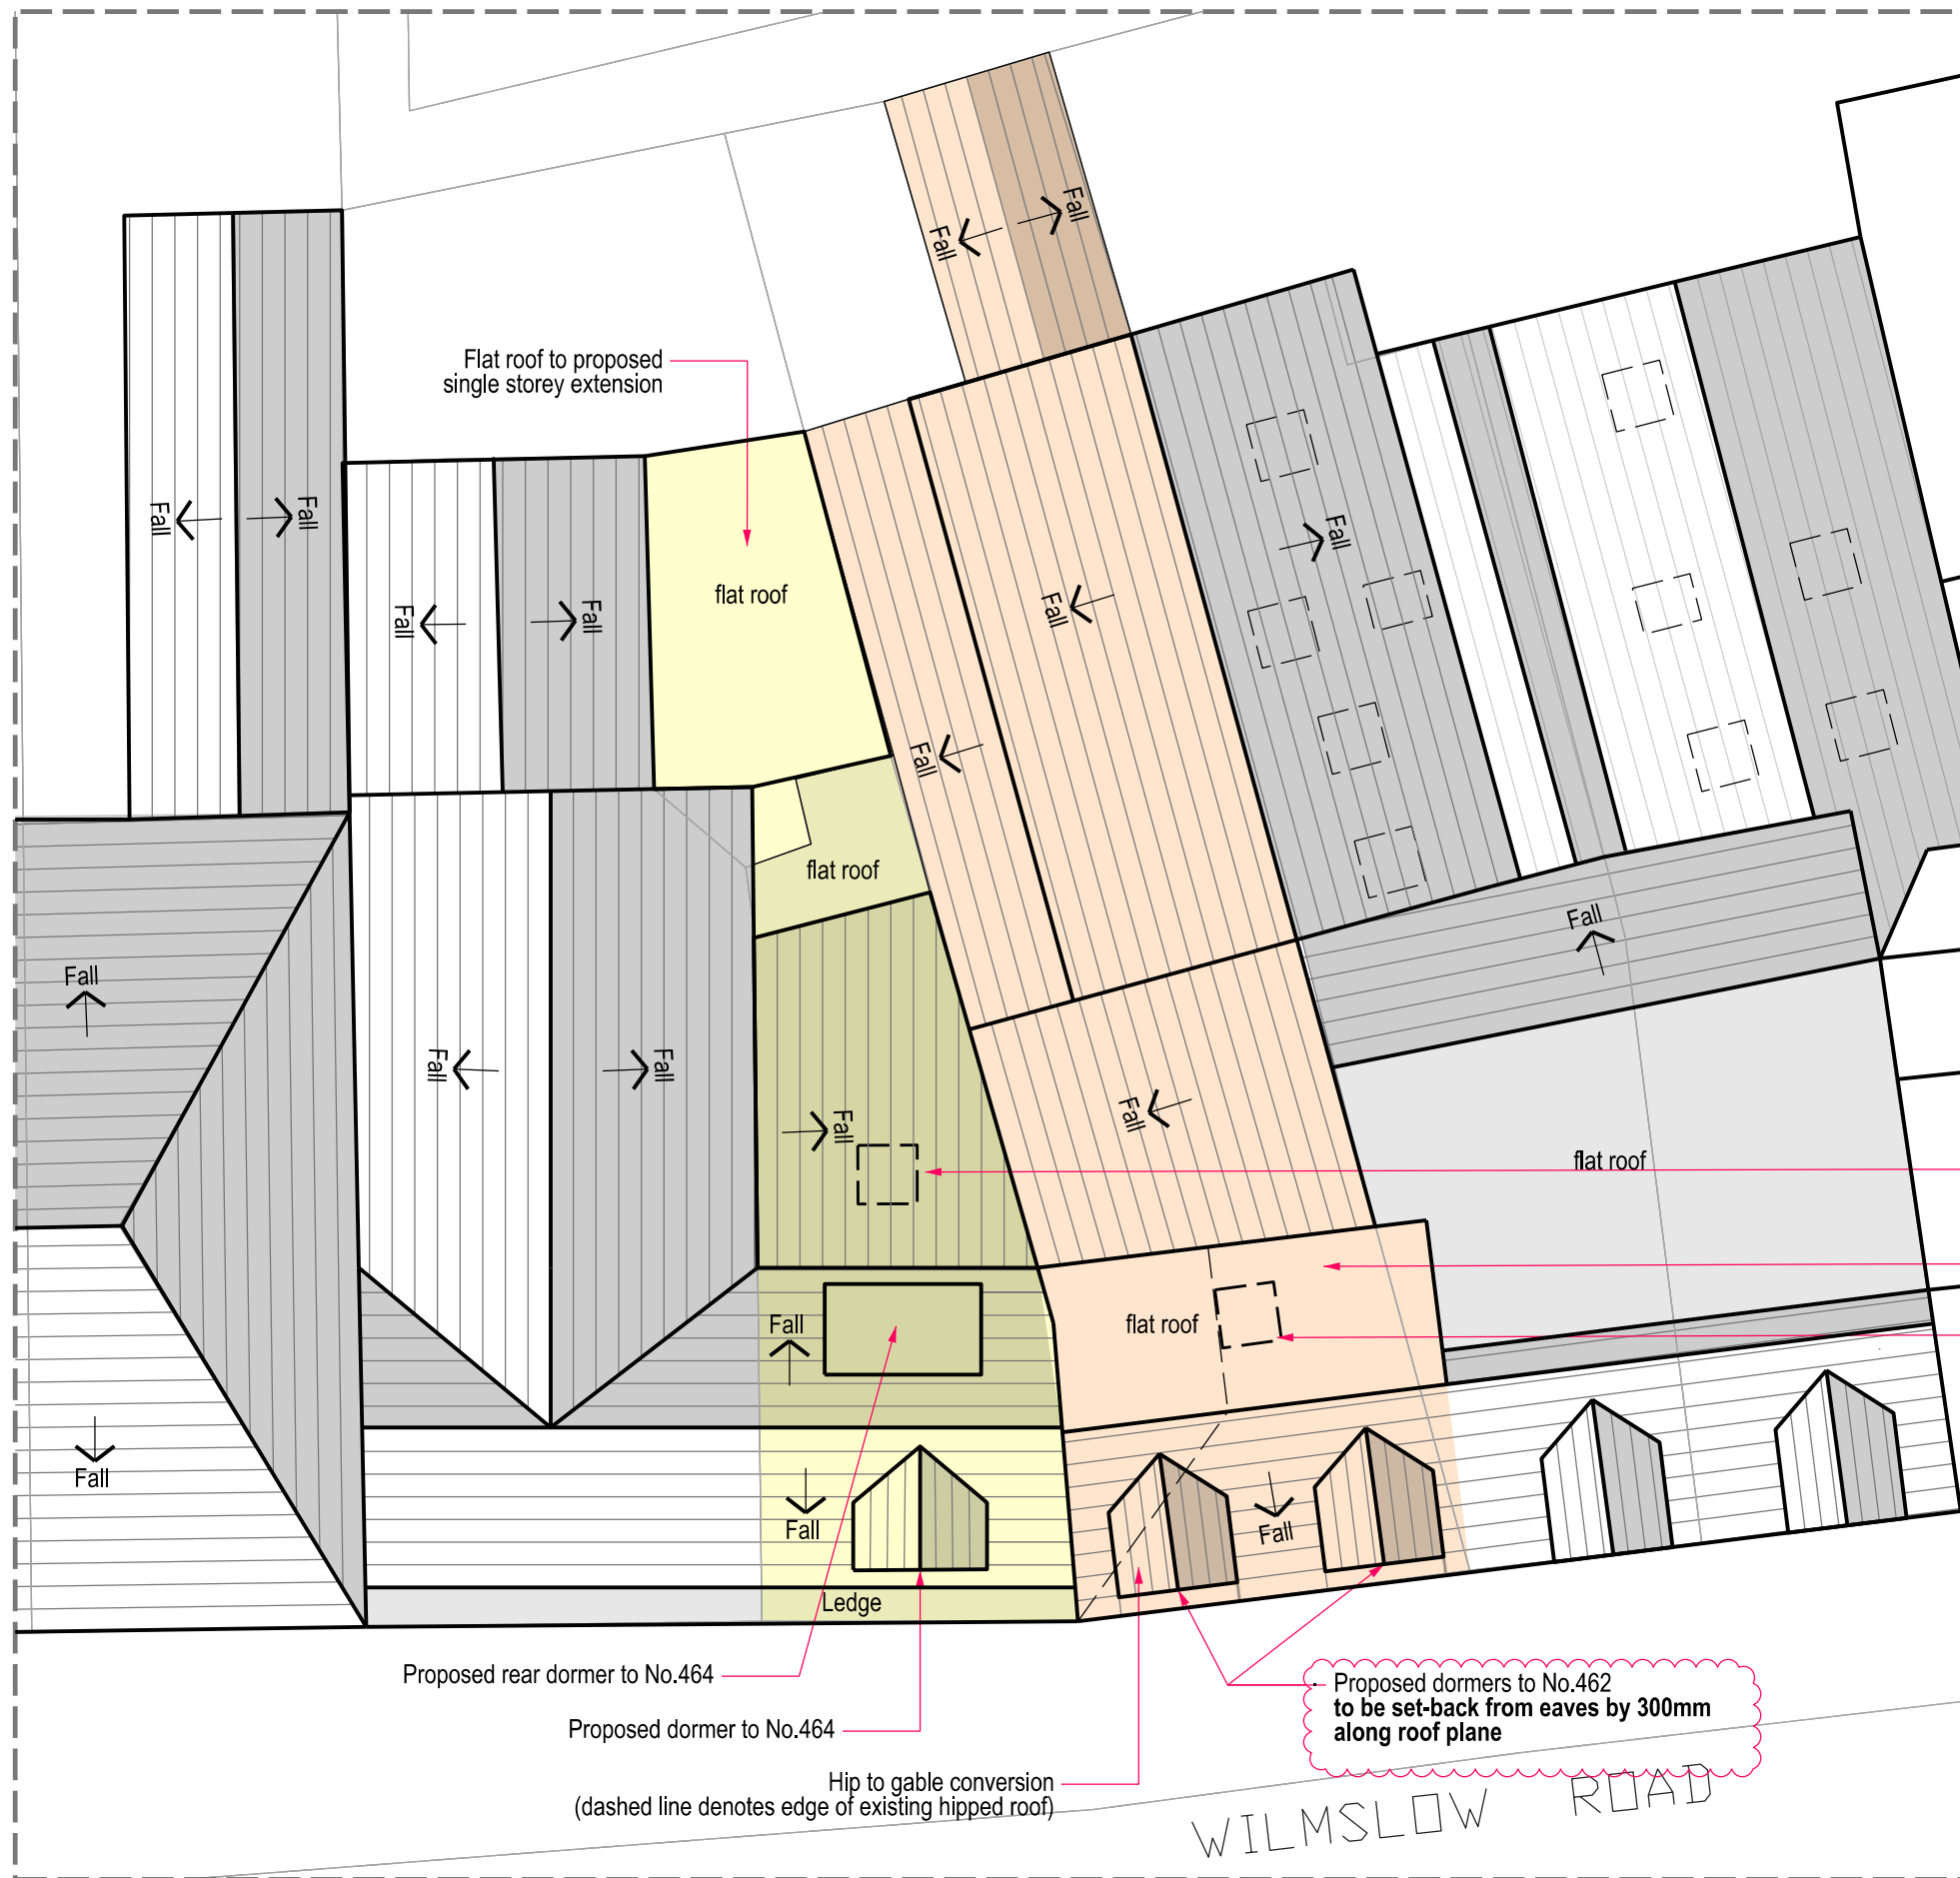


Proposed Roof Plan @1/100

Note:
All existing site dimensions and datum levels must be verified on site.

Key:

- Application Property No.462
- Application Property No.464

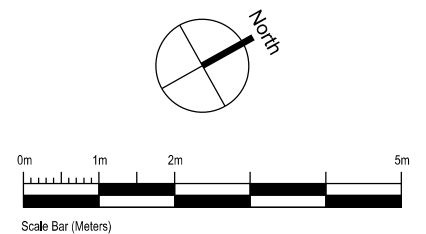

- Proposed rooflight (Velux or similar)
- Existing sections of hipped and pitched roof converted to flat roof
- Proposed rooflight (Velux or similar)

No			Prep	Date
Amendments				
LCA Architecture & Planning Email: lx.chowdhury@gmail.com Tel: 07563 952231				
Project 462 & 464 Wilmslow Road Withington M20 3BG				
Title Proposed Roof Plan				
Job No. 2212		Drawing No. PL.15B		
Amendment:		Scale @A3: 1/100		
Status: For Planning Approval Only				
Auth. CL		Date. Sept, 2023		