






VISUAL SCALE 1:50 @ A3

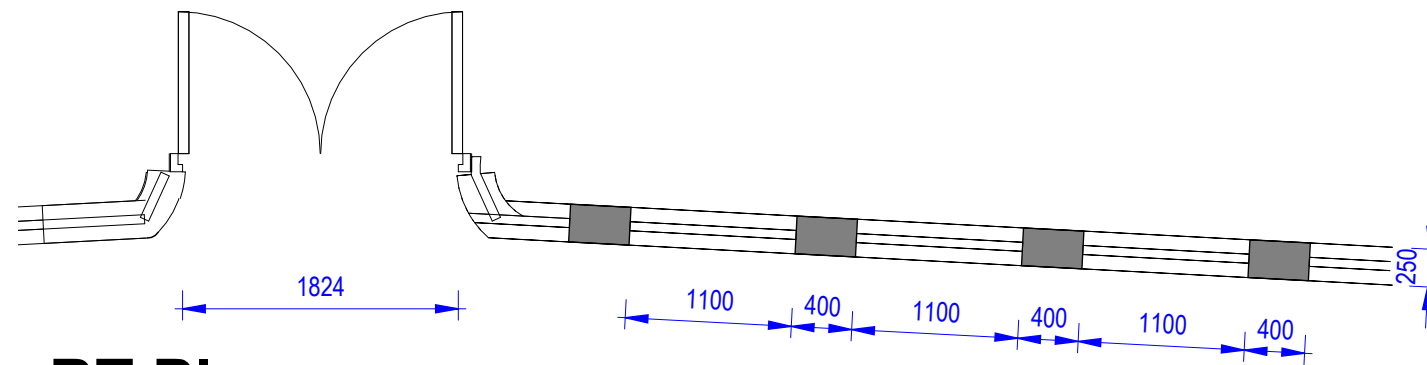

BT Plan
1 : 50

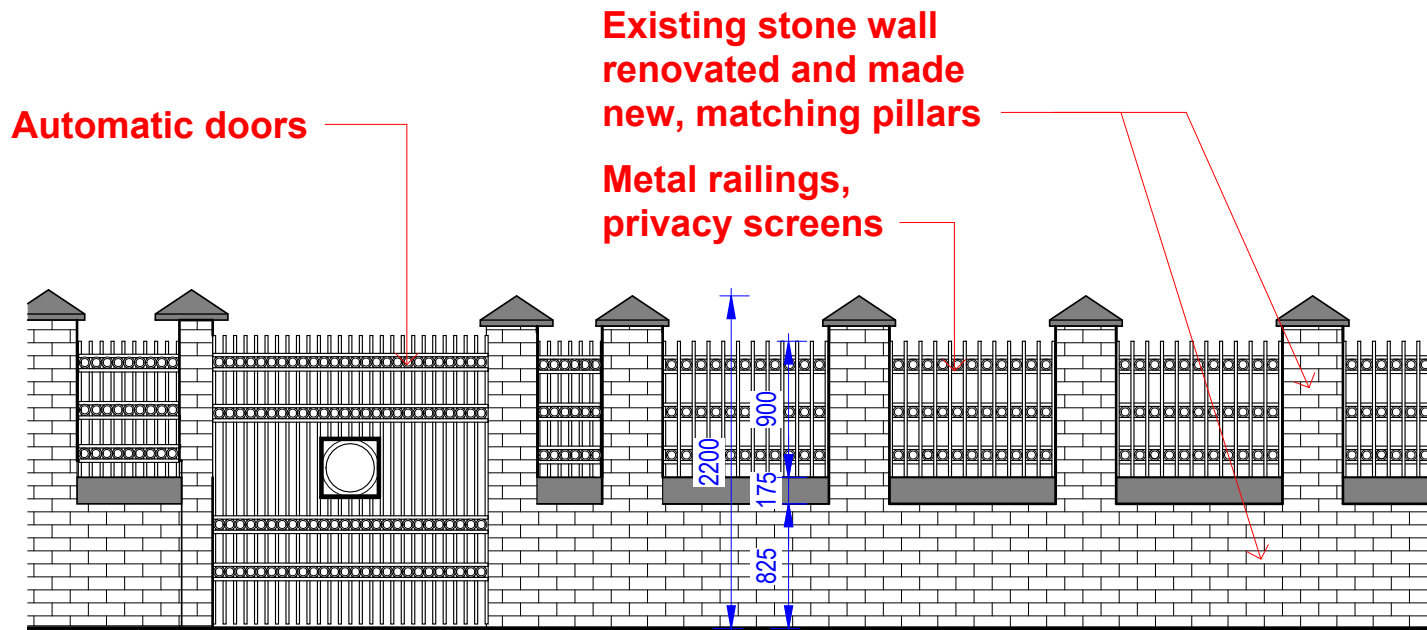

Front Boundary Elevation
1 : 50

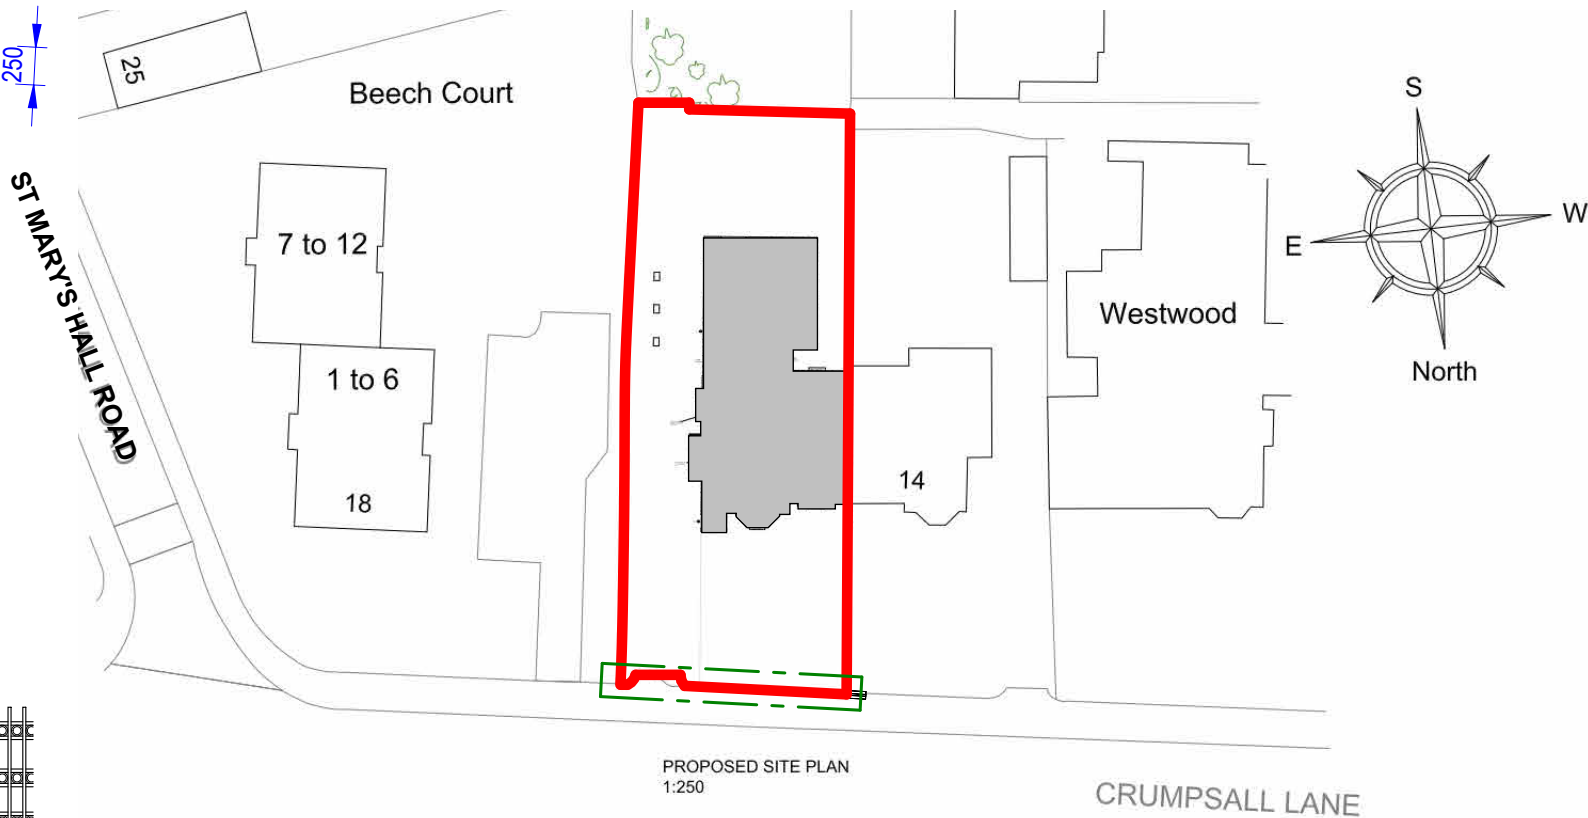

Site Plan - Boundary Treatment
1 : 250

COPYRIGHT © ALL RIGHTS RESERVED BY VIKAS ALYAS LTD. DO NOT SCALE FROM DRAWING. DRAWING INDICATES DESIGN INTENT ONLY. REPORT ANY DISCREPANCIES TO CLIENT / VA LTD. NOT TO BE USED FOR CONSTRUCTION UNLESS STATED SO. TO BE READ IN CONJUNCTION WITH OTHER DRAWINGS OR SPECIFICATION WHERE PROVIDED.

ARCHITEK

BUILDING DESIGN CONSULTANCY

0161 511 8479

vikas@architek.uk

916 Stockport Road, Levenshulme, Manchester, M19 3AB

No.	Description	Date
P1	Issue to Planning	05.09.2023

PROJECT	
Roof dormer extension to rear elevation with juliet balcony. Roof dormer (hip to gable) extension side elevation. Retrospective front porch extension. New boundary treatment adjacent Crumpsall lane	
Manchester City Council	PURPOSE OF ISSUE
	Planning

ADDRESS	
16 Crumpsall Lane, Manchester M8 5FB	
SHEET	Site Plan - Boundary Treatment

CLIENT		
Ikhlq Ahmed		
Date	Project number	Scale (@ A3)
27.06.2023	1165	As indicated
Drawn by	DRAWING NUMBER	
VA	A102	
Checked by		REV
VA		P1