




01 Unit 4 - North Elevation

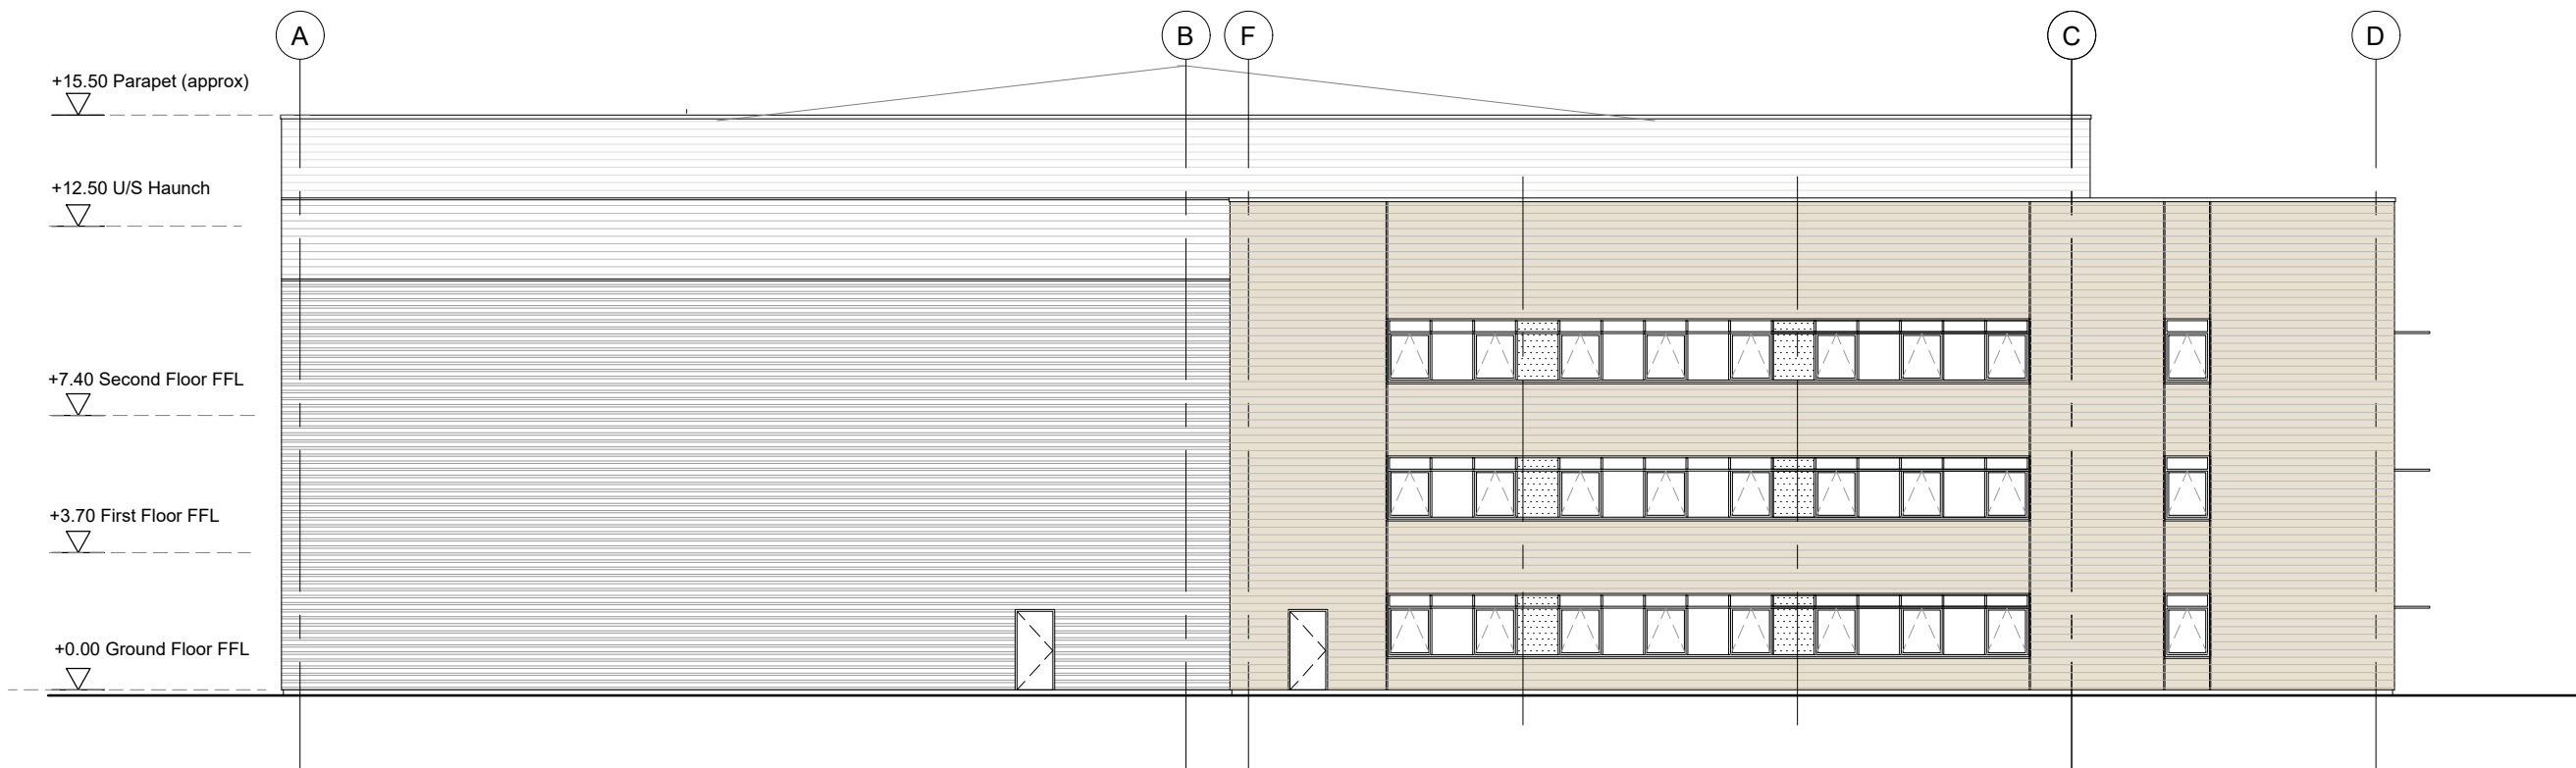

02 Unit 4 - East Elevation

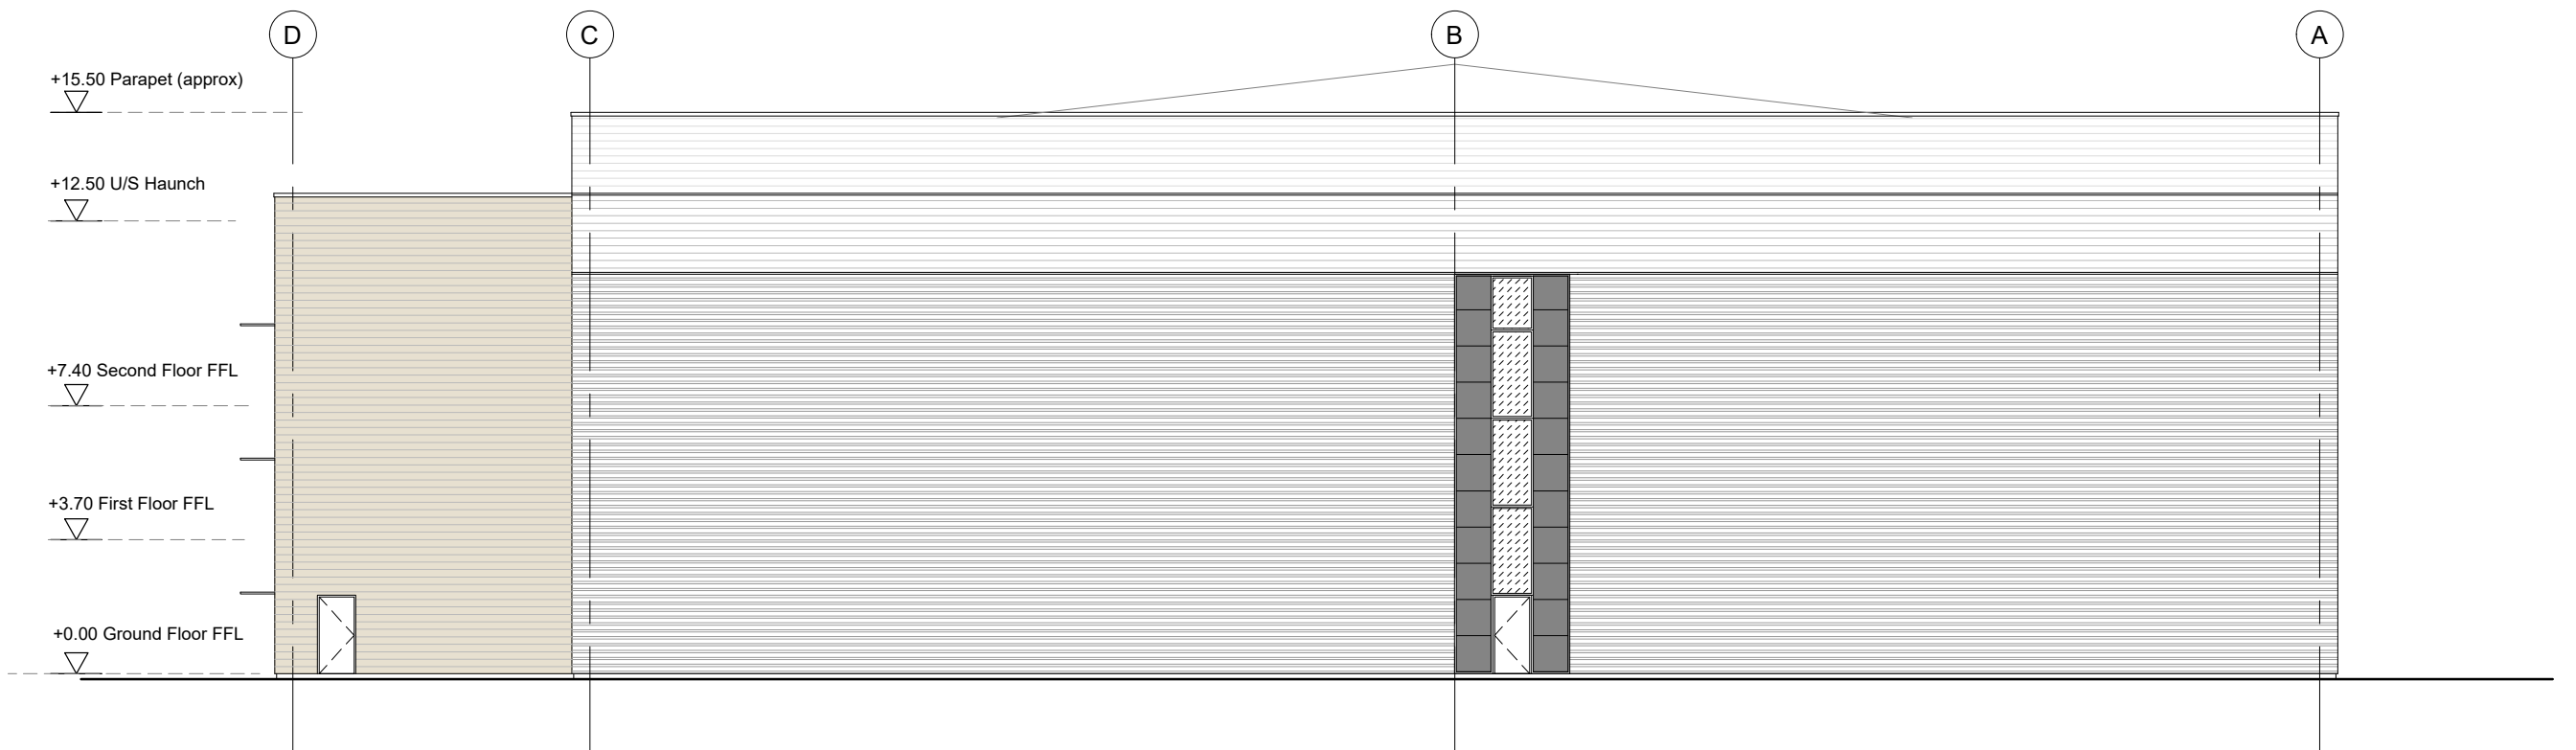

03 Unit 4 - West Elevation

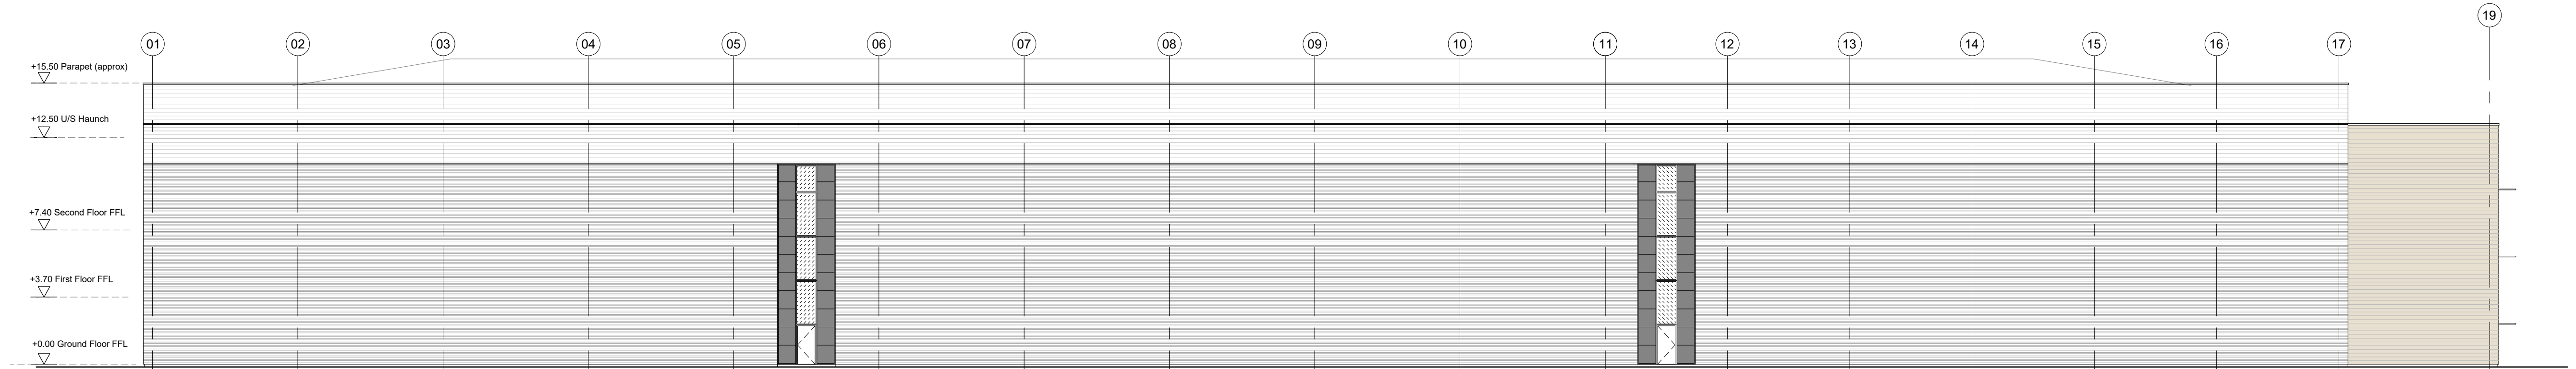

04 Unit 4 - South Elevation



Notes:

Rev:	Notes:	Date:	Dwn:	Iss:
-	First issued	08.08.22	PL	HA
A	Issued for planning	17.11.22	PL	HA
B	Windows and internal cores revised.	16.05.23	PL	HA
C	Elevations 03 & 04 relabelled	09.06.23	PL	HA

hale
ARCHITECTURE | DESIGN MANAGEMENT
22c Leathermarket Street, London, SE1 3HP



Issue Purpose:

Project: Atlas Business Park Wythenshawe, Manchester	
Drawing Title: Unit 4 - Proposed Elevations	
Project No: 20071	Scale @ A1 1:200
Drawing No: 20071-PL 215	Revision: C