


87.1m

Kenyon Lane

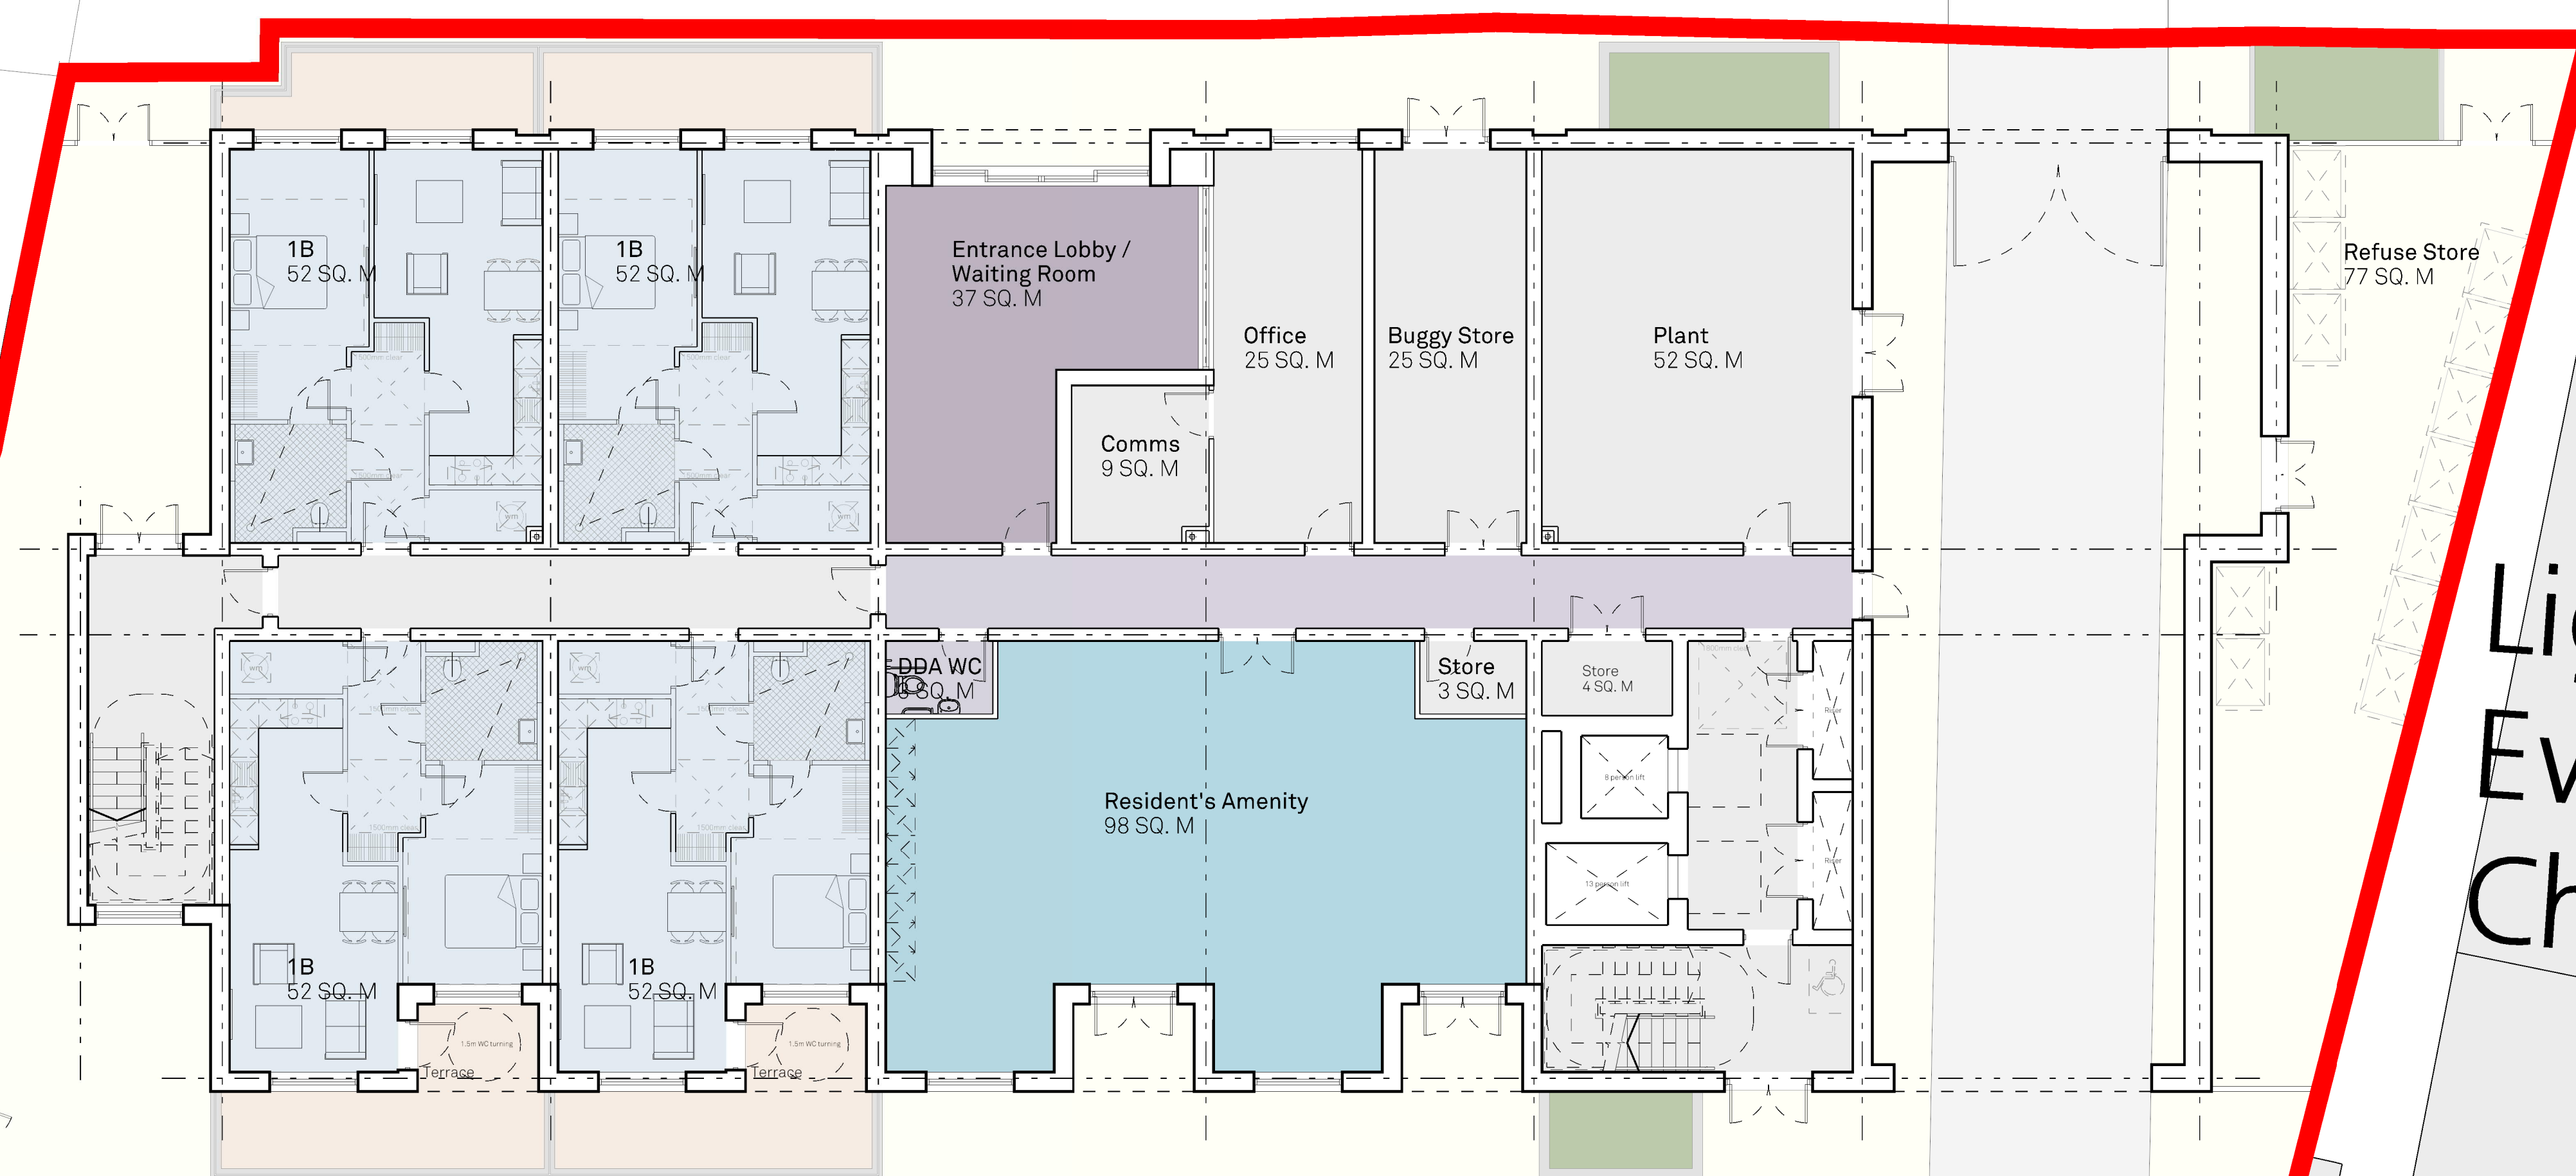

Cycle Store
33 SQ. M
38no cycle
spaces

Resident's
Garden
717.2 SQ. M

Lightbox
Evangelical
Church

Sunday
school

R03 19.04.23 AM MG Gate shown to undercroft. Cycles
and refuse locations swapped.
P02 15.02.23 AM MG Updated following clients
comments. Sheet changed to A1 size and scale amended to 1:100
P01 09.11.22 AM MG First Issue
Rev: | Date: | By: | Chk By: | Rev Note:

**FALCONER
CHESTER
HALL**

London | Liverpool | Manchester | www.fcharchitects.com | +44(0)151 243 5800

Project Title
Kenyon Lane, Moston
Client
Adelphi (Kenyon Lane) Developments Ltd
Drawing Title
Proposed Ground Floor Plan
Drawing No.
P19008-FCH-XX-00-DR-A-1300
Status
S2
Job No.
P19-008
Issue suitable for:
Information
Drawing Stage
Planning
Date
03.11.22
Scale
1:100 @ A1
Rev
P03
Drawn By
AM
Checked By
MG