
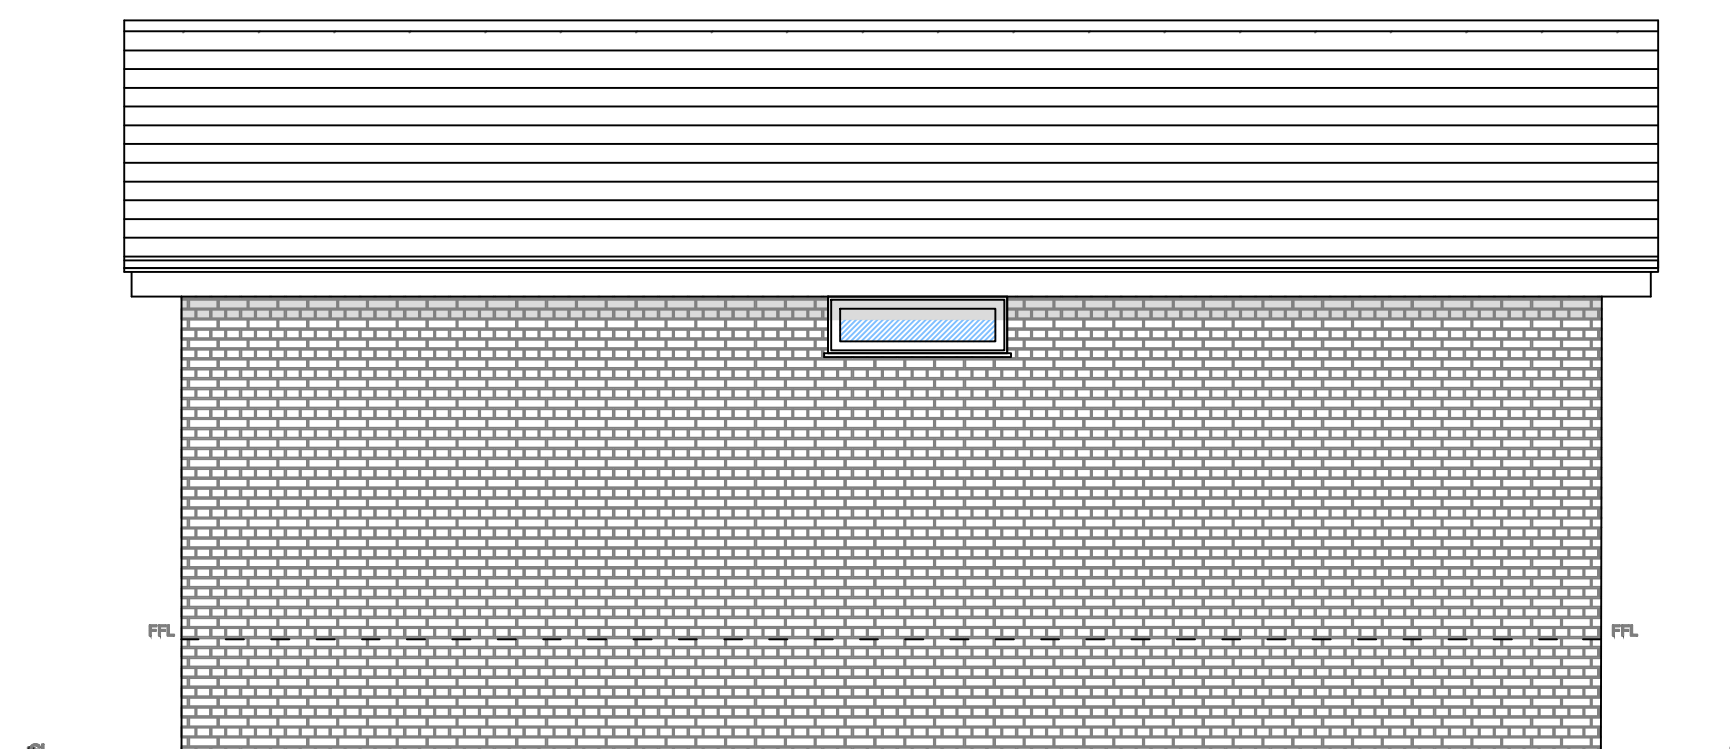
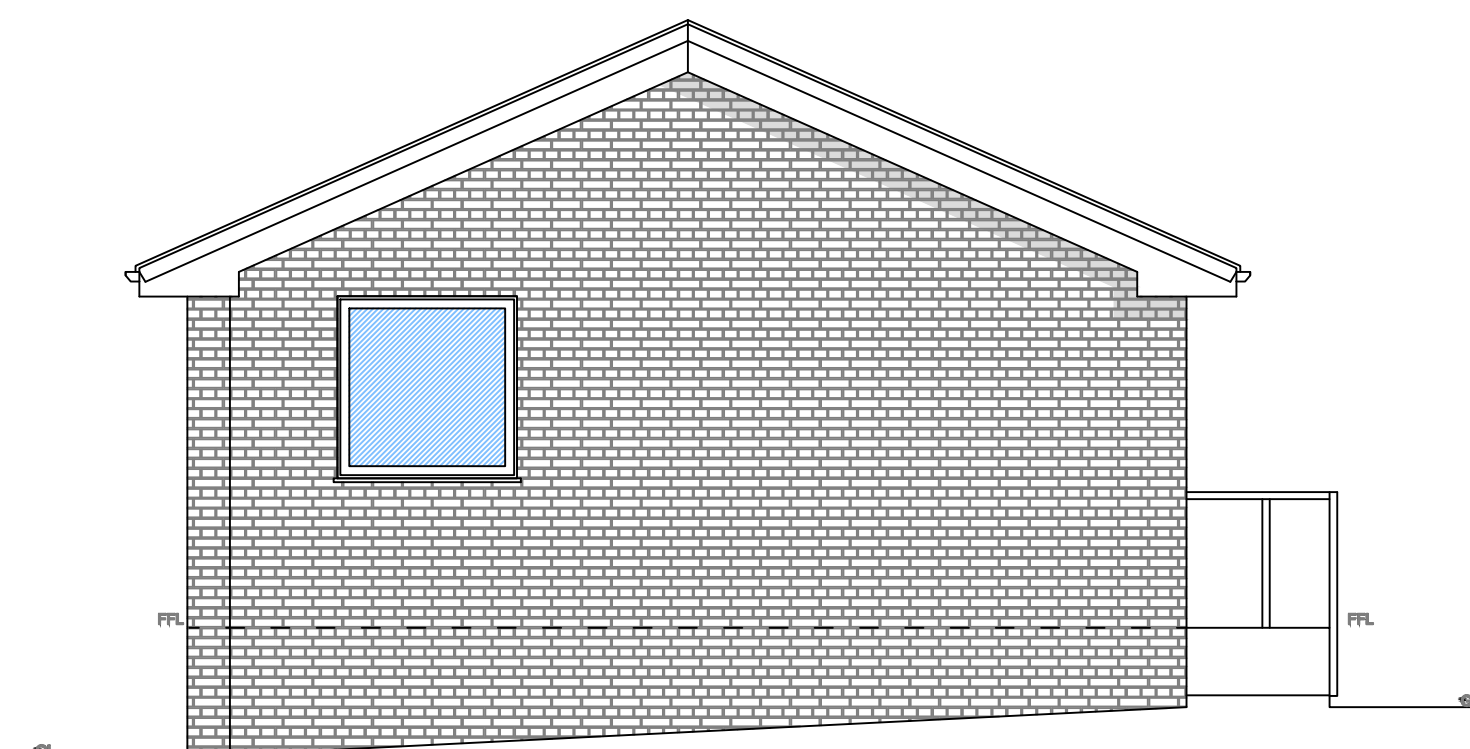
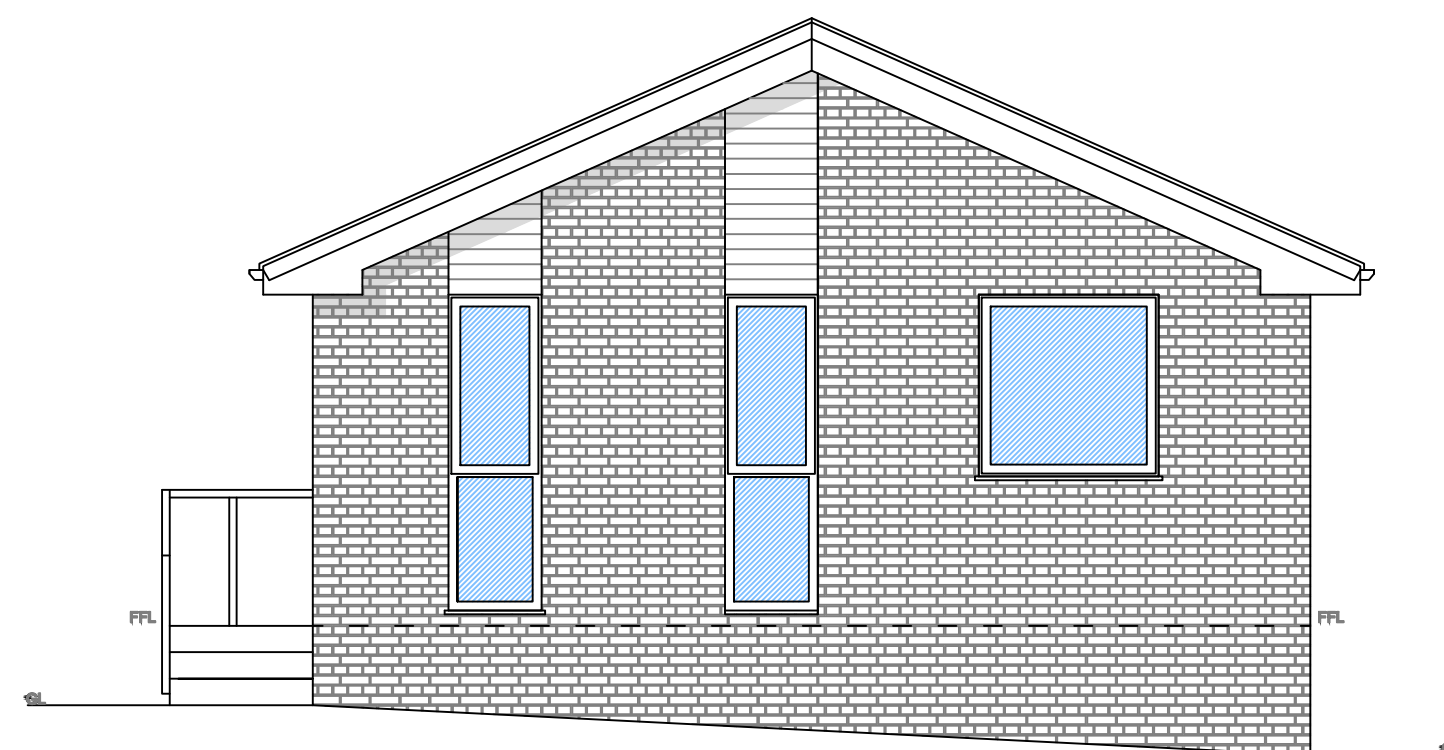
 
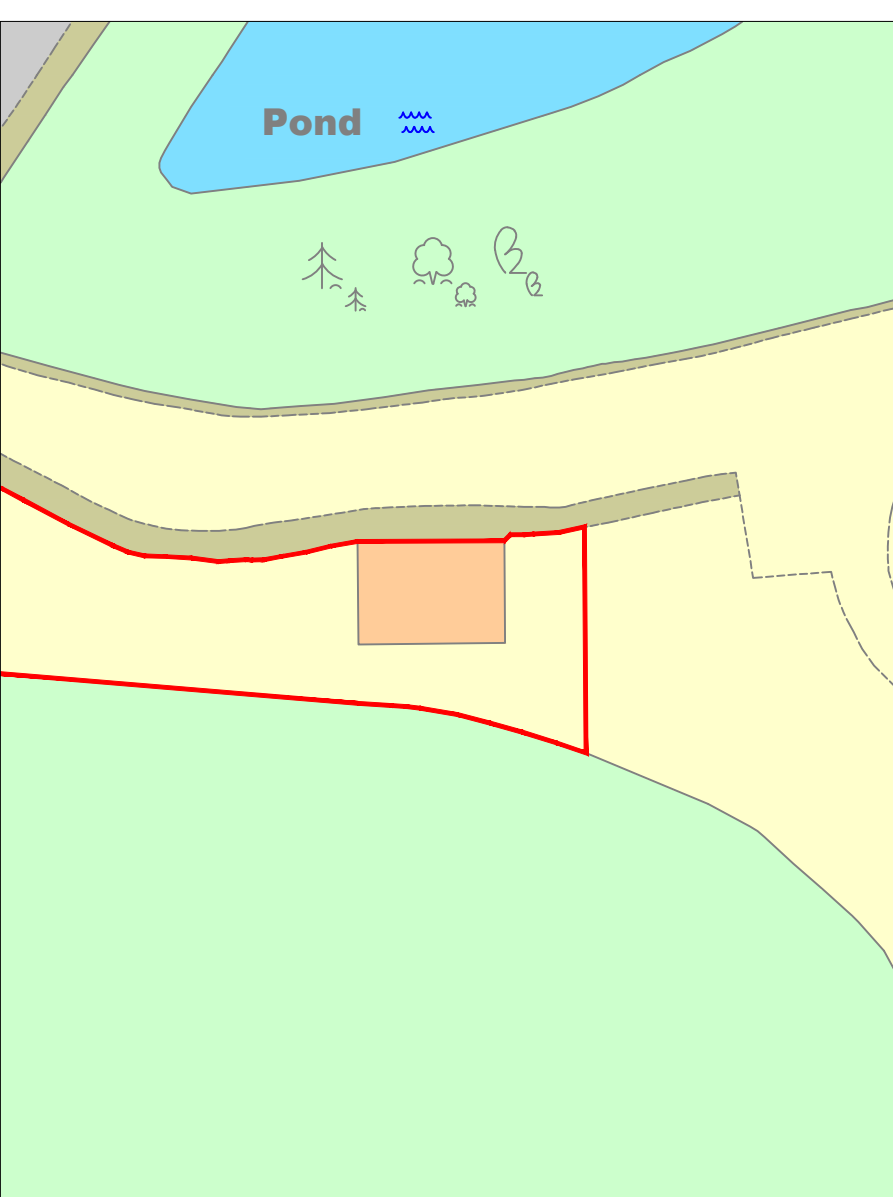
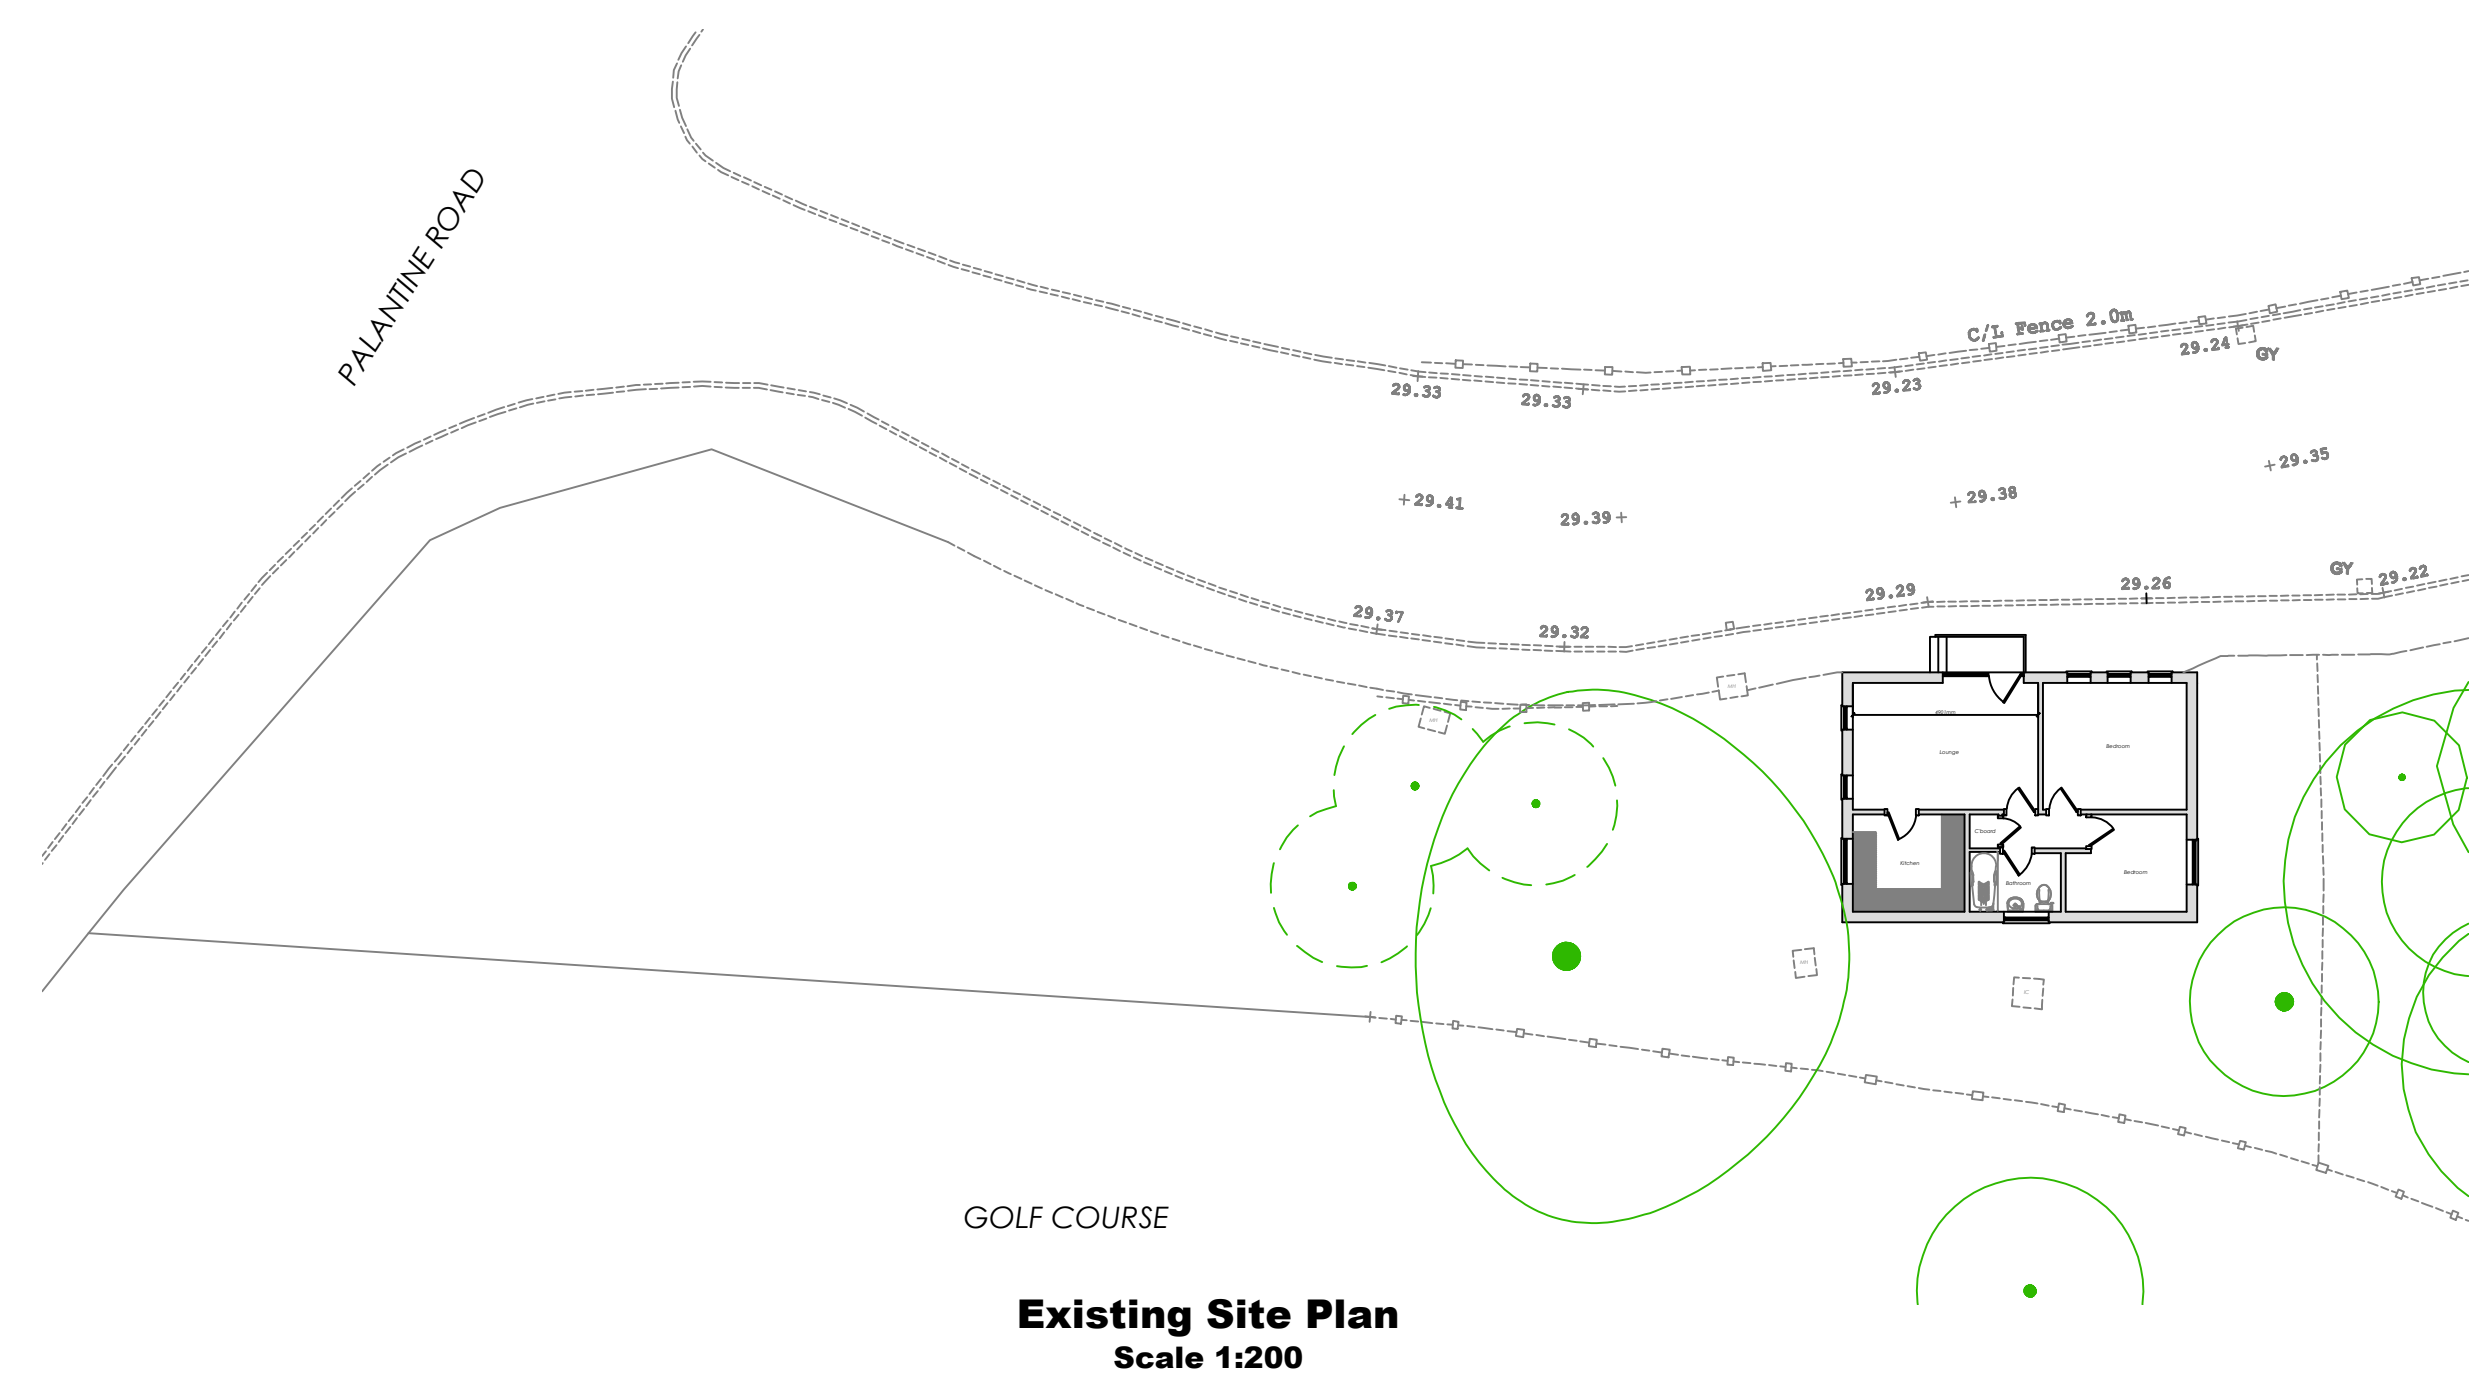


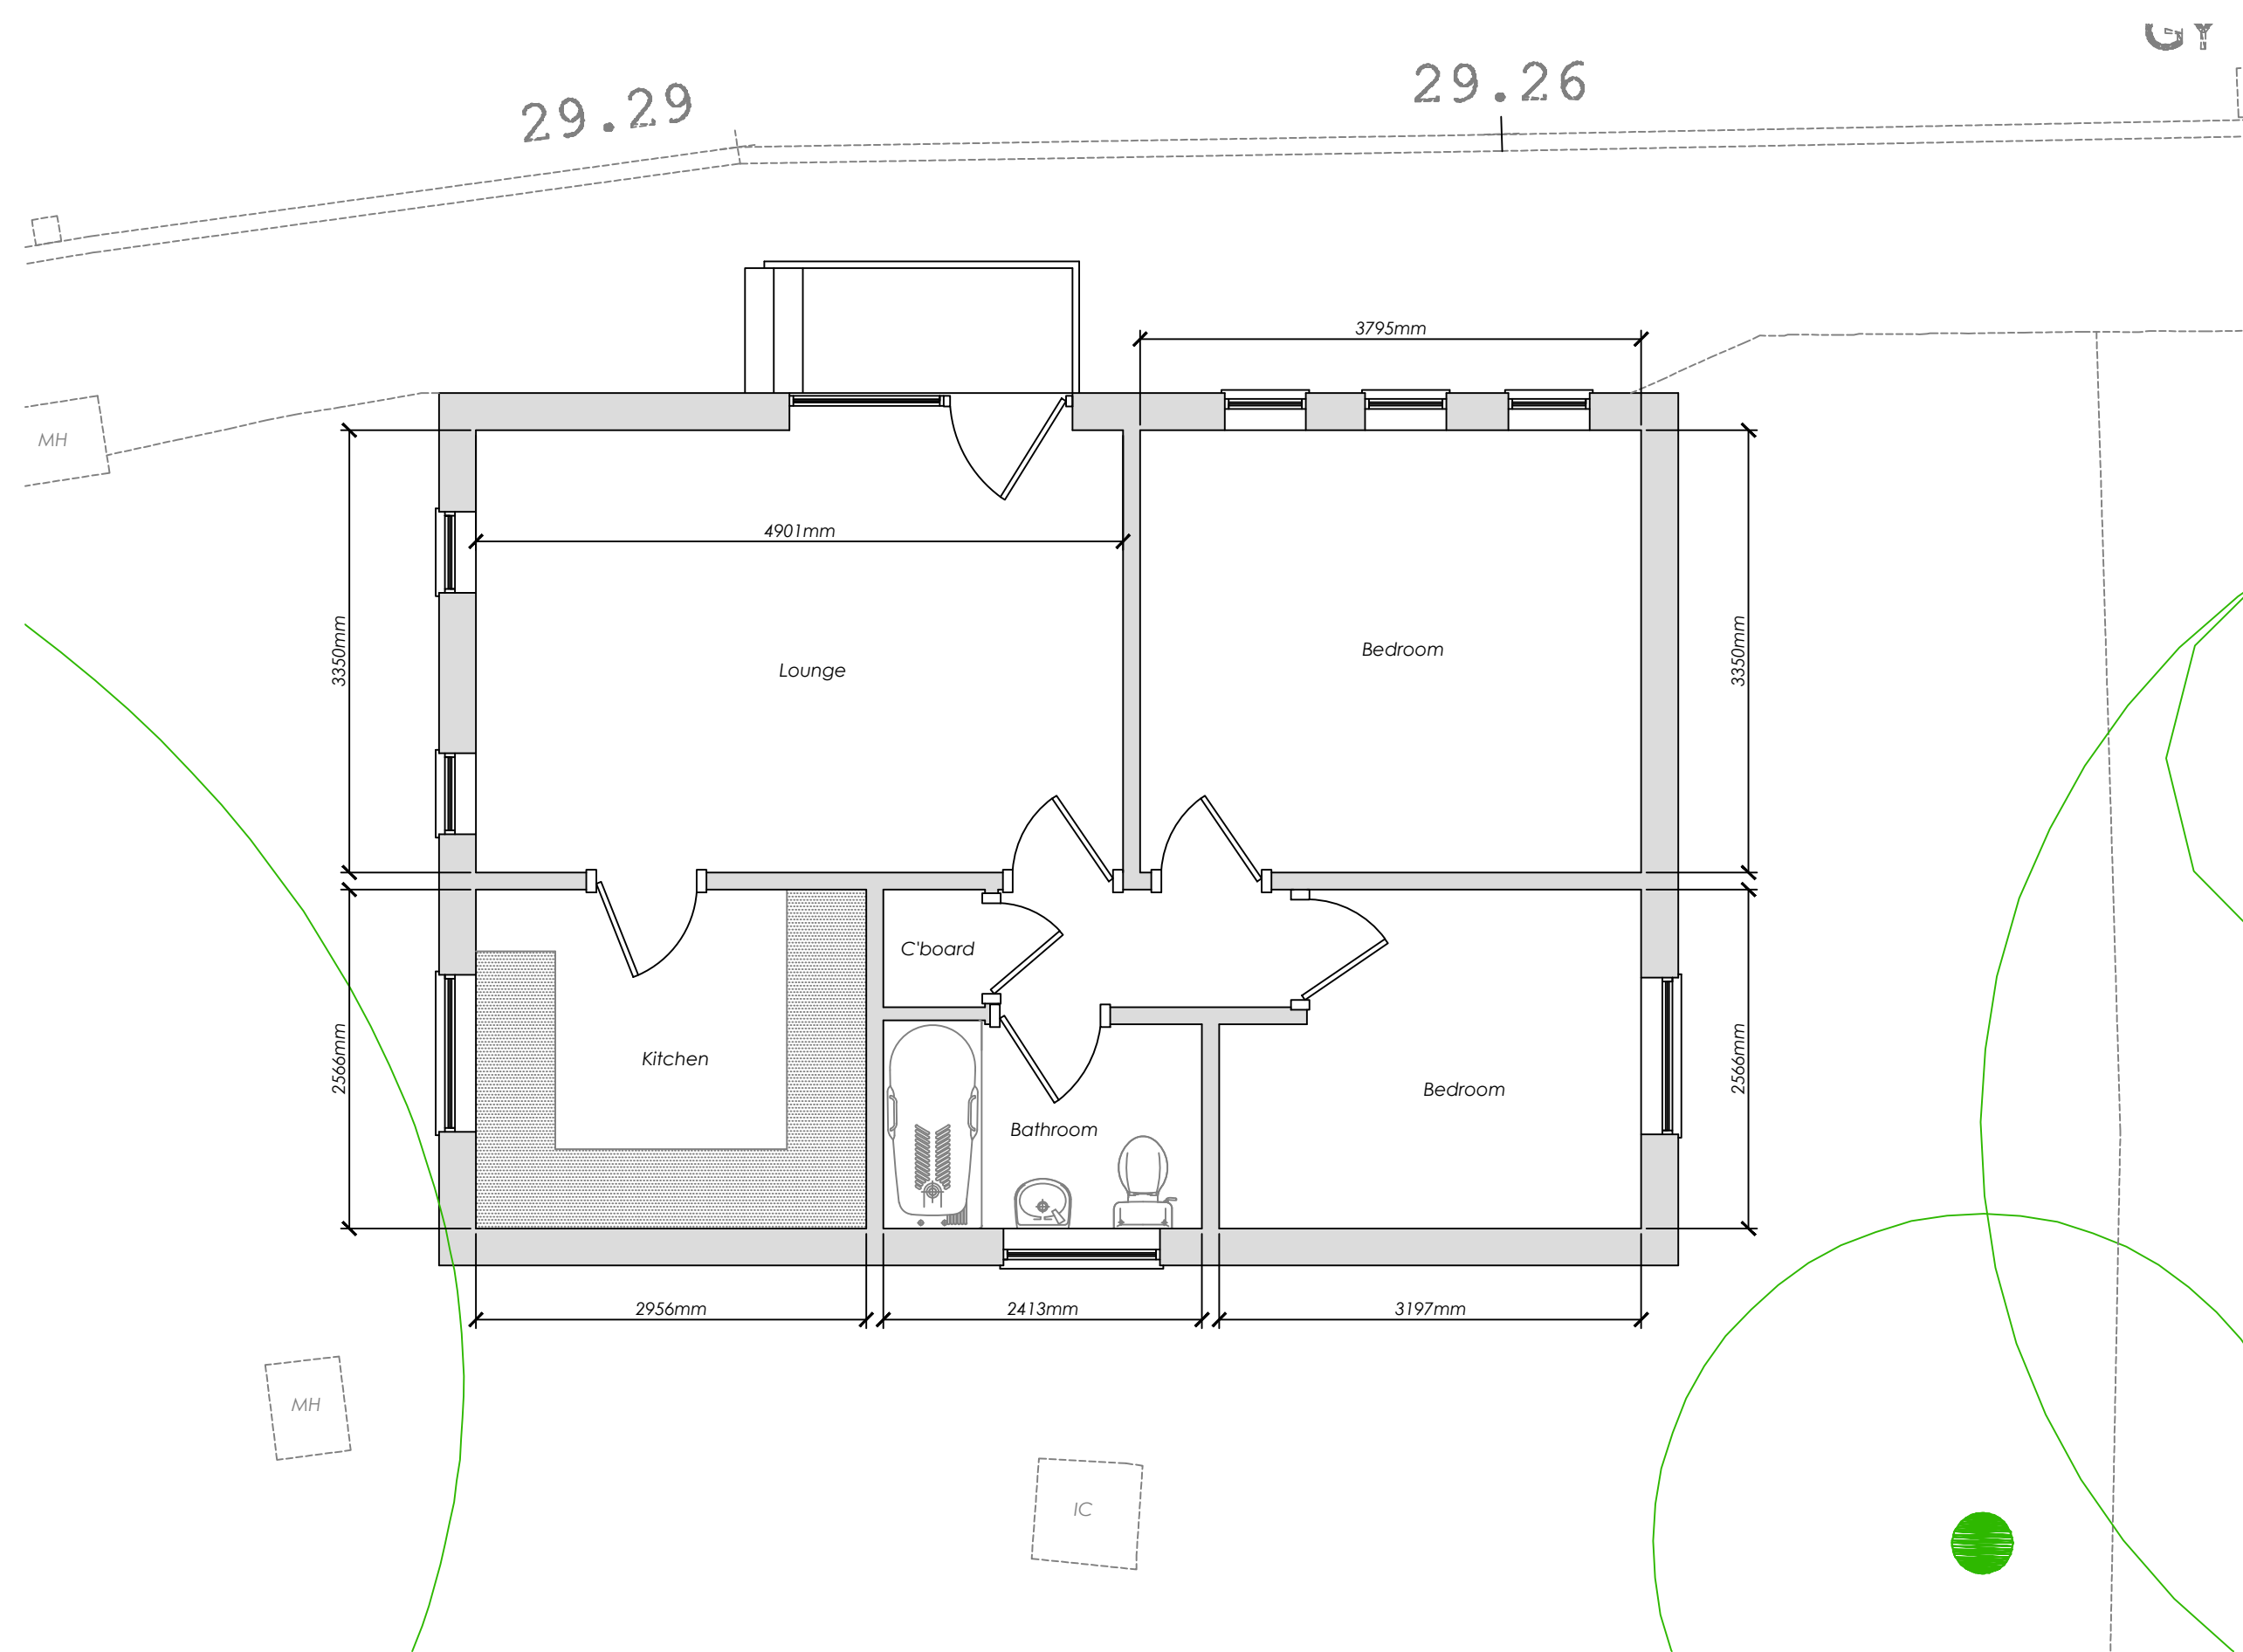

Revision Details

Project / Title:
**Proposed Single Storey Side &
Rear Elevation Extension**

Client:
The Bungalow
Ashfield Lodge, Palantine Road,
Didsbury M20 2UD

Drawn: MJD	Scale: As Shown	Date: 10.09.20
AutoCAD Location	D:\BentleyP&PM\Planning Apps\	

No. SSSE-TBD-001	Rev. A
-------------------------	---------------



**Office: 1 Anfield Road,
Sale, Cheshire
M33 2AY**

**Telephone: +44 (0) 161 282 5310
Mobile: +44 (0) 7903 720 144
E-mail: Bentleypan@m@gmail.com**