


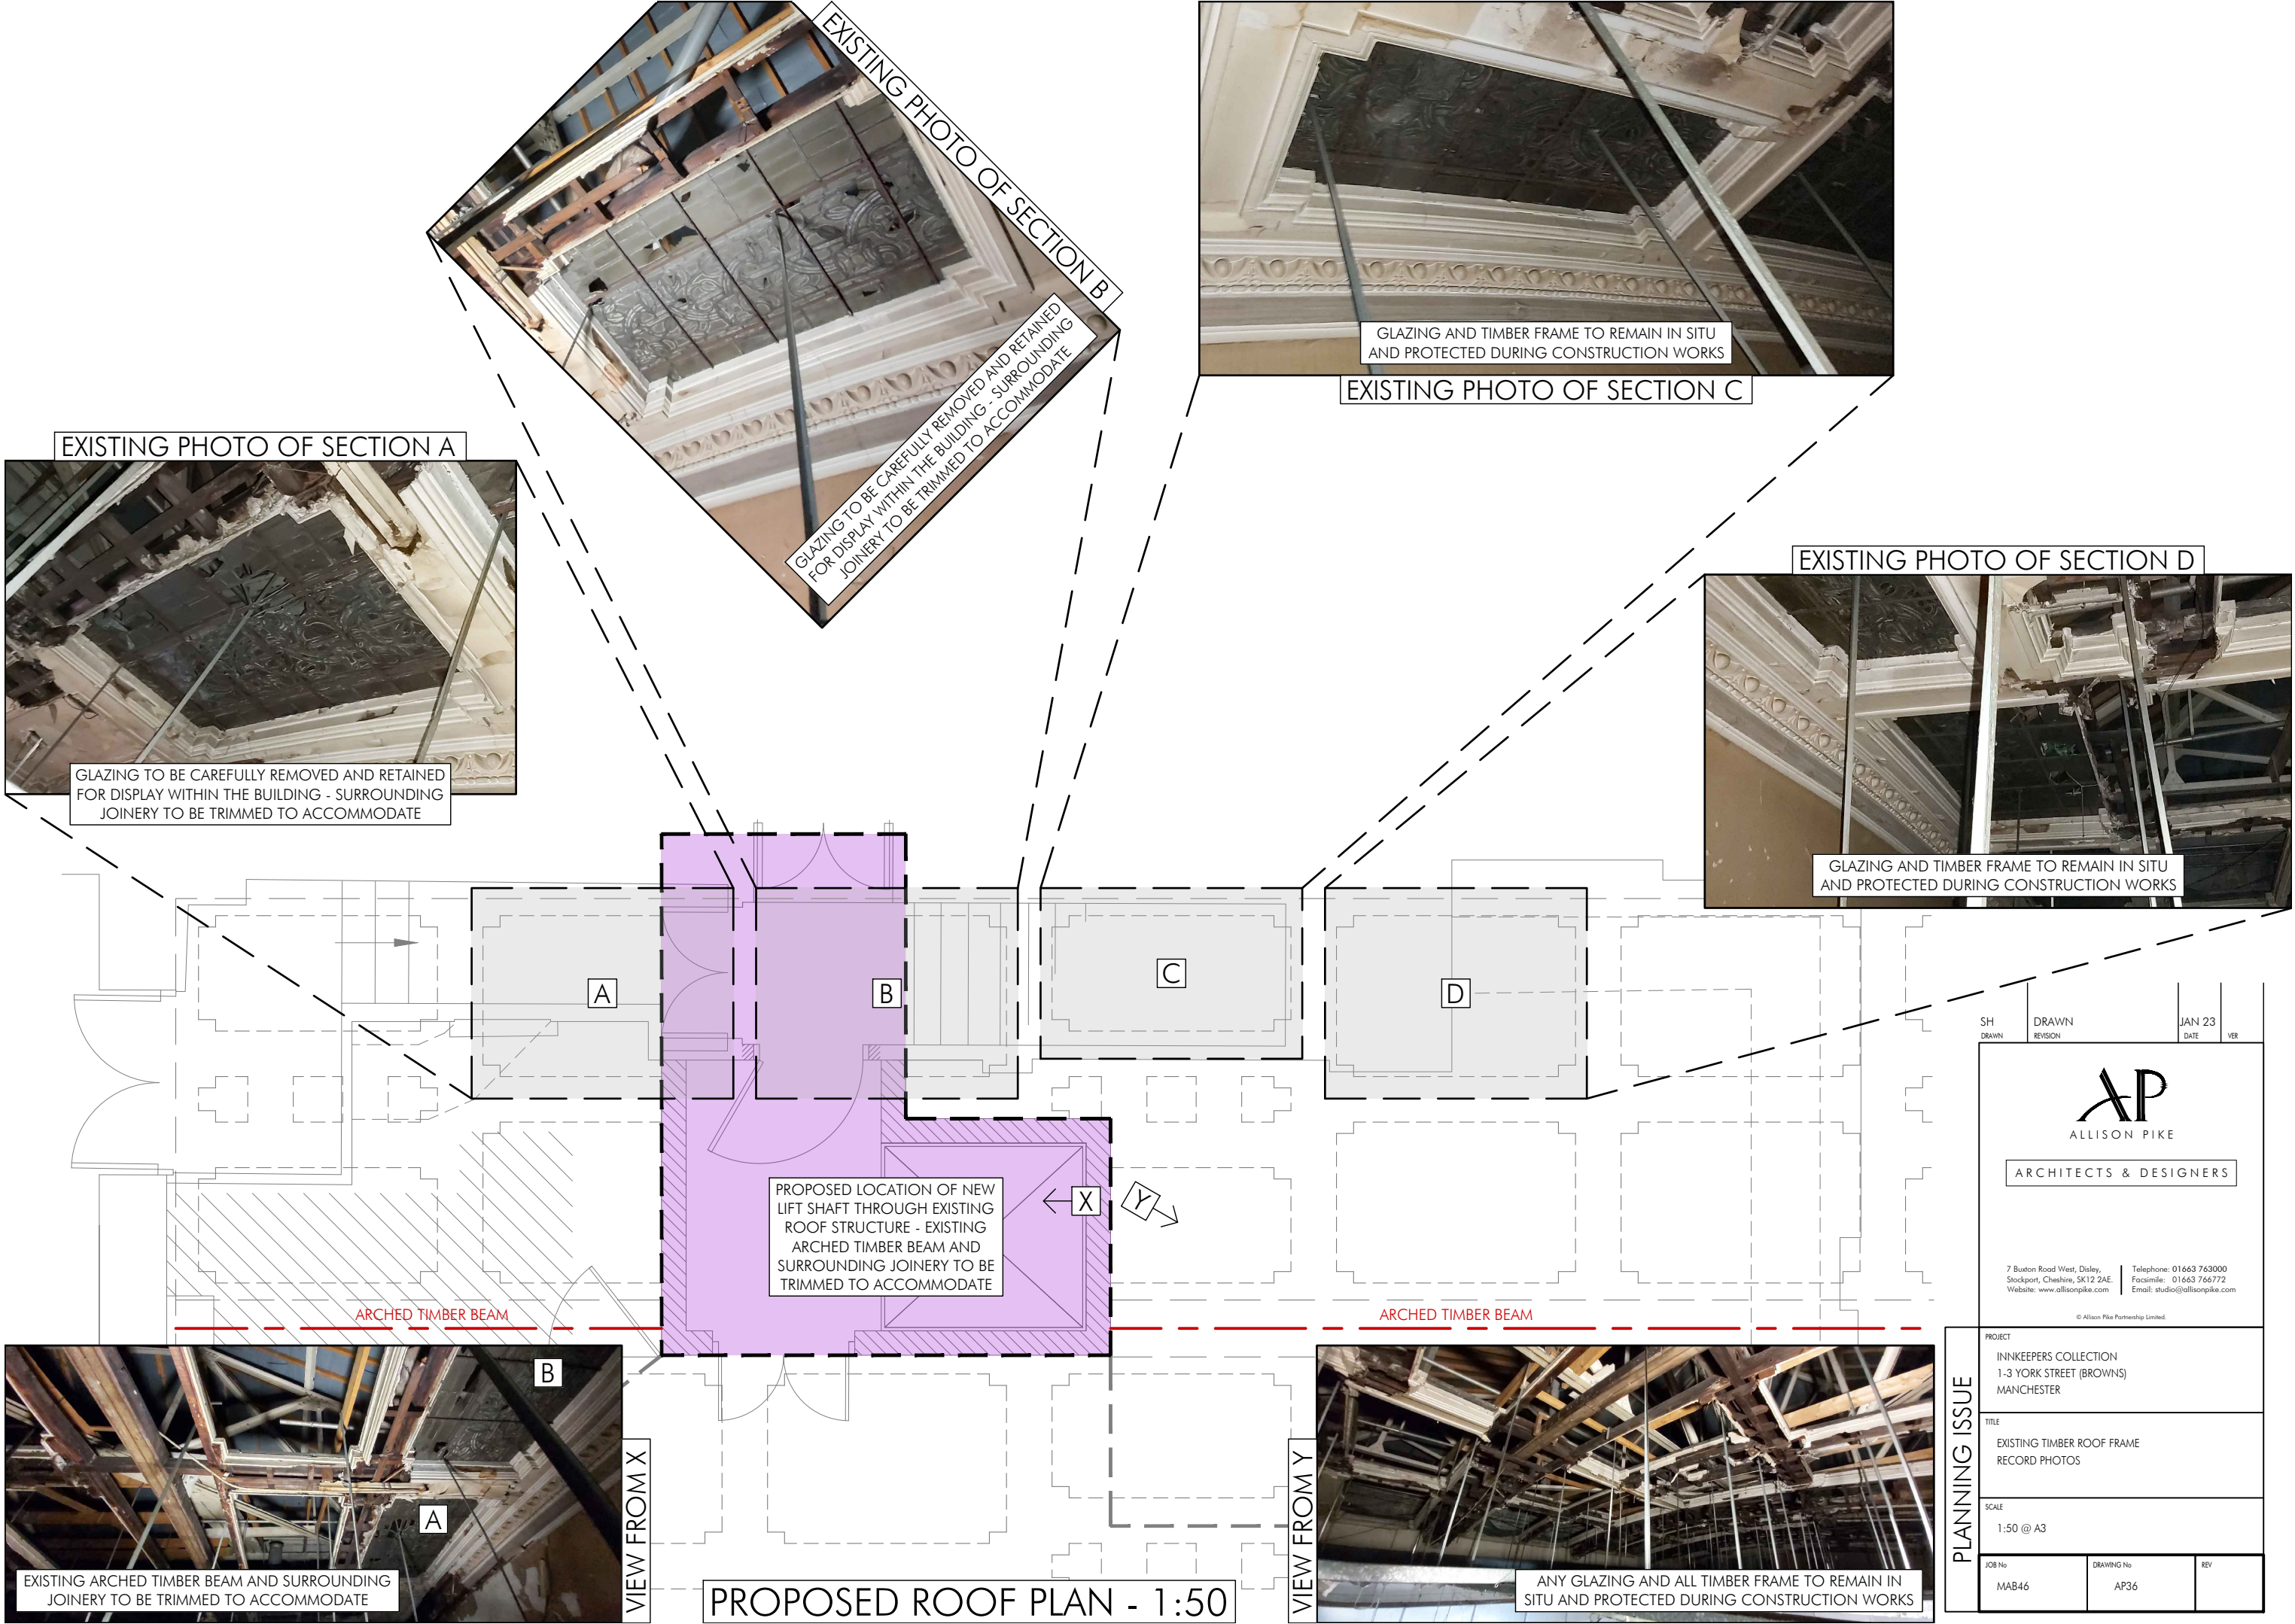

EXISTING PHOTO OF SECTION A

EXISTING PHOTO OF SECTION B

EXISTING PHOTO OF SECTION C

EXISTING PHOTO OF SECTION D

PROPOSED ROOF PLAN - 1:50

SH DRAWN	DRAWN REVISION	JAN 23 DATE	VER
AP ALLISON PIKE ARCHITECTS & DESIGNERS			
7 Buxton Road West, Disley, Stockport, Cheshire, SK12 2AE Website: www.allisonpike.com			
Telephone: 01663 763000 Facsimile: 01663 766772 Email: studio@allisonpike.com			
© Allison Pike Partnership Limited.			
PROJECT INNKEEPERS COLLECTION 1-3 YORK STREET (BROWNS) MANCHESTER			
TITLE EXISTING TIMBER ROOF FRAME RECORD PHOTOS			
SCALE 1:50 @ A3			
JOB No IMAB46	DRAWING No AP36	REV	

PLANNING ISSUE