



proposed ground floor plan

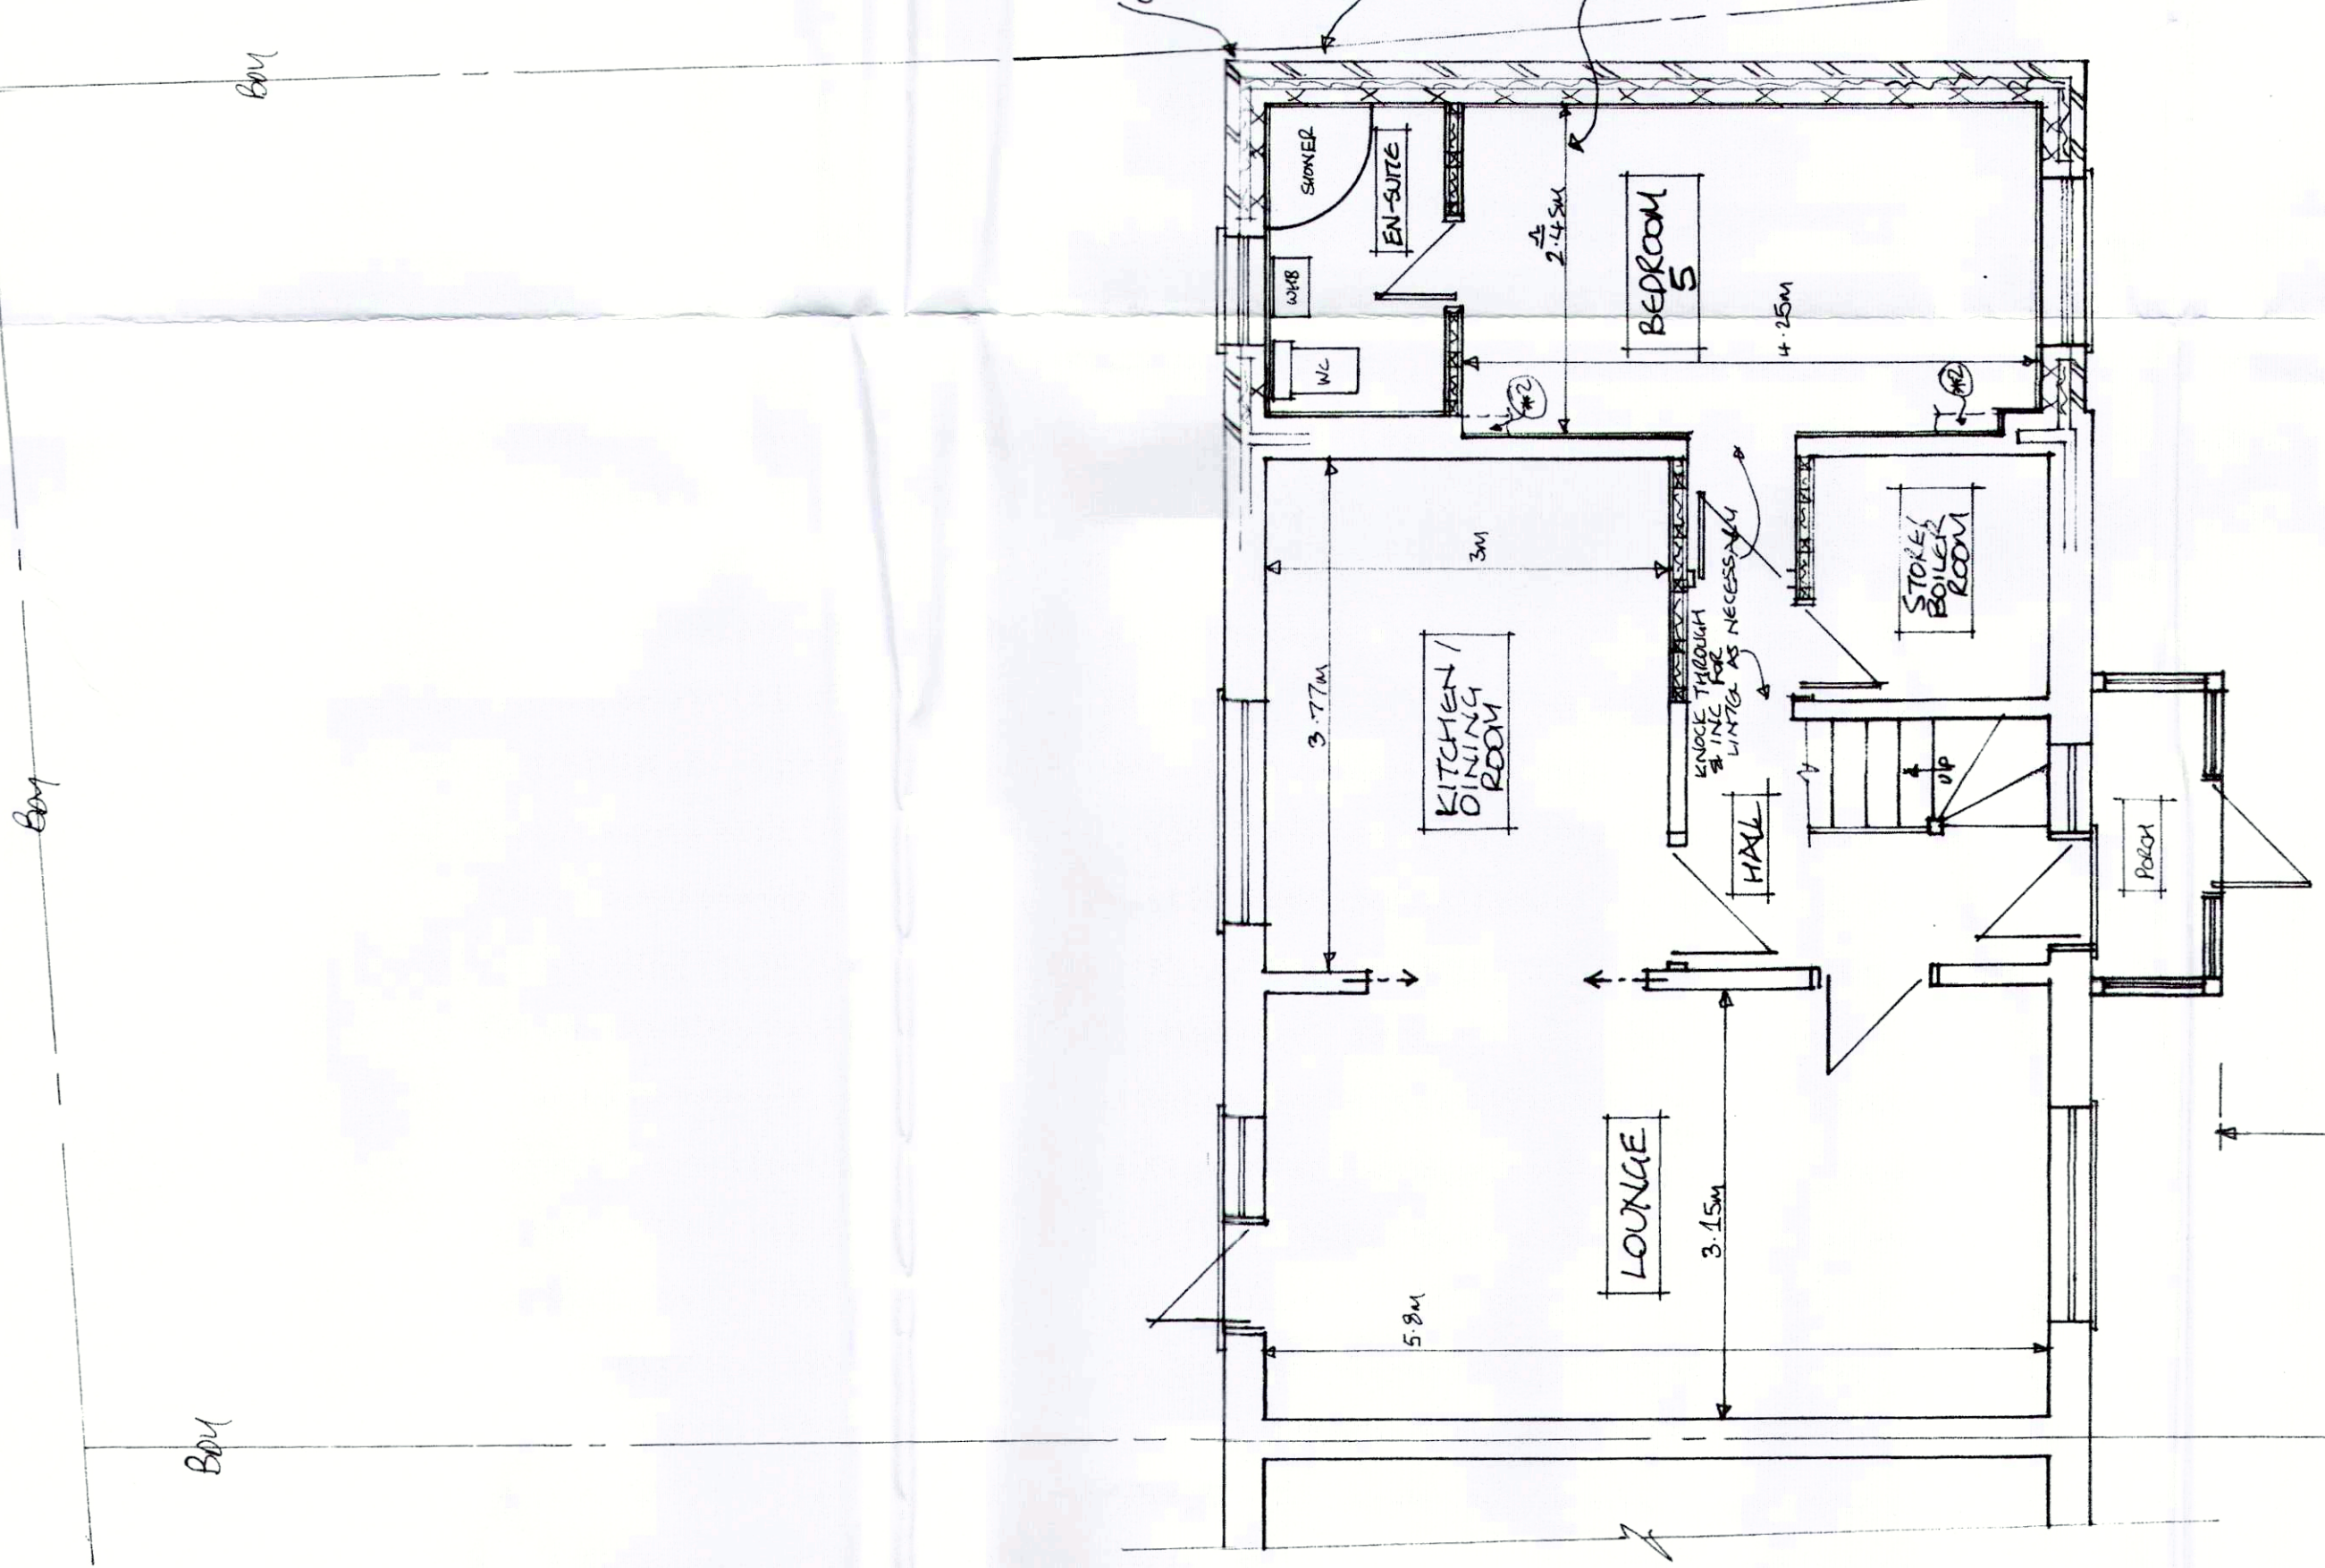

proposed first floor plan

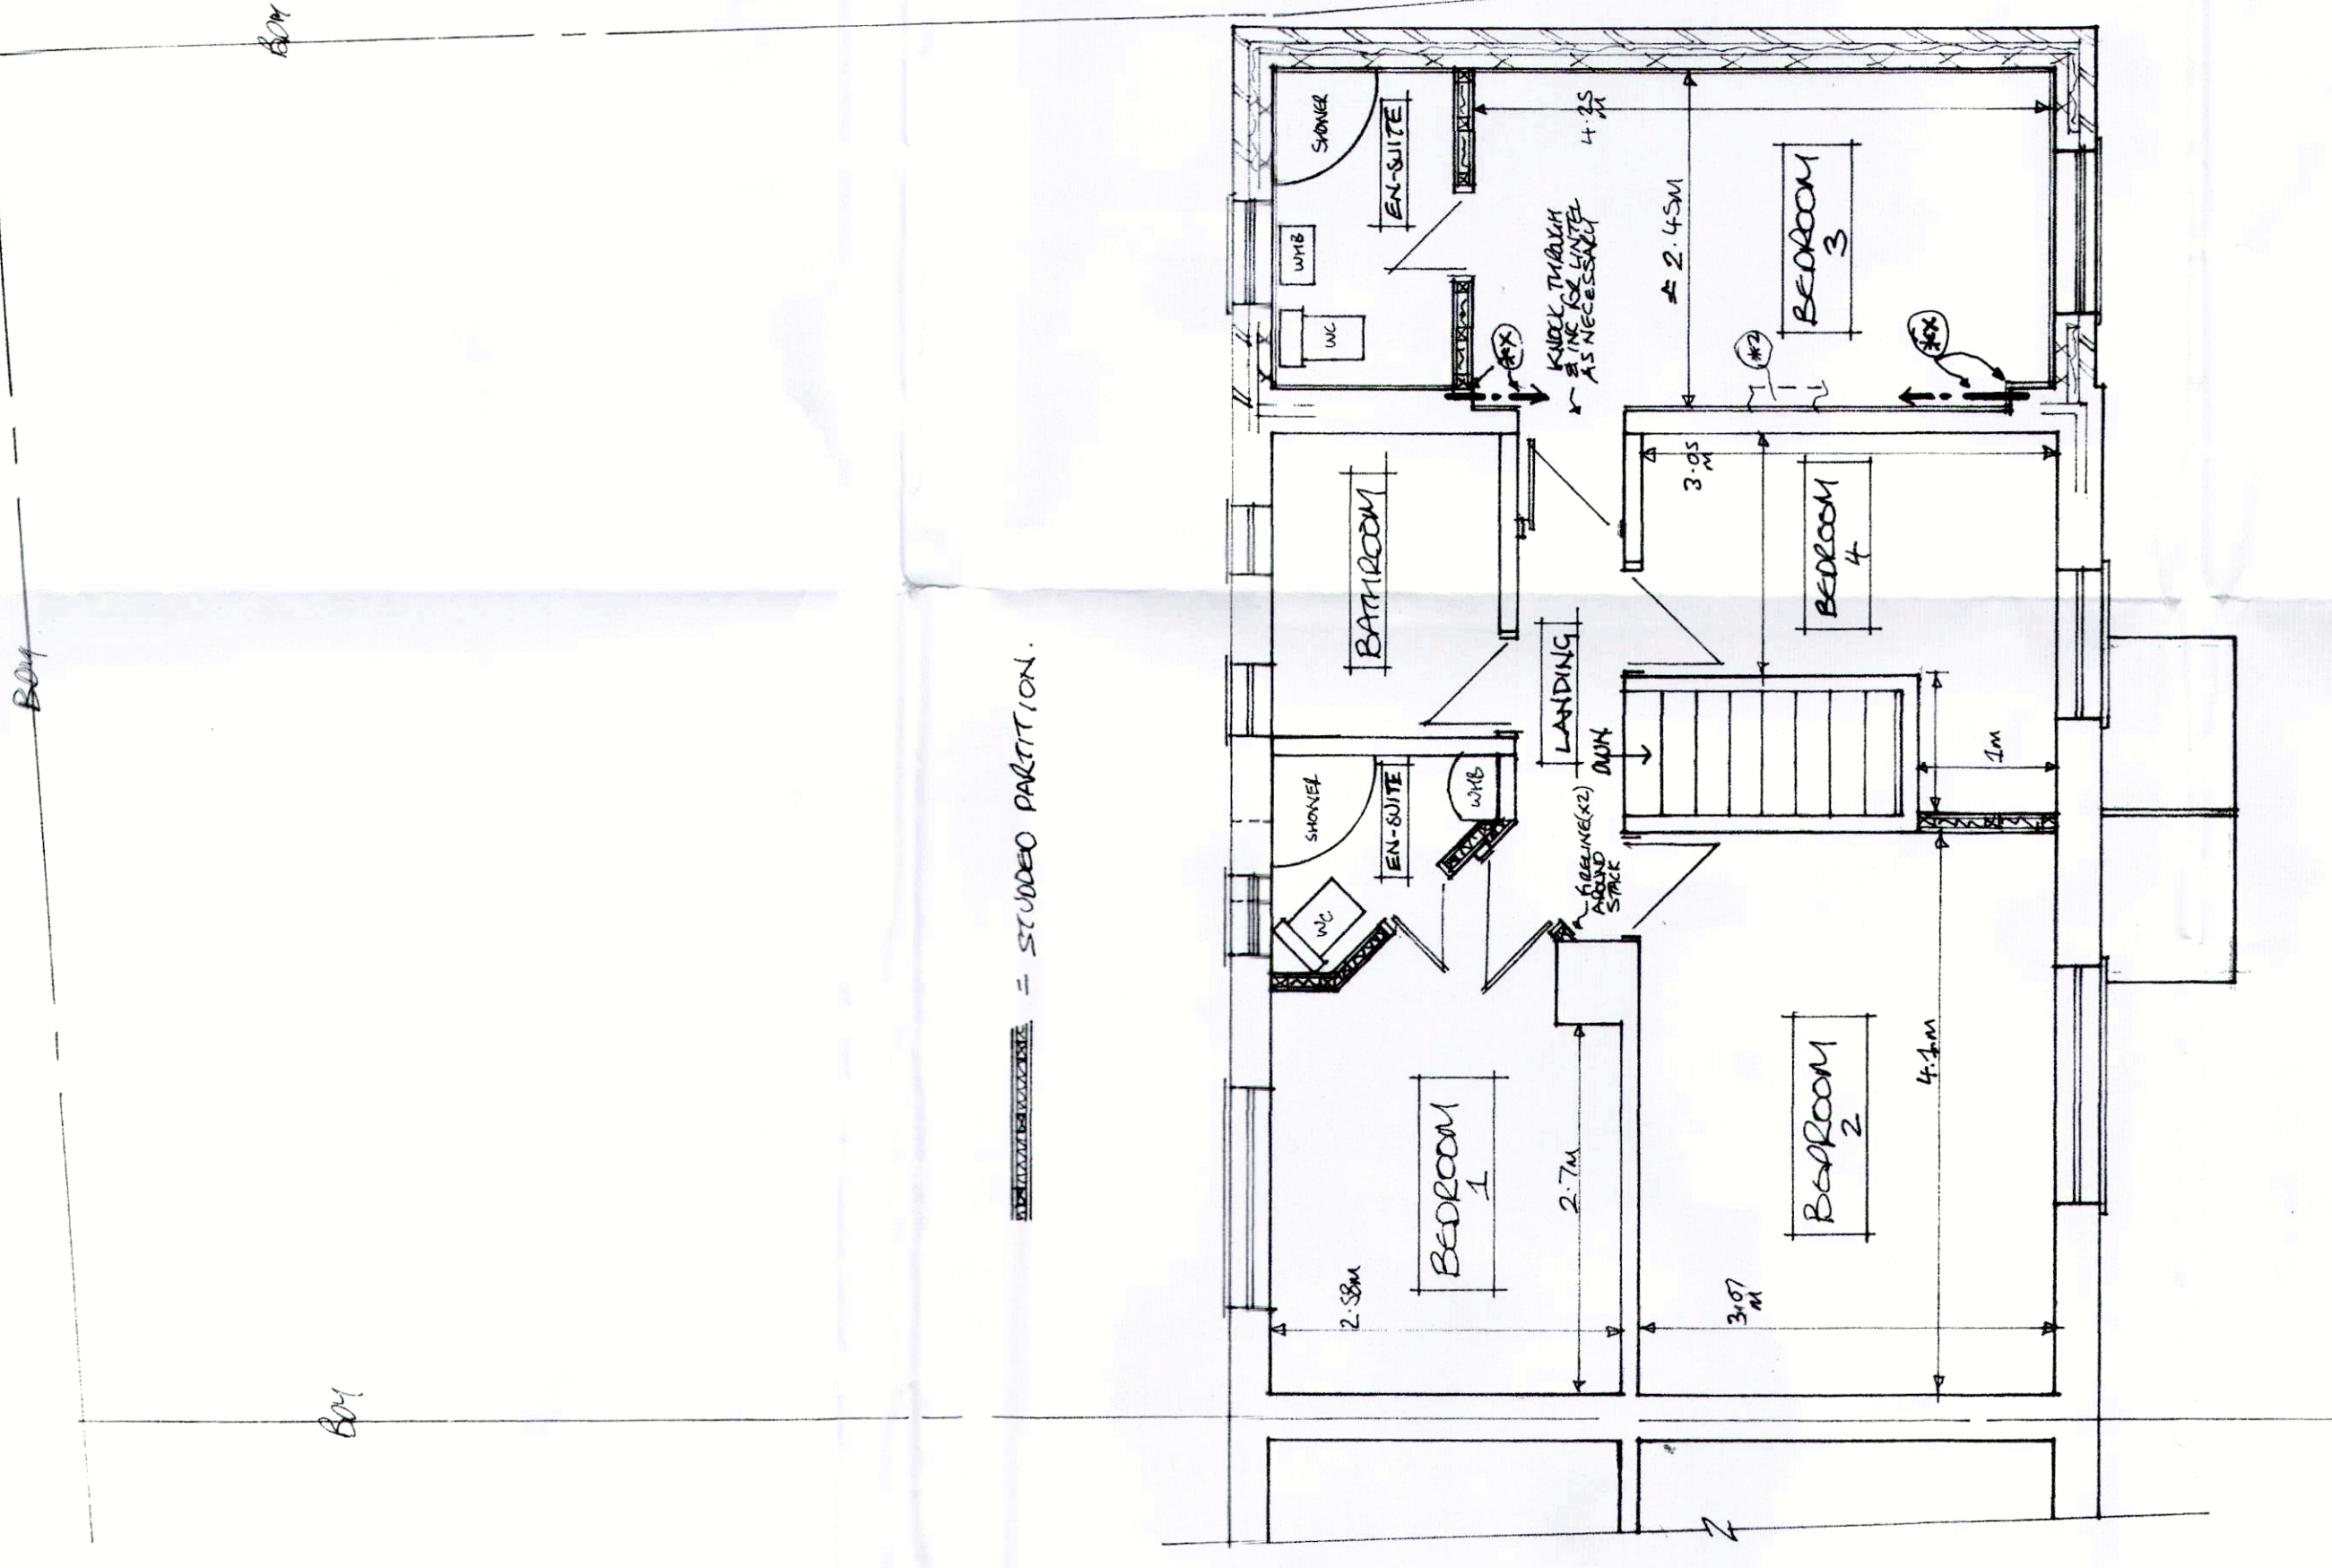


* ALL NON DRAINAGE TO LINK INTO
EXISTING DRAINAGE UNDER GARDEN


* ALL PLANT'S MINORS & WILLY REQUIRE
SUGGEST HERE FOR EACH OTHER BRASS.
* ONLY ALCOHOL MACHINES & TAKE OUT
MACHINES TO BE PLACED IN THE GARDEN
LOUNGE ON SITE. BOTH WITHIN EXISTING
CONTROL ZONES AS NECESSARY.

SHONE AVENUE

* DRAWINGS TO BE USED IN CONNECTION WITH
THE PROPOSED EXTENSION TO THE EXISTING
BUILDING. THE PROPOSED EXTENSION IS
TO BE CONSTRUCTED IN ACCORDANCE WITH
THE EXISTING BUILDING. THE PROPOSED
EXTENSION IS TO BE CONSTRUCTED IN
ACCORDANCE WITH THE EXISTING BUILDING.
* ALL PLANT'S MINORS & WILLY REQUIRE
SUGGEST HERE FOR EACH OTHER BRASS.
* ONLY ALCOHOL MACHINES & TAKE OUT
MACHINES TO BE PLACED IN THE GARDEN
LOUNGE ON SITE. BOTH WITHIN EXISTING
CONTROL ZONES AS NECESSARY.

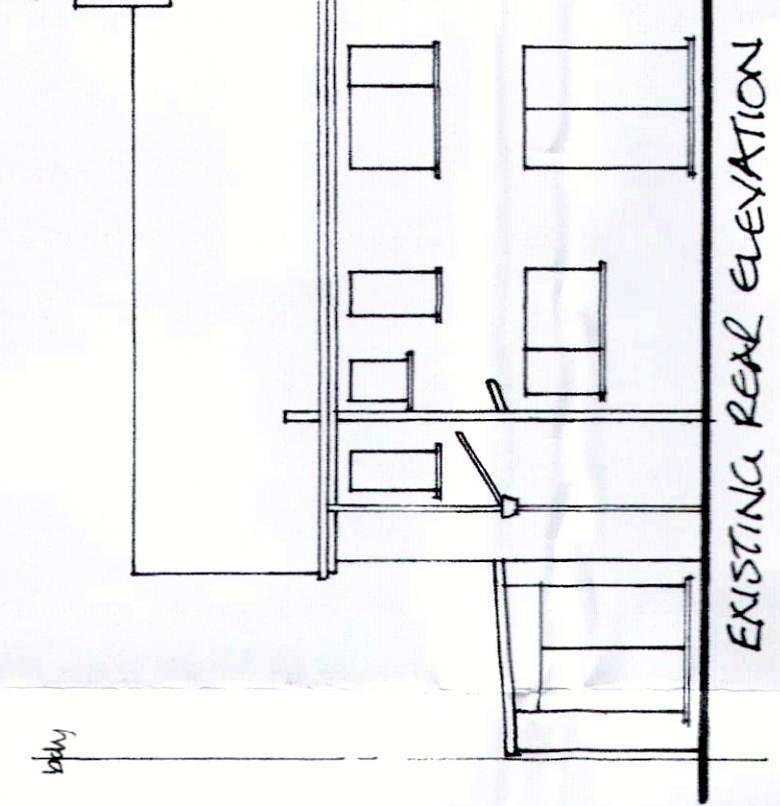


EXISTING REAR ELEVATION

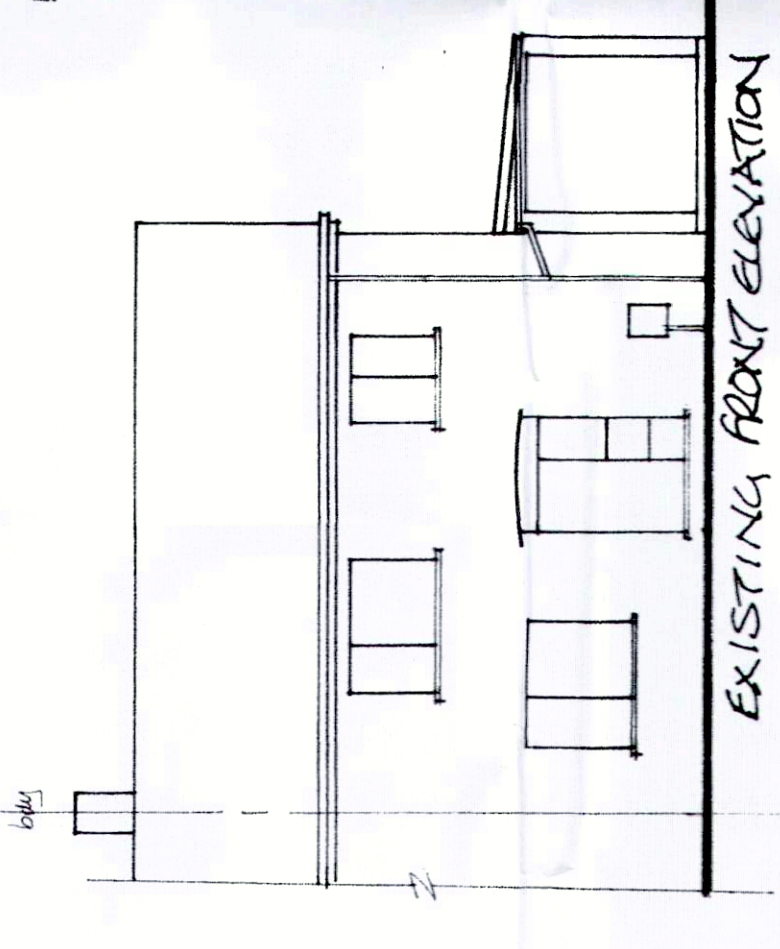

EXISTING FRONT ELEVATION

SHONE AVENUE

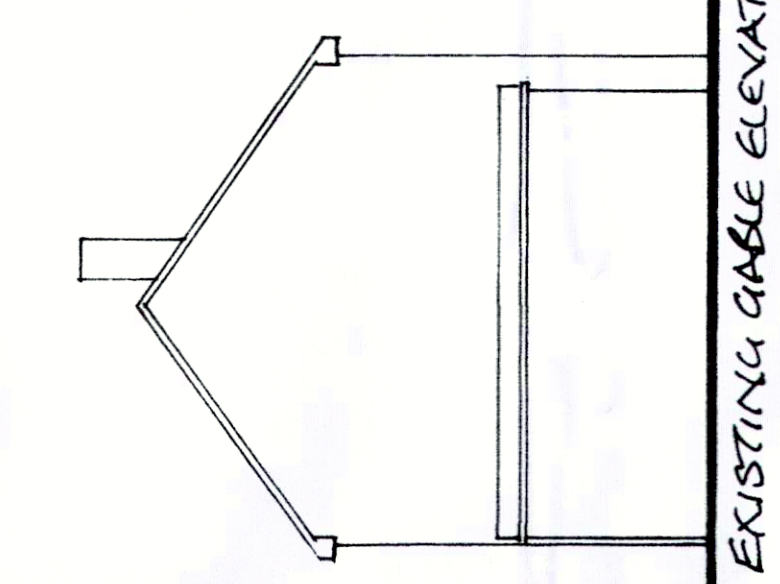

EXISTING GABLE ELEVATION


change of use from residential (class 3) to
5 bedroom HMO (house in multiple occupation),
& erection of 2 storey extension to side on
existing garage plot.

5 shone avenue, wythenshawe, m/c.

SSAWM/001


SSAWM/001

proposed front elevation

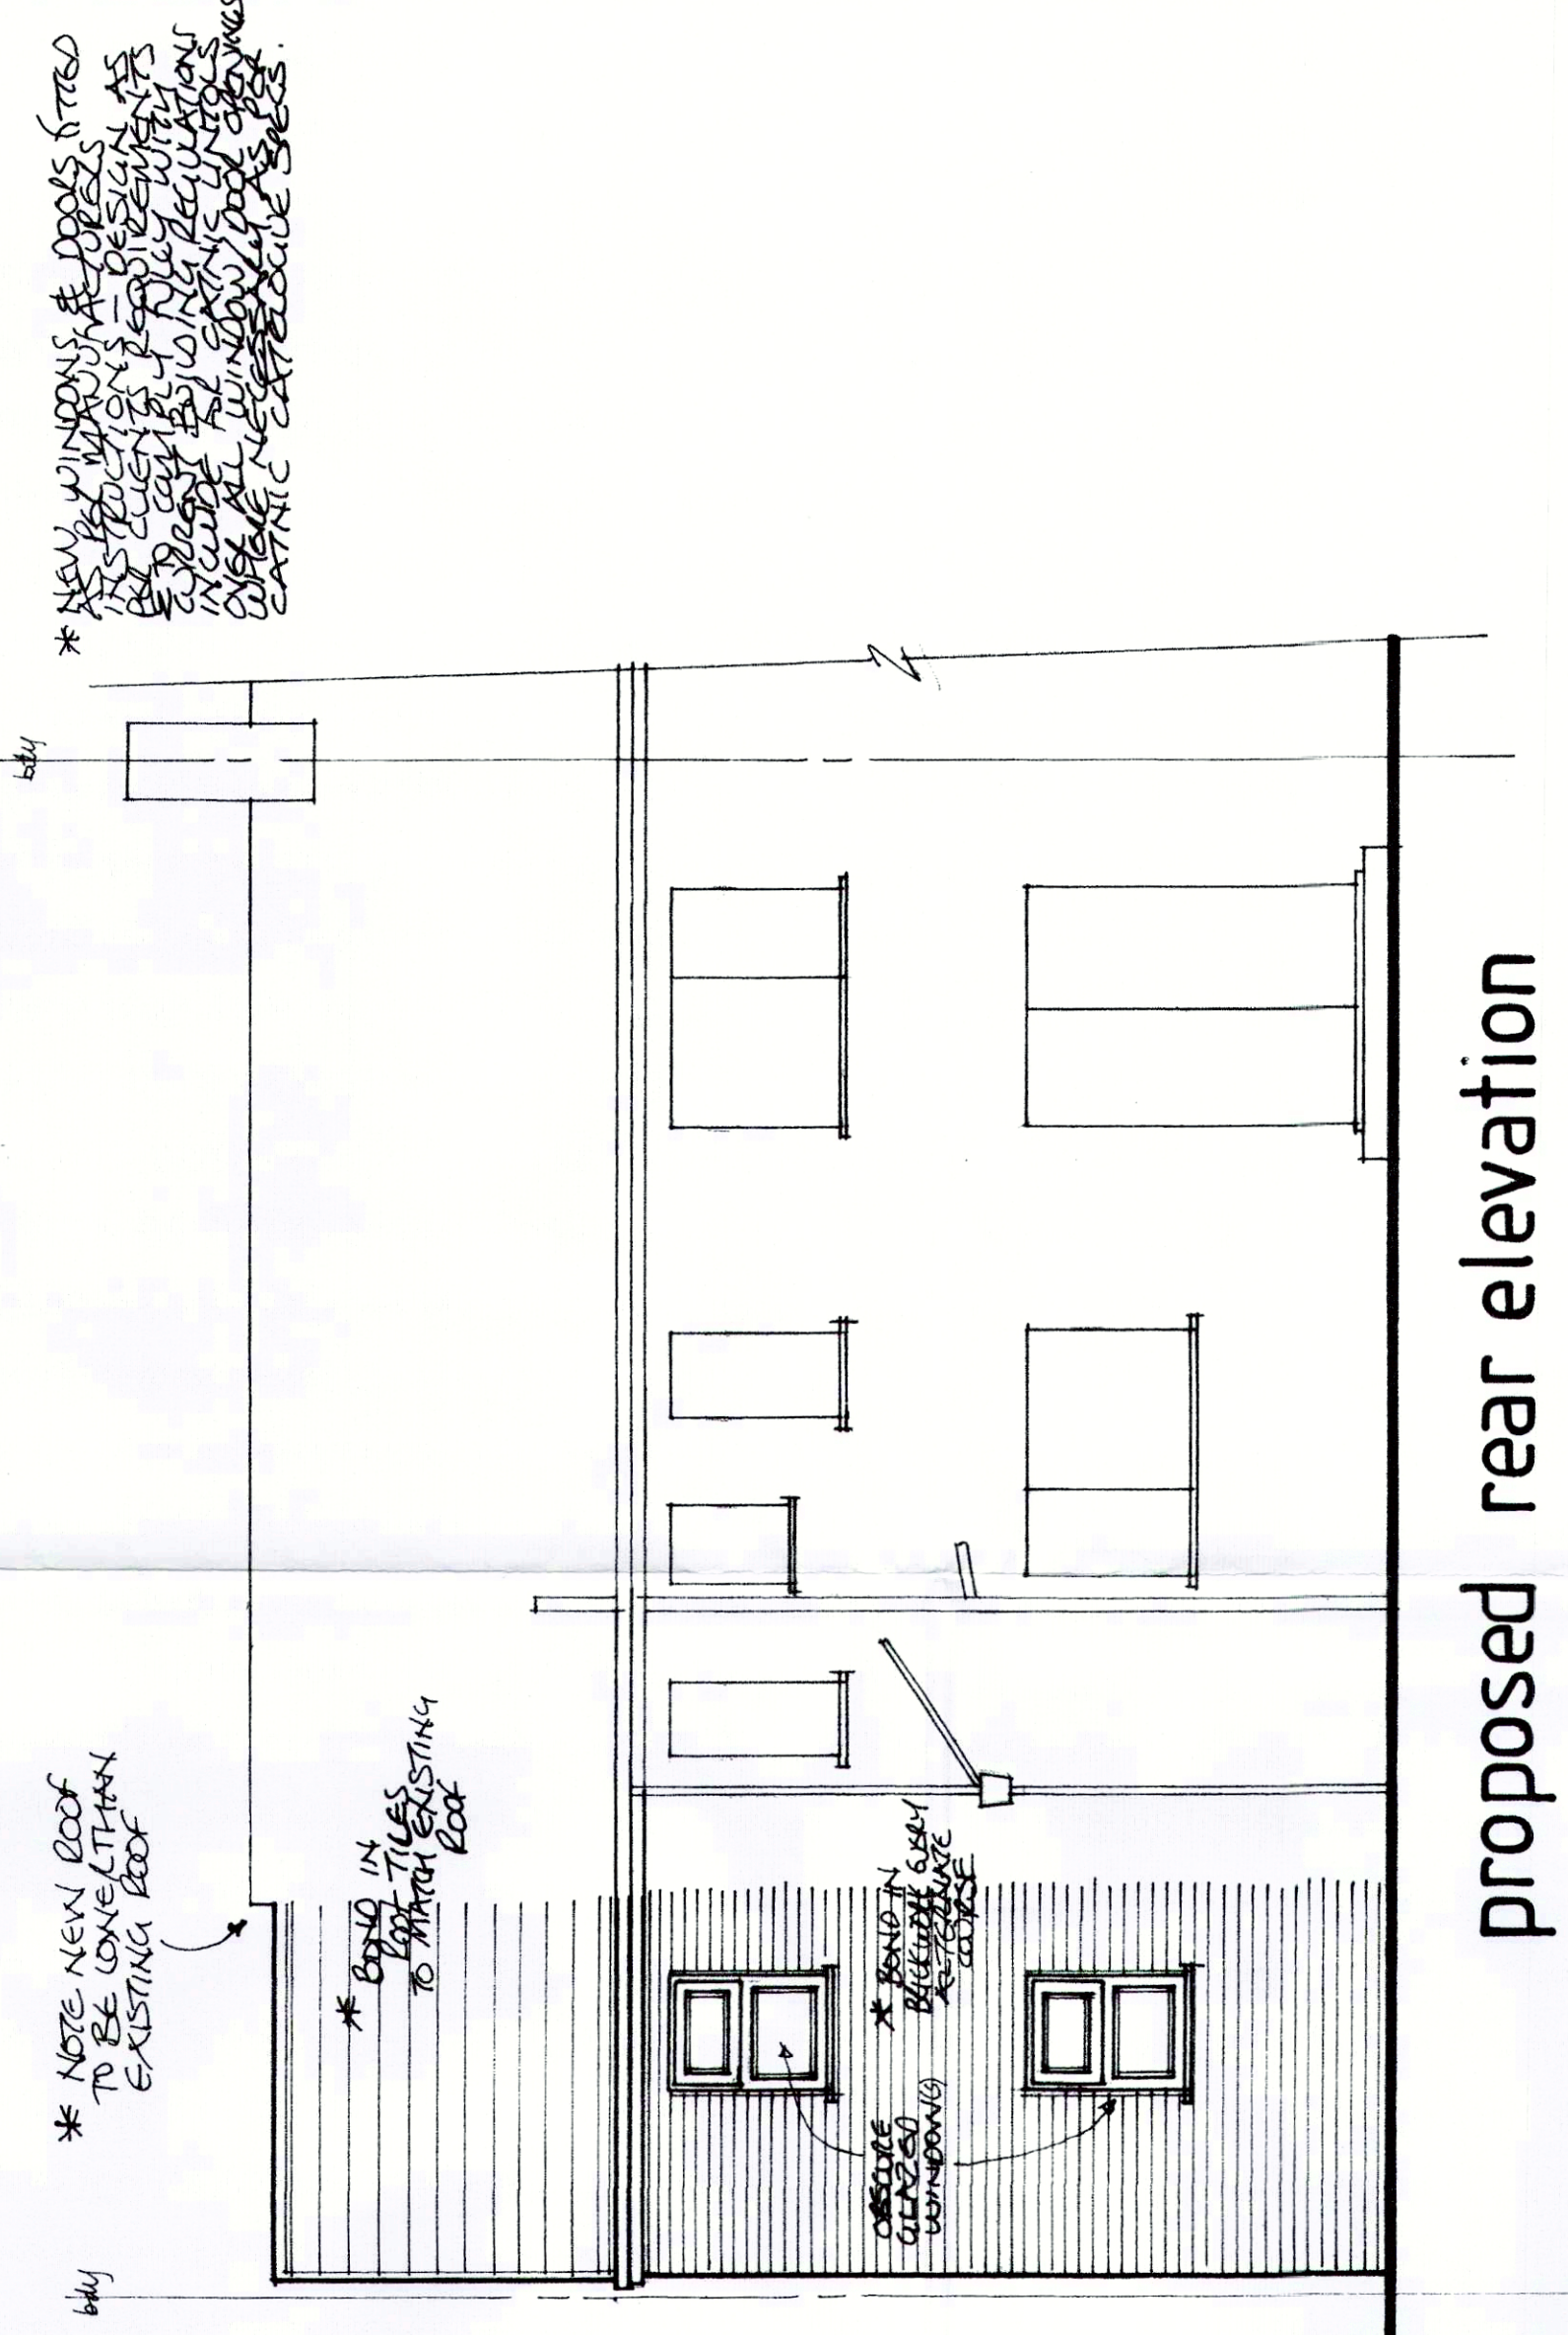

proposed rear elevation

* ALL PLANT'S MINORS & WILLY REQUIRE
SUGGEST HERE FOR EACH OTHER BRASS.
* ONLY ALCOHOL MACHINES & TAKE OUT
MACHINES TO BE PLACED IN THE GARDEN
LOUNGE ON SITE. BOTH WITHIN EXISTING
CONTROL ZONES AS NECESSARY.

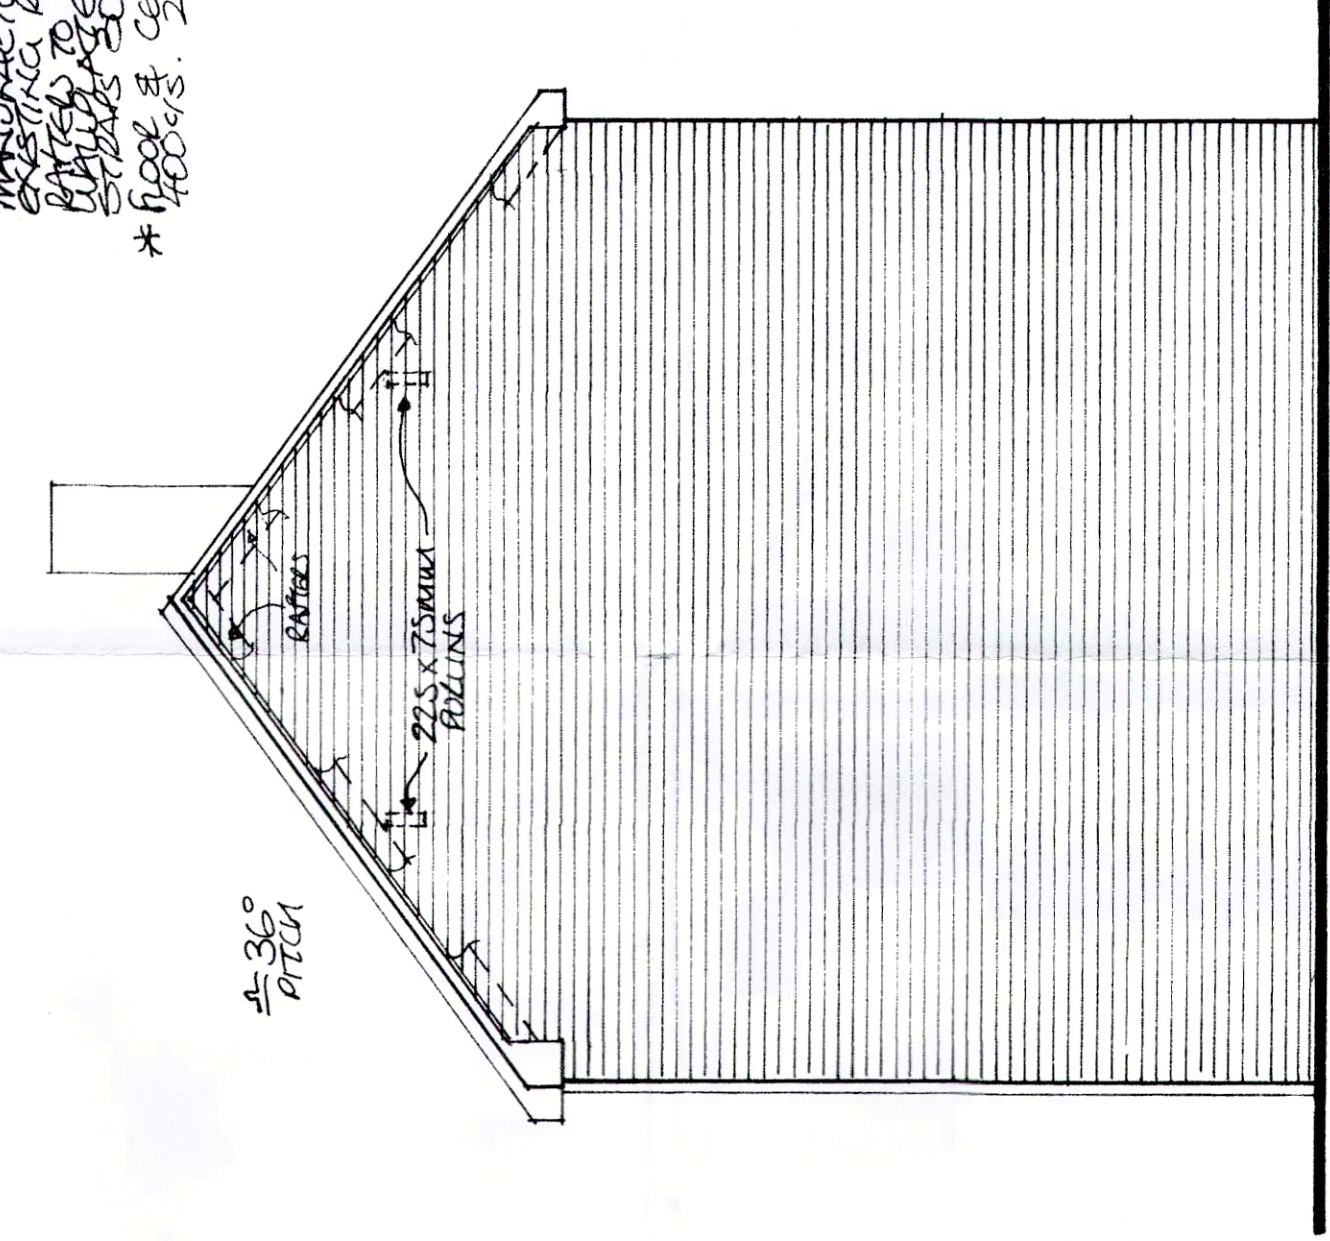

proposed gable elevation

PLANNING AND
BUILDING CONTROL
26 JUL 2023

scale 1:50