


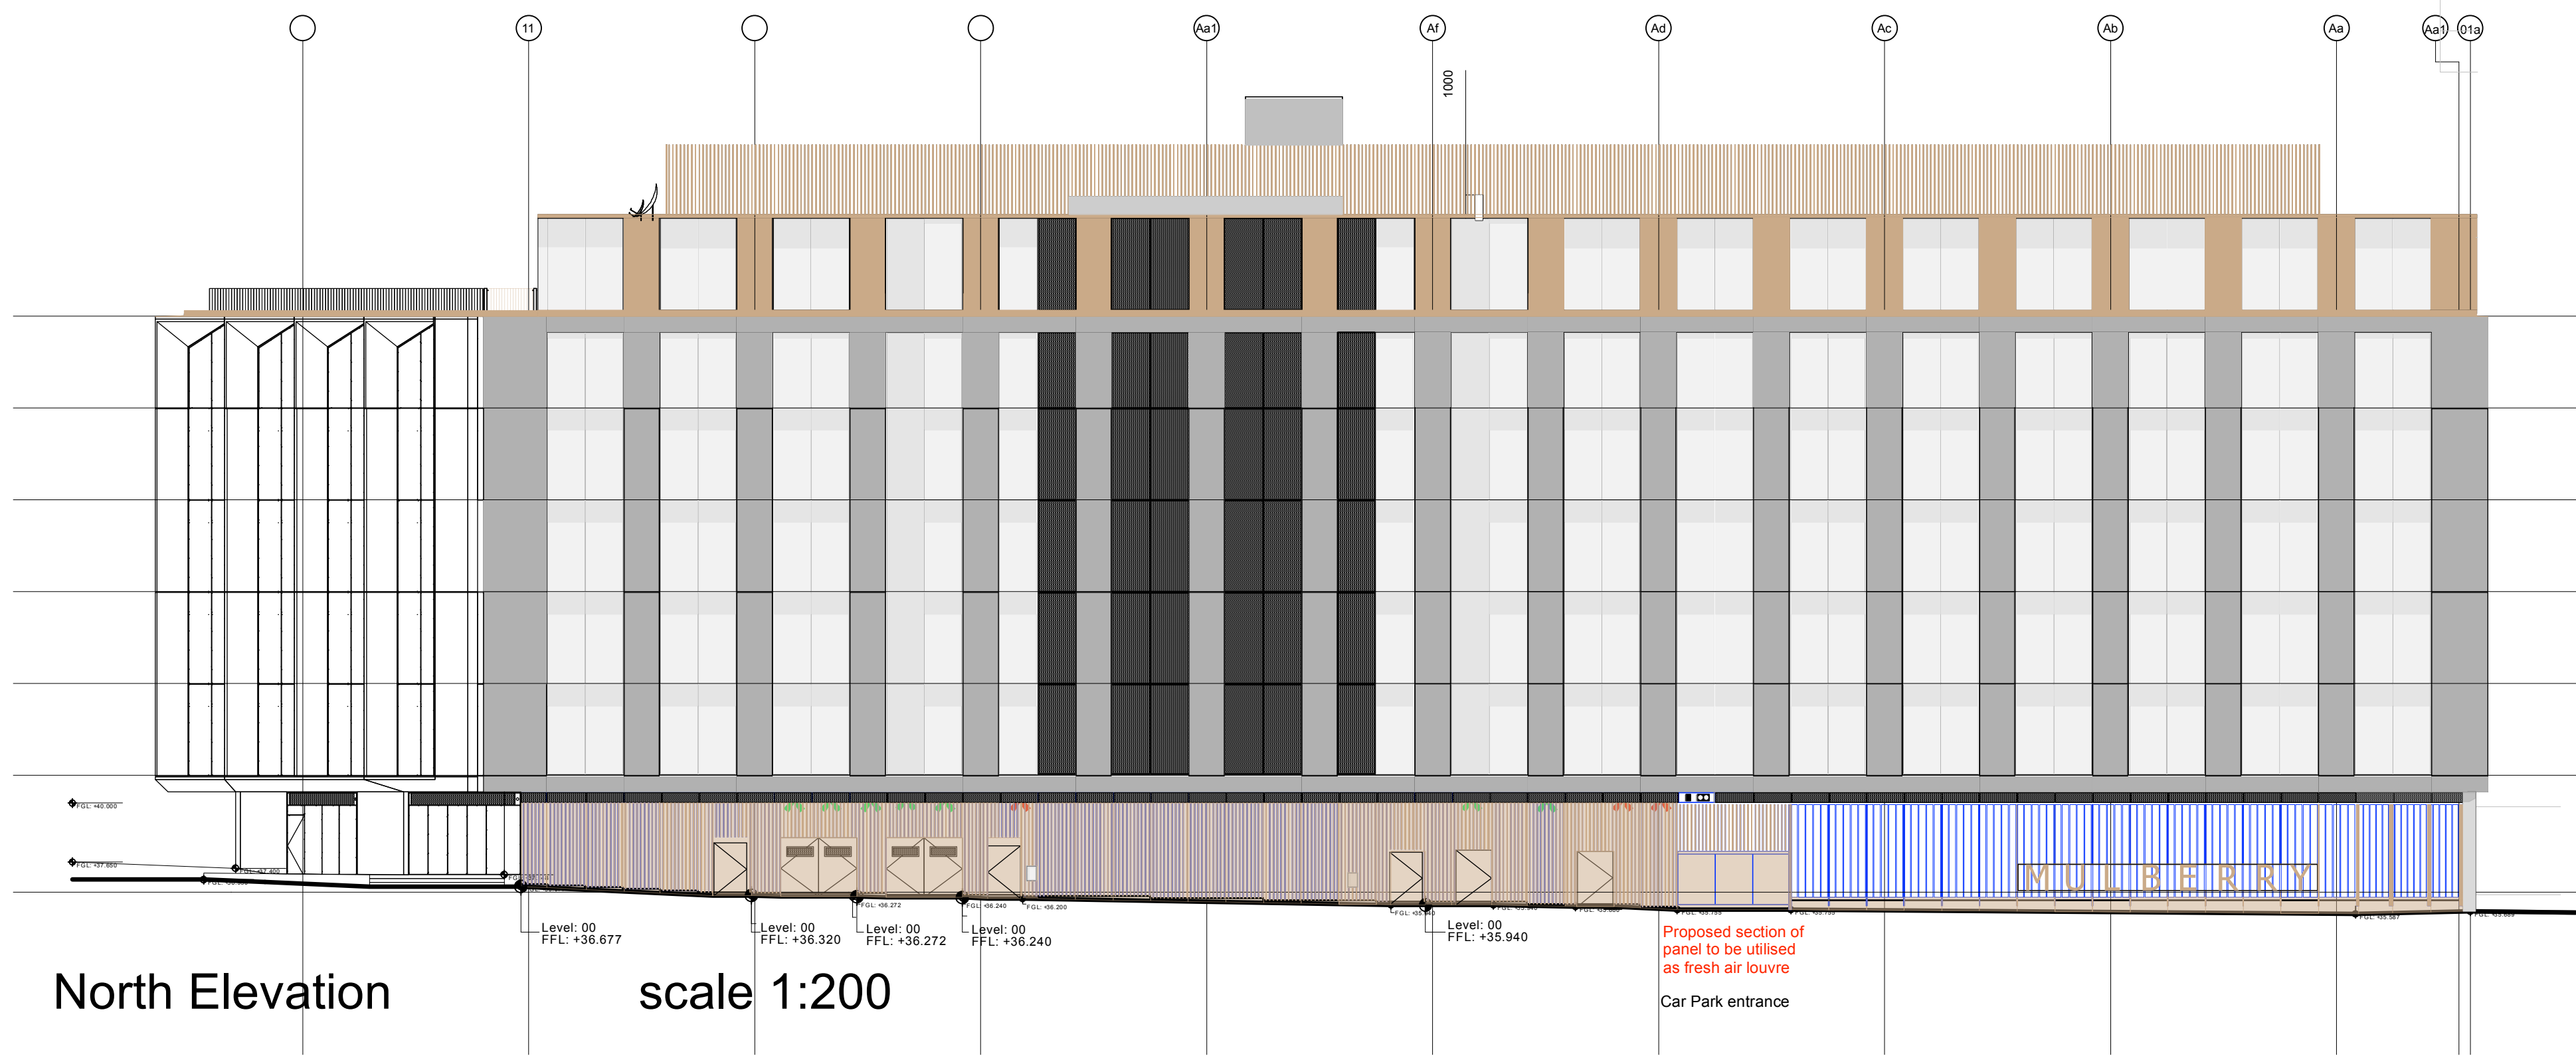


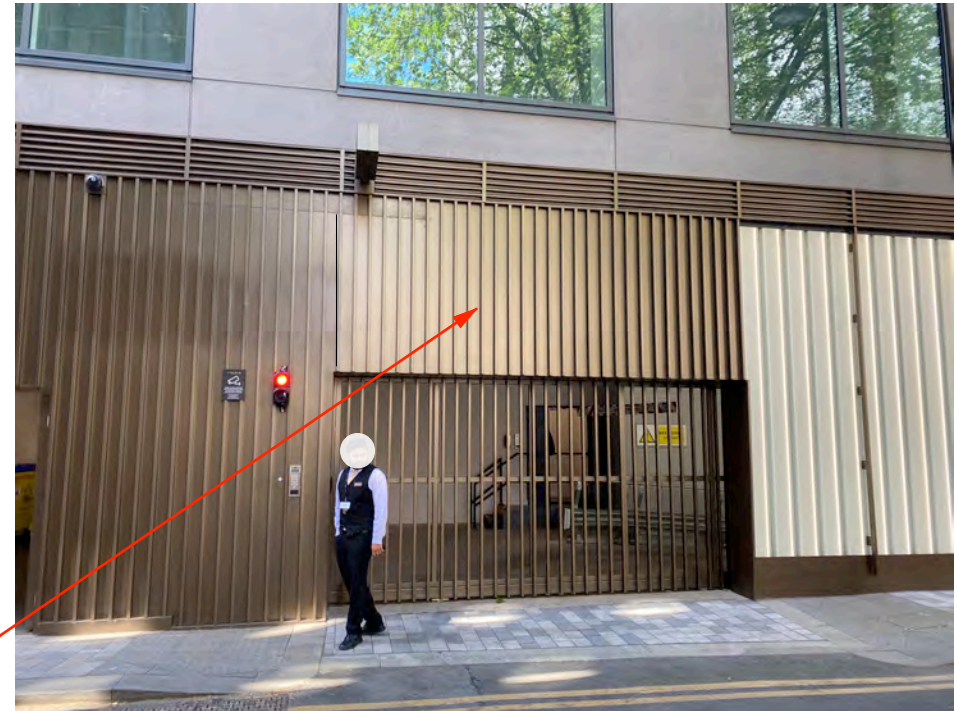

Proposed section of louvred panel be replaced with similar bronze colour open vertical slats to match elsewhere and as per detail of the gate to ensure same vertical emphasis to this element of the elevation is retained.

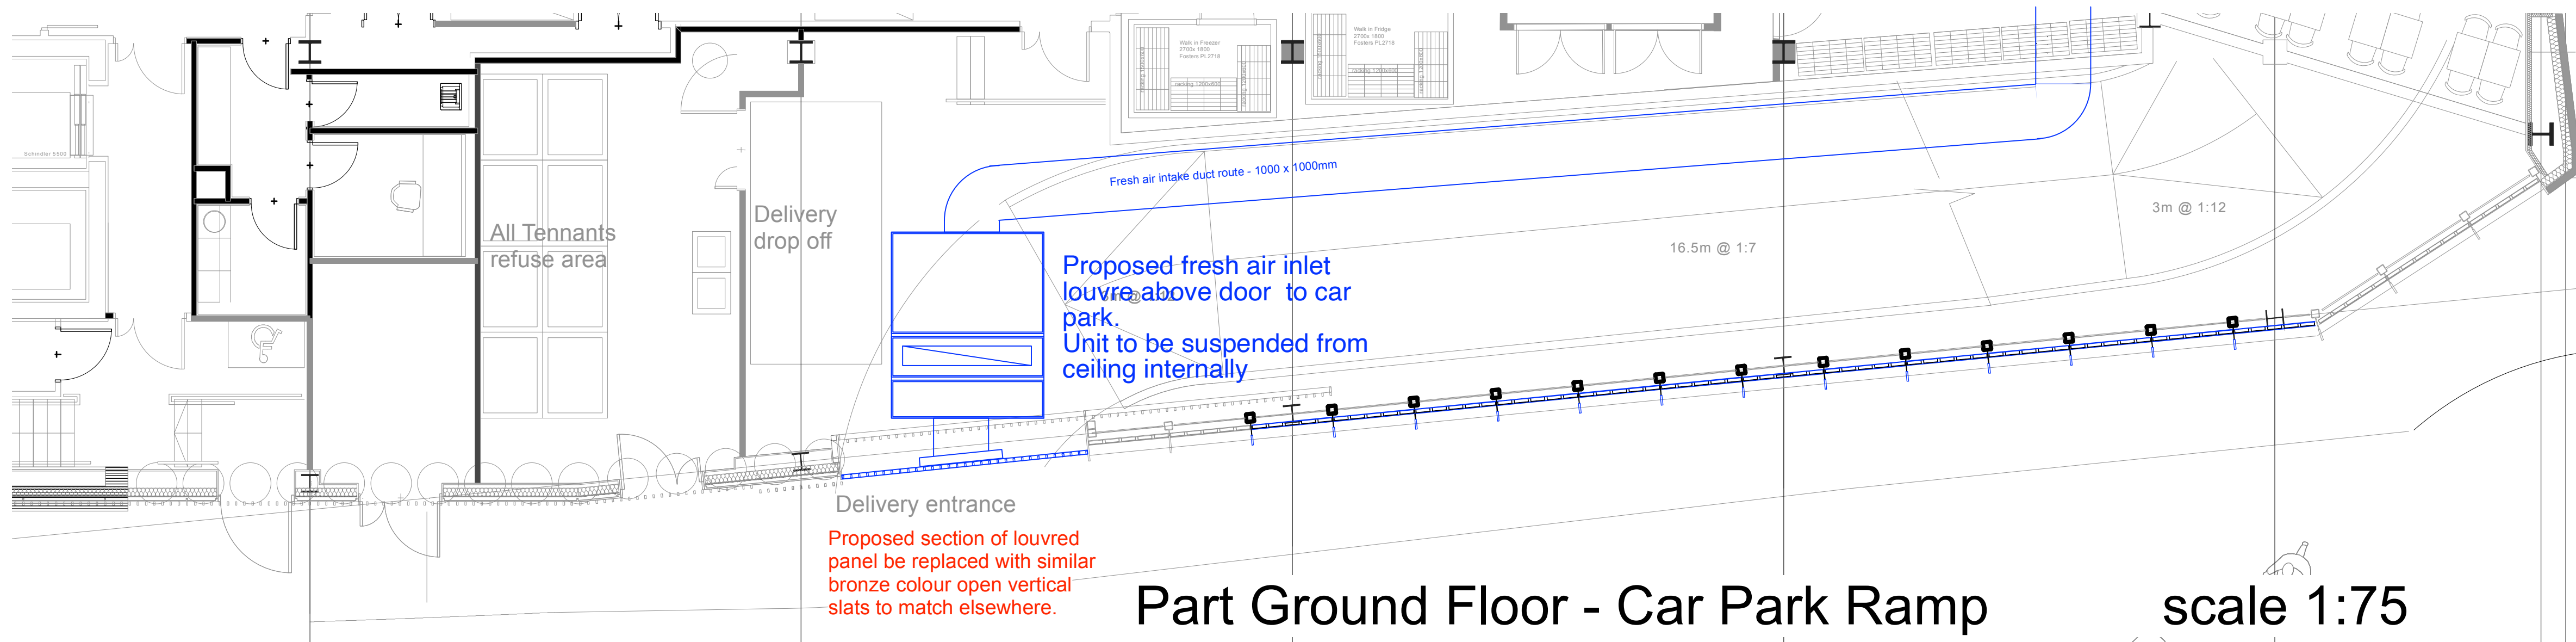

Rear view of Car Park entrance externally and internally

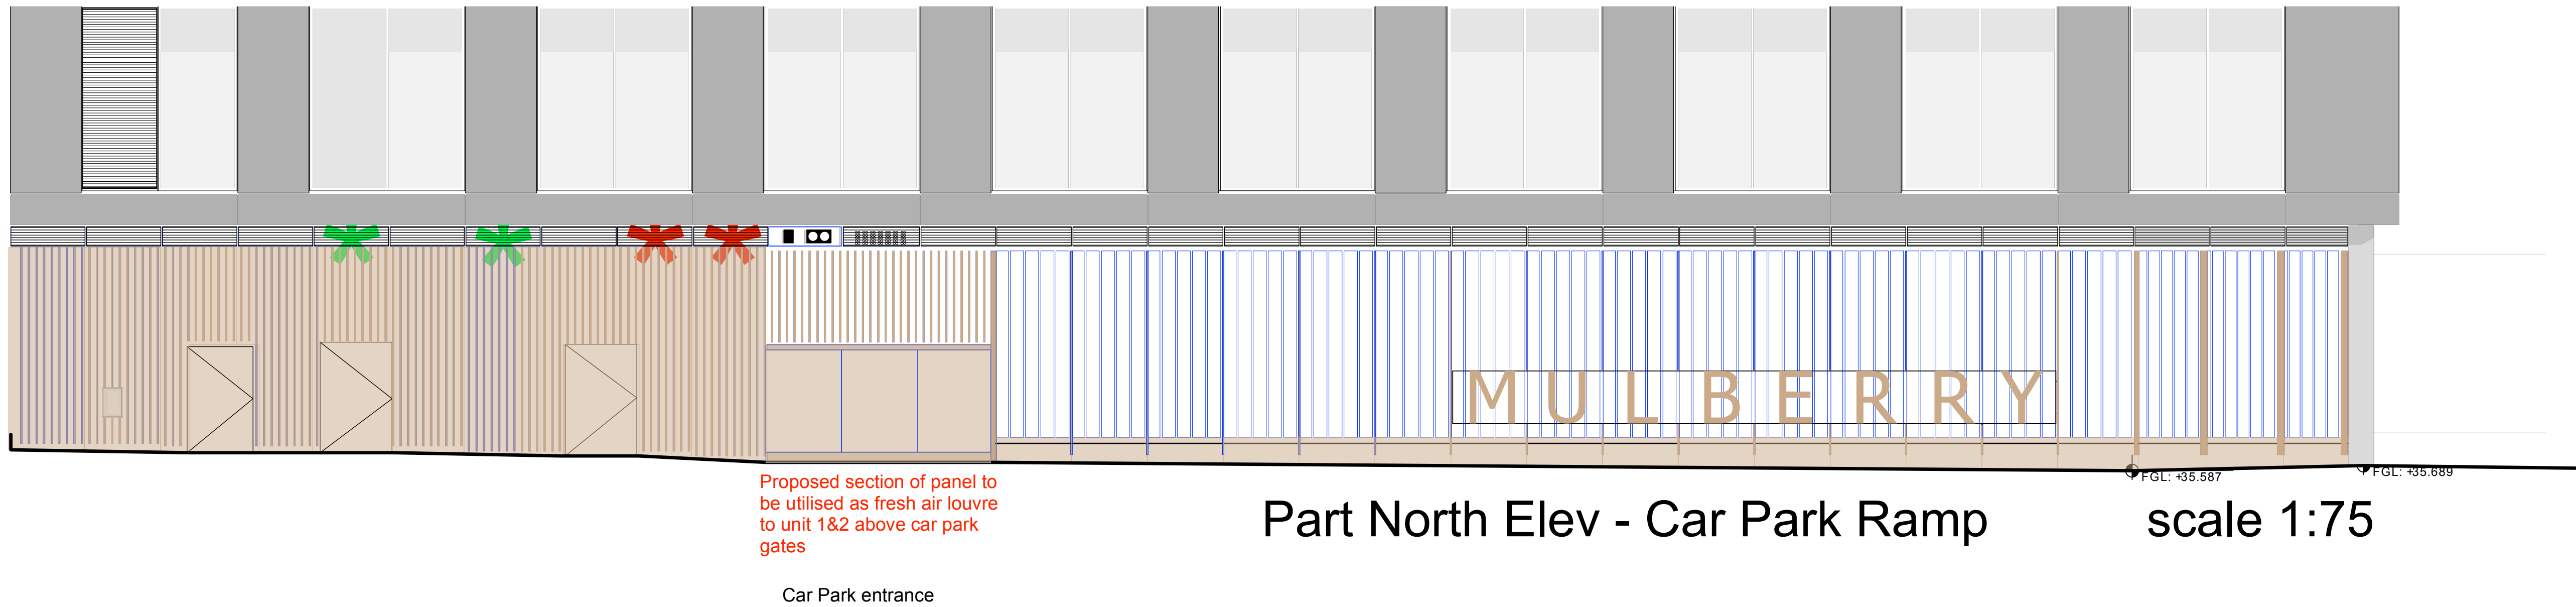

inspire: design consultancy

49 the tannery lawrence street york yo10 3wh
t&f 01904 611 091 e peter@inspiredc.co.uk

CLIENT : **ZaaP Restaurants**

SITE : **Ground Floor Units 1&2 The Lincoln, Brazenose Street, Manchester M2 5BP**

DRAWING TITLE: **Part Ground Floor and North Elevation**

DATE : **23 Aug 2023**

SCALE : **1:75 & 200 @ A1**

DRAWING BY : **PS**

DRAWING NO : **ZaaP/Manc/PP/ 101**

CONTRACTORS MUST VERIFY ALL DIMENSIONS ON SITE BEFORE COMMENCING ANY WORK.FIGURED DIMENSIONS TO TAKE PRECEDENCE OVER SCALED DIMENSIONS.THE COPYRIGHT OF THIS DRAWING IS RESERVED.THE DRAWING MUST NOT BE DISCLOSED WITHOUT ANY AUTHORITY. DO NOT SCALE.