




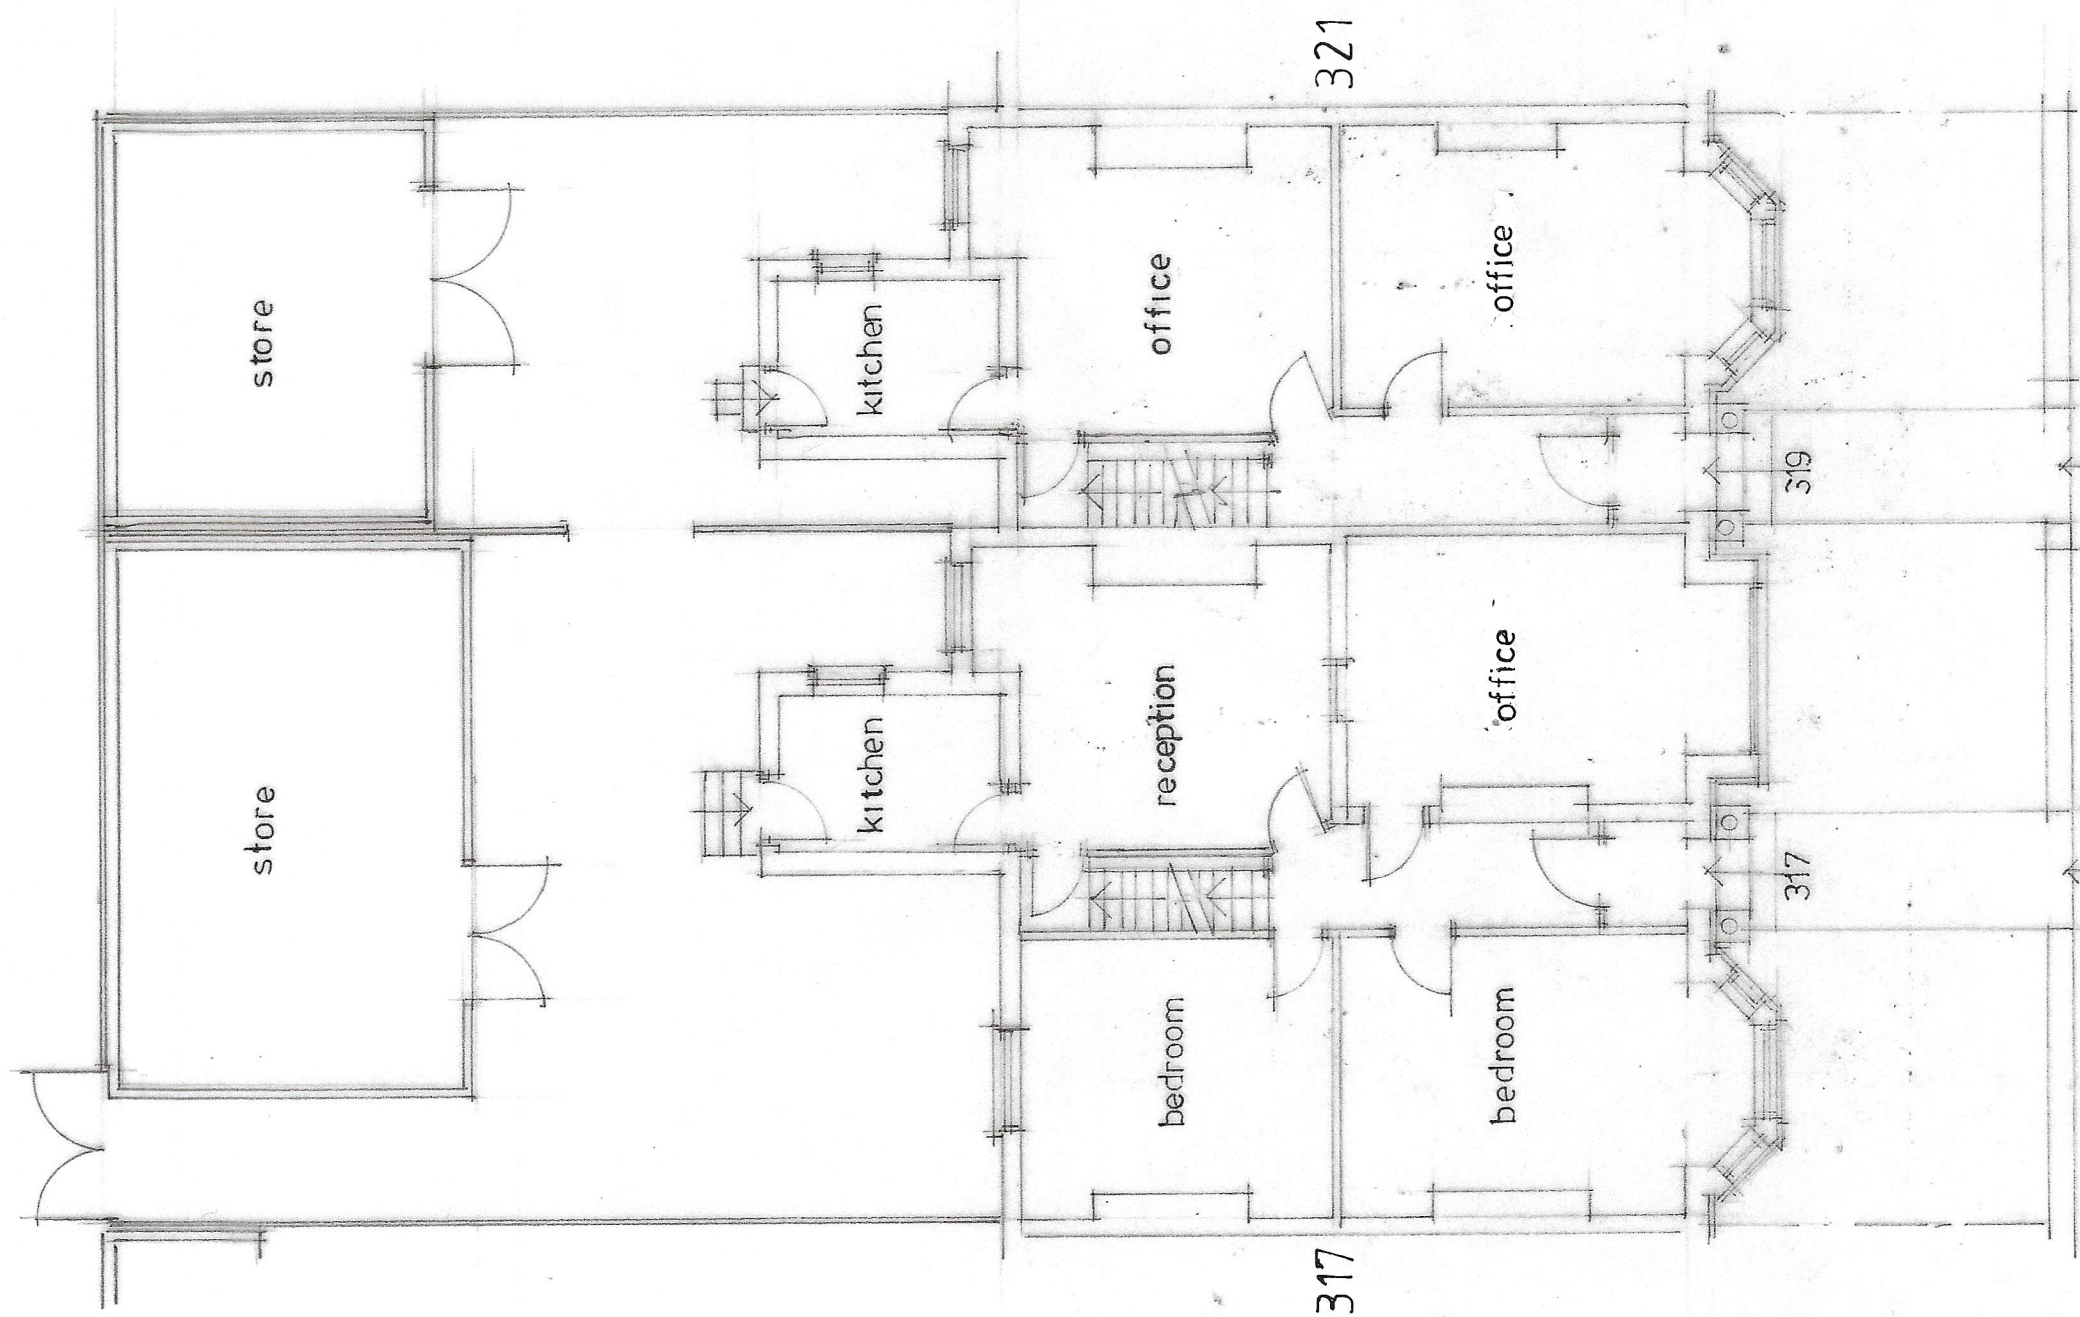


GROUND
& SITE PLAN

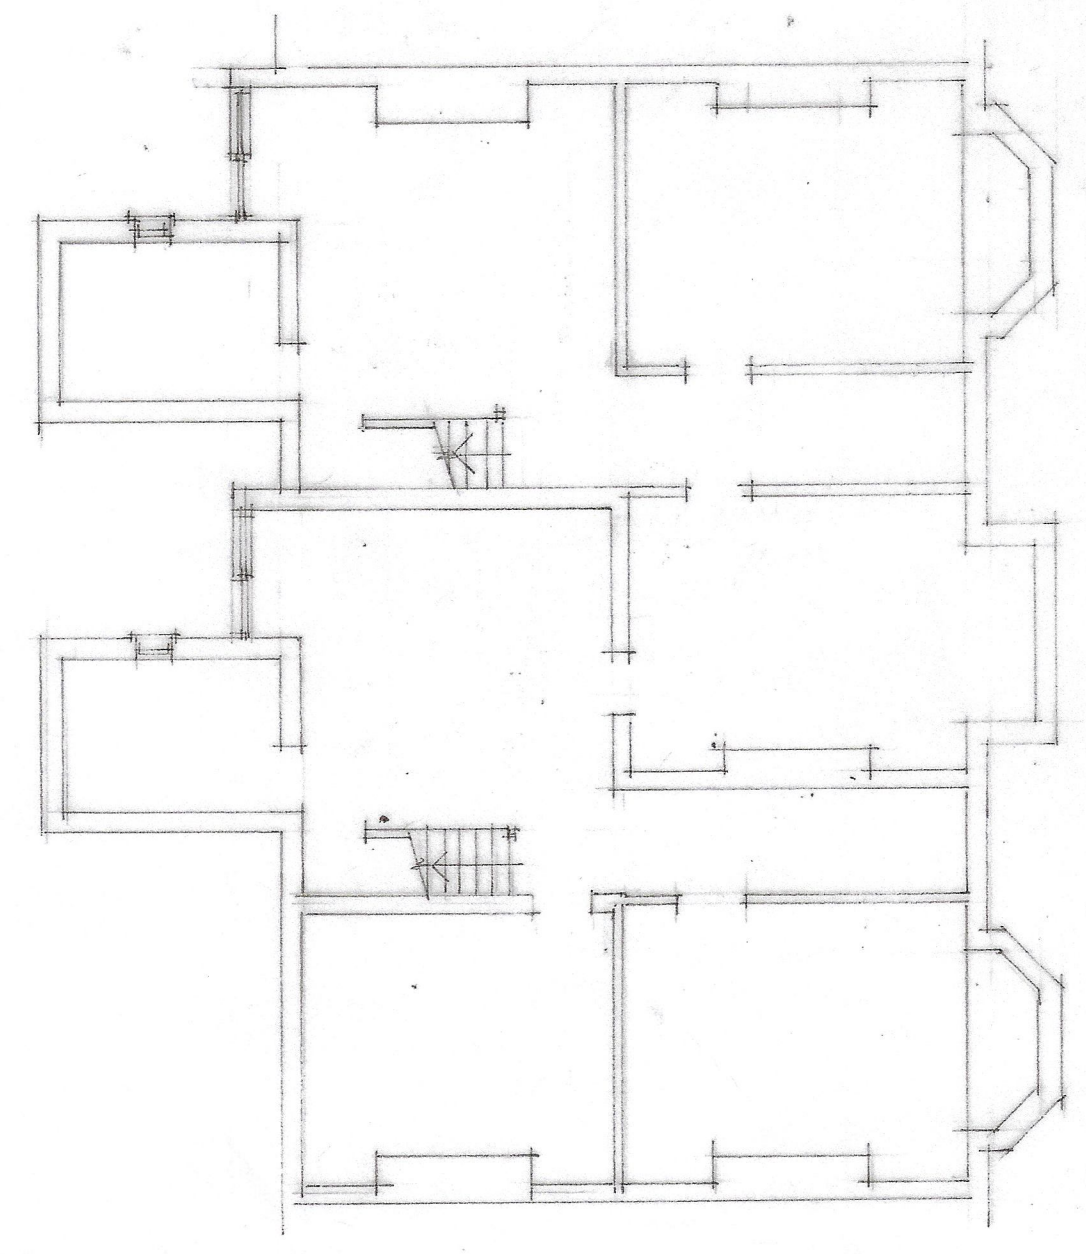

BASEMENT
UN-USED

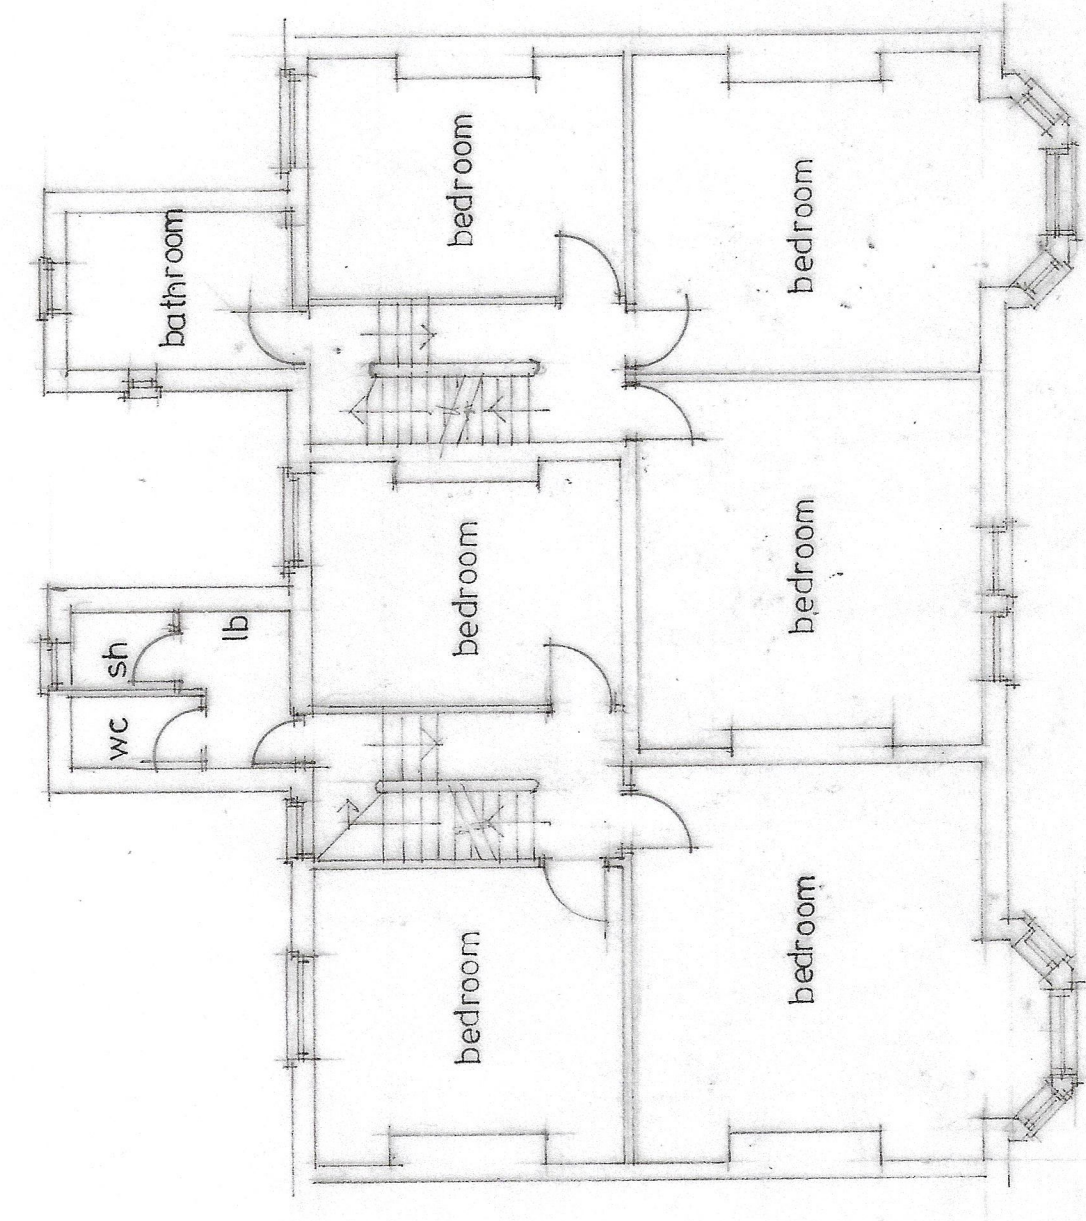

FIRST

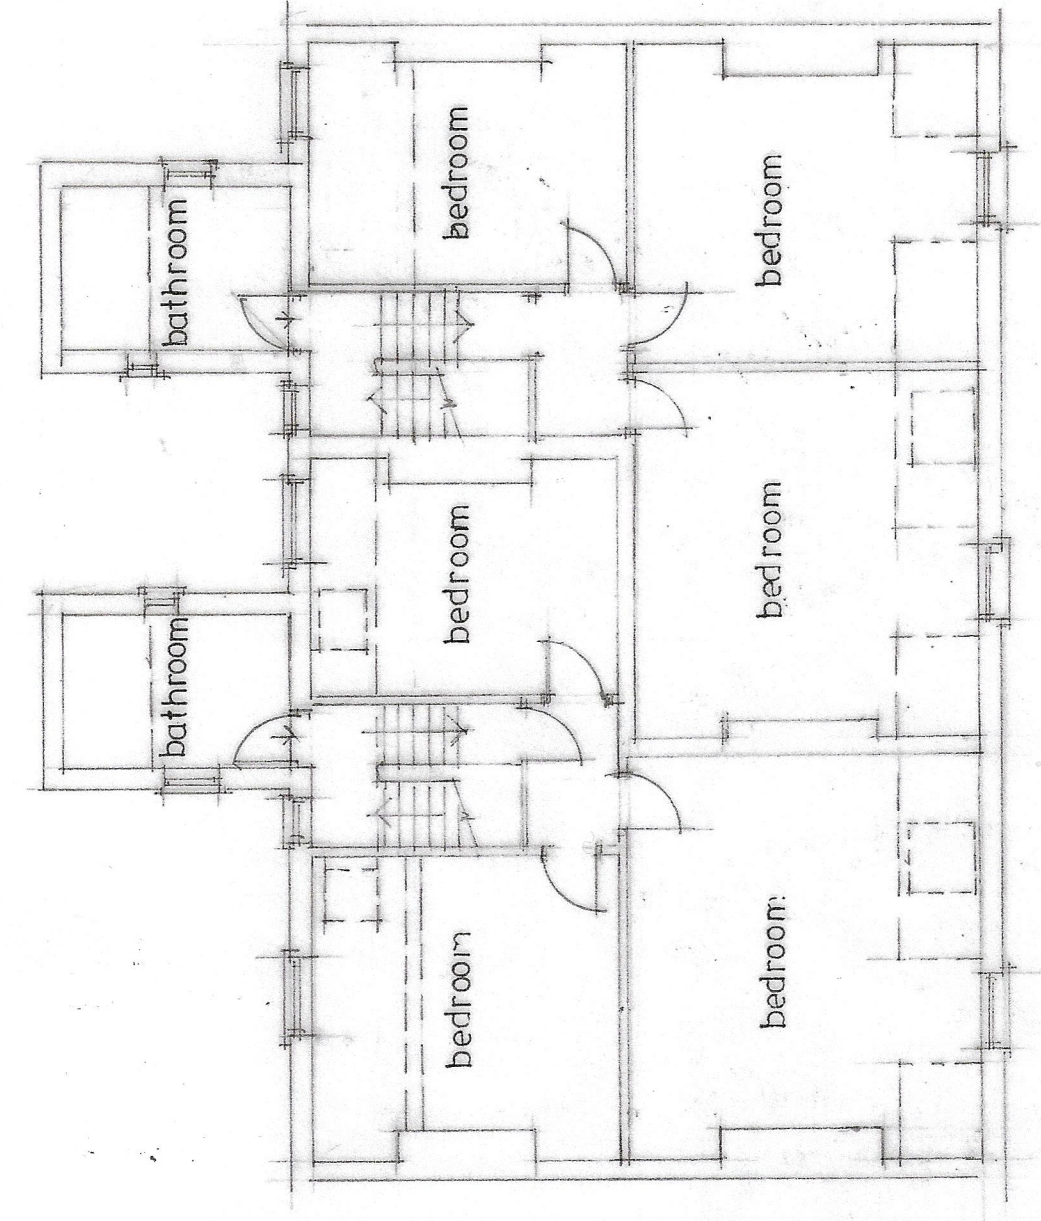

SECOND

Scale 1:100 at A1								
CLIENT COMFORT INN & SUITES LTD 317 DIGKINSON ROAD MANCHESTER M13 0NR								
JOB TITLE PROPOSED CHANGE OF USE								
DRG. TITLE FLOOR PLANS AS EXISTING								
HOLBOROW + ORMESHER <i>Limited</i> architectural & interior design 15 OVERTON CLOSE MIDDLEWICH CHESHIRE CW10 0PZ phone: 07770 834939								
ISSUE	ORIGINAL	1	2	3	4	5	6	7
REVISION	A	S						
DATE	23/01/01							
DRAWN	NCJ	NCJ						
CHECKED								
APPROVED								
SCALE		1:100 at A1						
DRAWING NUMBER		2286123101 ^{xs}						