




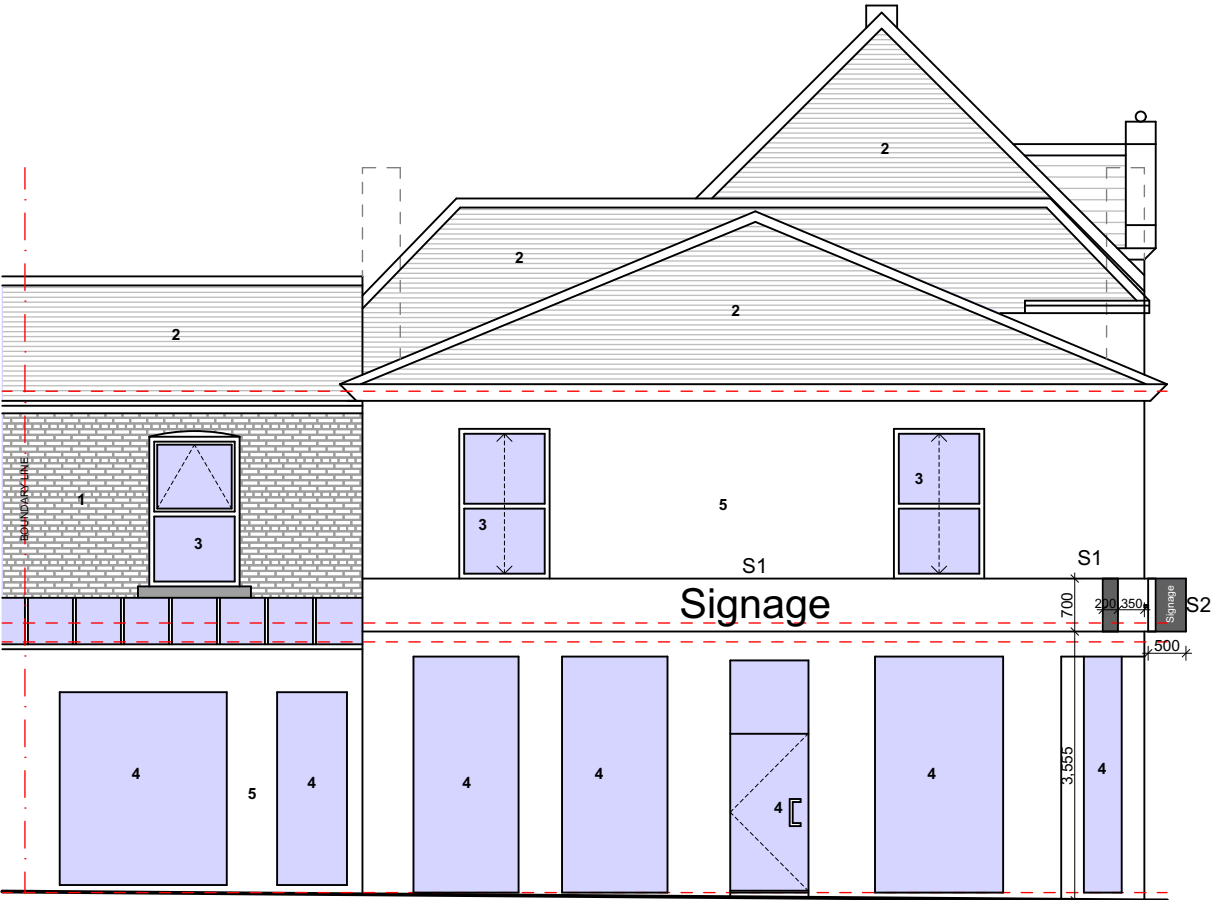


PROPOSED GA FRONT ELEVATION

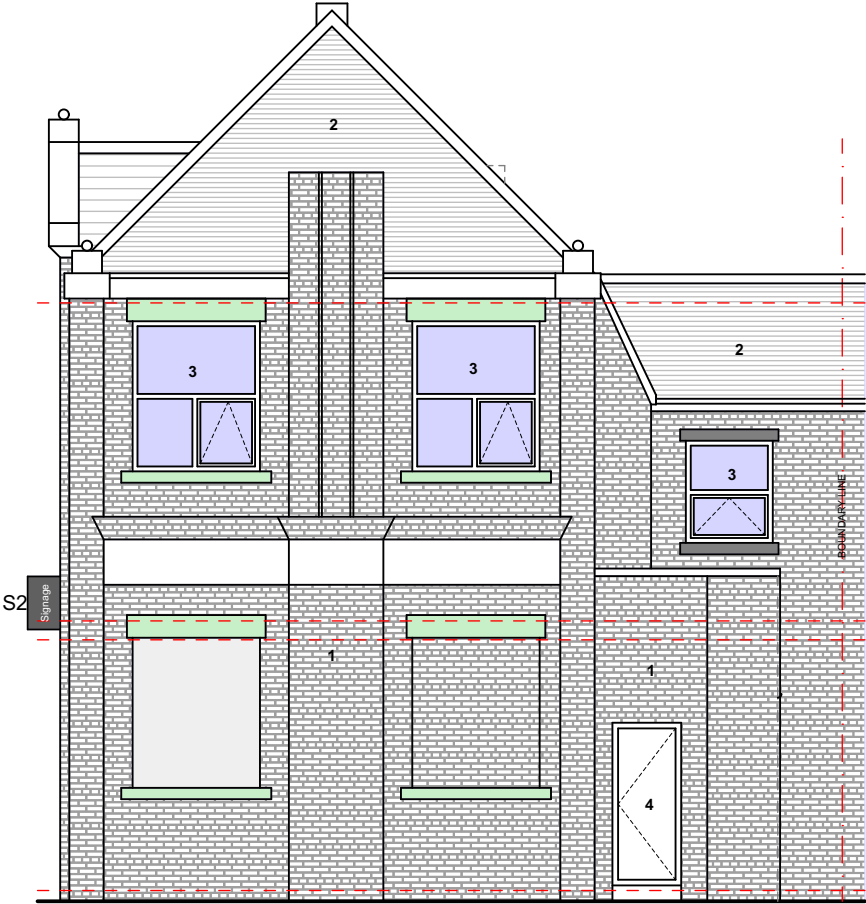

PROPOSED GA REAR ELEVATION

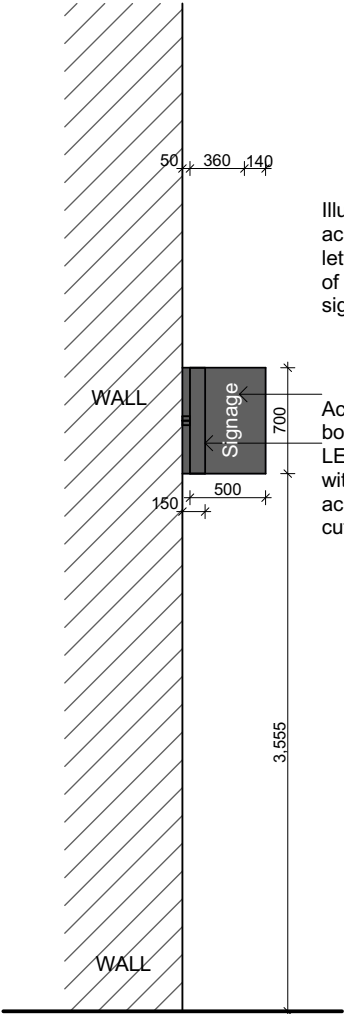

Side Front Signage

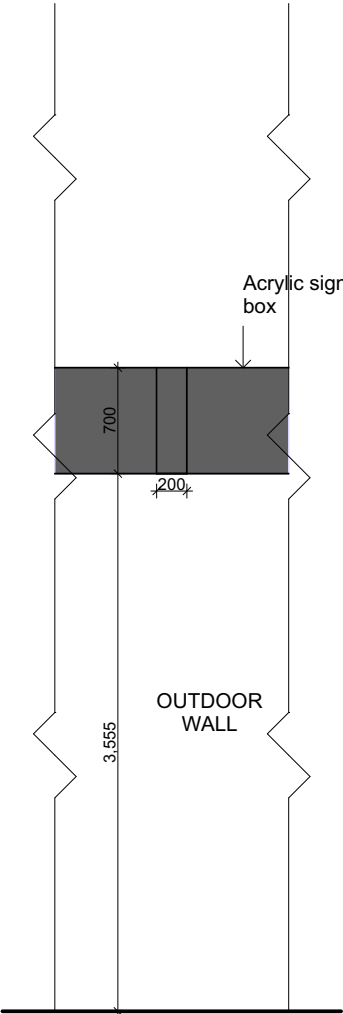

Front Signage

PROPOSED GA SECTION THROUGH SHOP FRONT & SIGNAGE
@ 1:50

notes

This drawing is subject to a detailed building and site survey, therefore no guarantee of its accuracy can be given.
This drawing has been draughted in accordance with the clients design requirements.
All areas are approximate and are subject to a detailed building and site survey and further design development.
All dimensions should be checked prior to commencement of construction on site. Measurements should not be taken off the drawing.

All dimensions shown are in millimetres (mm).

Text Key

- 1. Existing facing brickwork
- 2. Existing slate roof tiles
- 3. Existing uPVC door/window
- 4. Existing aluminium window/door
- 5. Existing render
- 6. Existing skylight

PL0 Planning Issue

30.10.23

revisions



NADA Architects Ltd
169 Kingsway
Burnage
Manchester
M19 2ND
Mob: 07974 735527
E: ahmed@nadaarchitects.com
W: www.nadaarchitects.com

D - design PL - planning PT - pre-tender
T - tender P - preliminary
C - construction R - record

KINGSTON ESTATE UK LTD

CHANGE OF USE
936-938 STOCKPORT ROAD,
MANCHESTER ,M19 3NN

PROPOSED GA ELEVATIONS

scale 1:100 @ A3 date 30.10.23 drawn checked AC

job no (category) dwg no revision

23-1181 (06)001 PL0

Drawing measurements shall not be obtained by scaling. Verify all dims prior to construction. Immediately report any discrepancies on this drawing to Architect. This drawing shall be read in conjunction with associated specifications and related consultant's documents.