






Existing Front Elevation

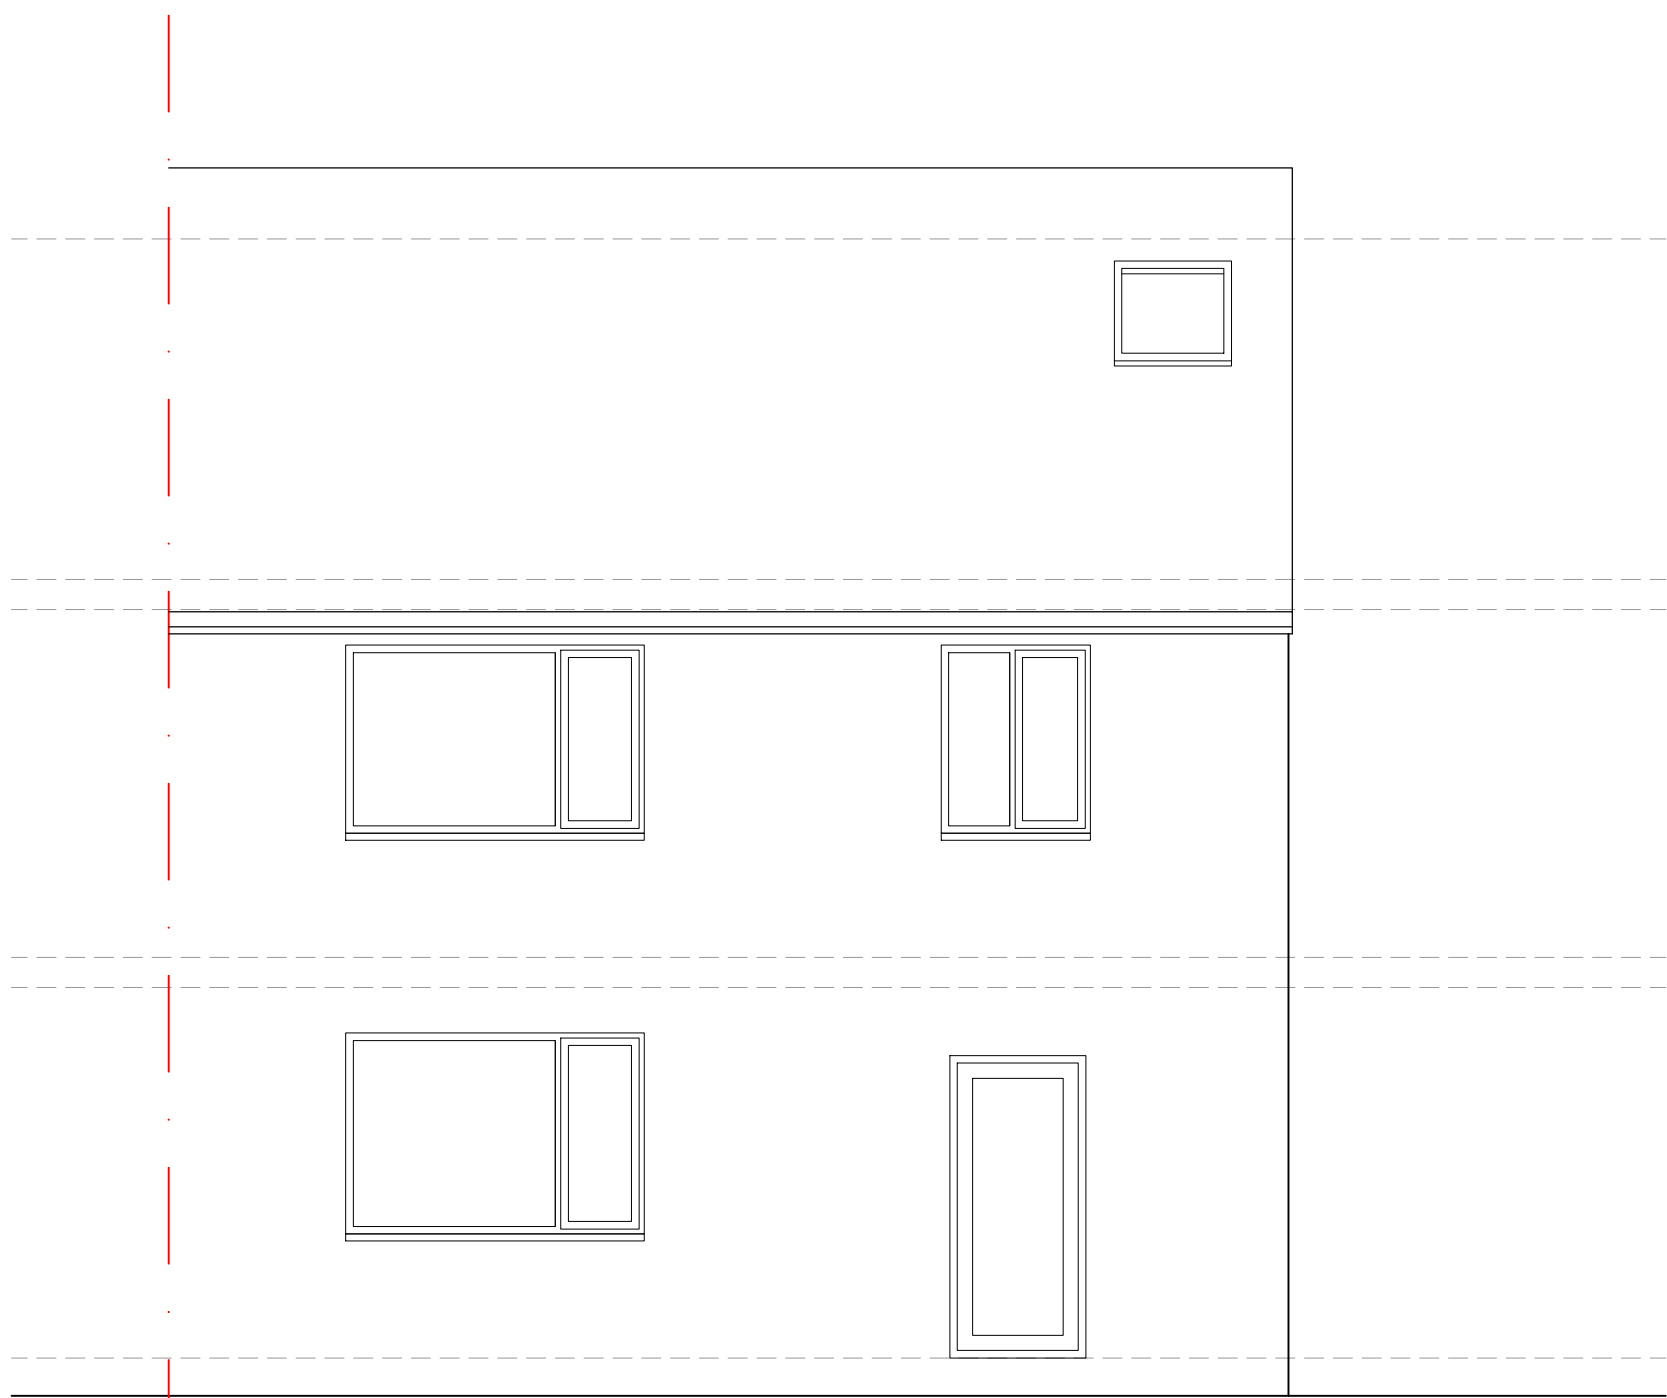

Existing Side Elevation

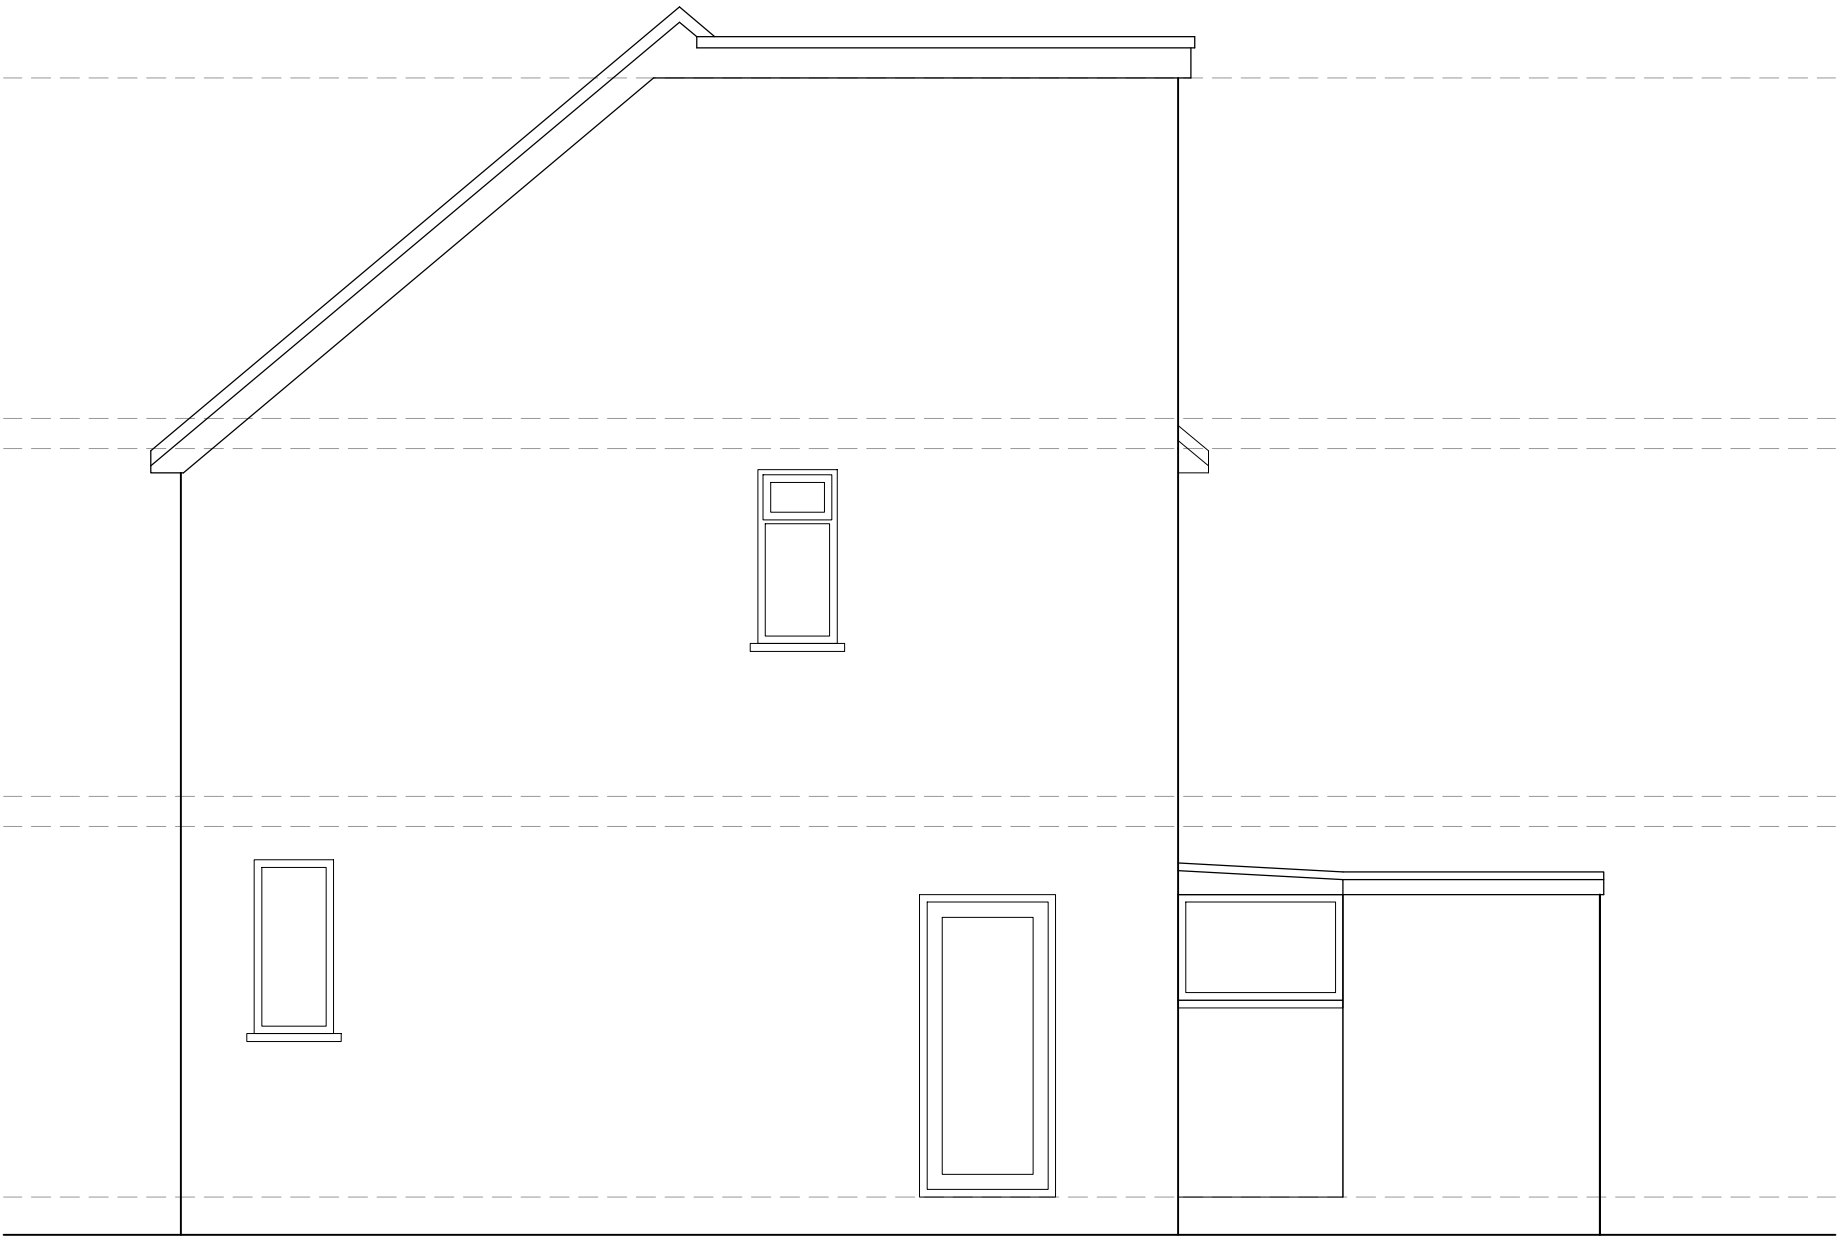

Existing Rear Elevation

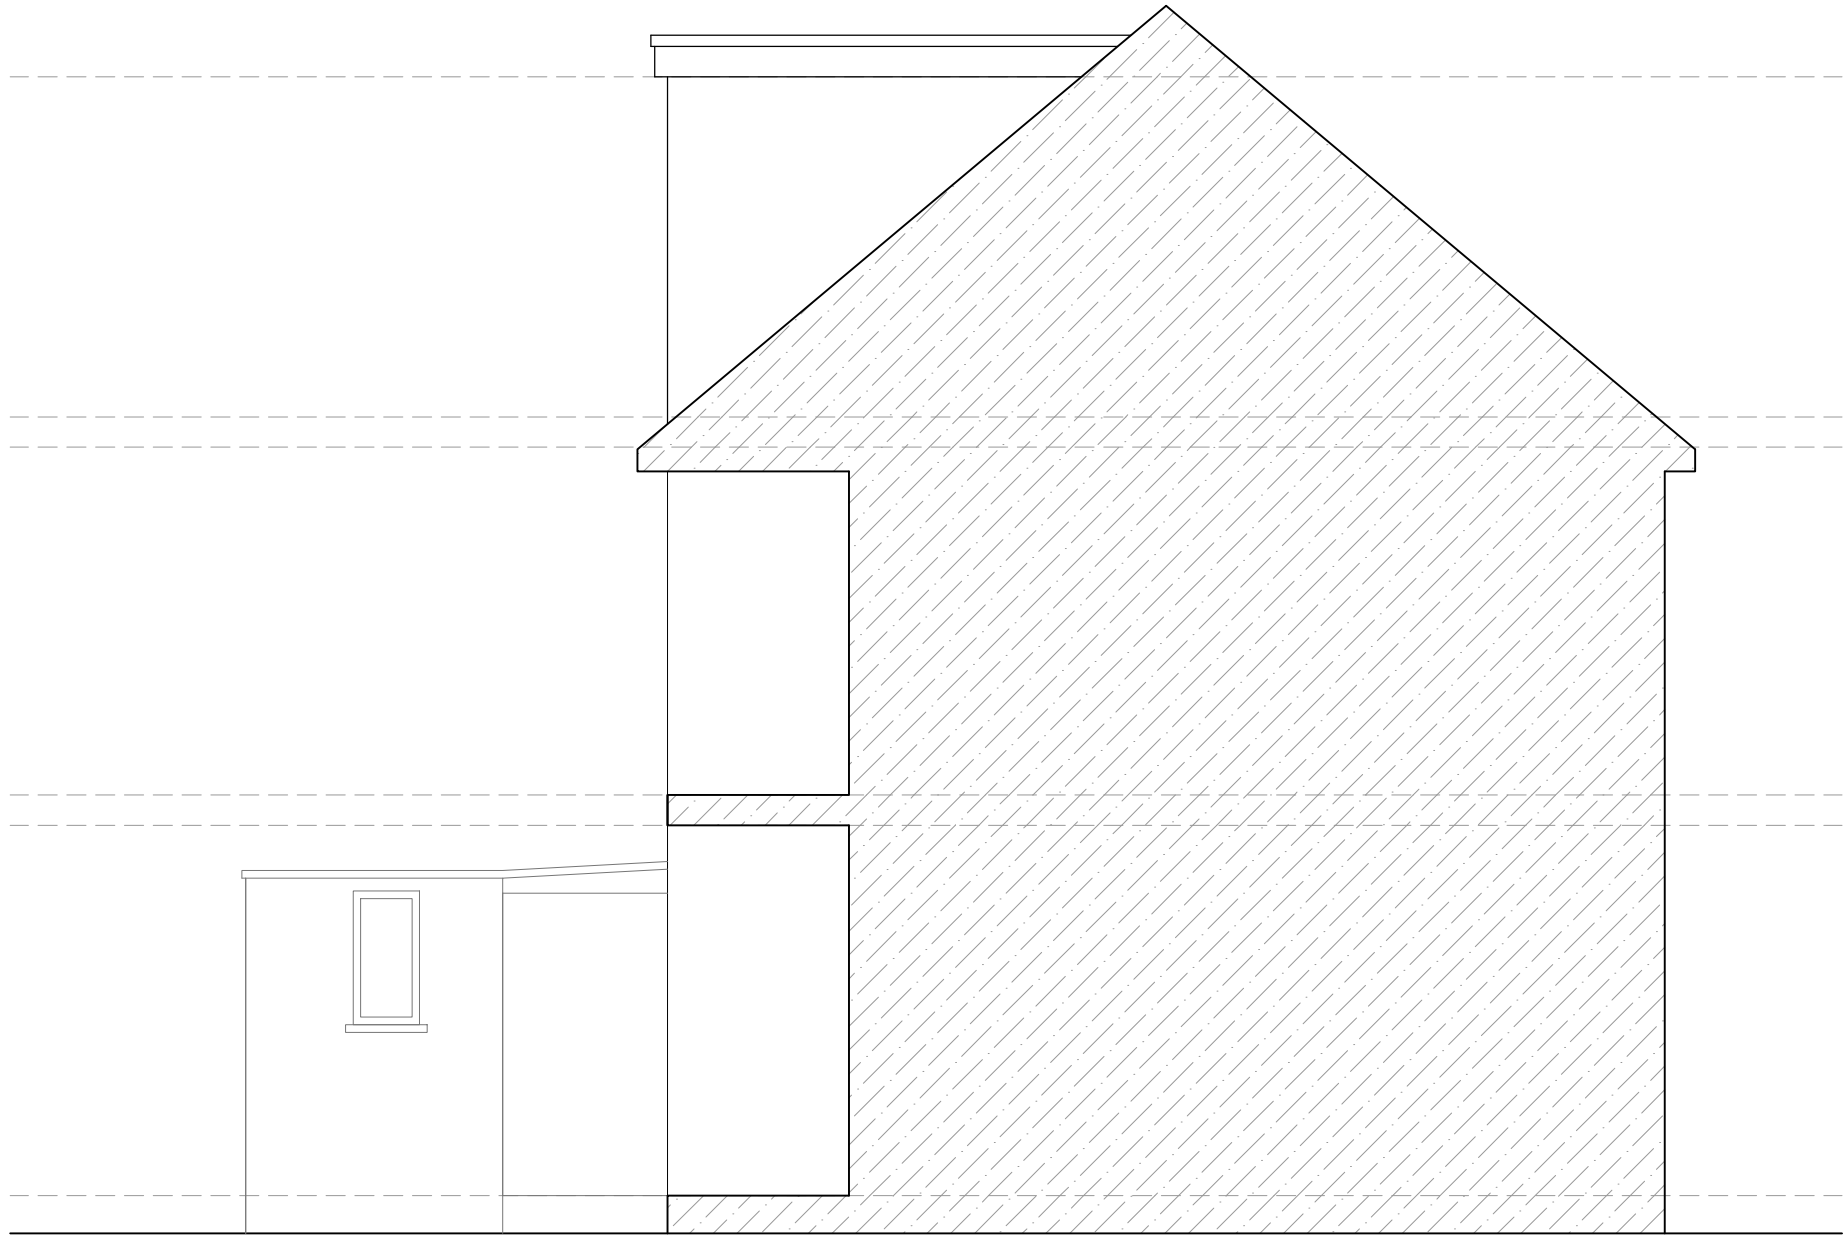

Existing Side Elevation

project
19 Cadnam Drive
Wythenshawe
M22 5AT

scale
1:50@A1
1:100@A3
drawn by
klh
drawing number
KH847-002

revision	description	date
-	-	31.10.2023

Existing Elevations

kieranhibbsarchitecture
27 Pioneer Road
Macclesfield
SK11 7ZB

kieranhibbs@gmail.com
Mobile: 07584049322

kieranhibbsarchitecture