
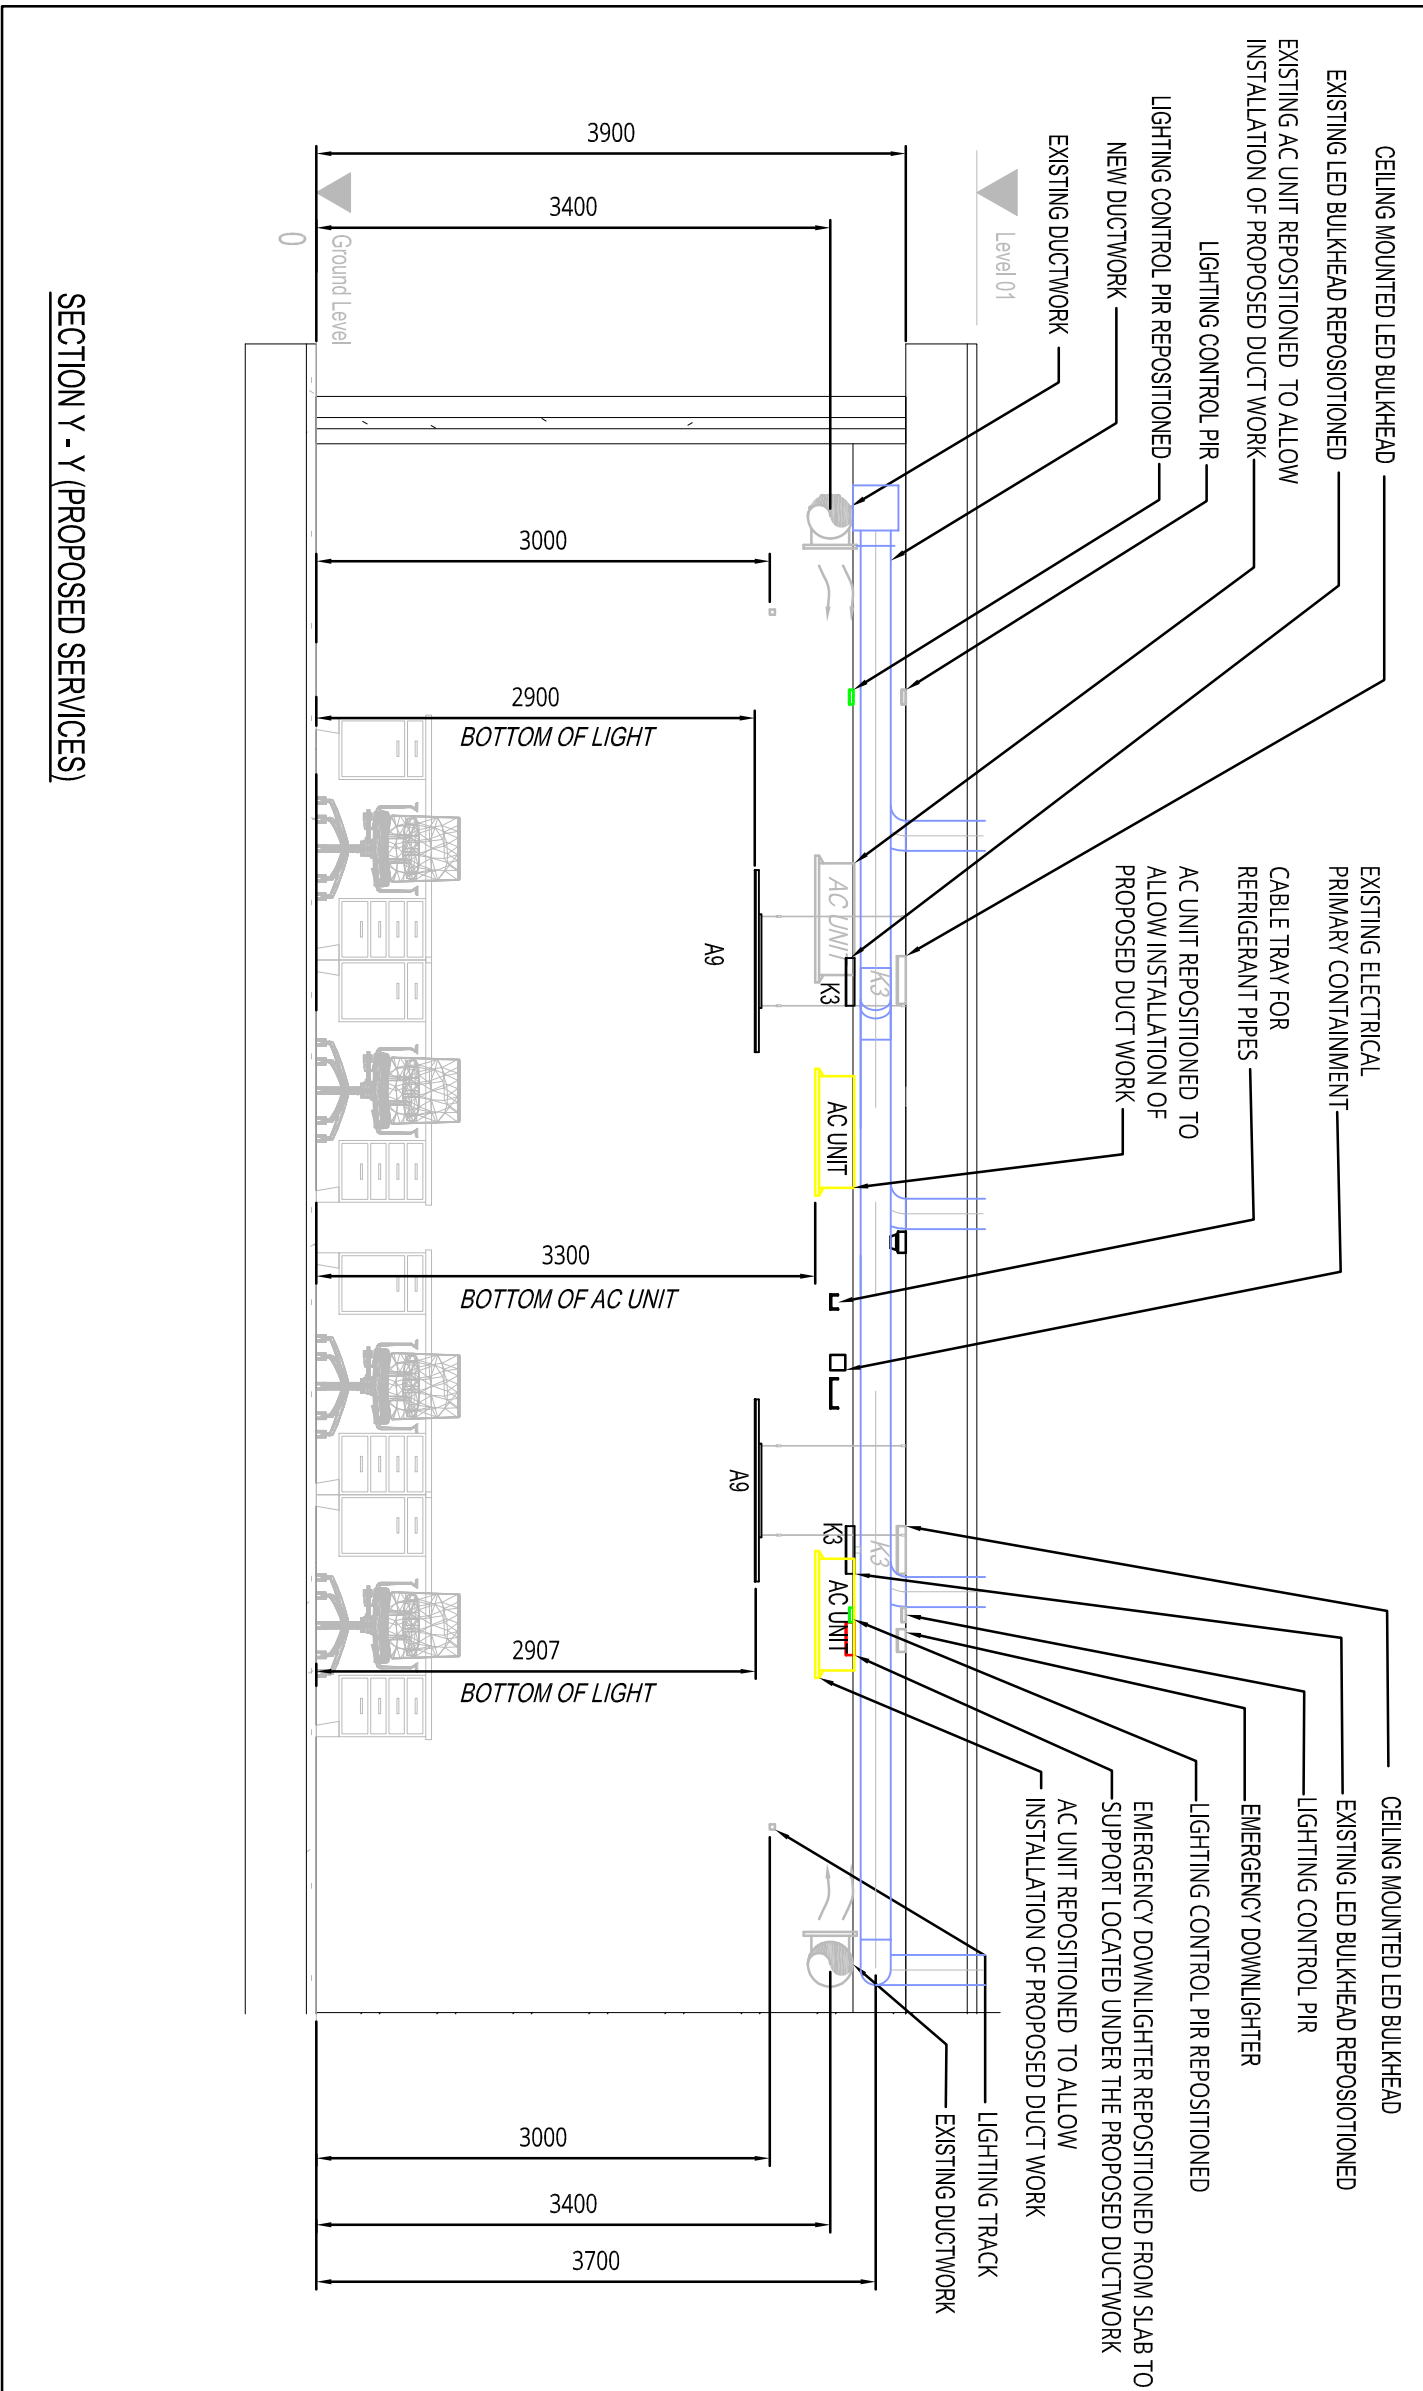
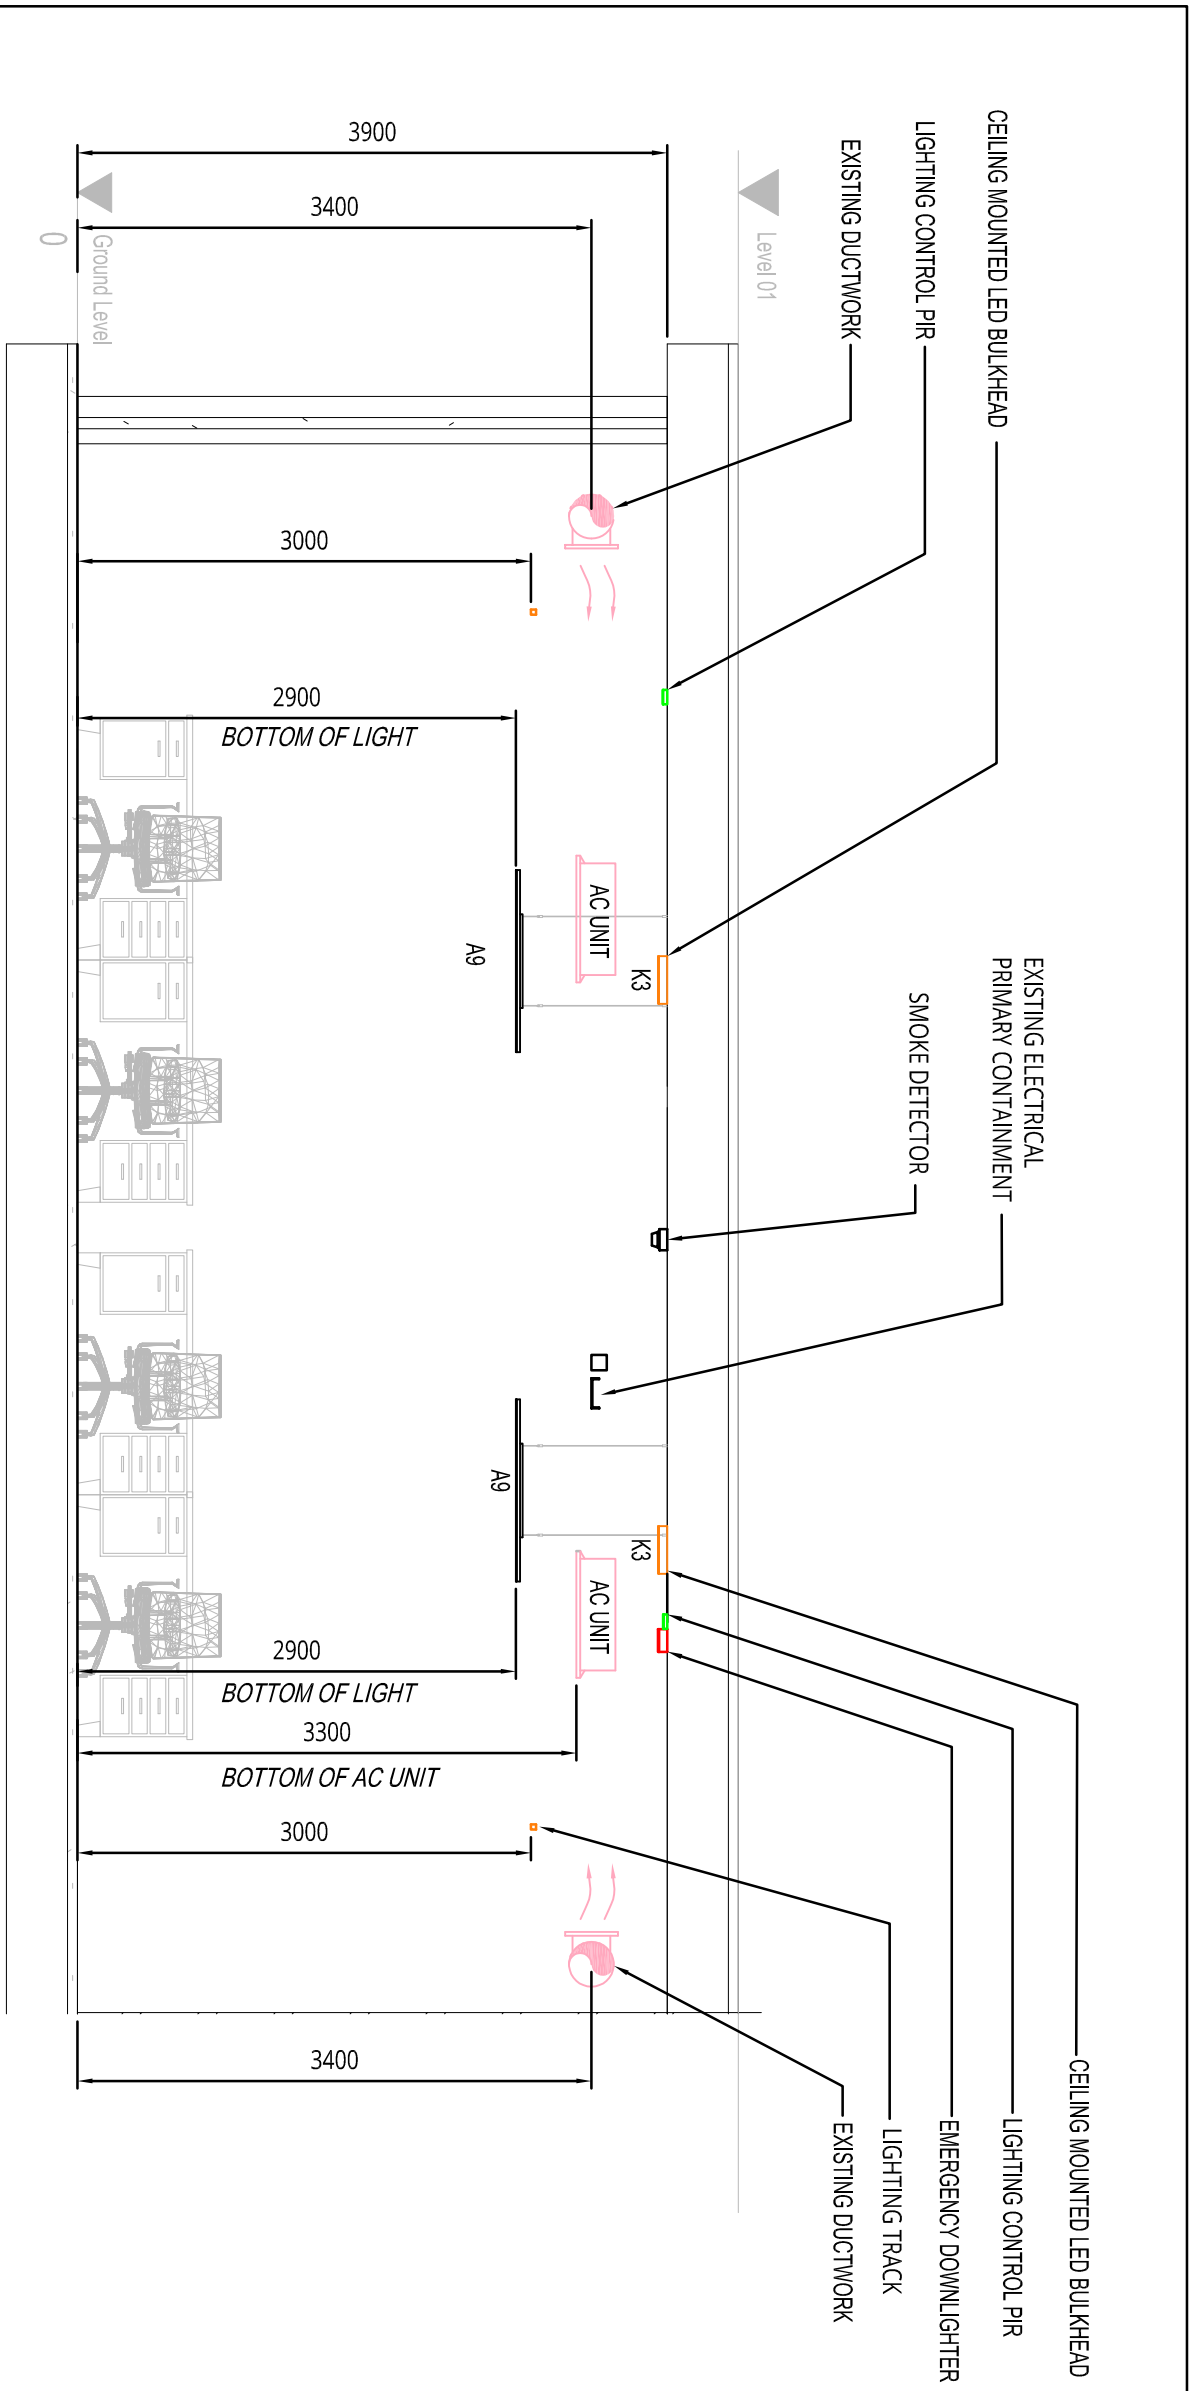
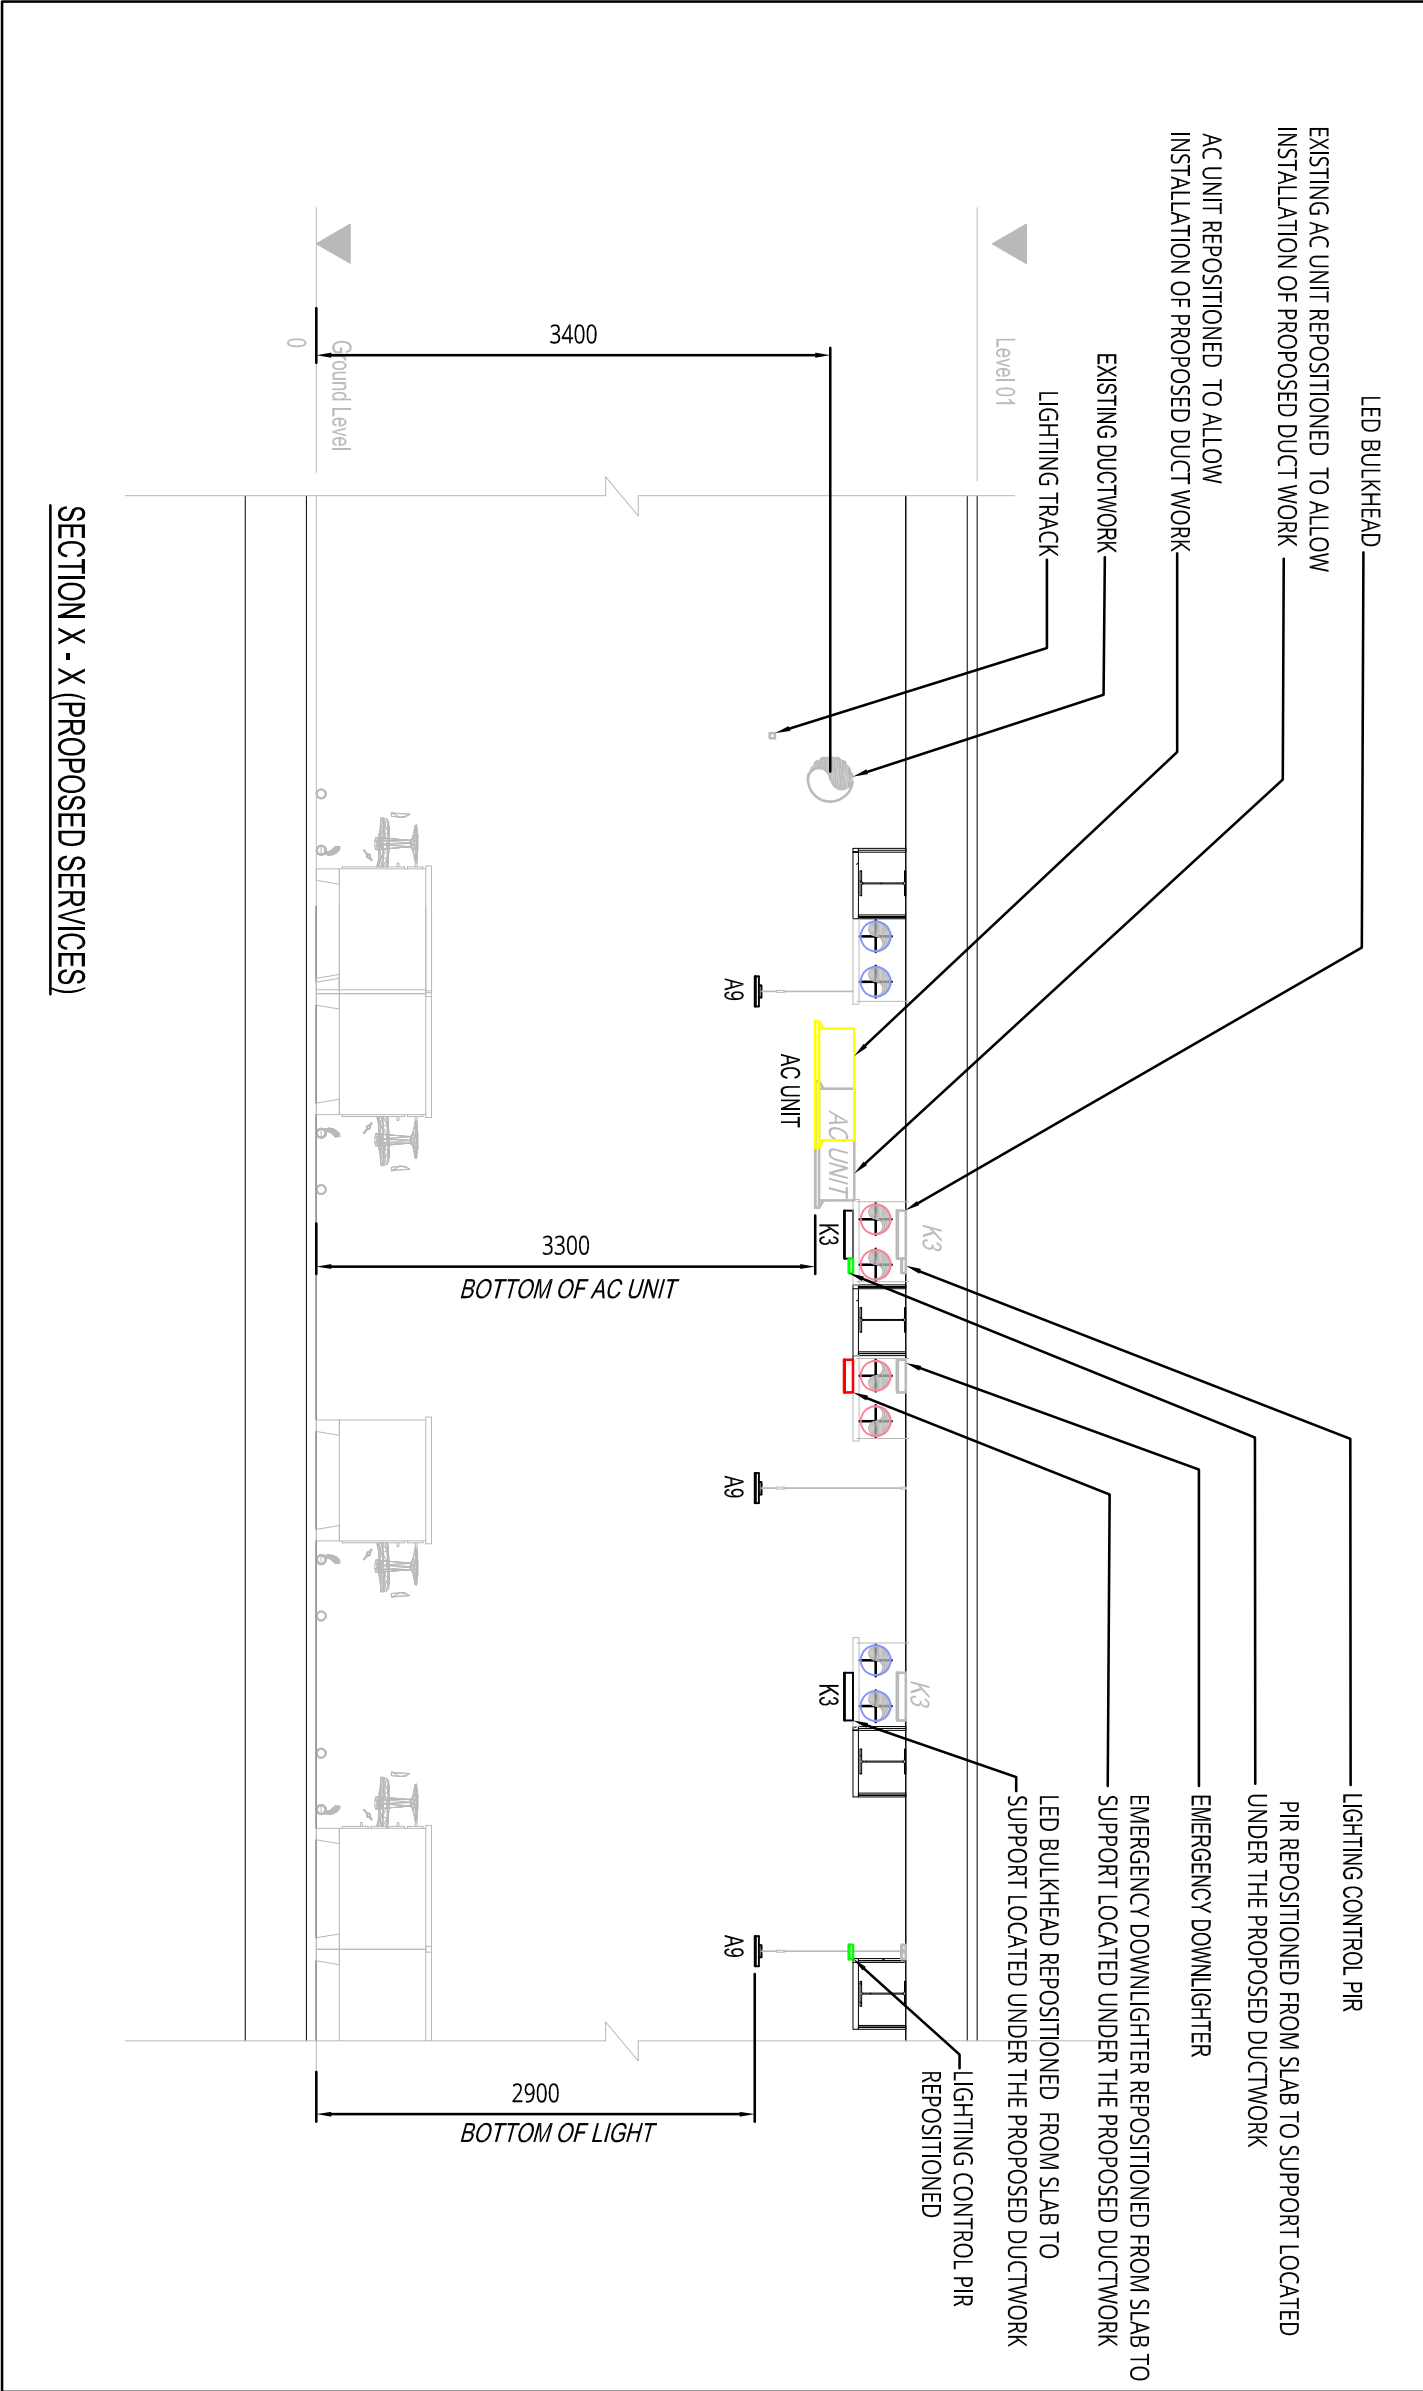


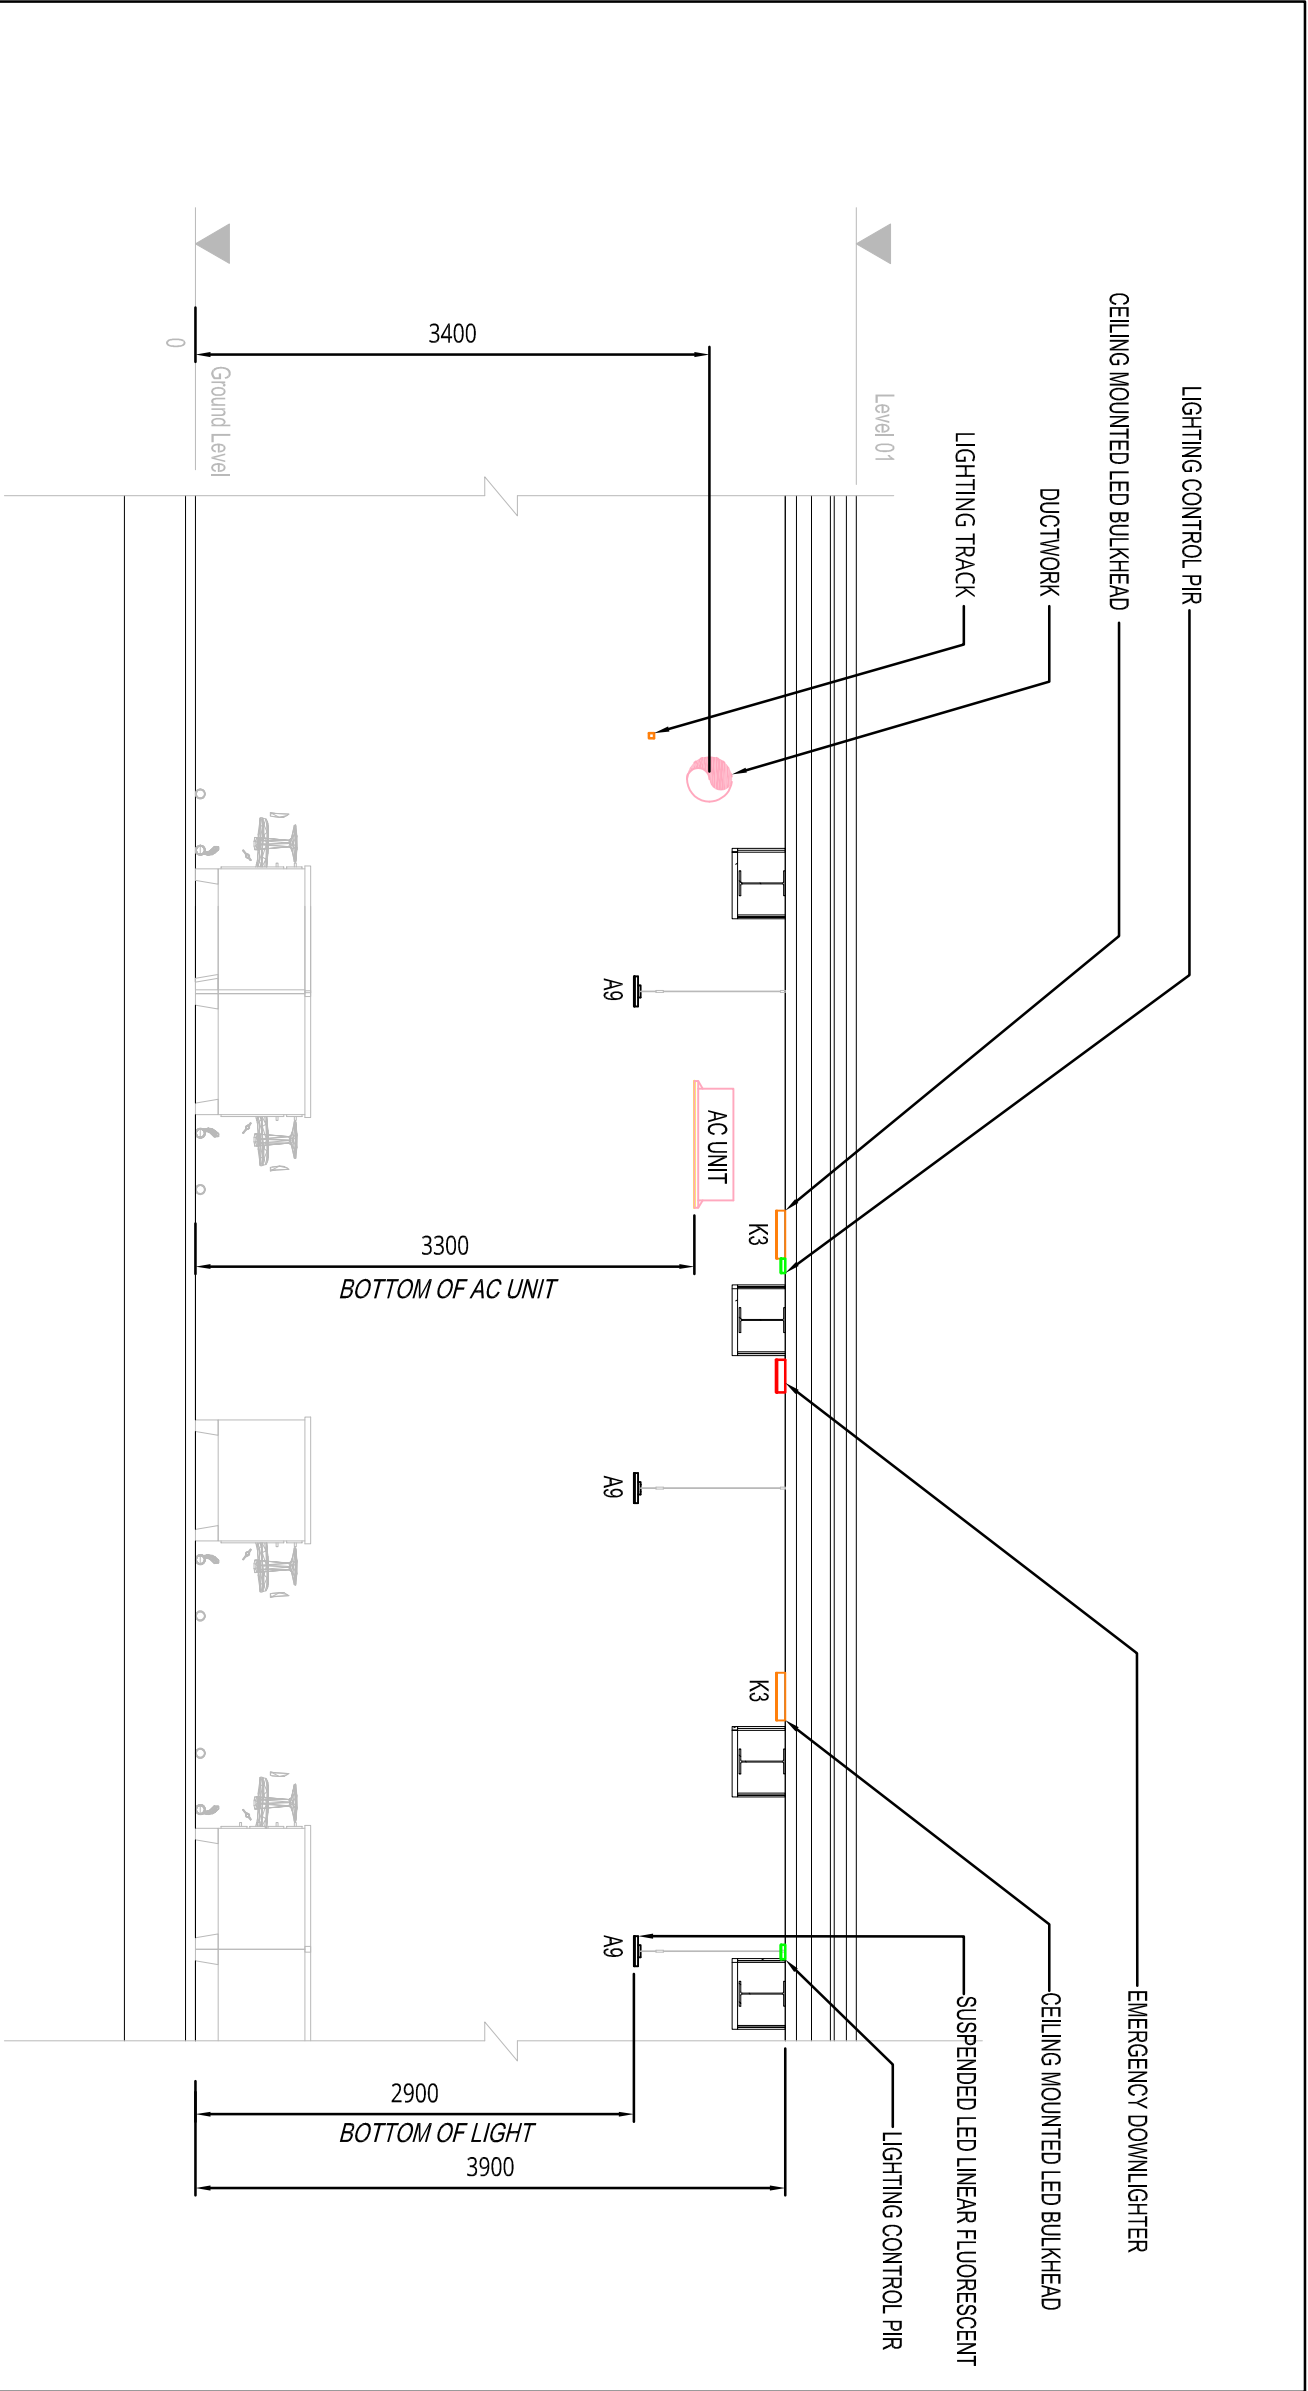

DATA	DESCRIPTION
1	Working in a live building.
2	Exposure to live electrical parts.
3	It is assumed that all works shall be undertaken by a competent contractor working where appropriate to an approved method statement.

REFER:
DRG. NO.20543-CPW-XX-00-DR-N-301004 GROUND FLOOR EXISTING REFLECTED CEILING PLAN
DRG. NO.20543-CPW-XX-00-DR-N-301005 GROUND FLOOR PROPOSED REFLECTED CEILING PLAN

CPW

Architect
6th Floor, Arnhem House
161 St Leonards
NSW 1586

Project
+61(0) 116 257 7397
info@cpw.com.au
info@cpw.com.au

www.cpw.com.au

STAGE 4

TENDER

Client
ONMIND BUILDING COUNCIL CHAMBER

Drawing Title
GROUND FLOOR
EXISTING AND PROPOSED SERVICES SECTIONS

Scale (A3)	Date	By	Ve
1:50	OCT 23	JB	JH
20543 CPW ZZ 00	DR N 301006	SP	TOT

230543-CPW-ZZ-00-DR-N-301006 SO TOT