
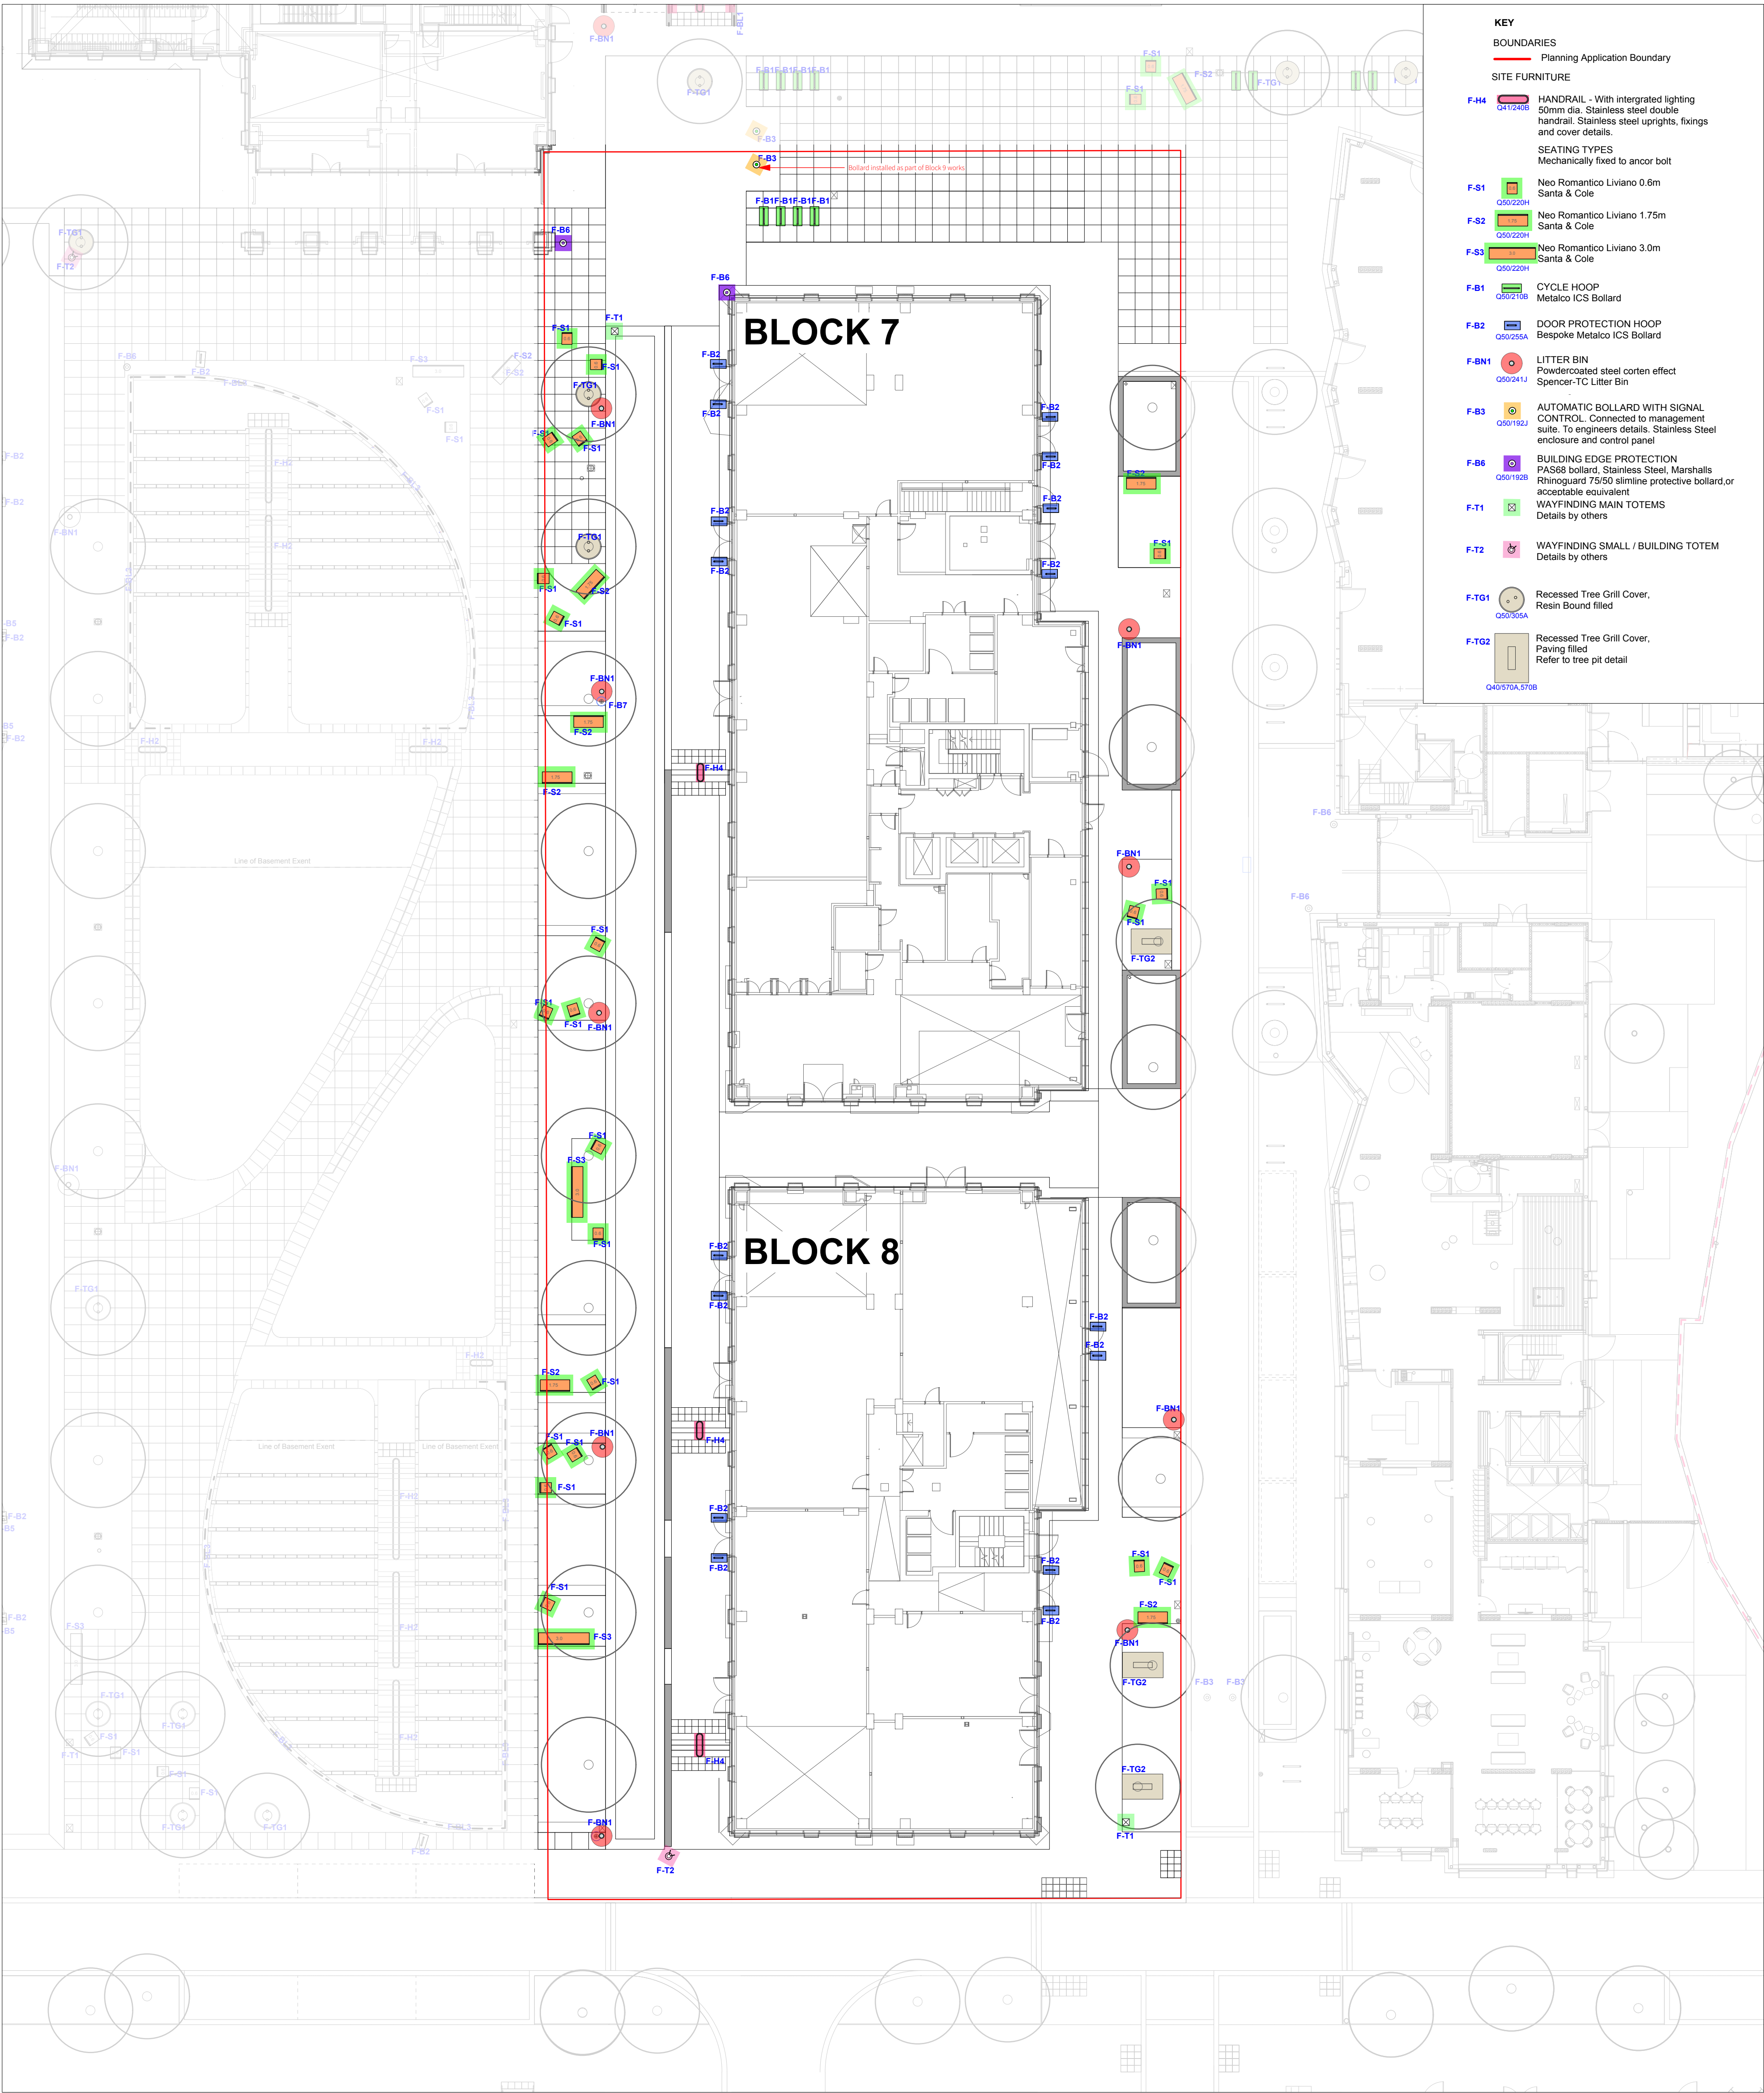
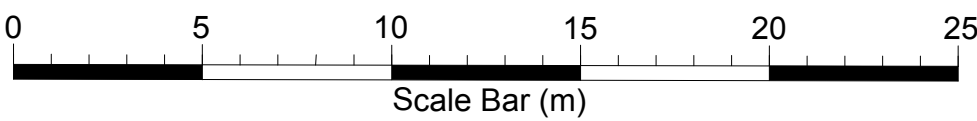
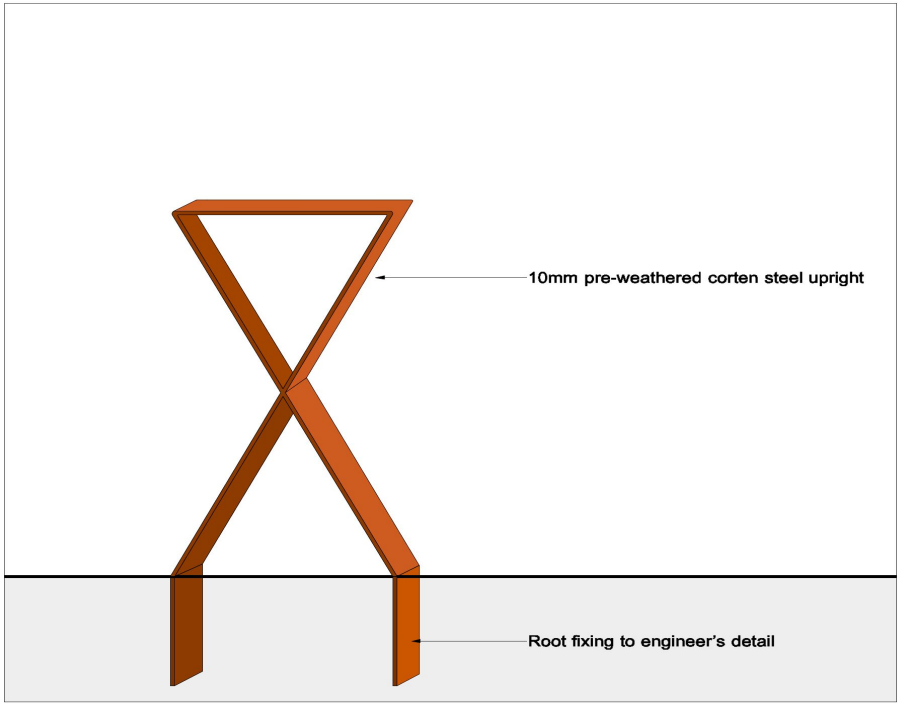


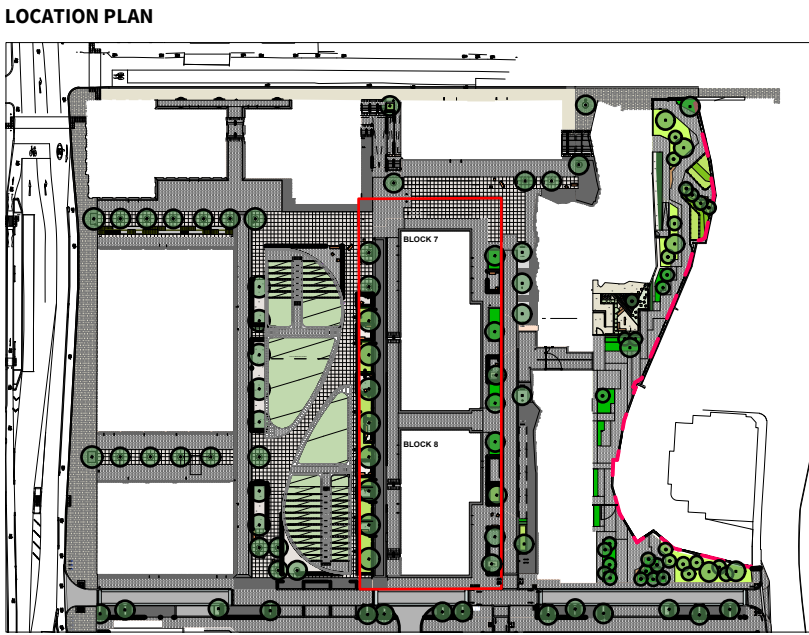

S4-P06	31-10-19	Building footprint updated. Amended following client comments.	JTO	FF
S3-C02	02-08-19	1. Building footprint updated and Door Protection Hoop locations amended.	EG	FF
S3-C01	24-05-19	Steps to west elevation relocated to accommodate positions of 30 built manhole covers. Issued for construction.	FF	RM
S4-P05	28-02-19	ISSUED FOR PLANNING UPDATE 1. References for door protection hoops, automatic bollards and edge protection bollards updated.	EG	FF
S3-P02	27-02-19	STAGE 05	EG	FF
S4-P04	19-02-19	ISSUED FOR PLANNING UPDATE	EG	FF
S4-P03	25-01-19	Plan amended following client comments	EG	FF
S4-P02	14-12-18	Plan amended following client comments	EG	FF
S4-P01	20-11-18	ISSUED FOR PLANNING UPDATE	JTO	FF
S3-P01	09-10-18	STAGE 05	EG	RM

Issue	Date	Status	Drawn	Apprvd.
-------	------	--------	-------	---------

Client	John Sisk & Son Ltd		
Project	Circle Square Plots 7 & 8		
Drg Title	Furniture General Arrangement		
Created on	21-08-18	Created by	FF
Approved by	RM	Workstage	STAGE 05
Scale	1:200	Size	A1
Prev Drg No.	PL1502-78-T-401	Suitability	S4
Drg No.	CSAL-PLA-ZL-XX-DR-L-0401	Revision	P06

Planit I.E. Limited
E: info@planit-ie.com W: planit-ie.com

MANCHESTER
2 Back Grafton St
Altrincham
WA14 1DY
T: 0161 928 9281

LONDON
Unit 6 Waterside
44-48 Wharf Road
London
N1 7UX
T: 0207 253 5678

THIS DRAWING IS COPYRIGHT PROTECTED AND MAY NOT BE REPRODUCED IN WHOLE OR PART WITHOUT WRITTEN AUTHORITY FROM THE OWNER.

NOTE:
1. Do not scale from this drawing. Always work to noted dimensions.
2. All dimensions are in millimetres unless otherwise stated.
3. All setting out, levels and dimensions to be agreed on site.
4. The dimensions of all materials must be checked on site before being laid out.
5. This drawing must be read with the relevant specification clauses and detail drawings.
6. Order of construction and setting out to be agreed on site.