


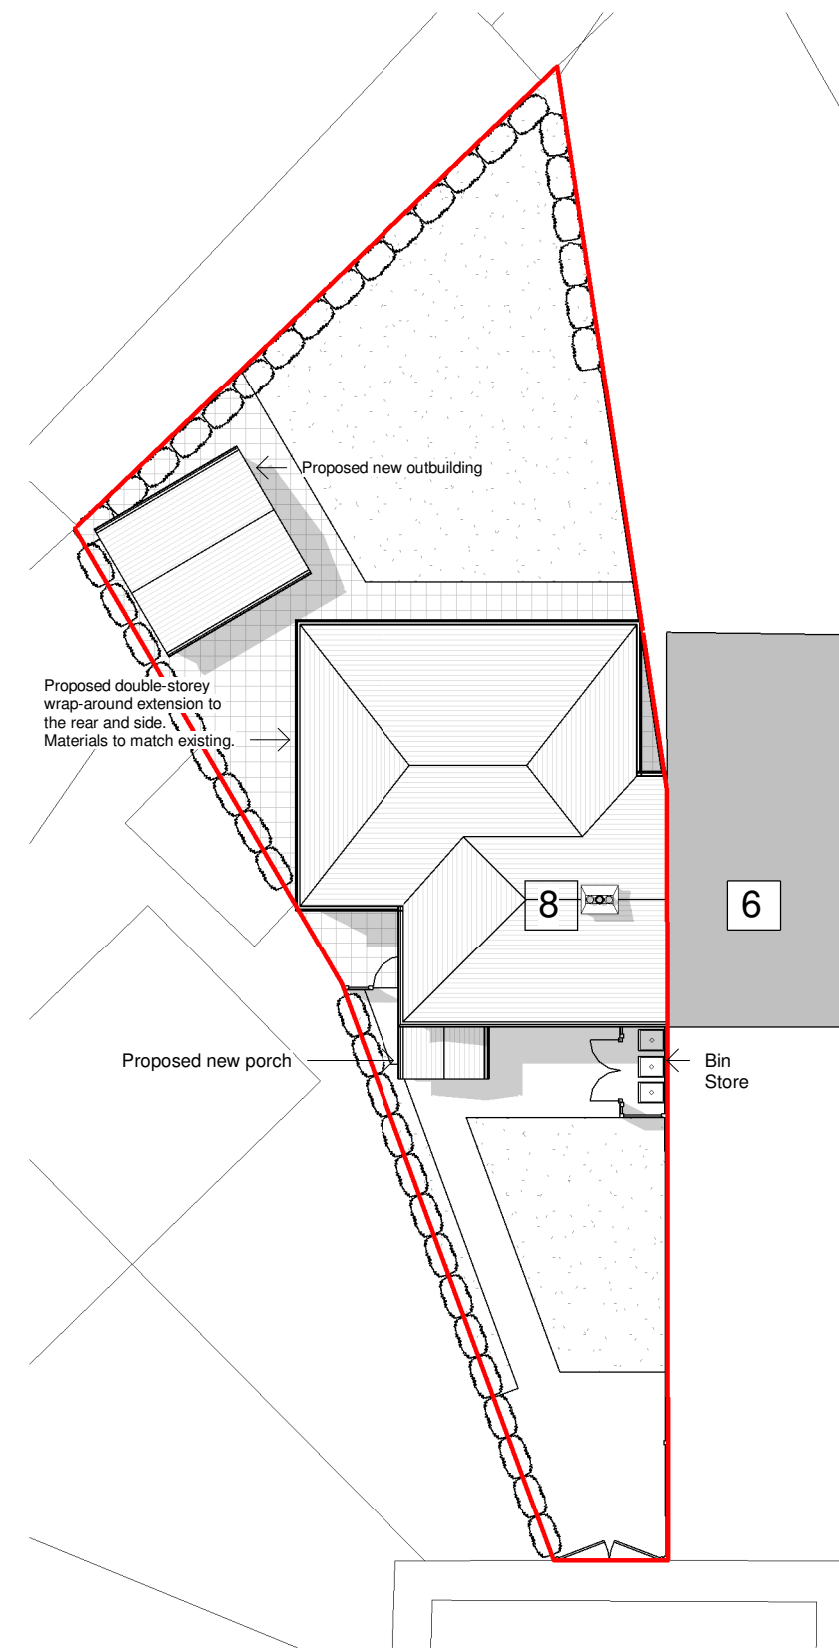



1 **Proposed Site Plan**
1 : 200



2 **Proposed Rear 3D View**



3 **Proposed Front 3D View**

  

General Notes
The Architect shall have no responsibility for any use made of this document other than for that which it was prepared and issued.
All dimensions should be checked on site. Do not scale from this drawing.
To be read in conjunction with all other Consultant's drawings.
The Architect to be immediately notified of any discrepancies.
Copyright on this drawing retained by the Architect.

LEGEND
— Site Boundary

P3 16/11/23 SA SH Added Window to GF WC
P2 20/10/23 AK SH Amended Drawings
P1 11/10/23 AK SH Initial Issue
No. Date Dwn Chk App Revision or reason for issue

Client
Shoaib Ali Iqbal

createitstudios
... leave an impression
Create It Studios (NW) Ltd
Universal Square
Devonshire Street North
Manchester
M12 6JH
info@createitstudios.co.uk

Project Title
8 Chorley Wood Ave, Manchester M19 1HE

Scale / North Point
1 : 200

Drawing Title
Proposed Site Plan & 3D Views

Drawing Number
A1523(02)AP001
Drawing Status
Preliminary
Revision
P3