


NOTES:
DO NOT SCALE OFF THIS DRAWING.
ALL DIMENSIONS IN MM UNLESS OTHERWISE SPECIFIED.
ALL LEVELS TO BE CHECKED ON SITE.
ALL COMPONENT SIZES AND REFERENCES TO BE CHECKED
PRIOR TO ORDERING OF MATERIALS.
POSITIONS OF EXISTING DRAINAGE RUNS TO BE CONFIRMED
PRIOR TO PROCEEDING AND DRAIN CHECKED AS NECESSARY.
ALL RELEVANT BOUNDARY POSITIONS TO BE CHECKED PRIOR
TO PROCEEDING.
THIS DRAWING REMAINS THE PROPERTY OF WYNY LAD
AND CANNOT BE COPIED WITHOUT WRITTEN CONSENT.

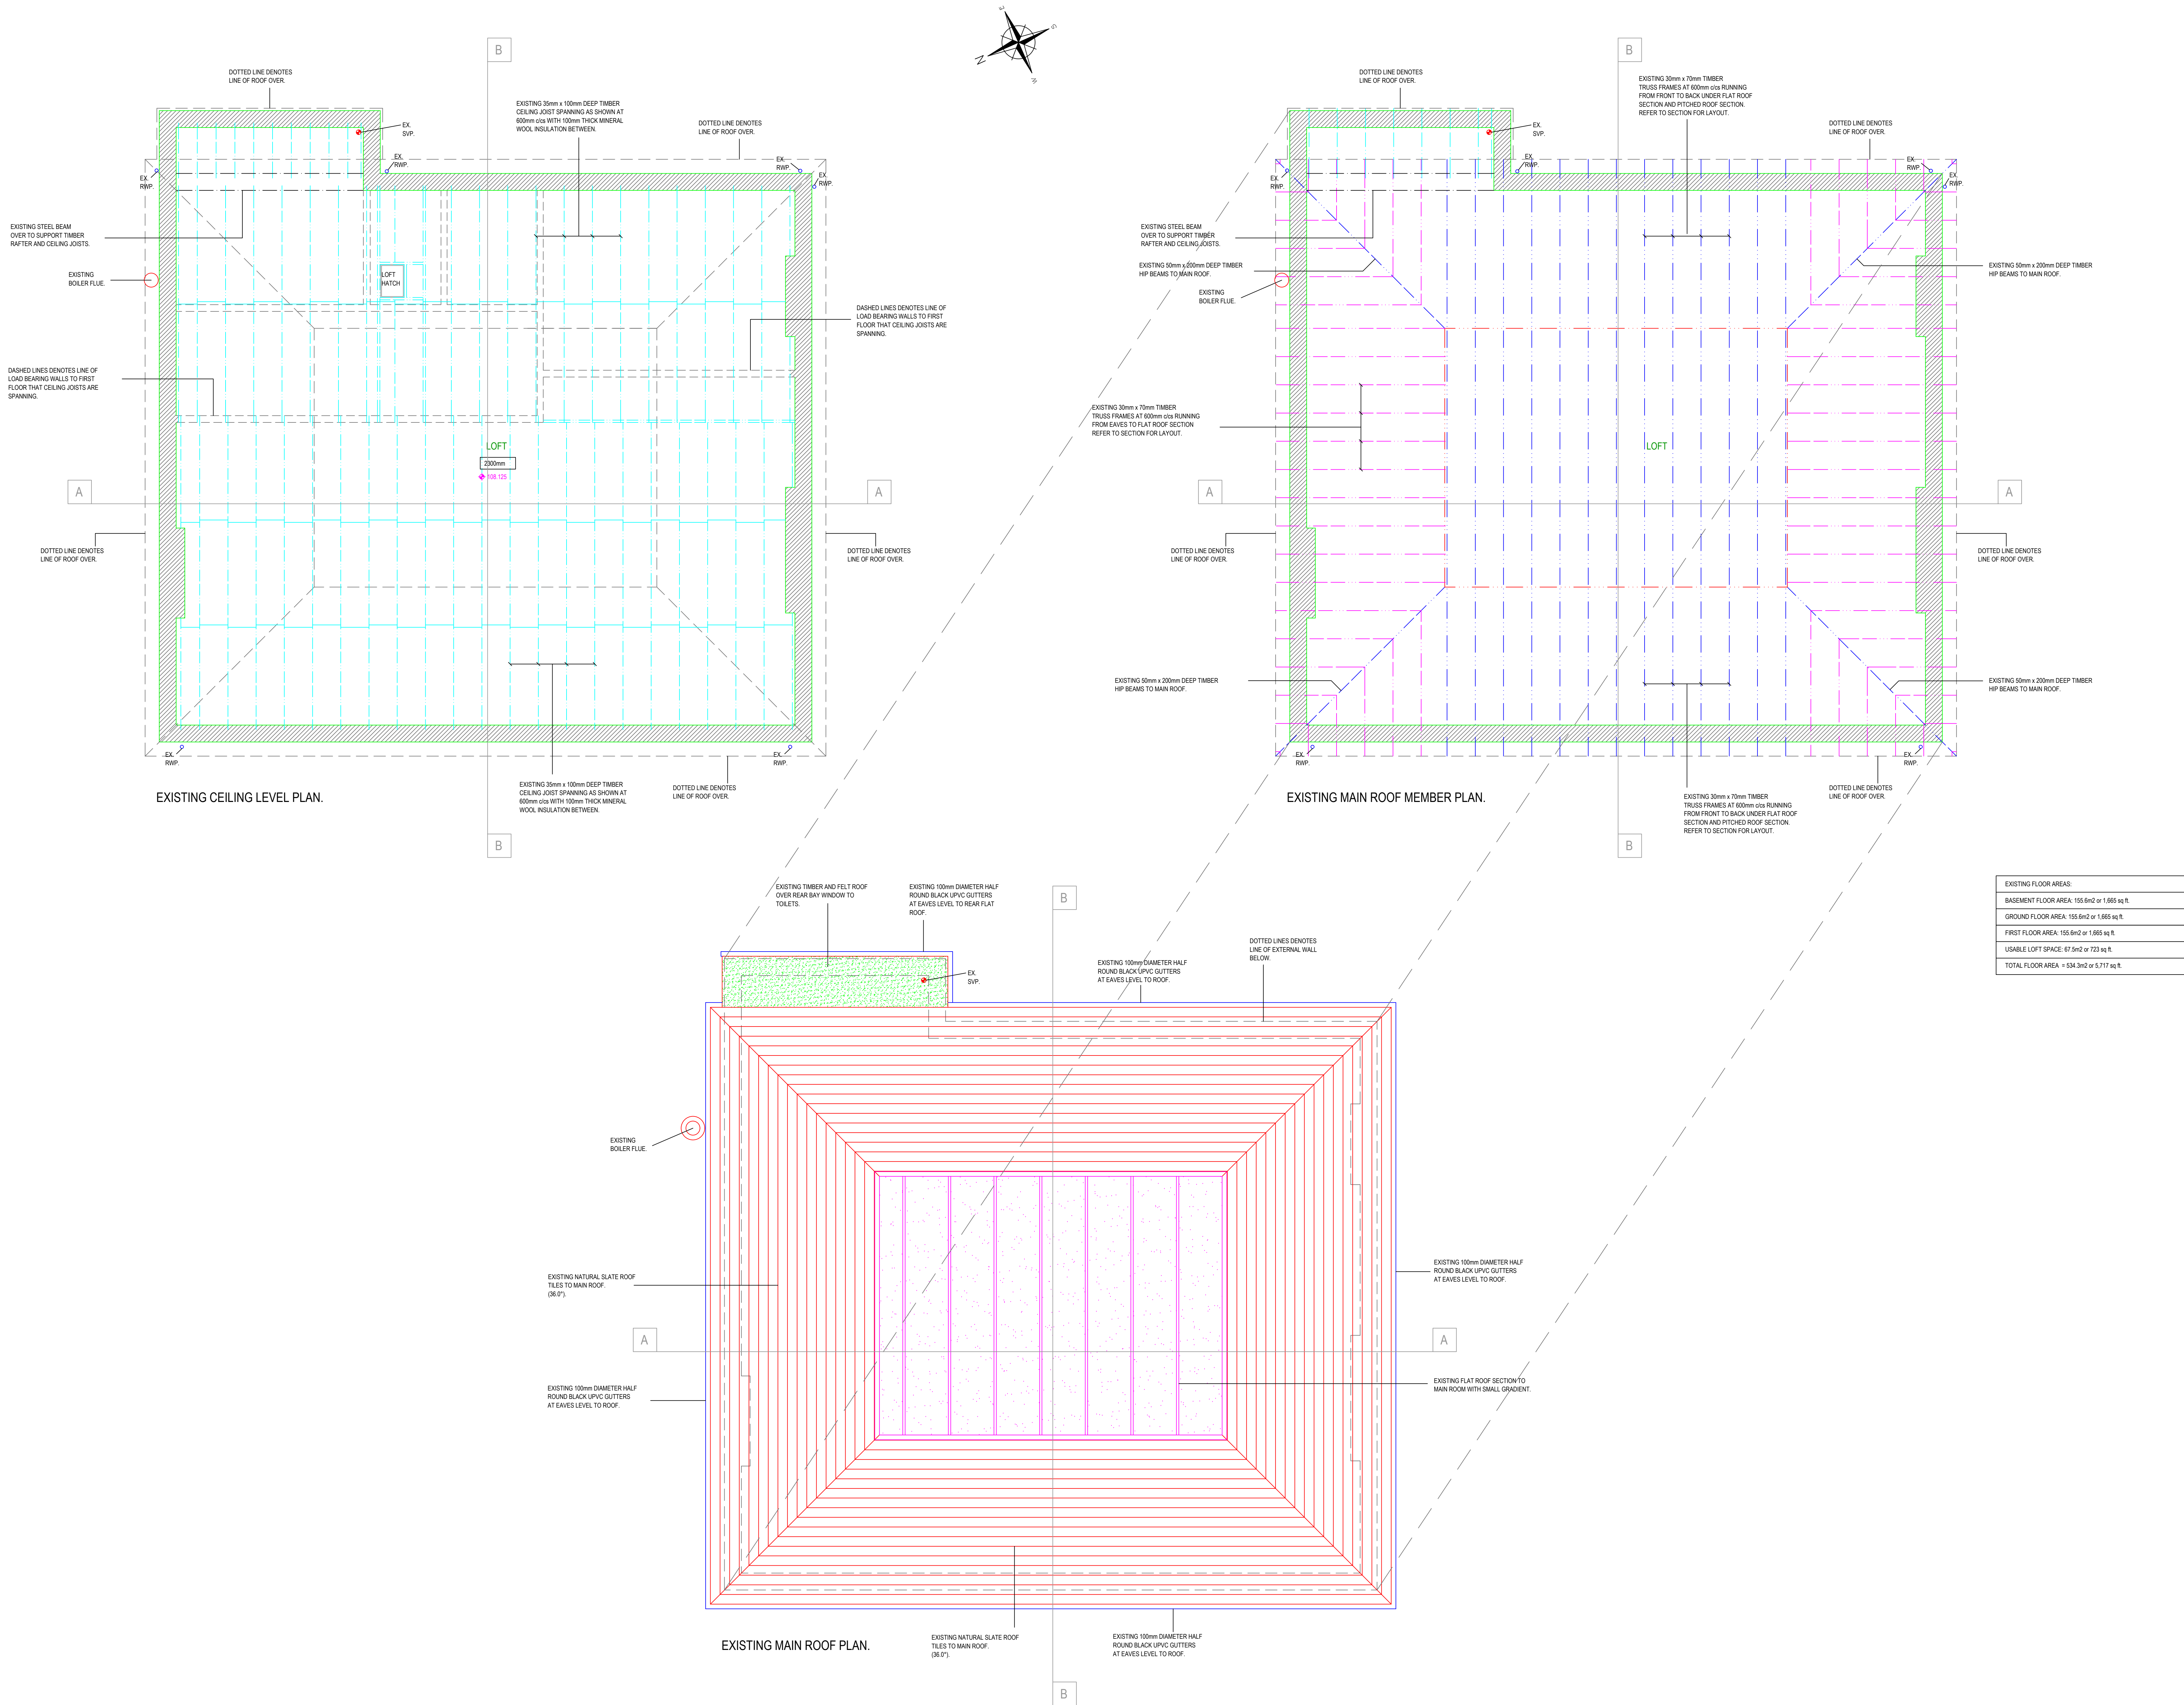

DRAWING RECORD	
CLIENT:	
PROJECT:	PROPOSED CHANGE OF USE FROM PUBLIC HOUSE (SU GENERIS) TO DWELLING HOUSE (CLASS C3a) AT THE FORMER LAURISTON CLUB, 12 MANCHESTER ROAD, CHORLTON, MANCHESTER, M21 5UG.
DRAWING TITLE:	EXISTING CEILING, ROOF MEMBER AND ROOF PLANS.
DATE:	04/06/2023
SCALE:	1:50
DRAWING No:	1004/A/003
REVISION:	