



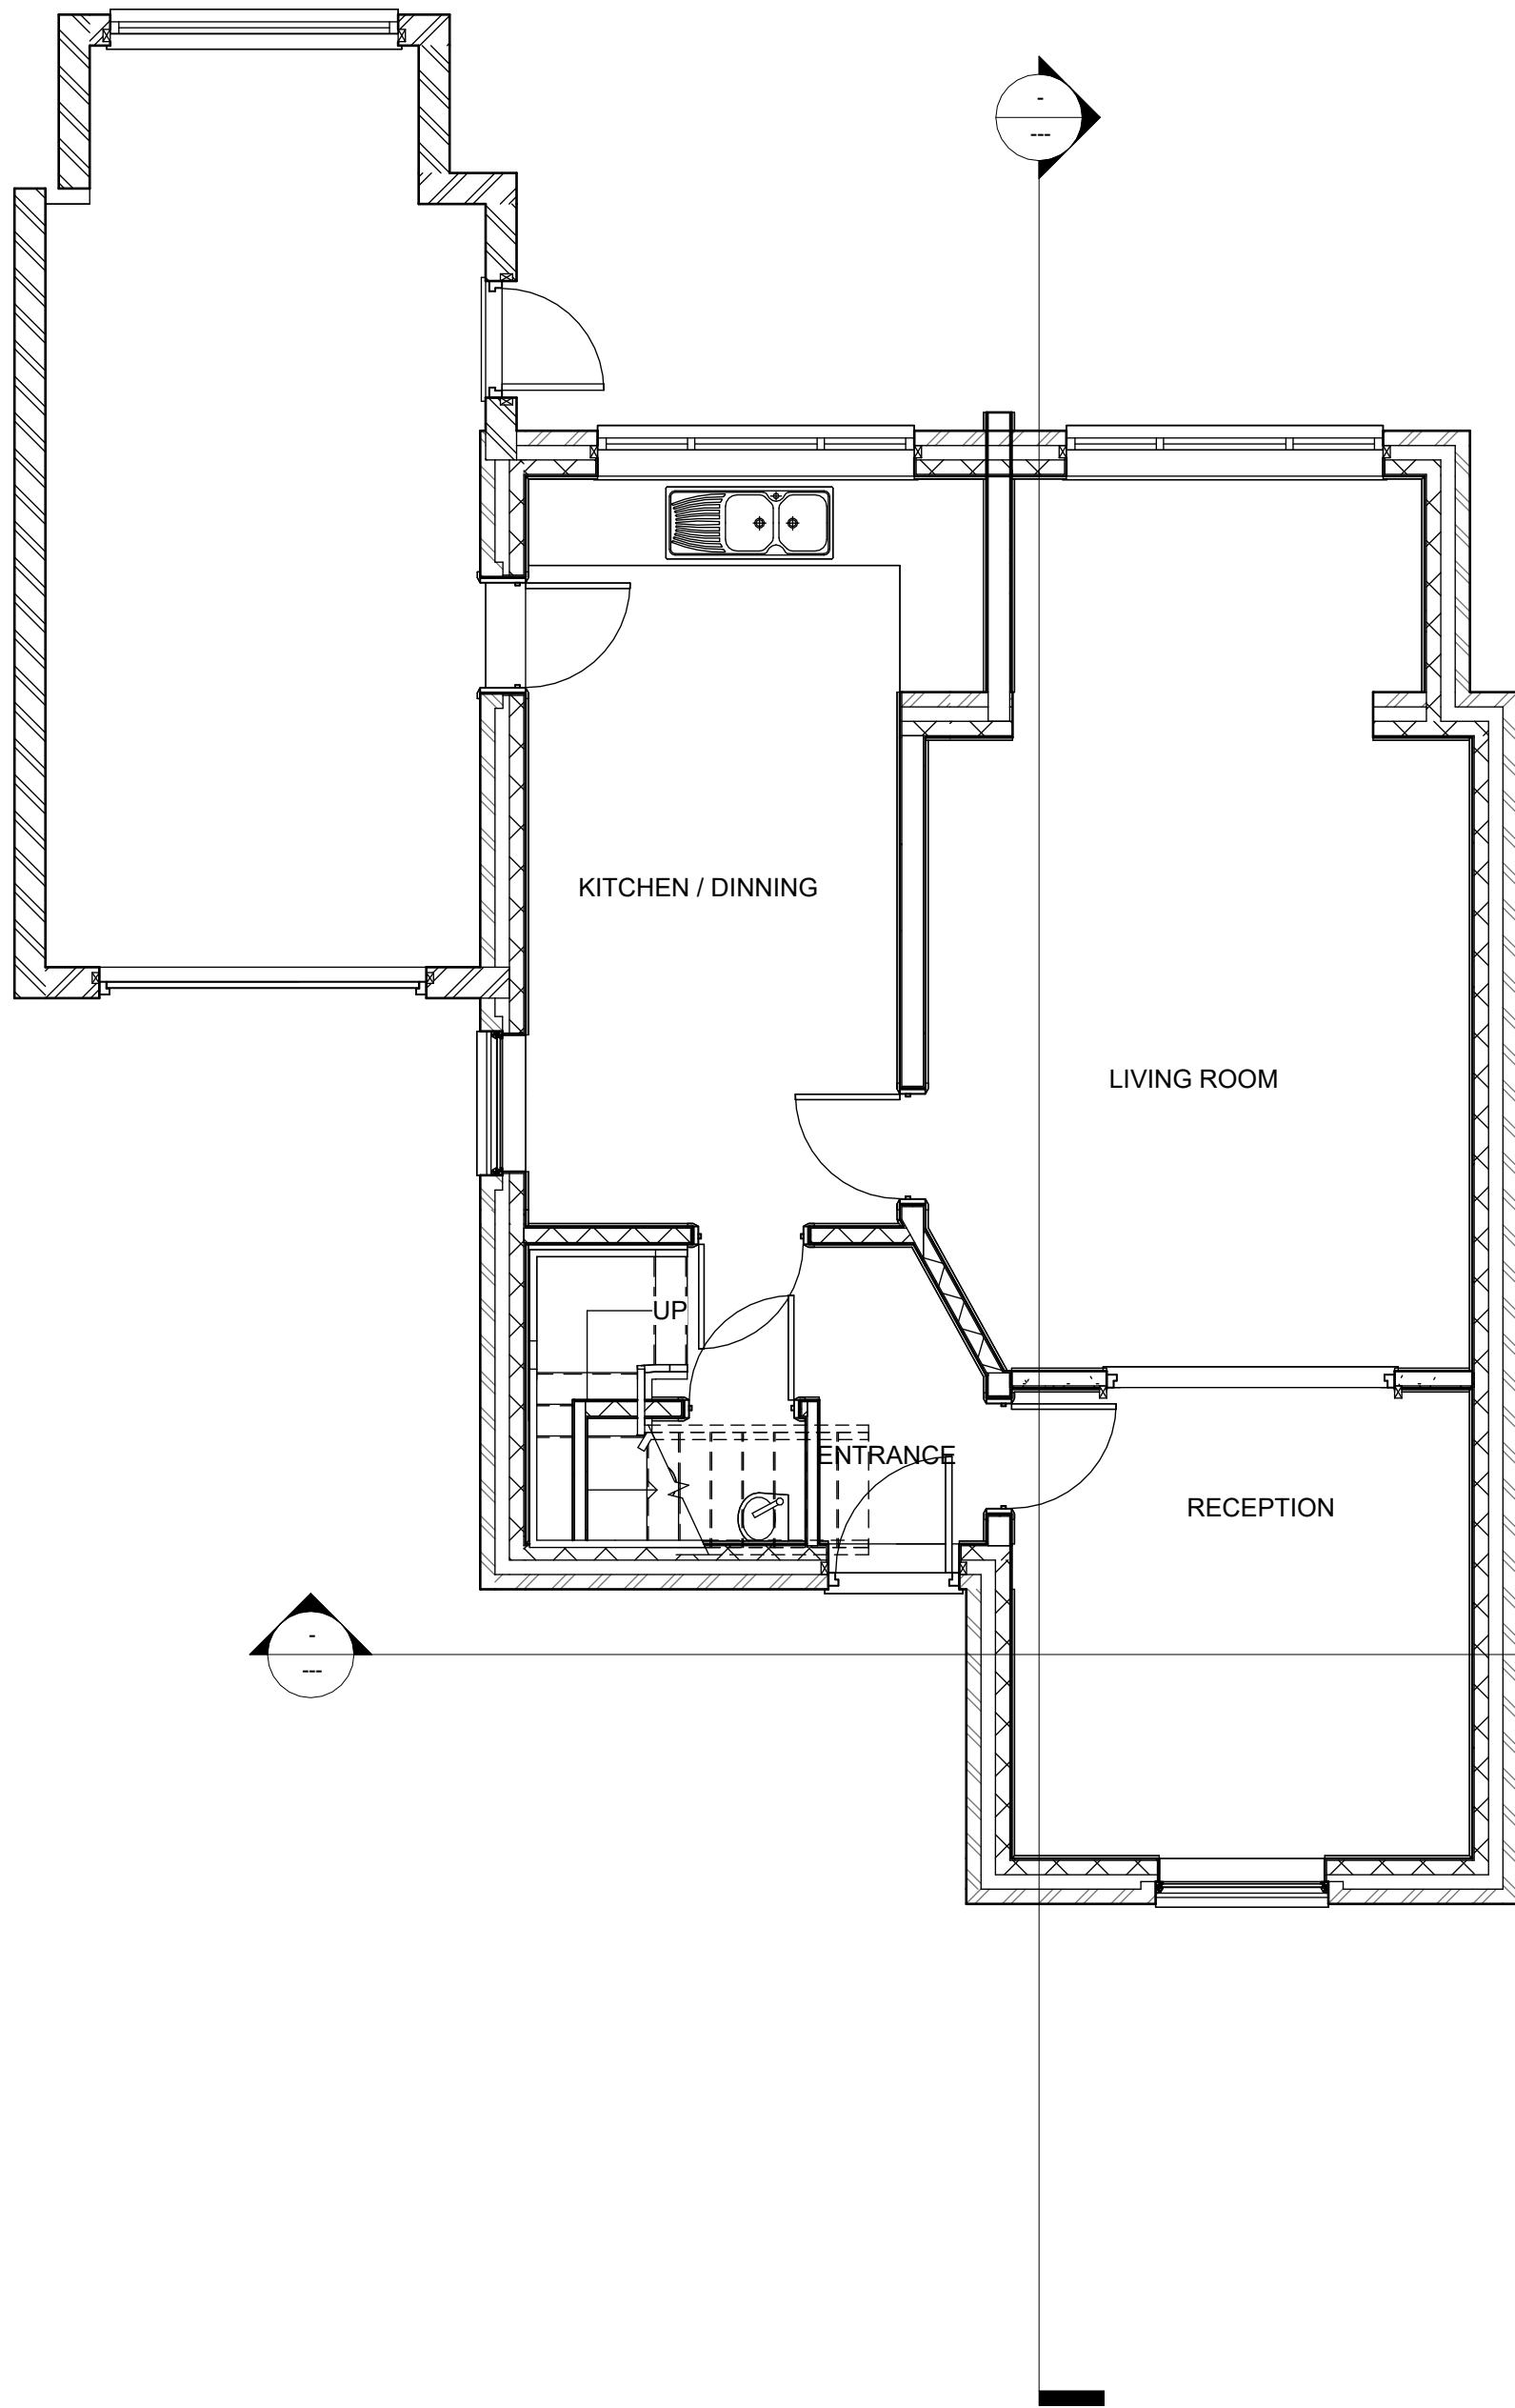

1 GF EXISTING
1 : 50

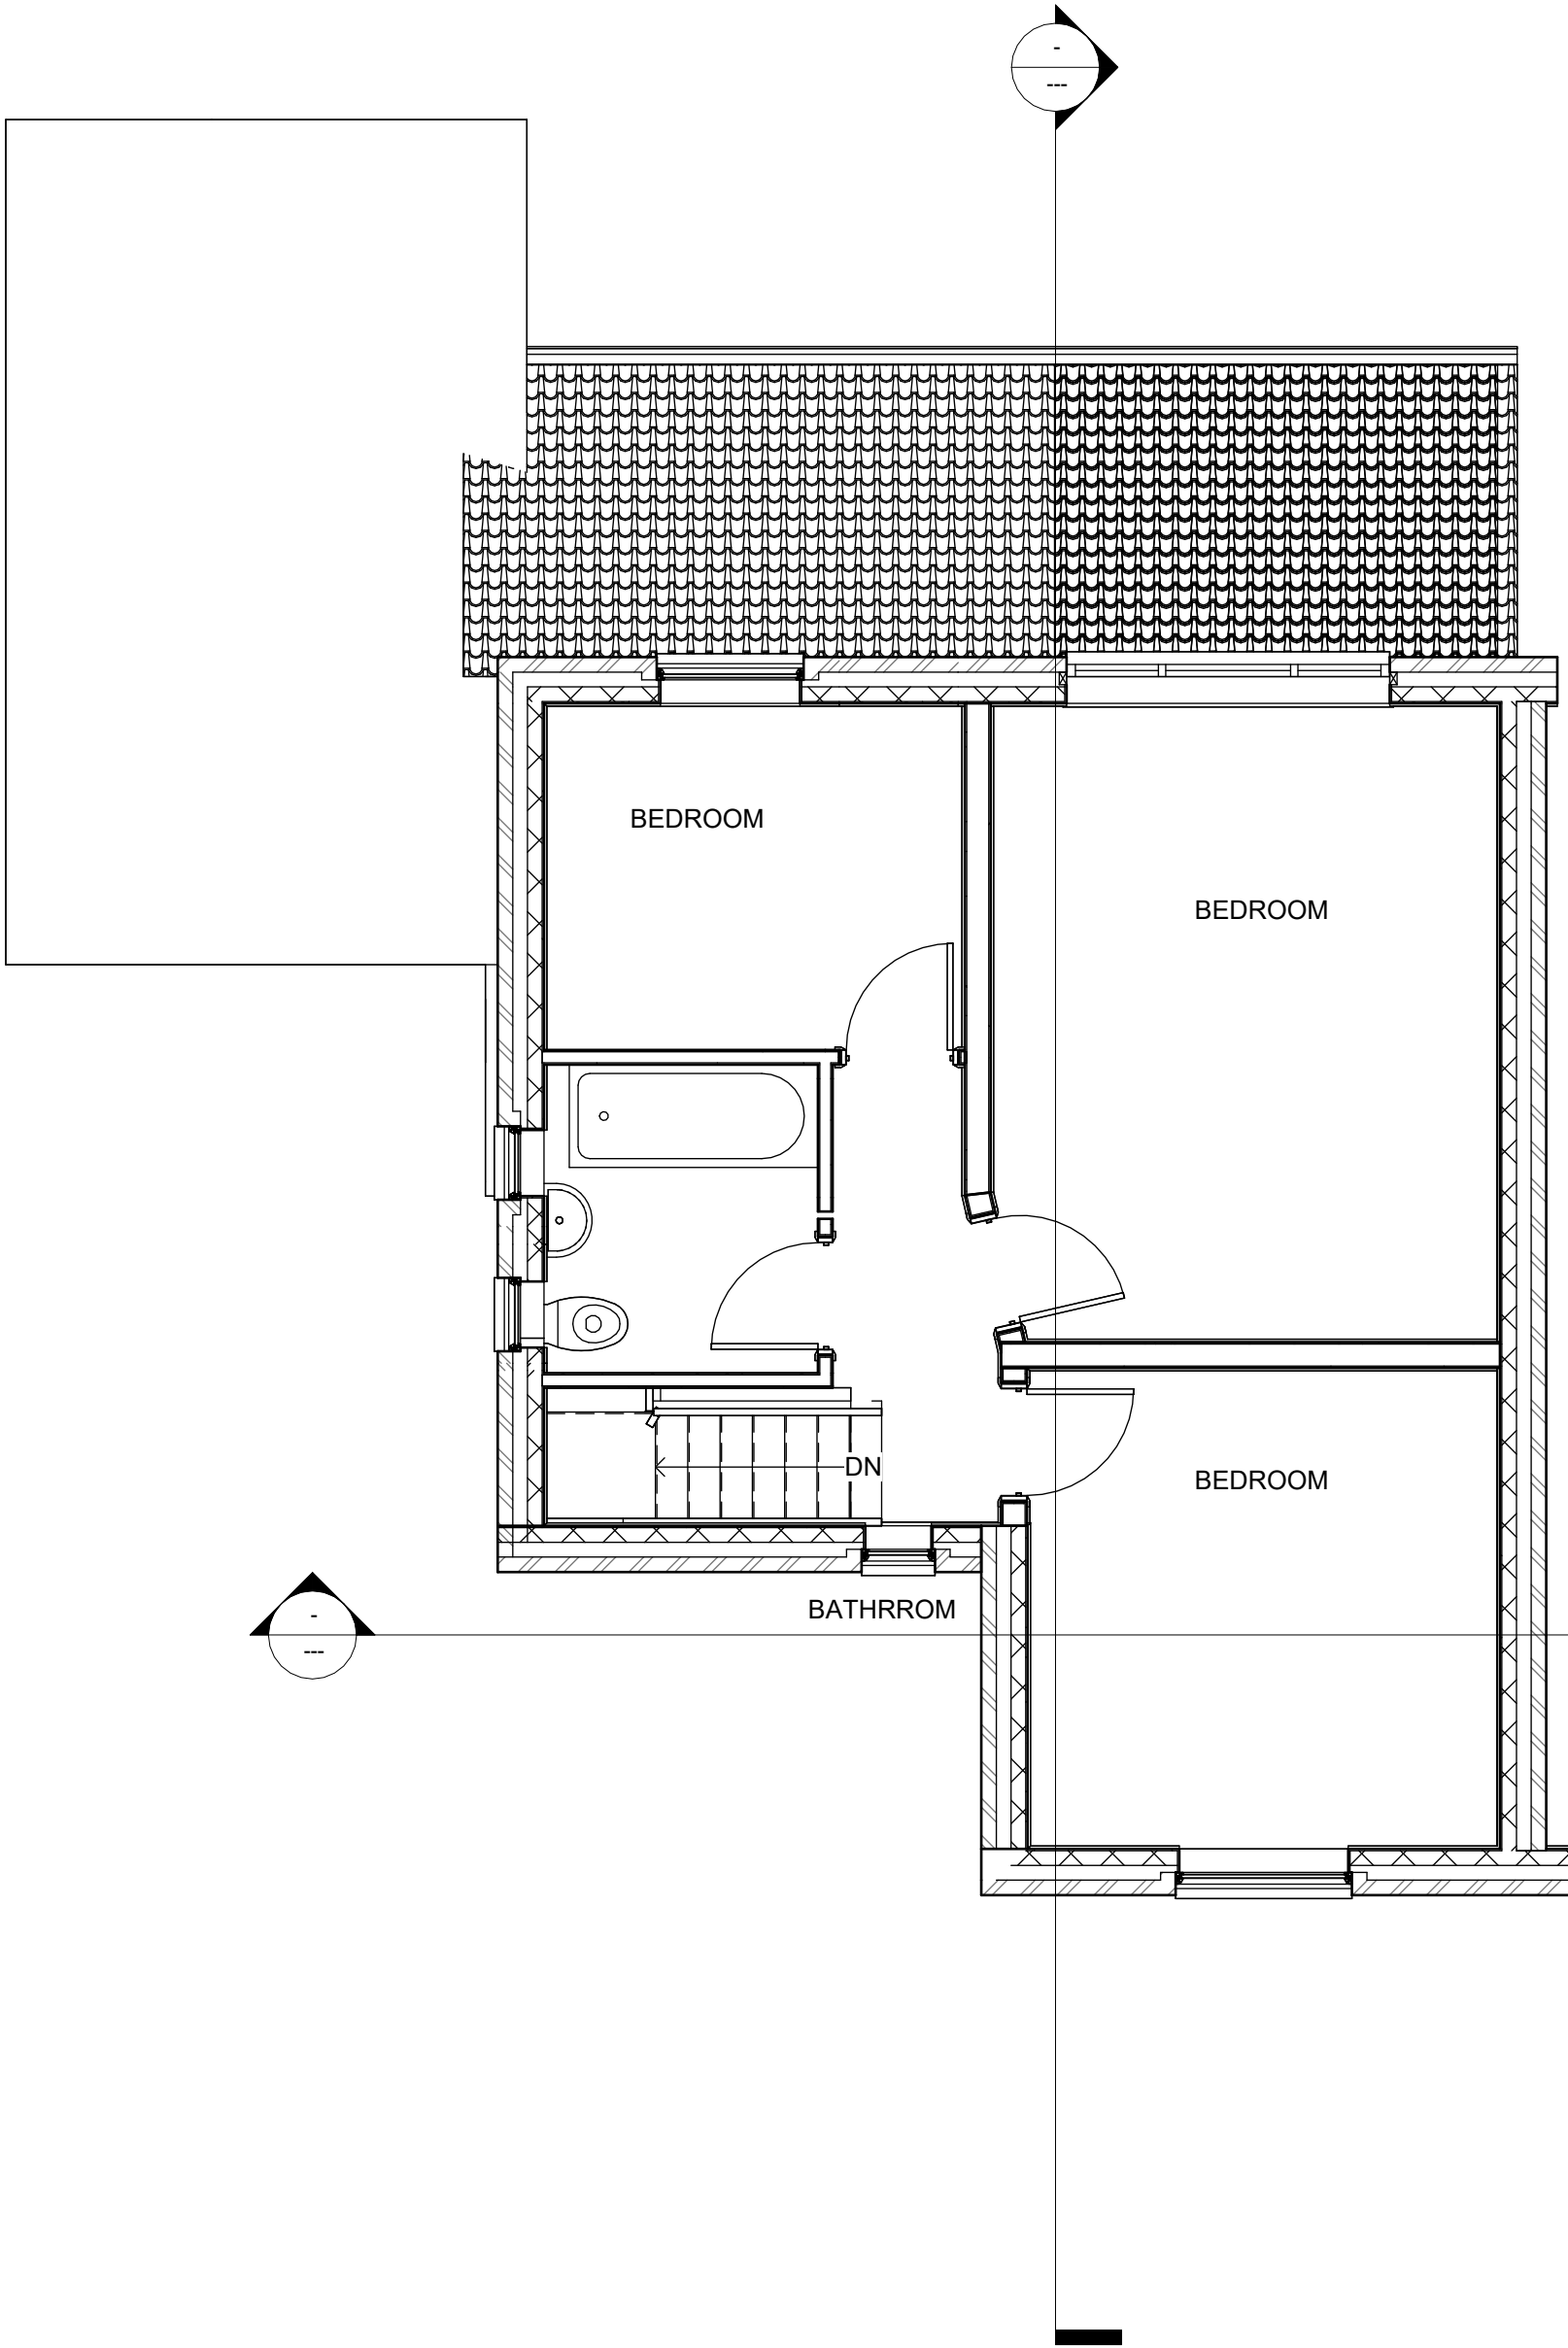

2 1ST FLR EXISTING
1 : 50

Rev	Description	Date	Dr by	App by
original by	date created			
NK	29/05/23		NK	



info@nkarchitectural.co.uk
: 0161 818 4727

www.NKARCHITECTURAL.co.uk

19 HEXAGON CLOSE, MANCHESTER, M19 1BN

client name	
MR ALI	
project	
28 CRASTON ROAD, MANCHESTER, M13 0US	
drawing	
EXISTING GF AND 1ST FLOOR PLAN	
computer file	plot date
C:\Users\TRADE\Documents\NK\28 CRASTON ROAD\28 CRASTON ROAD M13 0US.dwg	
project number	scale
2021.0042.2247	1 : 50
drawing number	rev
A101	
issue status	
@A1	

This drawing is to be read in conjunction with all related drawings. All dimensions must be checked and verified on site before commencing any work or producing shop drawings. The originator should be notified immediately of any discrepancy. This drawing is copyright and remains the property of NK Architectural.