

Do not scale this drawing. All Dimensions must be checked on site. This drawing and all details contained hereon are copyright and must not be reproduced without written permission from Extend Your Home.

Planning

REV	DESCRIPTION	AUTH	DATE
/	/	/	/

EXTEND

YOUR HOME


Email: extendyourhome@outlook.com




Address
33 Clinton Avenue
Fallowfield
Manchester
M14 7LN

DESCRIPTION
Single-Storey Front Extension

DRAWING TITLE Location Plan / Proposed Site Plan			
DATE 22/01/2023	DRAWN	TC	
SCALE 1:1250/500	CLIENT	AK	
DRAWING NUMBER			REVISION
01			/

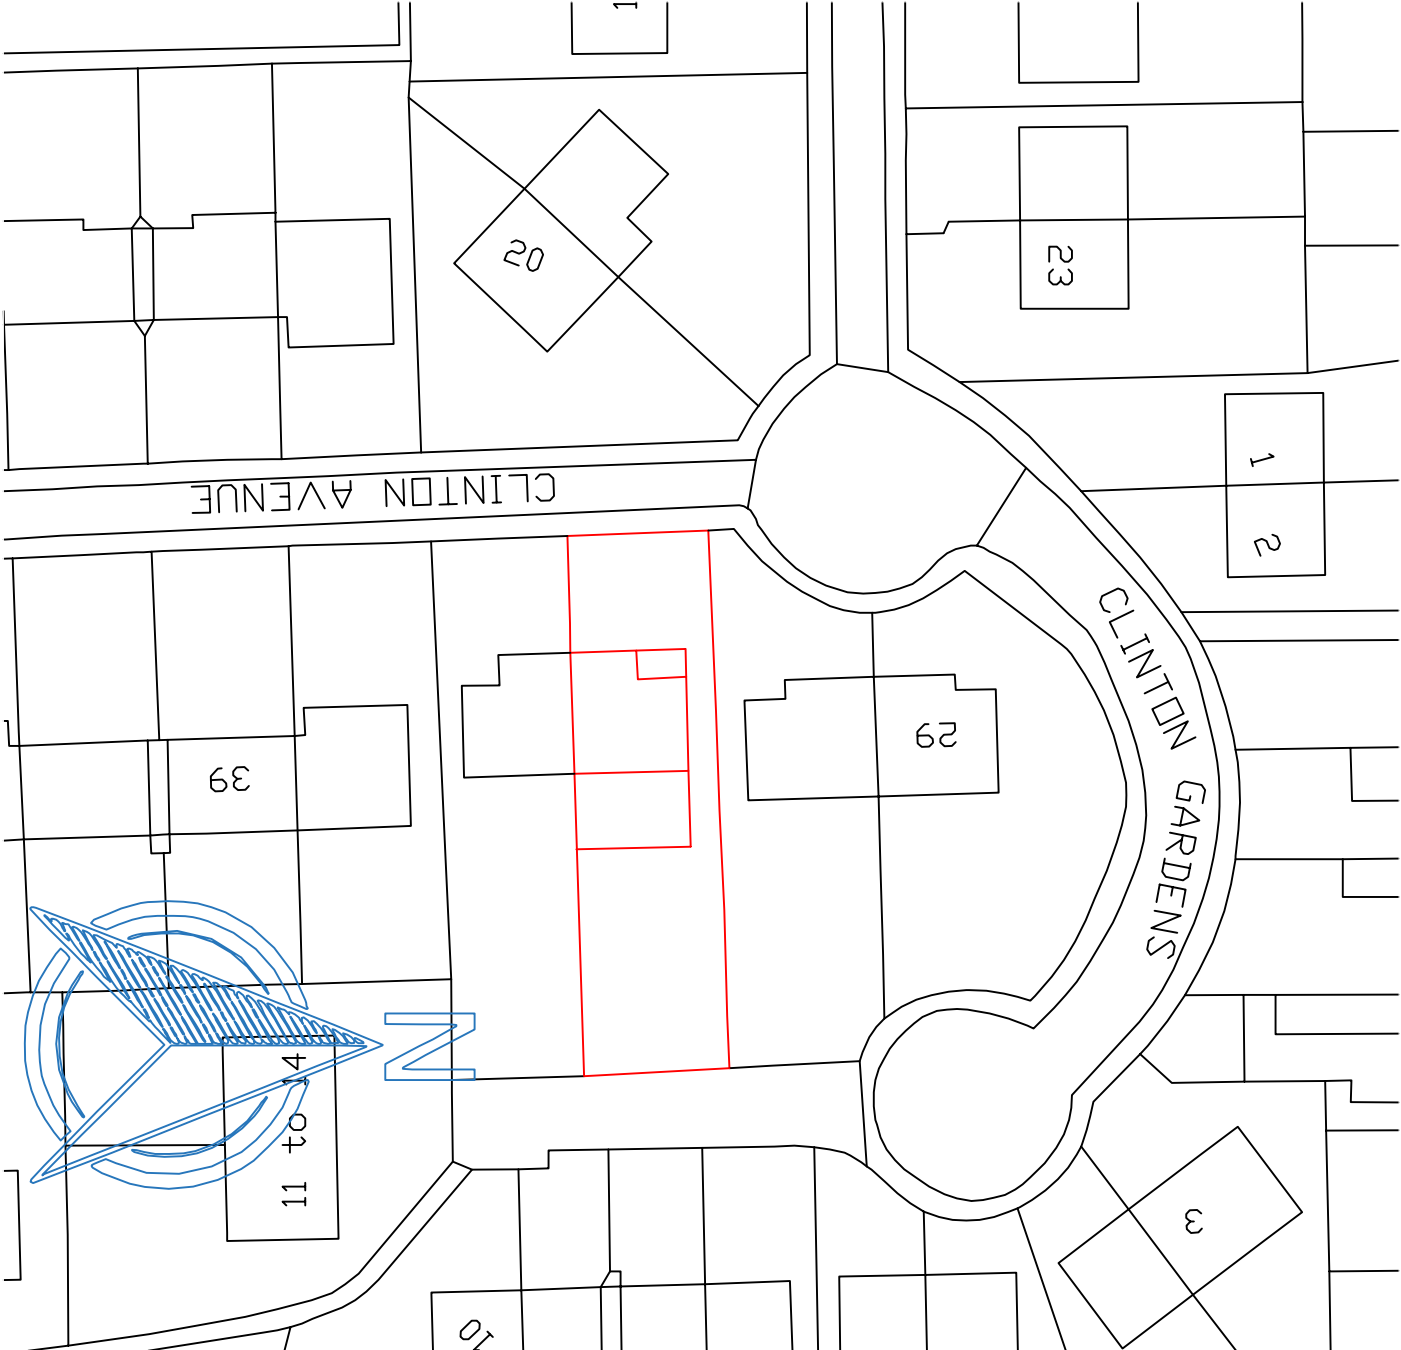

Scale 1:500

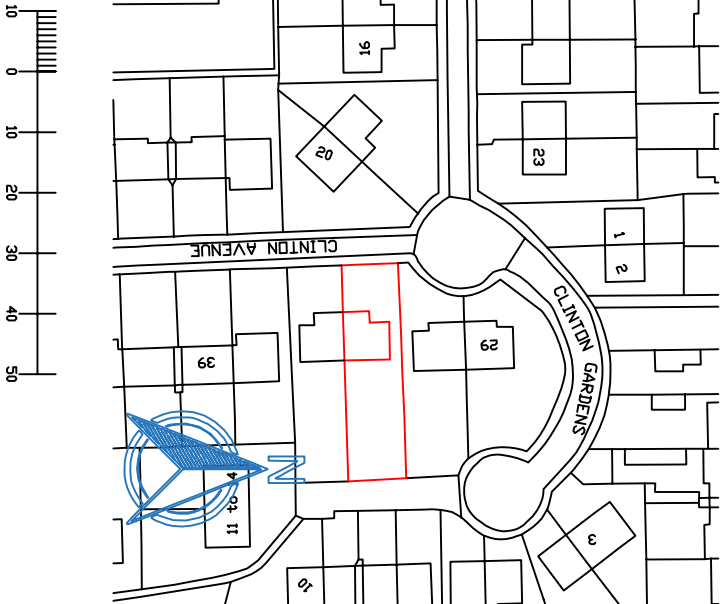

Scale 1:1250